

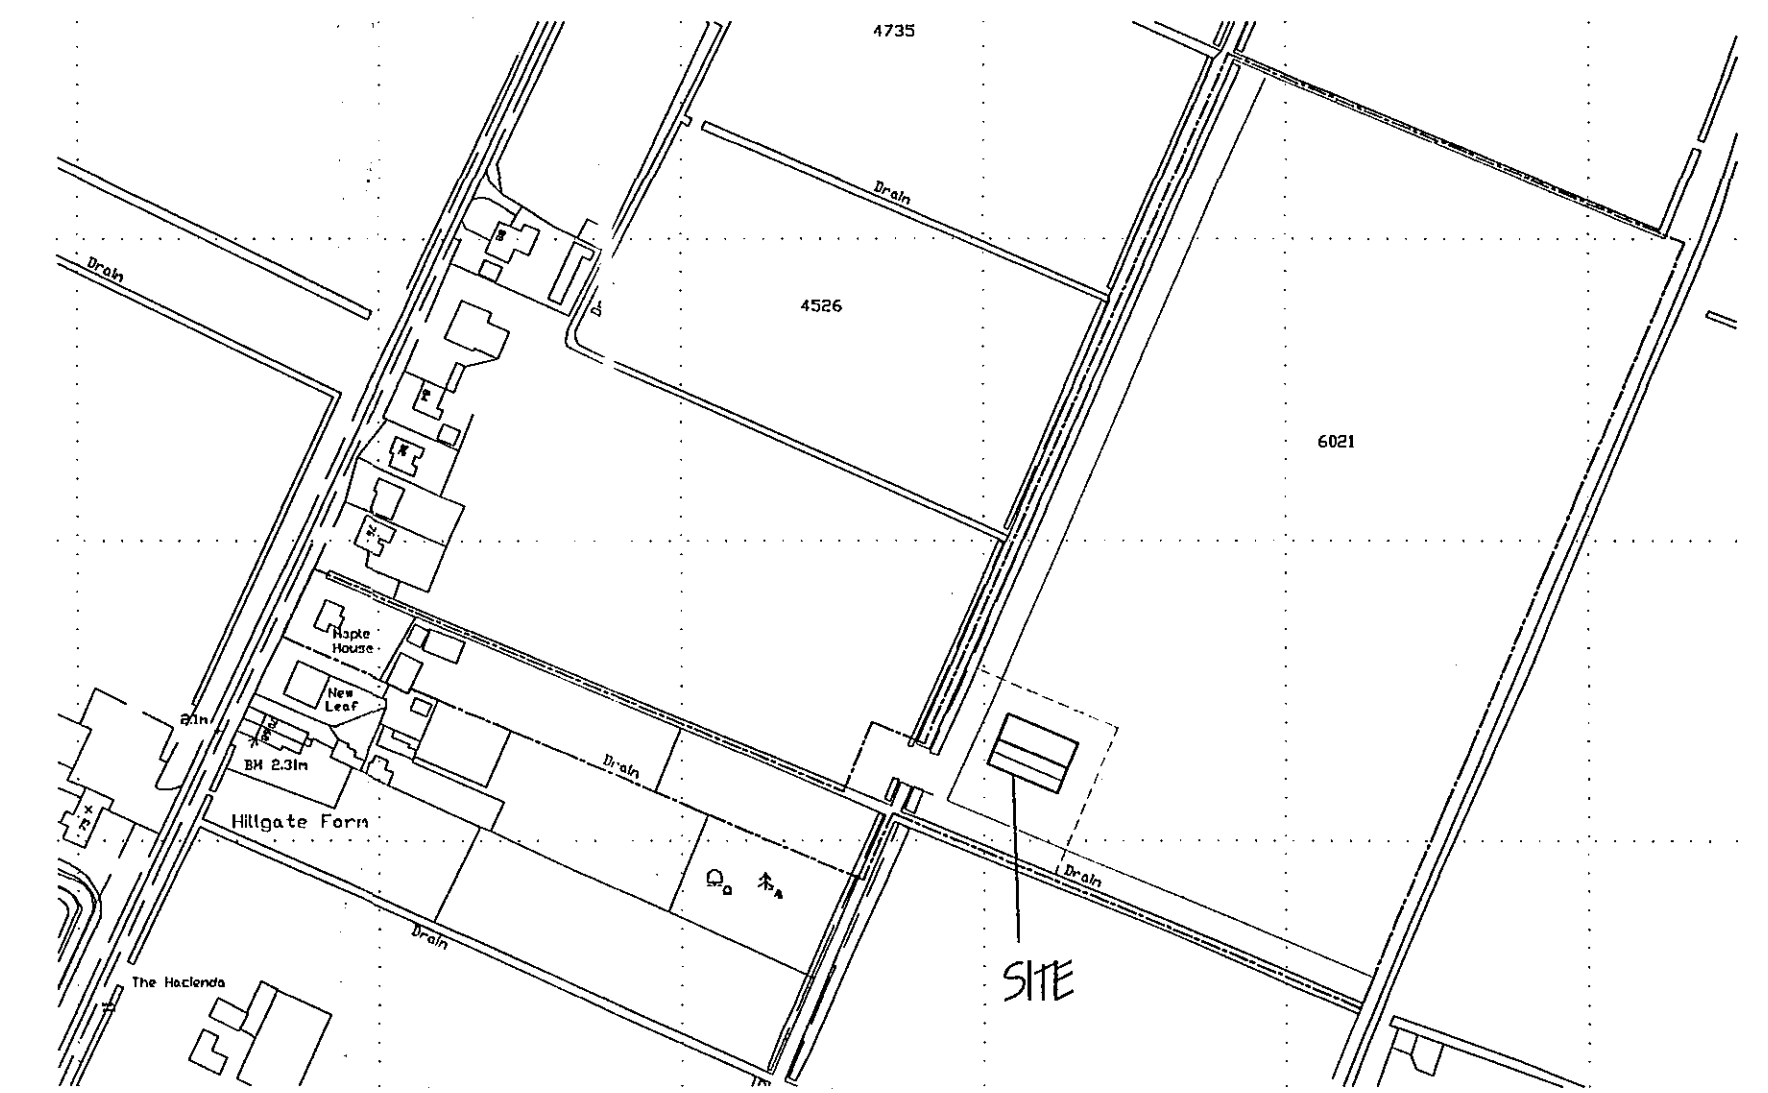


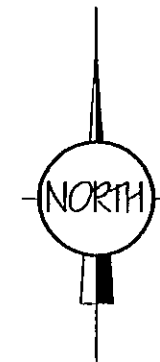

© Crown Copyright 2006. All rights reserved. Licence number 100020449

LOCATION PLAN
1/2500

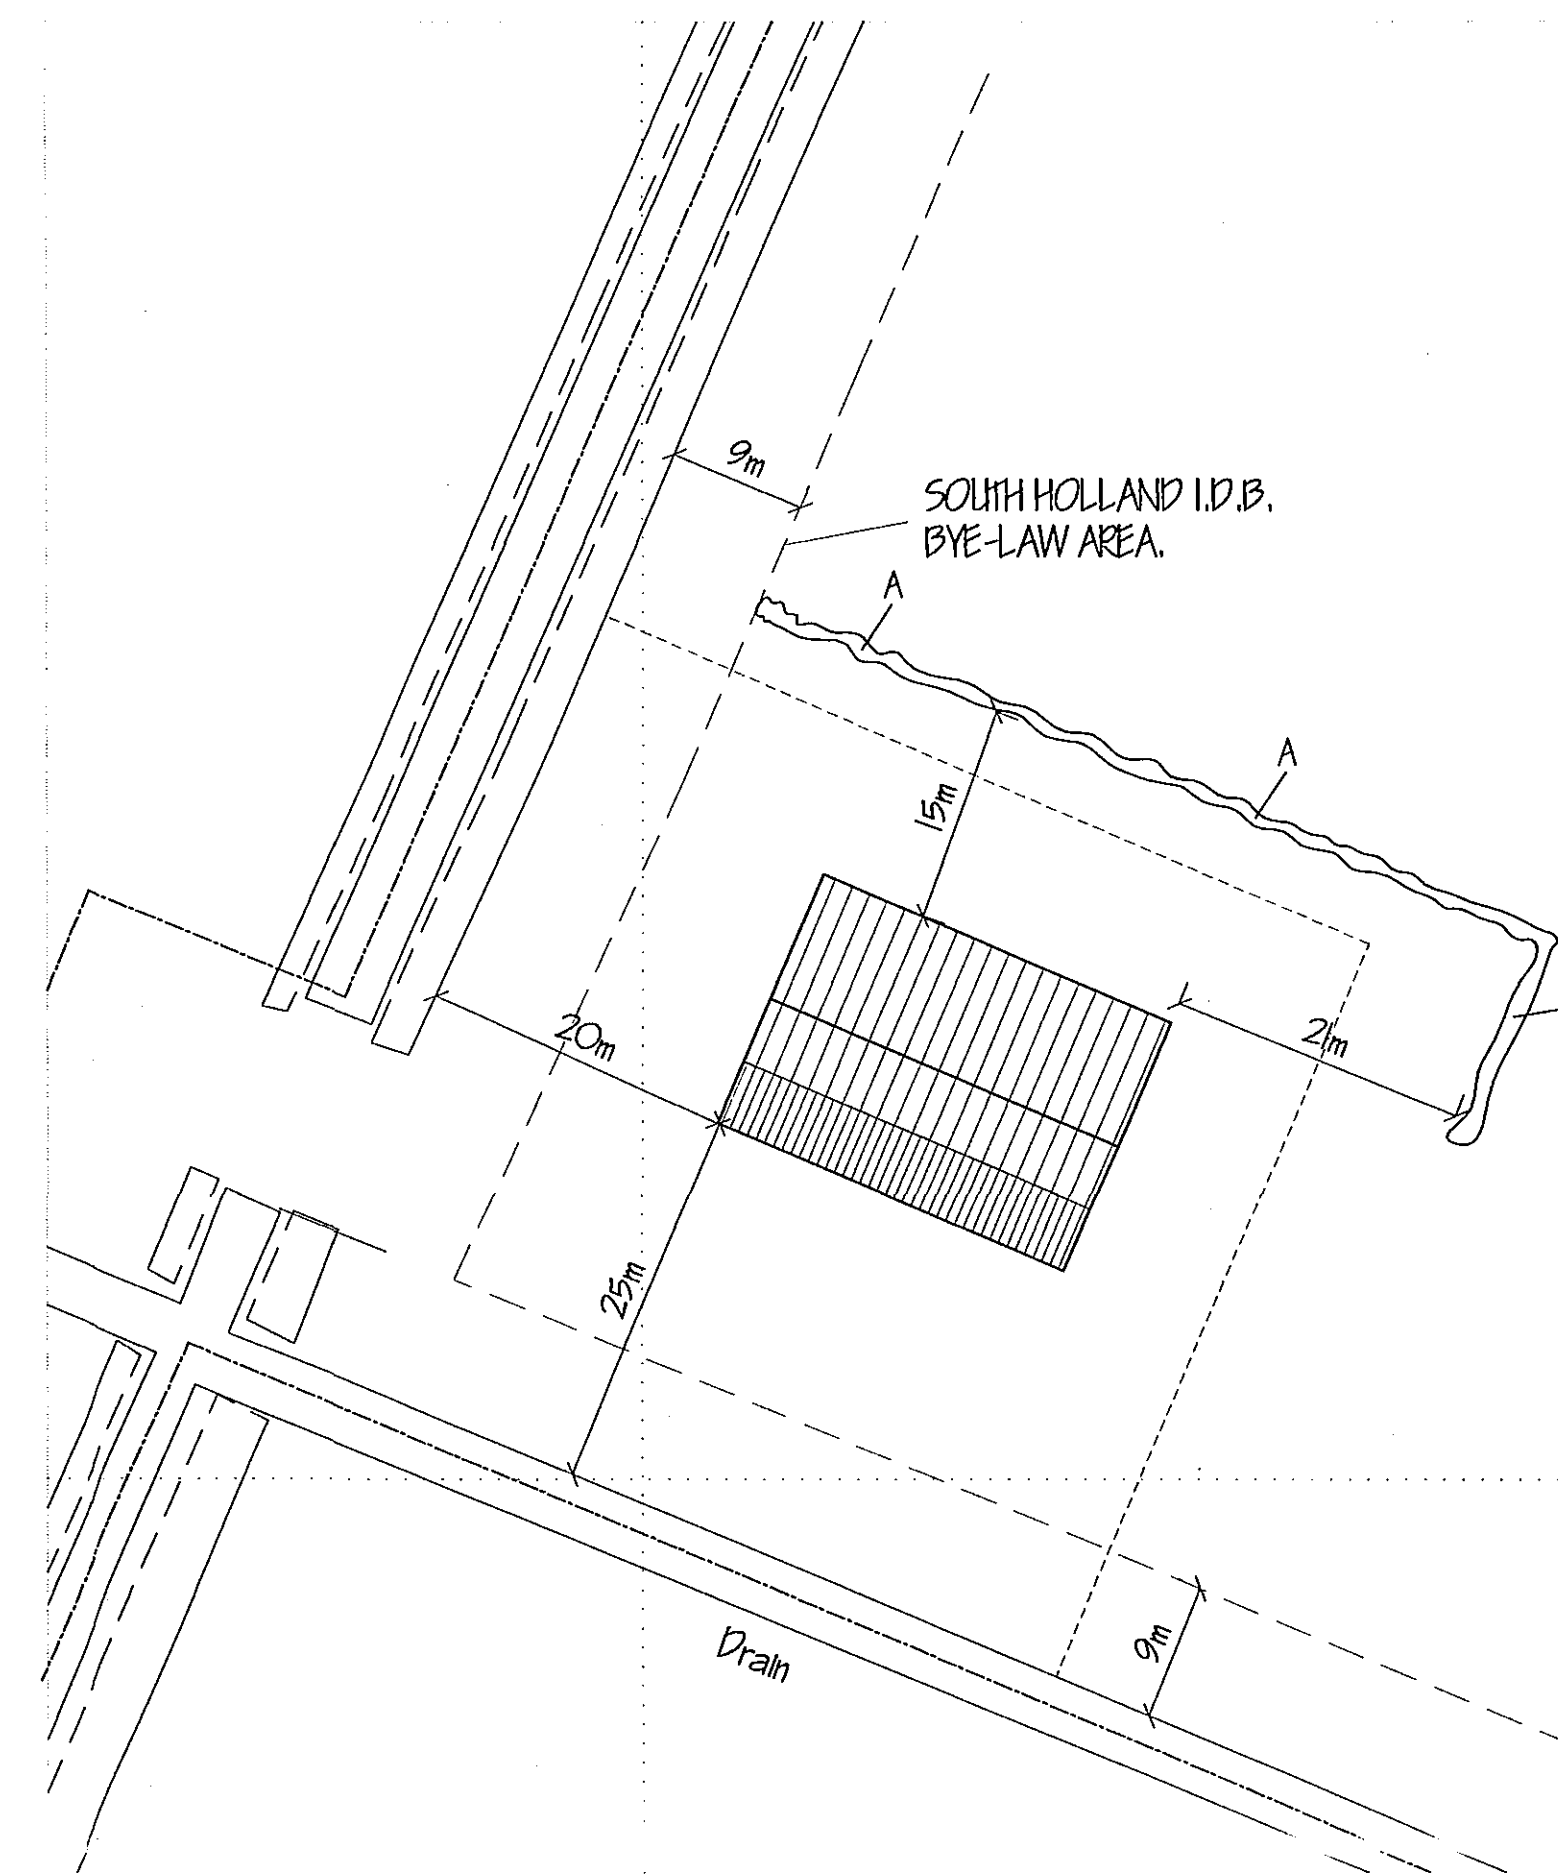


SITE PLAN
1/500

LANDSCAPING & TREE PLANTING SCHEME.

A - MIXED HEDGE

- (a) Hawthorn (*Crataegus Monogyna*)
- (b) Beech (*Fagus Sylvatica*)
- (c) Blackthorn (*Prunus Spinosa*)
- (d) Buckthorn (*Rhamnus Cathartica*)

All planting to be in accordance with BS 4428:1989 and amendment No. 1 (1991)
All trees to be planted with minimum 0.6m plastic mulch mat and to be staked, tied and tubed.
1/3 to 1/2 bag of peat free tree and shrub planting compost to be incorporated into backfill for each tree hole.

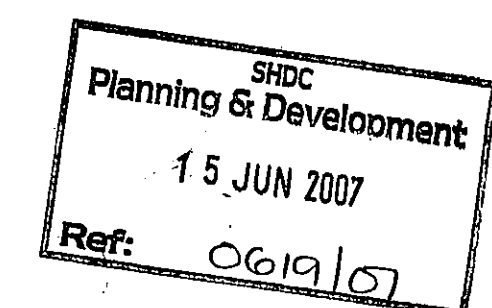

AMENDED PLAN

Ref. A1

B	PLANNING OFFICERS AMENDMENTS ON CONDITION 2	JUNE '07
A	CONDITION 2 CONFORMANCE - LANDSCAPING	MAY '07
ref:	revision	date

G. R. MERCHANT LTD. 
I.ENG AMICE FIWO
**ARCHITECTURAL, STRUCTURAL
AND LAND DRAINAGE
CONSULTANTS**
4 Wrights Mews
18A Park Road, Huddersfield,
Spalding, Lincs. PE12 7BX
Tel: 01406 490800
Fax: 01406 425744
E-Mail: gr.merchant@btconnect.com

Project

PROPOSED AGRICULTURAL BUILDING,
MOLE DROVE,
GEDNEY HILL,
SPALDING, LINC'S.

Client
LAMBÉ AGRICULTURAL.

Drawing

FLOOR PLAN & ELEVATIONS,
SITE & LOCATION PLANS.

Job Ref.	Drawing No.
1508-06.	02B.

Date	Drawn
FEB '07.	ARM.

Scales
1/100, [unless otherwise stated]

[illegible]