
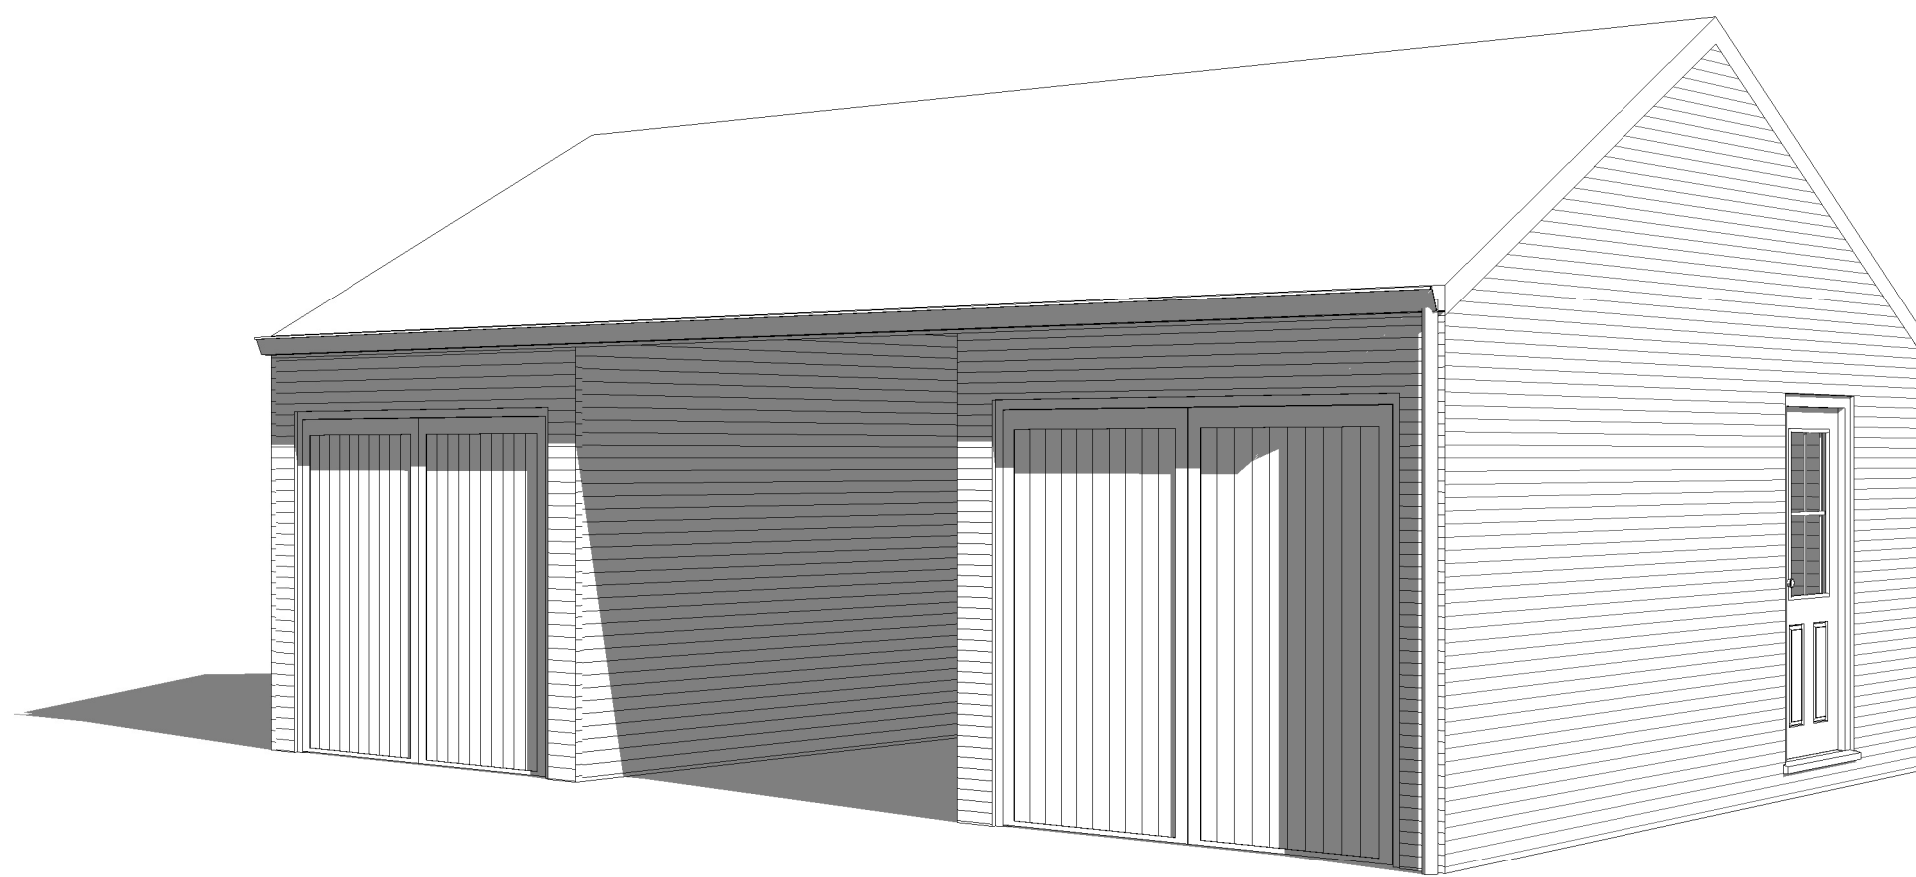
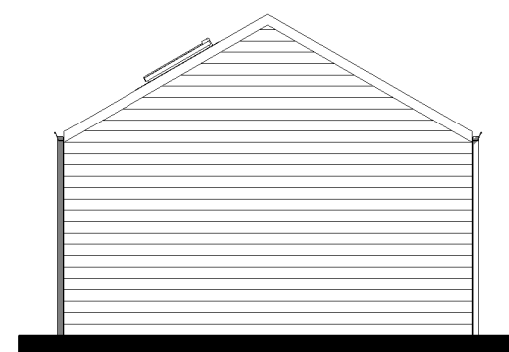
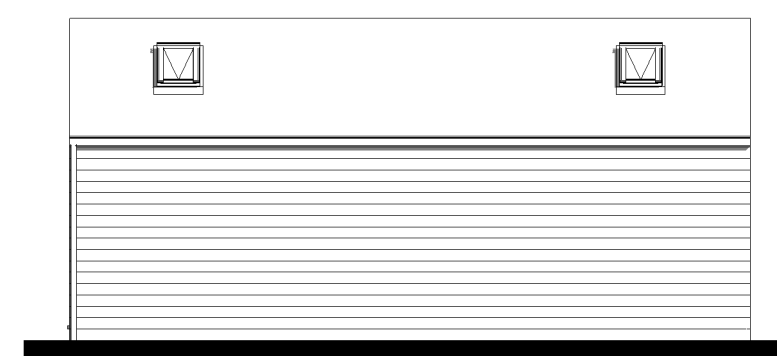


VISUAL SCALE 1:50 @ A1

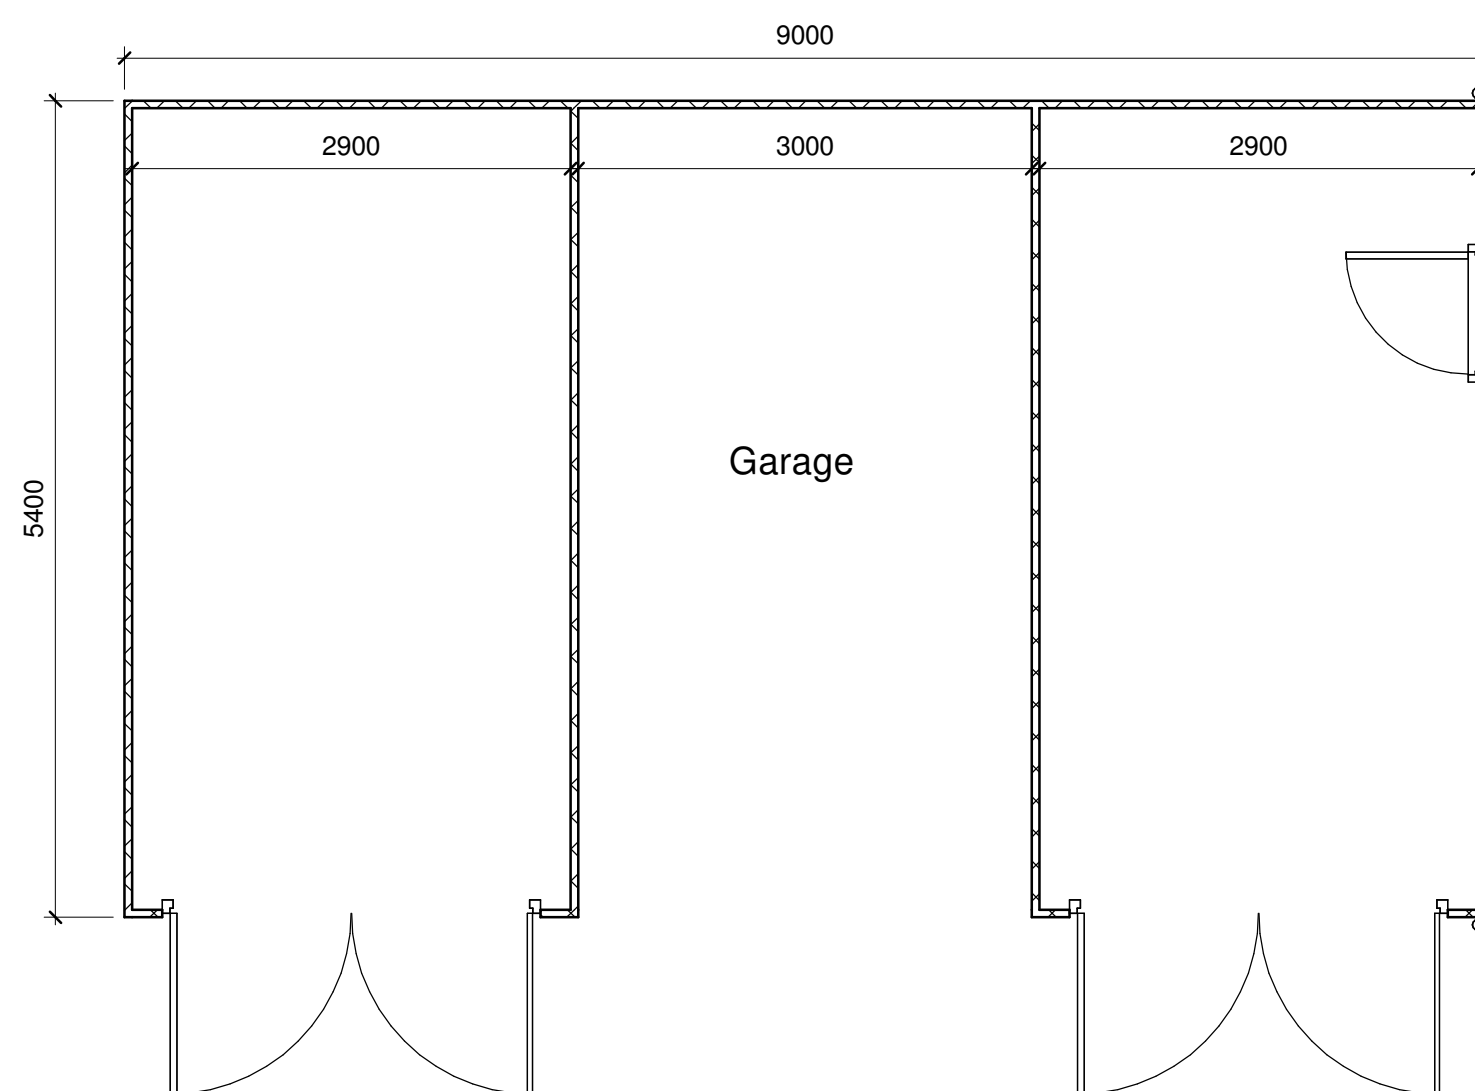

VISUAL SCALE 1:100 @ A1

[illegible]

AUSTIN JOHN
ARCHITECTURAL

RUALEN, MILL GREEN ROAD,
PINCHBECK, SPALDING PE11 3PU
07939000388

PROJECT

Proposed Two Storey and Single Storey Extensions and Outbuildings

CLIENT

Cordon Villa,
24 Station Road, Gedney Hill
PE12 0NP

DRAWING

Proposed Ground Floor Plan
Proposed Elevations
3D View
3D Visualisations

DRAWING NUMBER:
AJA/1286/23/02a

DATE:
23/08/2023

DRAWN BY:
HA

SCALE (@ A1):
As indicated

COPIES OF THESE DRAWINGS MUST NOT BE TAKEN, TRACED, OR ALTERED FOR ANY PURPOSE OTHER THAN THAT FOR WHICH THEY ARE ISSUED WITHOUT WRITTEN PERMISSION OF JUSTIN AUSTIN. JUNE 2018

THESE SERVICES ARE PROVIDED BY JUSTIN AUSTIN FOR THE PURPOSE OF OBTAINING PLANNING OR BUILDING REGULATIONS APPROVAL AND DO NOT CONSTITUTE A FULL SPECIFICATION FOR THE PROPOSED WORK. YOU MUST CONSULT WITH A QUALIFIED PROFESSIONAL TO OBTAIN THE NECESSARY SPECIFICATIONS.

THE PROPOSED WORK WILL NOT BE SUPERVISED BY JUSTIN AUSTIN UNLESS AGREED OTHERWISE IN WRITING.

THE BUILDER/CONTRACTORS RESPONSIBILITY TO CONTROL WORKMANSHIP/MATERIALS AND TO OBTAIN NECESSARY APPROVALS FROM THE RELEVANT AUTHORITIES IS NOT REDUCED BY THE PRESENCE OF A REASONABLE DESIGN OR ALL THE RELEVANT MATTERS ON THE DRAWINGS. THE FACT THAT MATTERS ARE NOT MENTIONED ON THE DRAWINGS DOES NOT IMPLY THAT THEY ARE NOT IMPORTANT.

COMPLIANCE IN CARRYING OUT THE WORK. ALL WORKS AND MATERIALS TO BE FITTED AND INSTALLED MUST COMPLY WITH THE RELEVANT BUILDING REGULATIONS, CURRENT BUILDING AND APPROVED DOCUMENTS OF THE BUILDING REGULATIONS AND CURRENT NIBCC TECHNICAL REQUIREMENTS.

MEASUREMENTS ON THIS DRAWING ARE NOT TO BE SCALED FOR CONSTRUCTION/CONCRETEWORK.

THE BUILDER/CONTRACTOR SHALL BE RESPONSIBLE FOR OBTAINING ALL NECESSARY APPROVALS TO BE CHECKED BY THE BUILDER/CONTRACTOR PRIOR TO THE COMMENCEMENT OF WORK AND ANY NECESSARY REVISIONS TO THE DRAWINGS. THE BUILDER/CONTRACTOR SHALL BE RESPONSIBLE FOR THE OUTSIDE OF THE CORE WORK AND NOT FINISHED PLASTER. IT IS RECOMMENDED THAT A SITE VISIT BE CONDUCTED BY THE BUILDER/CONTRACTOR PRIOR TO THE COMMENCEMENT OF WORK. APPROVALS MUST BE OBTAINED BY THE BUILDER/CONTRACTOR PRIOR TO COMMENCEMENT OF WORK.

RECOMMENDATIONS

THIS DOCUMENT DOES NOT SHARE ANY CONFIDENTIAL INFORMATION WITH OTHER PARTIES WITHOUT YOUR CONSENT. FOR A COPY OF OUR PRIVACY POLICY PLEASE CONTACT:

INFORMATION@JUSTINAUSTIN.CO.UK

HEALTH & SAFETY

It is the aim to ensure that the appointed contractor is familiar with and complies with health & safety for Building work and the CDM Regulations.