

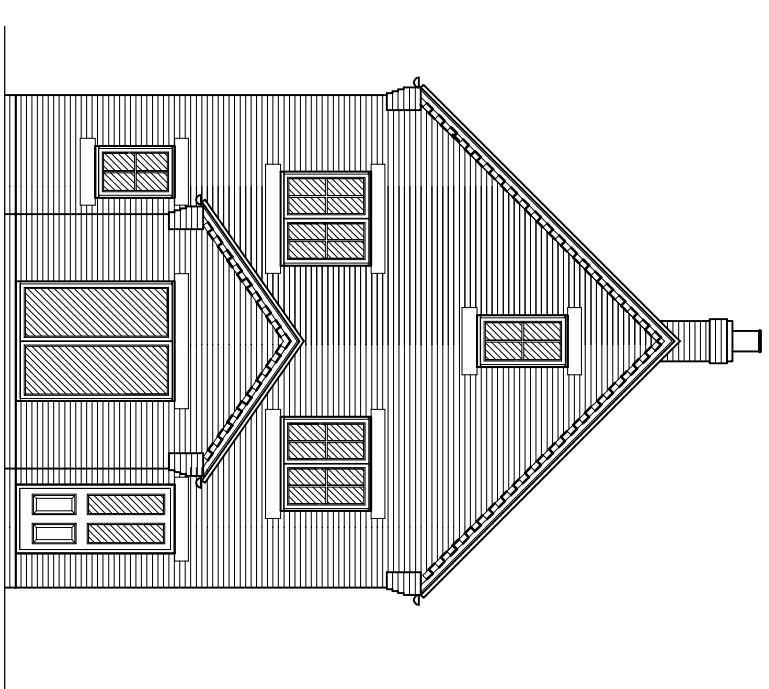
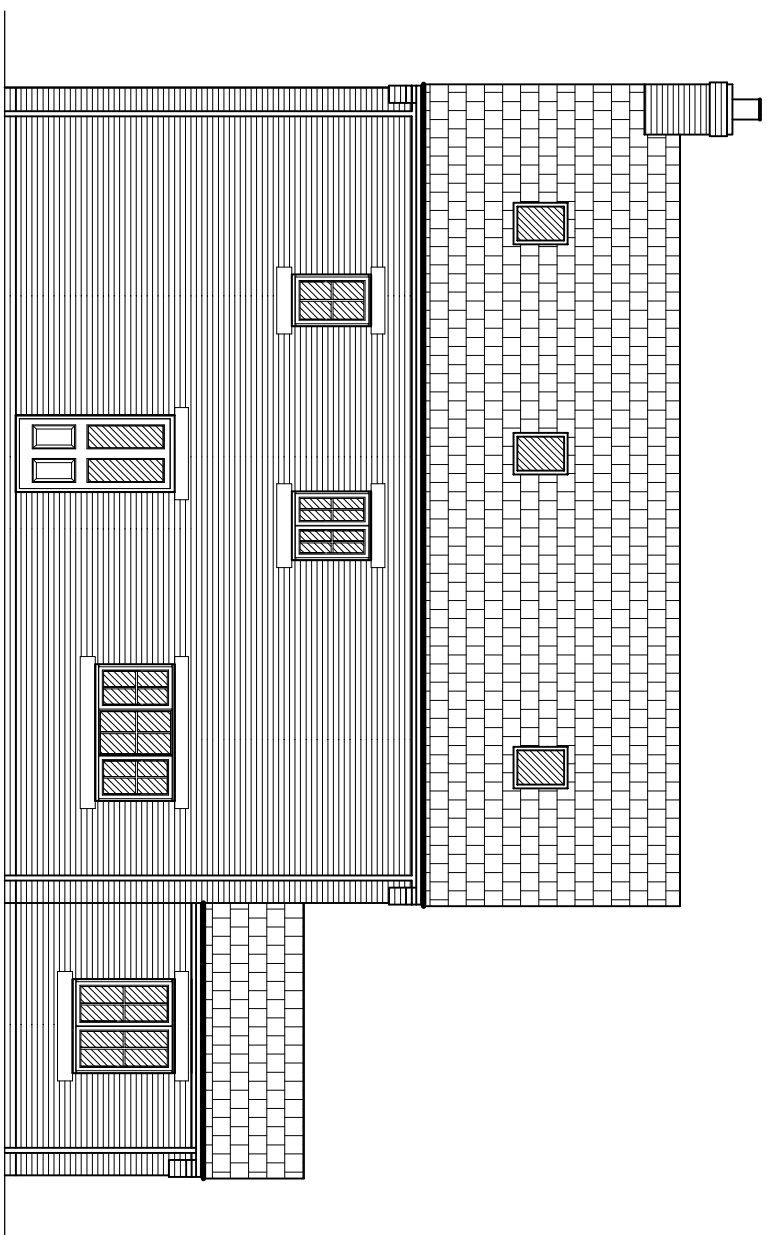


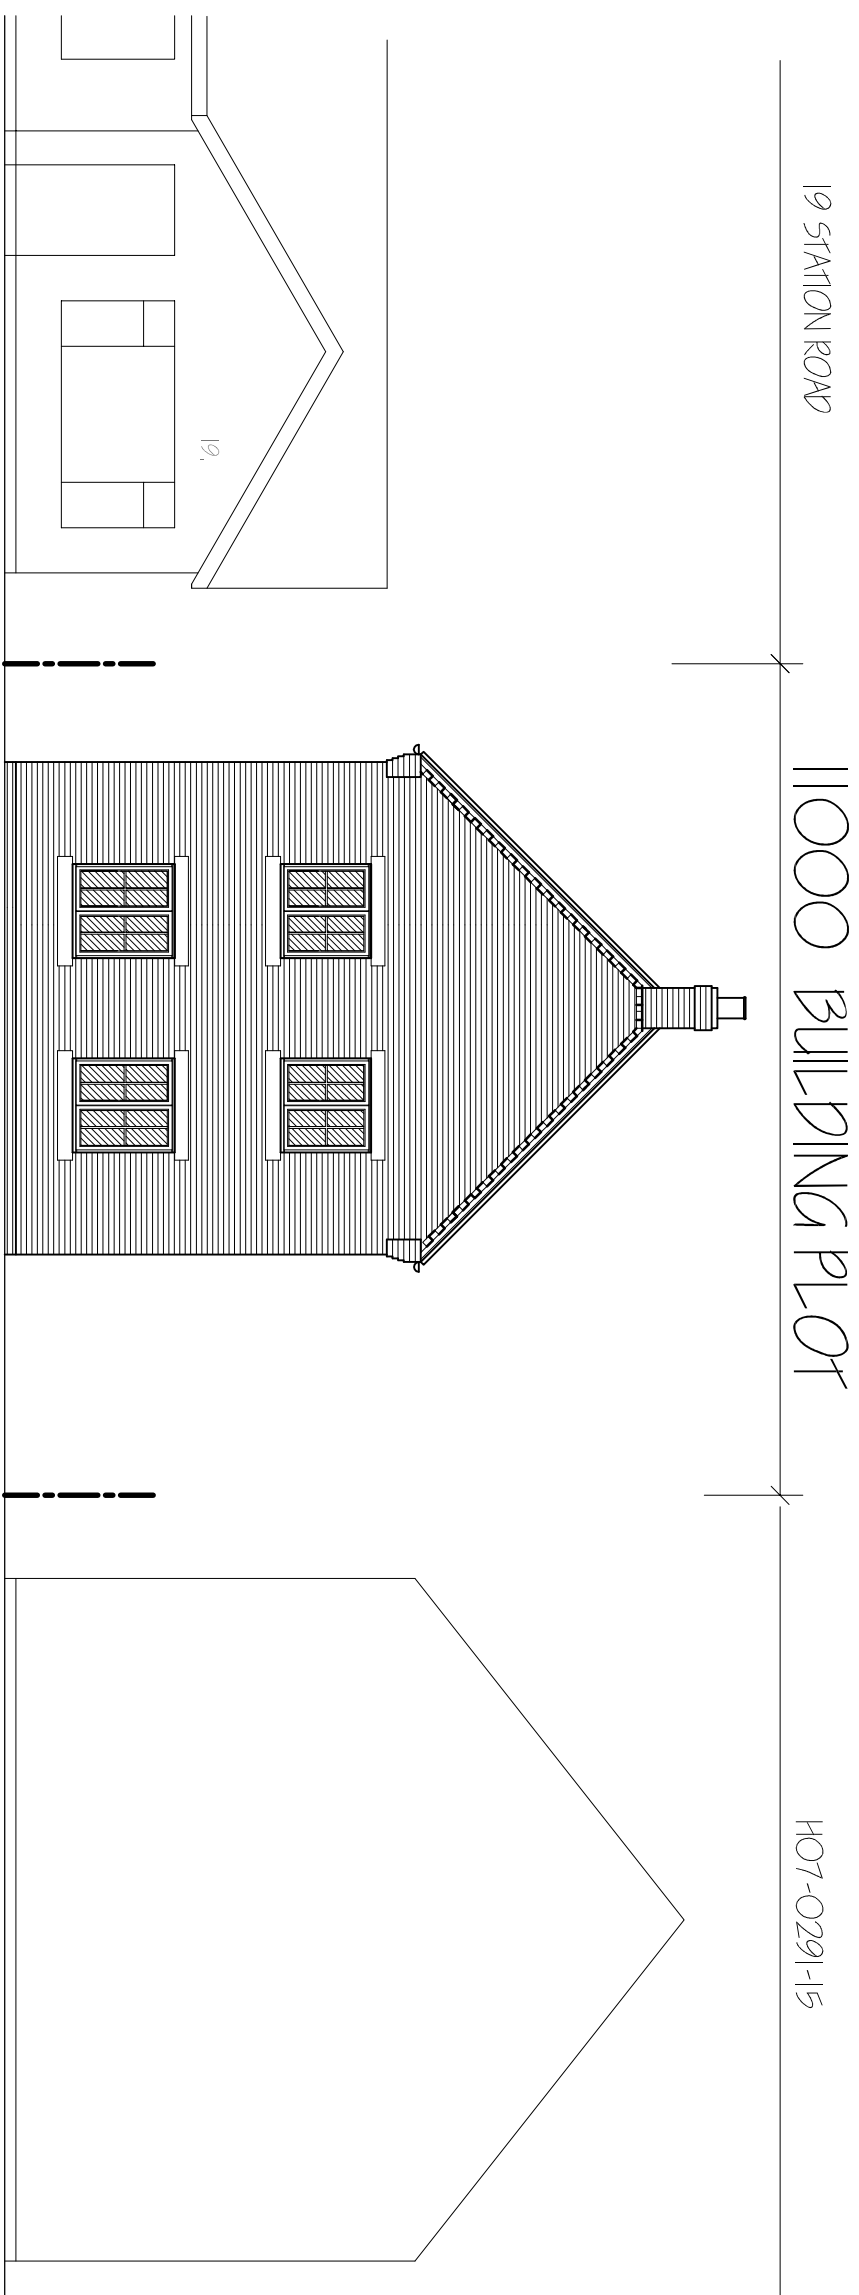

FRONT ELEVATION (Street scene)


SIDE ELEVATION

REAR ELEVATION

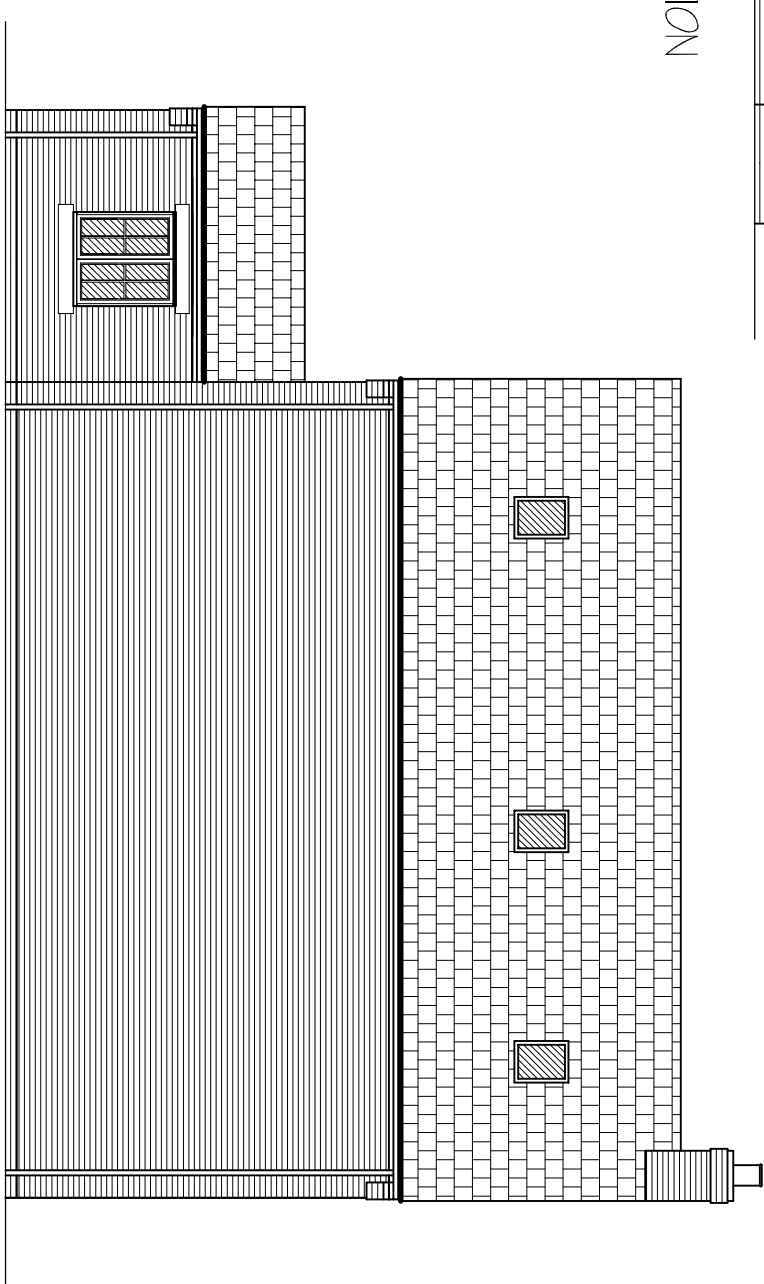


SIDE ELEVATION


EXTERNAL MATERIALS:-
 PLANKS BRICKS:- HOUSING CLP PRIMOUSE PLANKS BRICKS.
 TILES:- INVALEY ROOF TILE- SMOOTH GRY,
 WINDOWS:- -UPVC CERAM CEMENT
 DOORS:- -UPVC
 HANDS & CLIPS:- WRMINTSTONE
 PAINTWATER COORS:- -BLACK,PVC

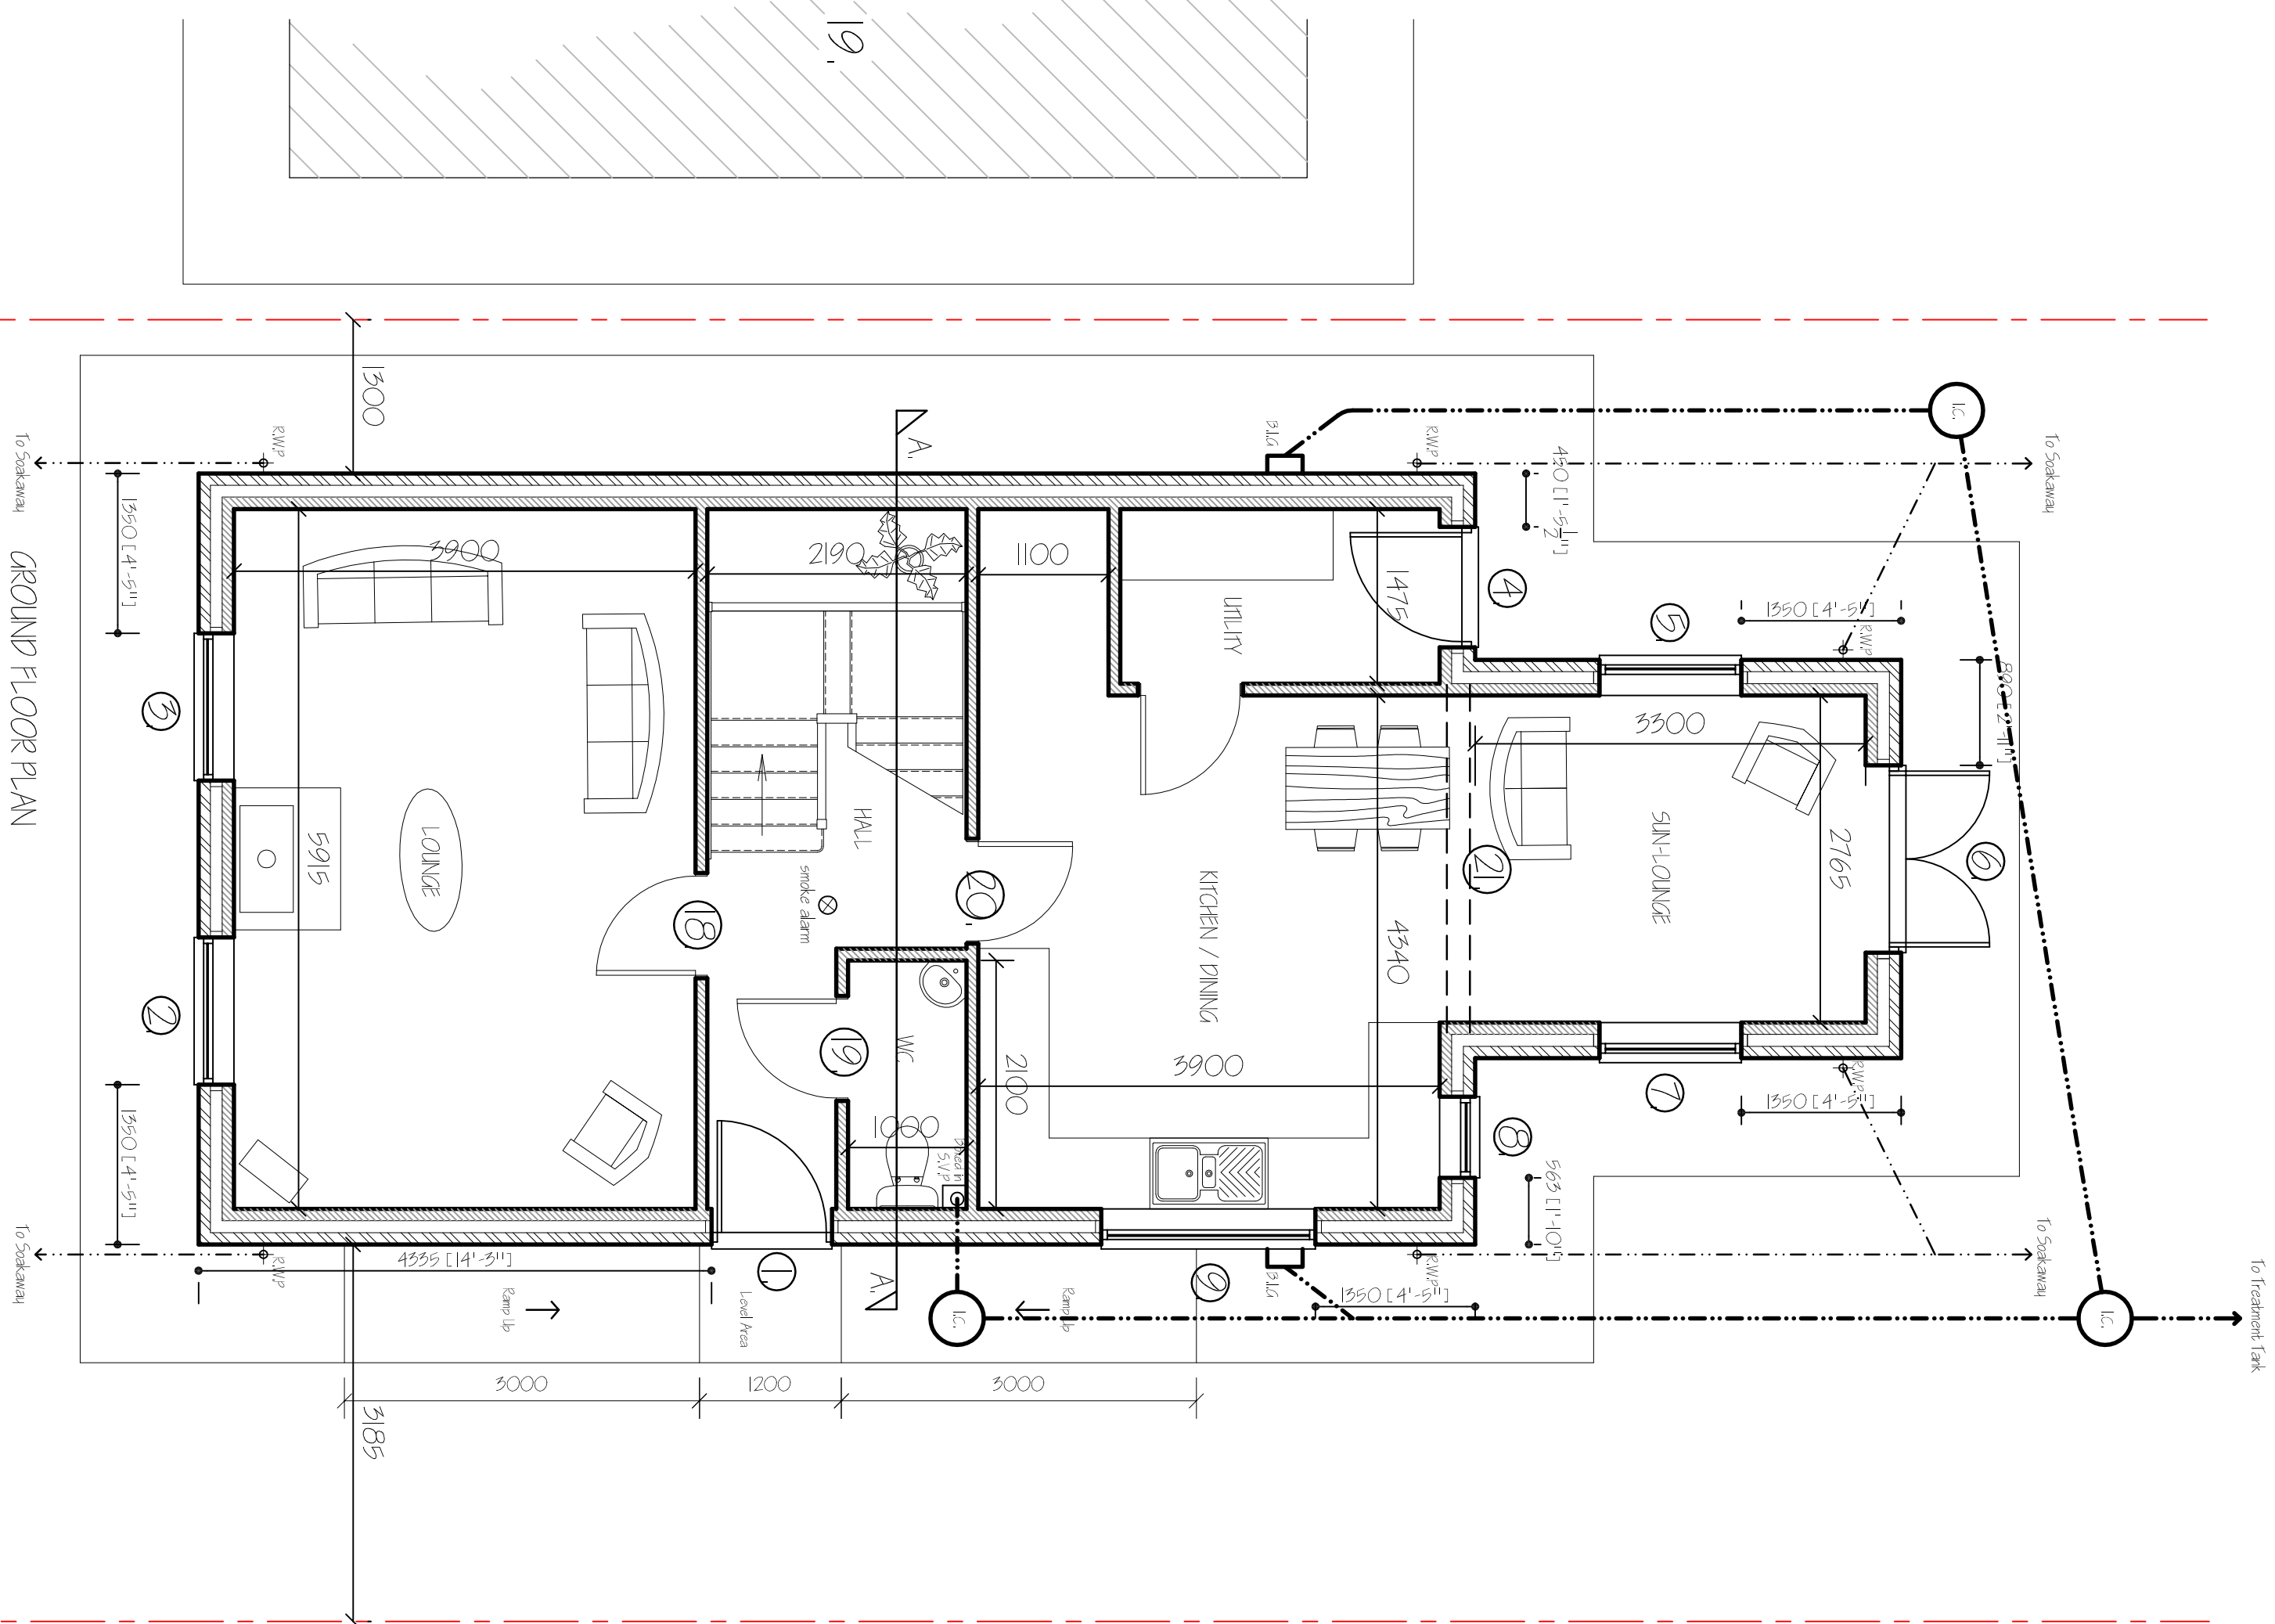

GROUND FLOOR PLAN

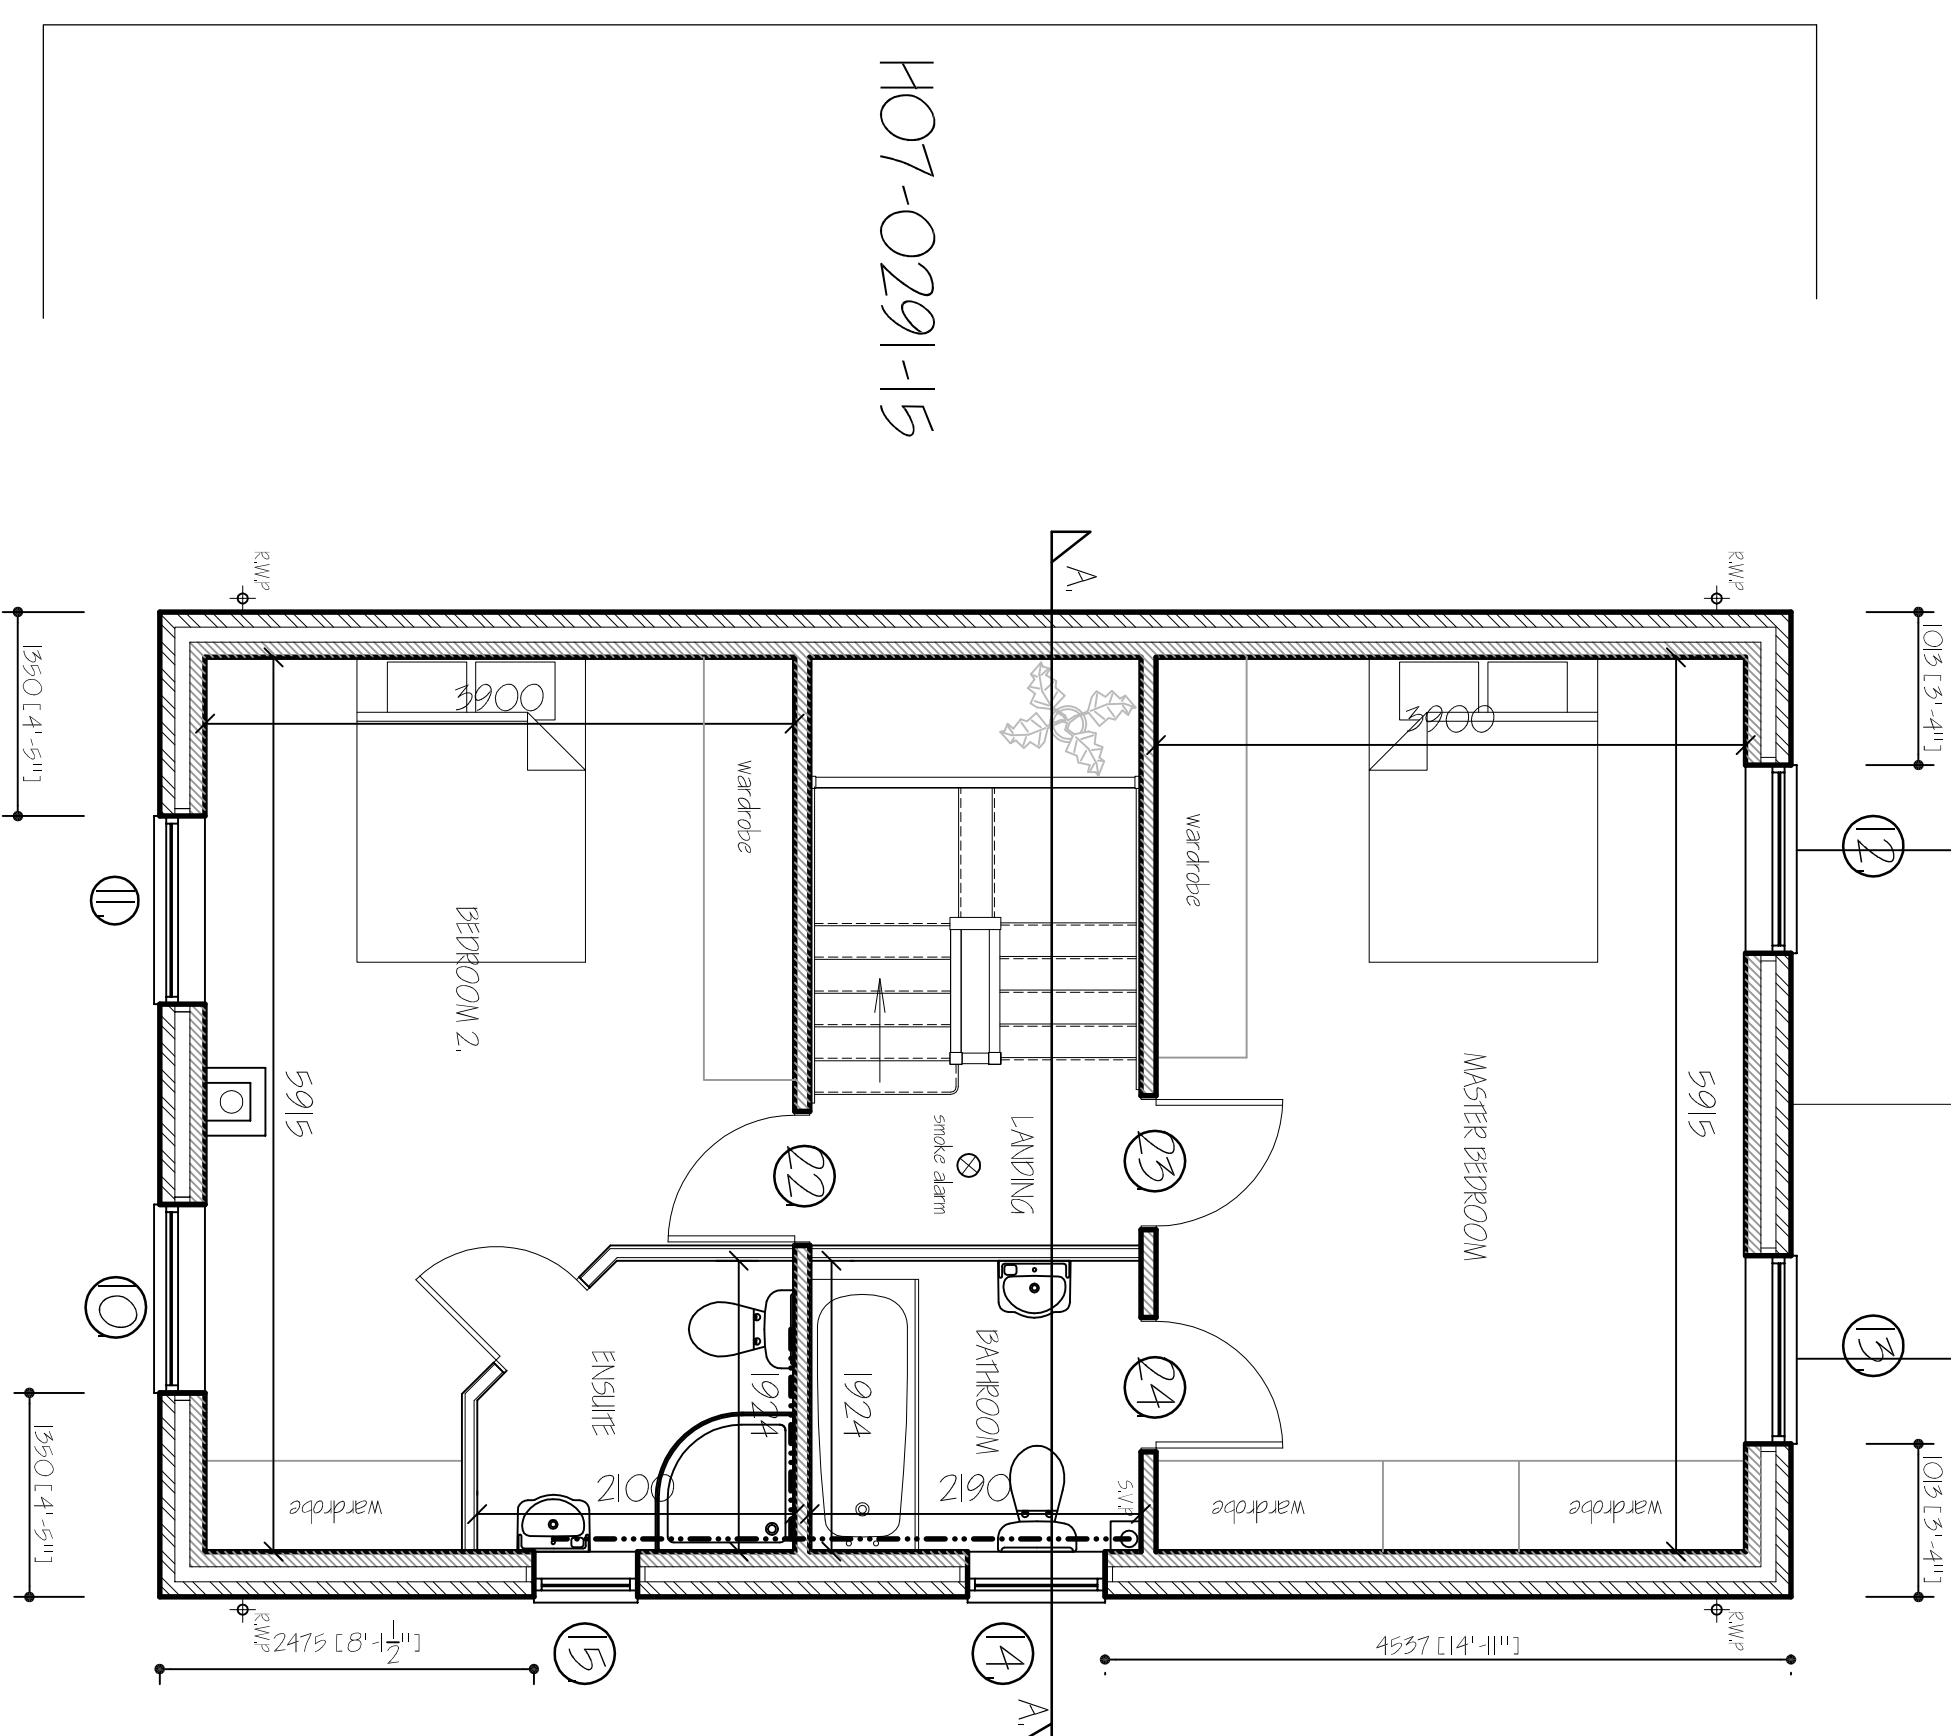

FIRST FLOOR PLAN

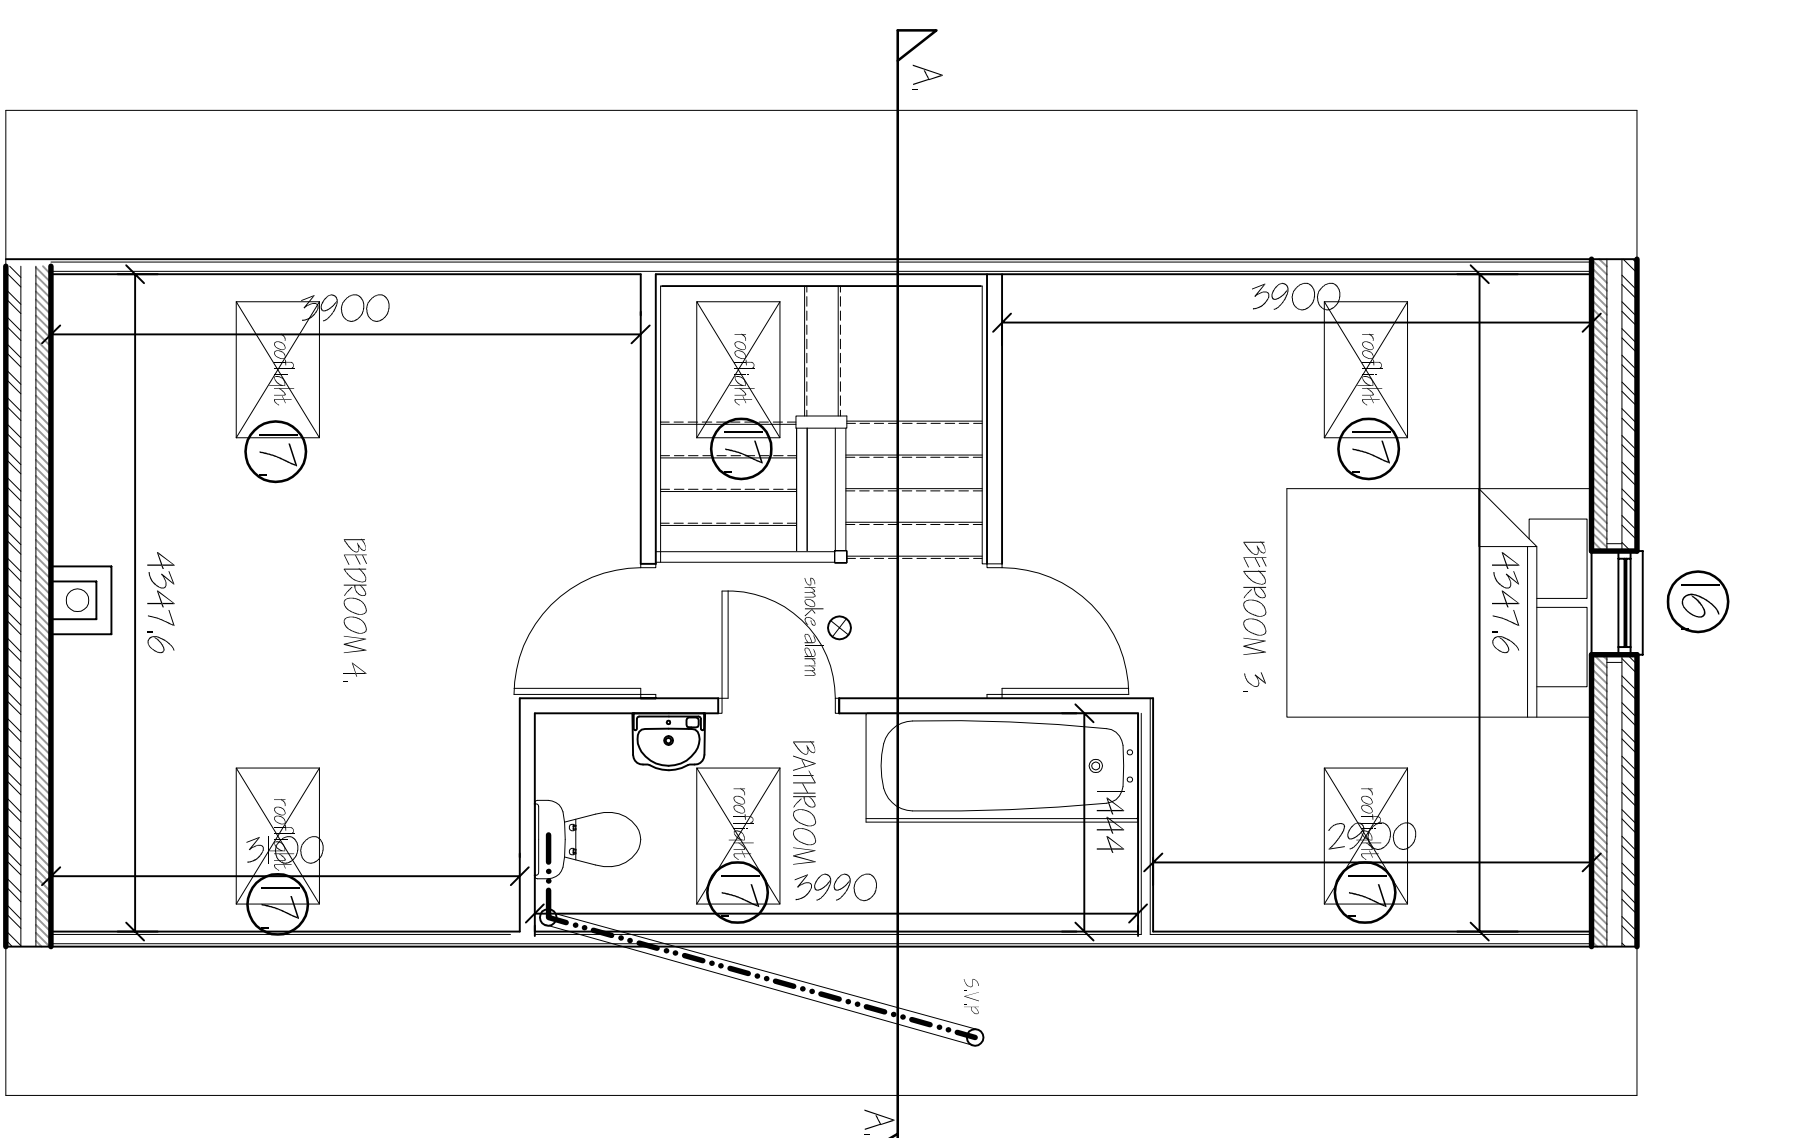

SECOND FLOOR PLAN

c	CLEP ANWORDS & LING REZUMIONS	JUN '86
b	PANAGAPULEEN	SEP '86
a	CLEP ANCWORMS	FEB '86
refl	revision	date

G. R. MERCHANT LTD.
I, ENG AMICE FIMO

**ARCHITECTURAL, STRUCTURAL
AND LAND DRAINAGE
CONSULTANTS**
4 Wrights Mews
12A Park Road, Hovebush,
Spalding, Lincs. PE12 7EE
Tel 01406 490800
Fax 01406 425744
E-Mail: gr_merchant@btconnect.com

RESIDENTIAL DEVELOPMENT
ADJ. 19 STATION ROAD,
CEDNEY HILL,
LINC'S, PE12 ONP.

MR E. M. ROWELL

Drawing
FLOOR PLANS & ELEVATIONS .
- PROPOSED

Job Ref.	Drawing No.
2912-16	O/C.
Date	Drawn
FEBRUARY 2016.	S.D.

Scales

DO NOT SCALE FROM THIS DRAWING

[illegible]