




Rear Elevation

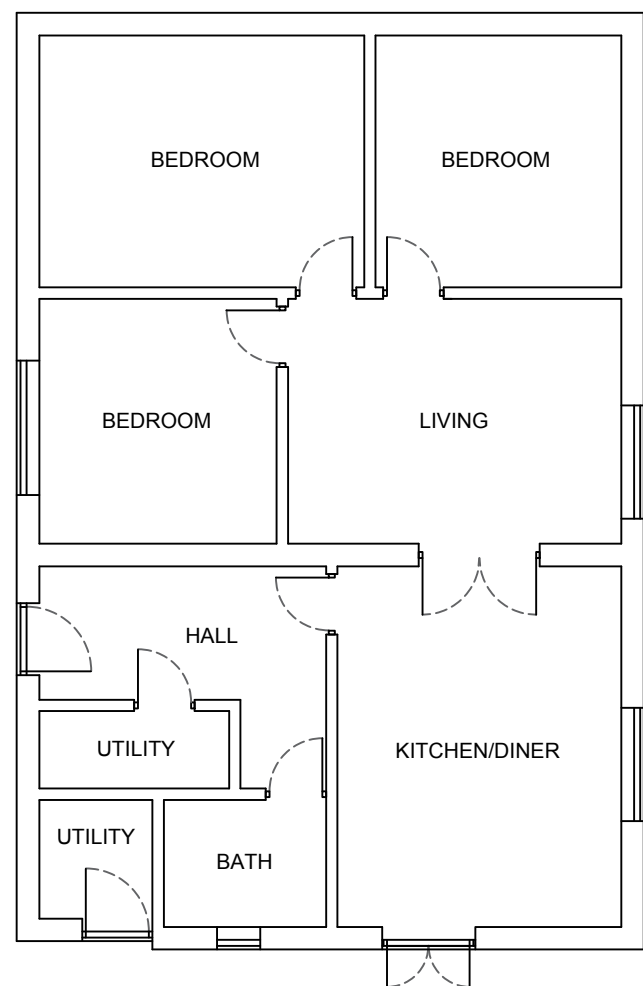

Notes:
Any drawings or plans depicted make no allowance for the provision of any tie bars within the roof of the proposed conservatory. This can only be determined once the roof is put into manufacture.

Physical barrier by Anglian.

This drawing is the copyright of Anglian Home Improvements and must not be re-issued, loaned or copied without their consent. All dimensions are in millimetres (mm) unless notes otherwise. Do not use for base laying purposes

Produced on A3 paper

Scale Bar 1:100



Rev.	Date	Description	Initials
Anglian Home Improvements NATIONAL ADMINISTRATION TELEPHONE: 0845 437 3600 FACSIMILE: 01 603 480101			
Drawing title:		Existing Plan and Rear Elevation	
CONTRACT No. :		099/91170	Page 1 of 4
Proposed at:		PVC-U White Knight Conservatory Limes Bungalow, Station Road Gedney Hill Spalding Lincolnshire, PE12 0NP	
For		Mr Baldwin	
Drawers initials:		BN	Scale : 1:100 Date: 06/07/2016