



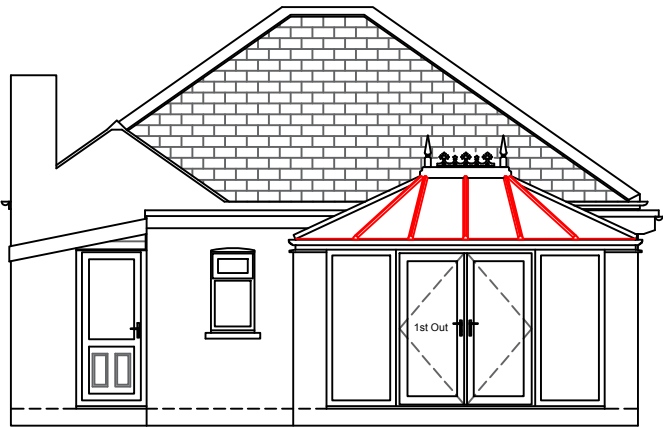

Rear Elevation

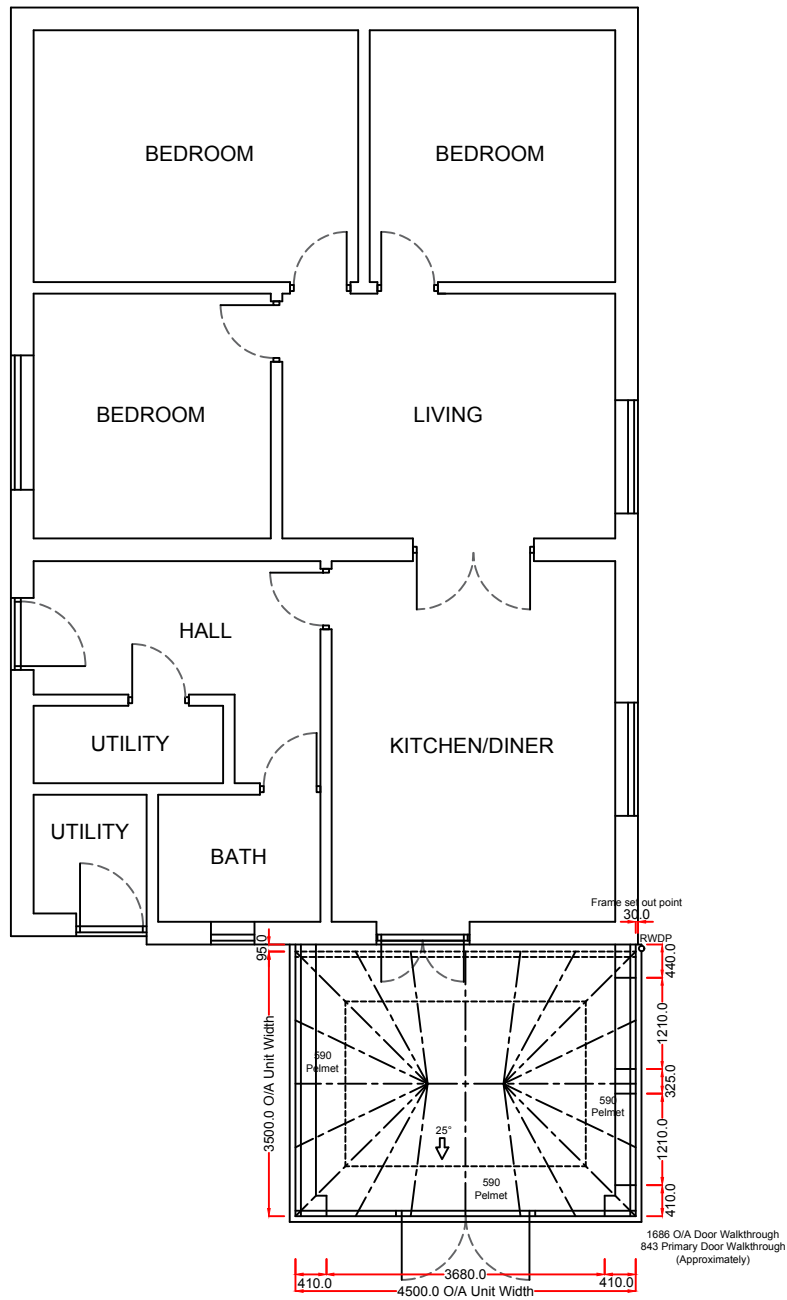

Notes:
Any drawings or plans depicted make no allowance for the provision of any tie bars within the roof of the proposed conservatory. This can only be determined once the roof is put into manufacture.

Physical barrier by Anglian.

This drawing is the copyright of Anglian Home Improvements and must not be re-issued, loaned or copied without their consent. All dimensions are in millimetres (mm) unless notes otherwise. Do not use for base laying purposes

Produced on A3 paper

Scale Bar 1:100



Rev.	Date	Description	Initials



Anglian
Home Improvements
National Administration

Telephone: 0845 437 3600
Facsimile: 01 603 480101

Drawing title: Proposed Plan and Rear Elevation		
Contract No. : 099/91170		Page 3 of 4
Proposed: PVC-U White Knight Conservatory At: Limes Bungalow, Station Road Gedney Hill Spalding Lincolnshire, PE12 0NP		
For : Mr Baldwin		
Drawers initials: BN	Scale : 1:100	Date: 06/07/2016