




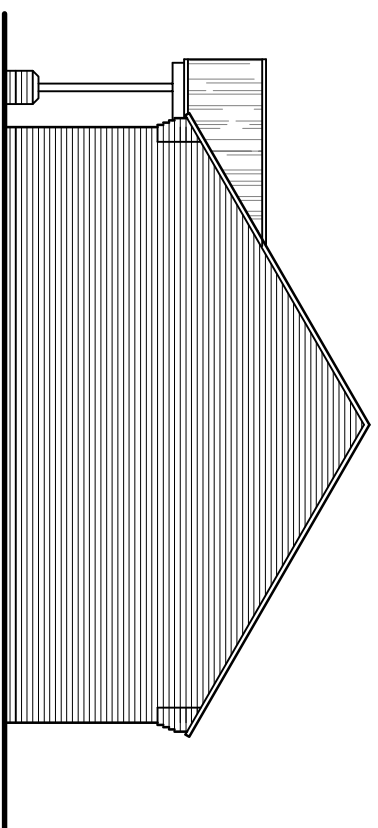

SIDE ELEVATION

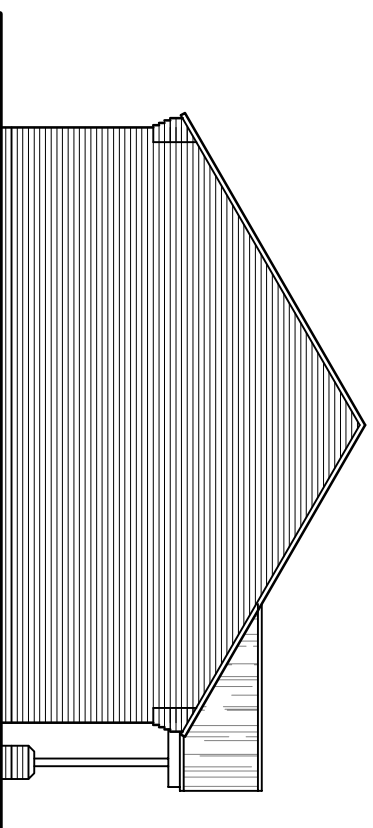

SIDE ELEVATION

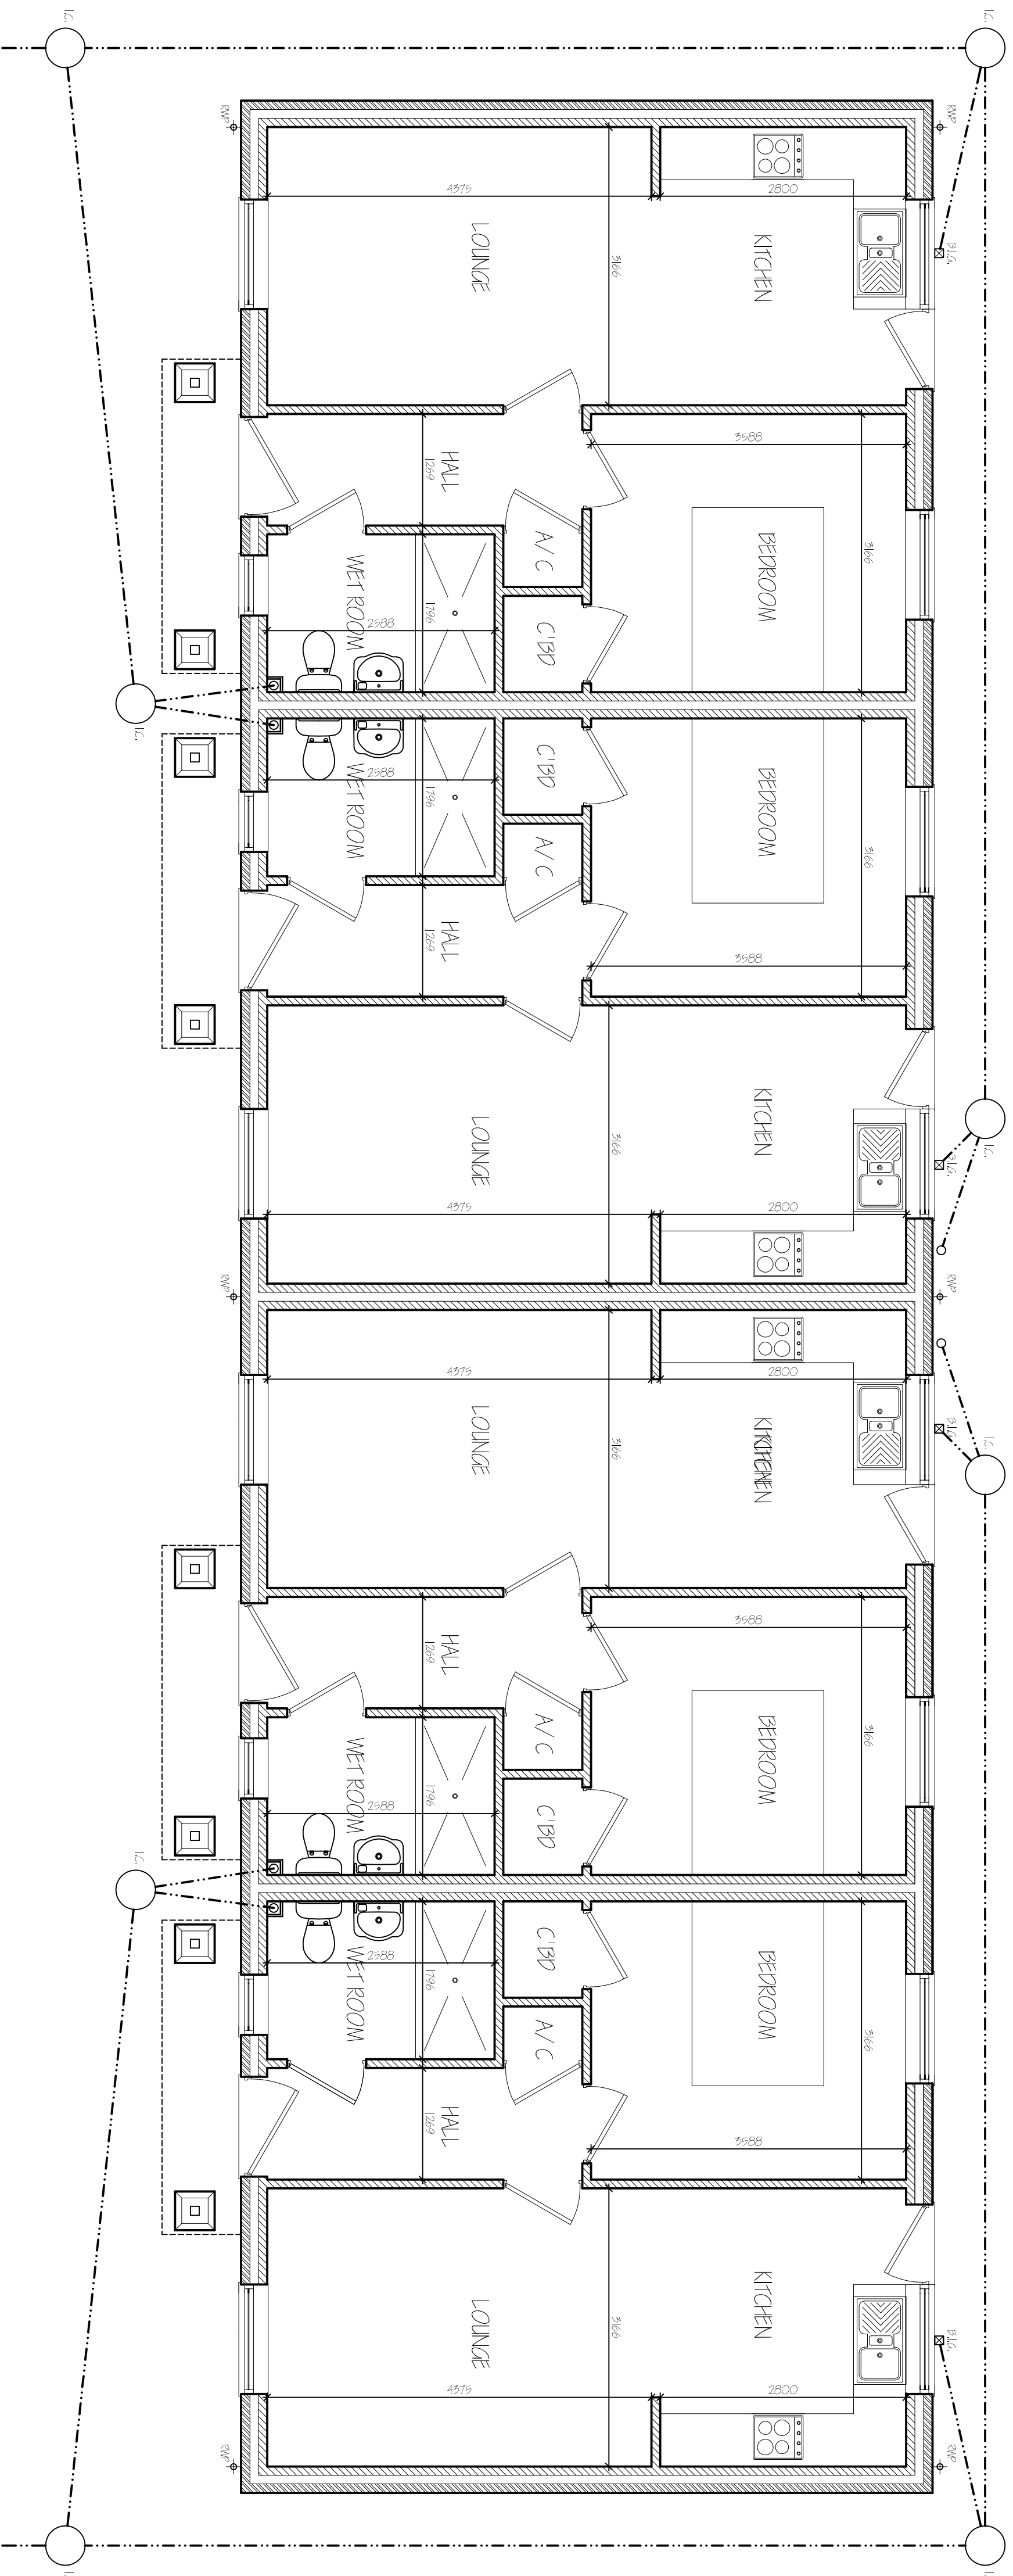

GROUND FLOOR PLAN

[illegible]

G. R. MERCHANT LTD.
I-ENG AMICE FMO
ARCHITECTURAL, STRUCTURAL
AND LAND DRAINAGE
CONSULTANTS

4 Whights Mews
12A Park Road, Holtsbach,
Springfield, VA 22150
Tel: 541 406 480800
Fax: 541 406 425744
E-Mail: gr-merchant@btconnect.com

Project

RESIDENTIAL DEVELOPMENT
OFF HIGSBY LANE
GERNEY HILL
SPALDING LINKS.

Client	D. BROWN (PULPING CONTRACTORS) L11P		
Drawing	FLOOR PLAN - PROPOSED ELEVATIONS - PROPOSED		
Job Ref.	3/46-17	Drawing No.	21
Date	MAY 2018	Drawn	SLB

1:50 & 1:00 (Unless Otherwise Stated)

DO NOT SCALE FROM THIS DRAWING

[illegible]