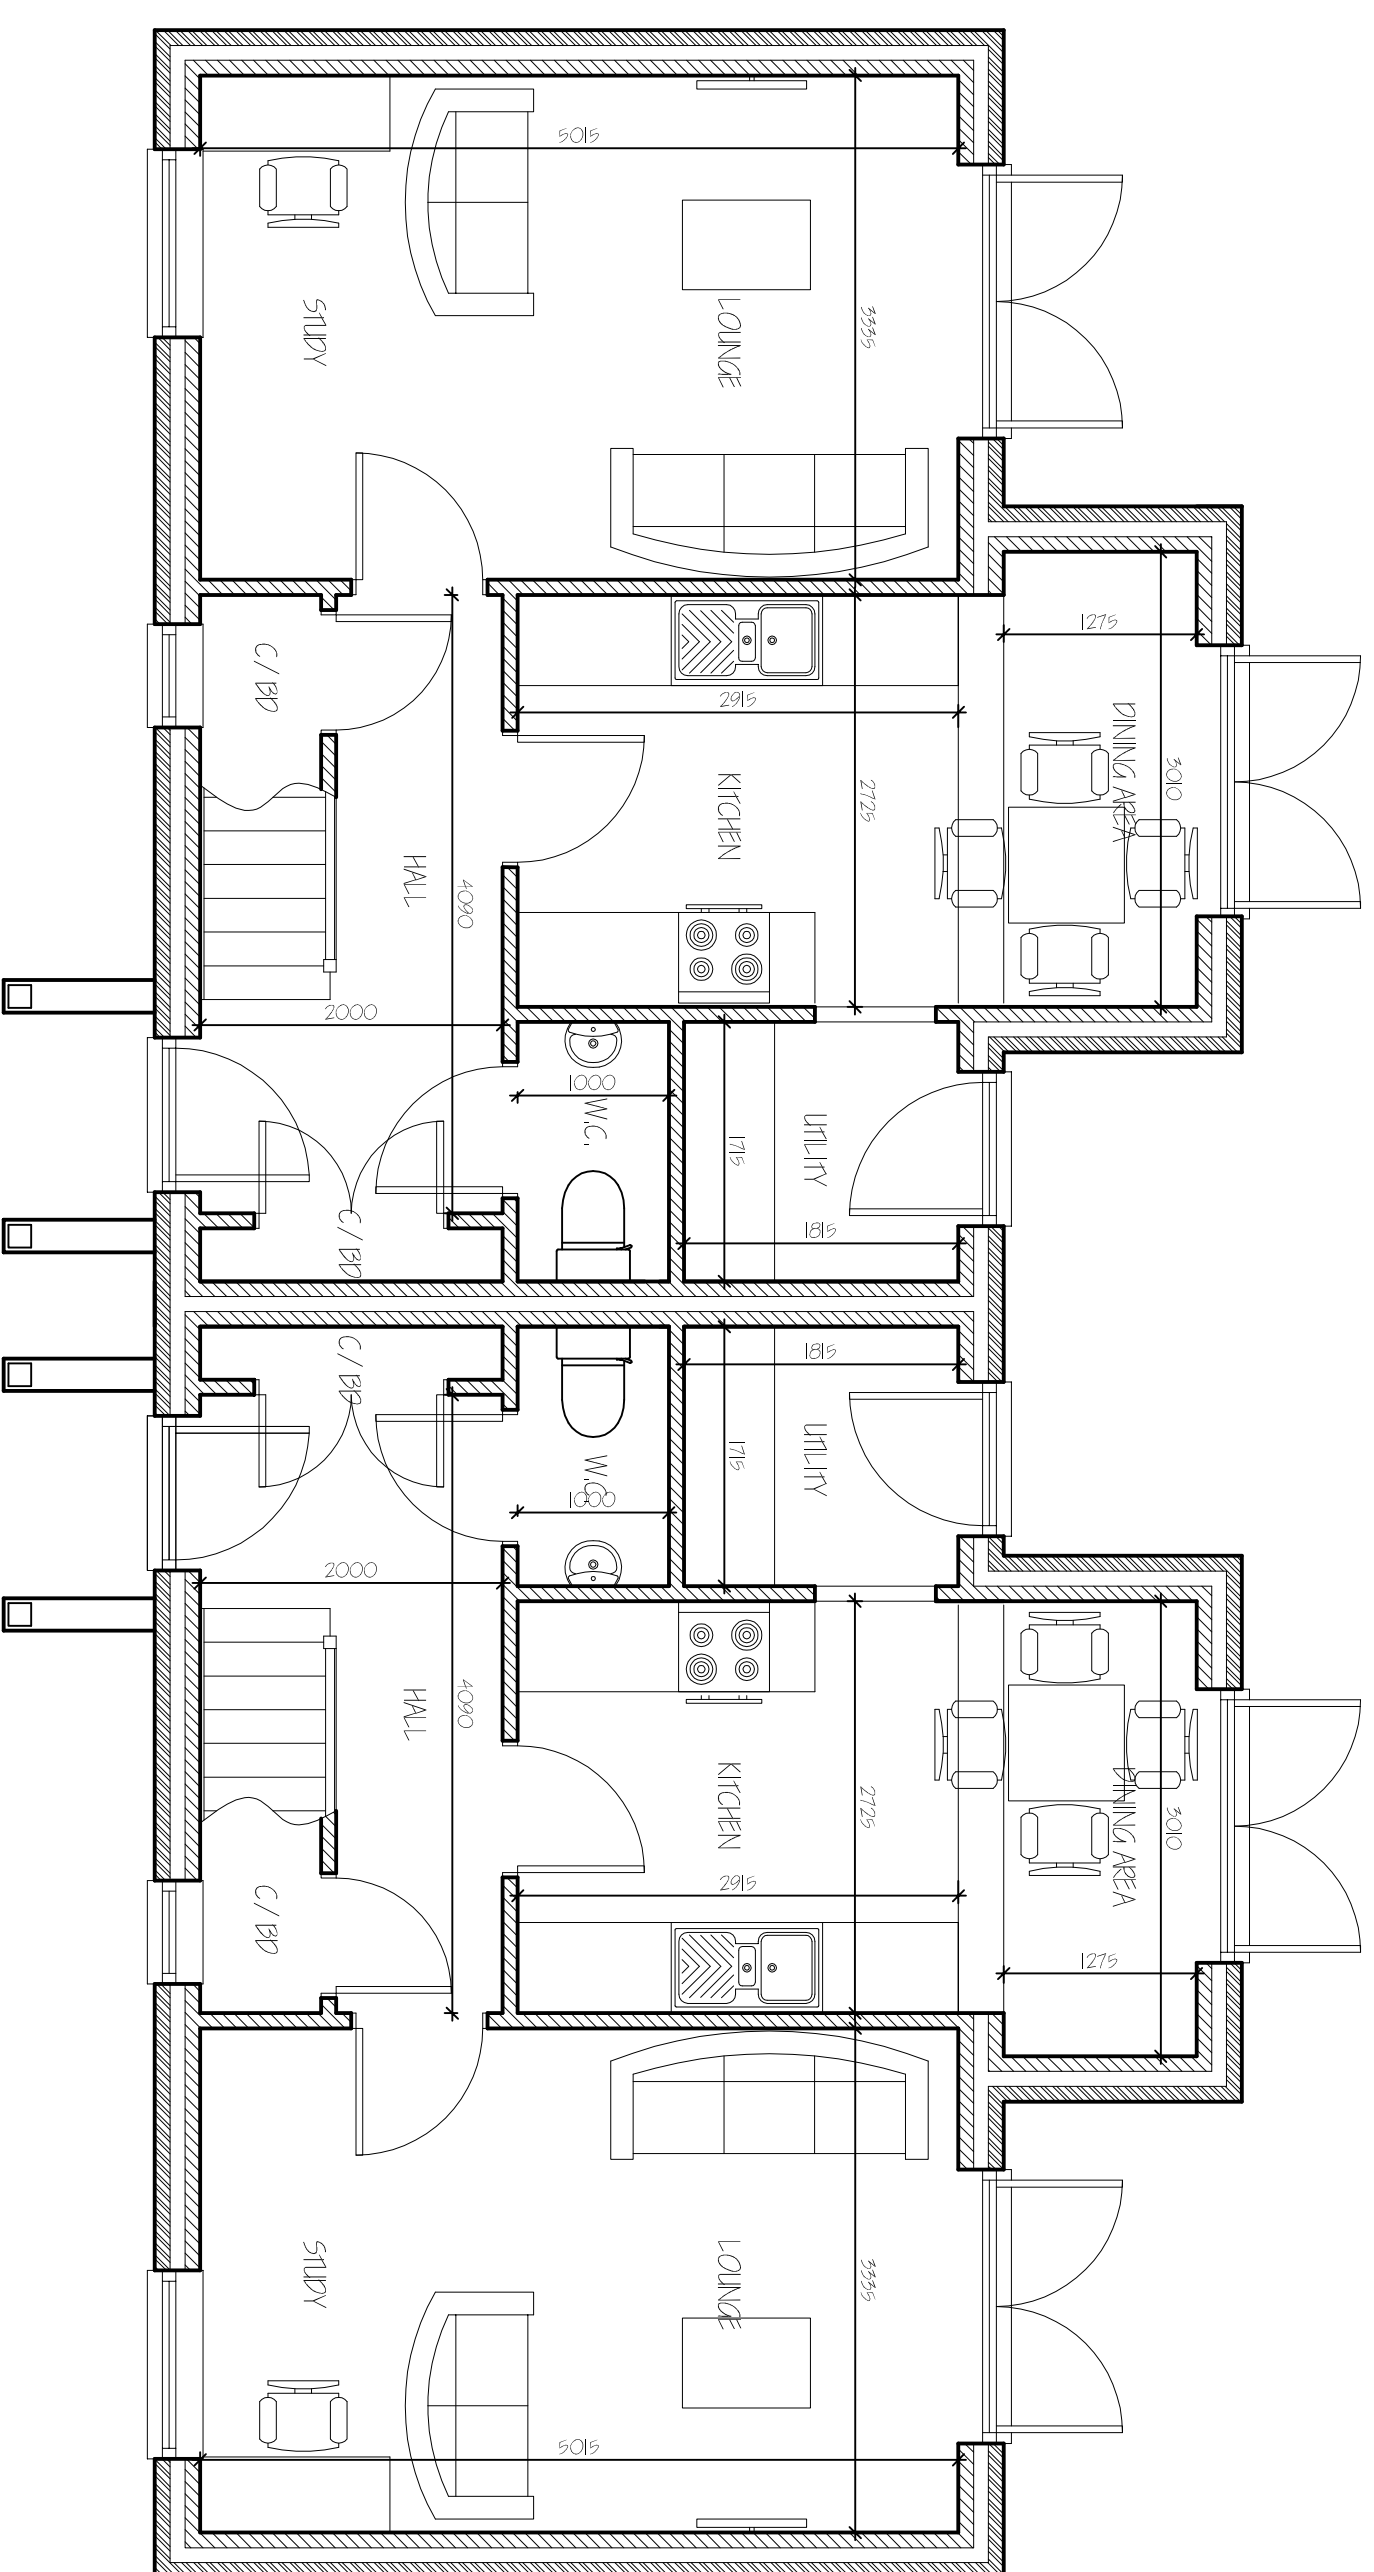
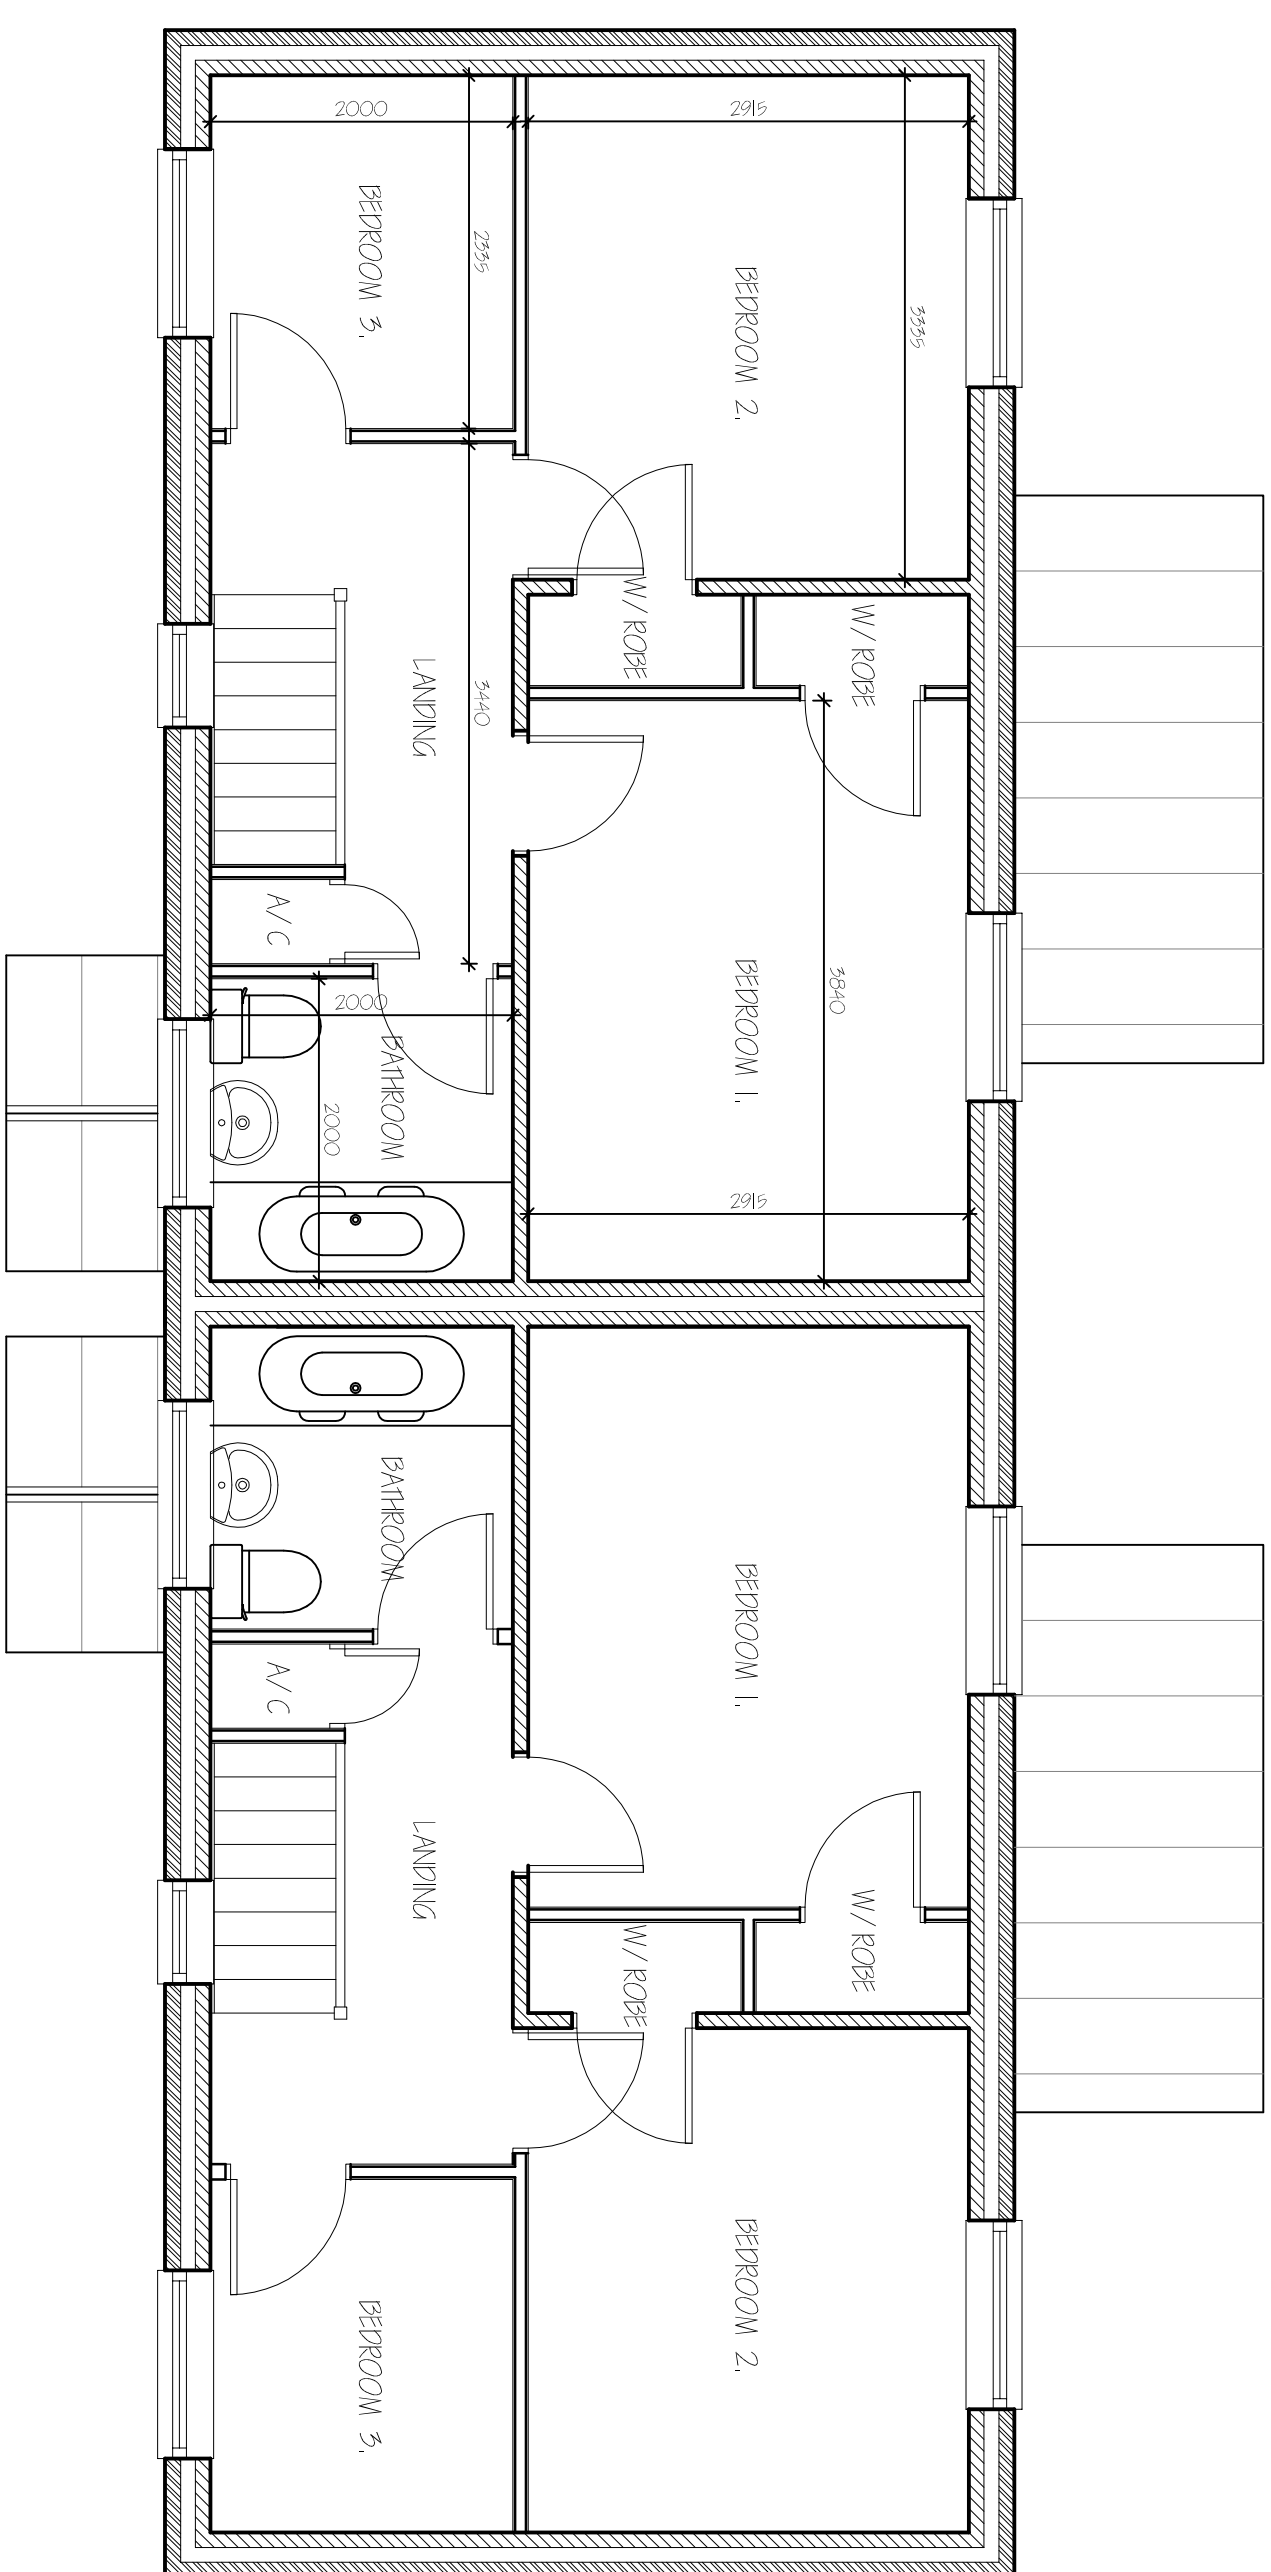
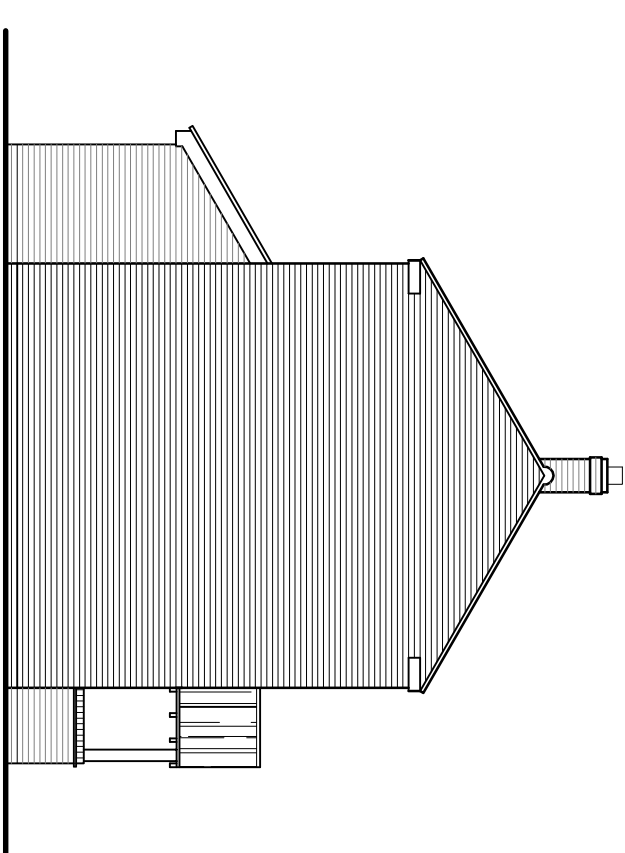
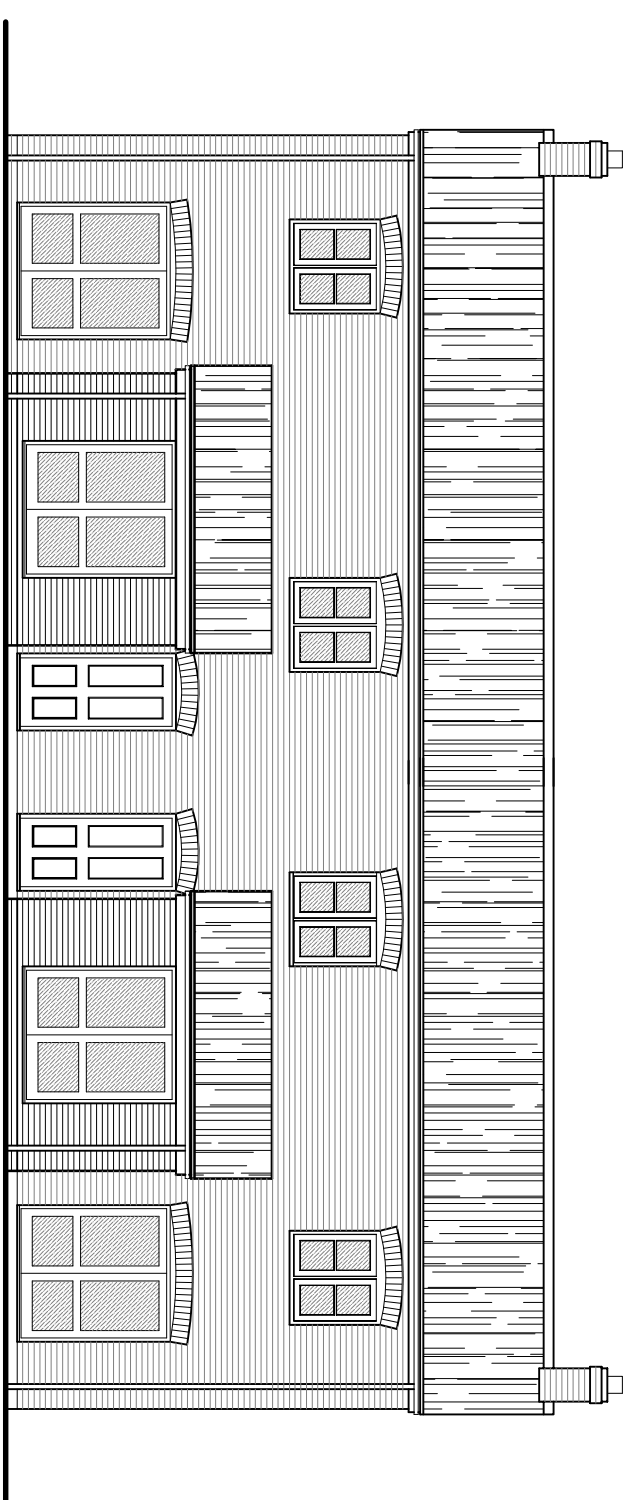
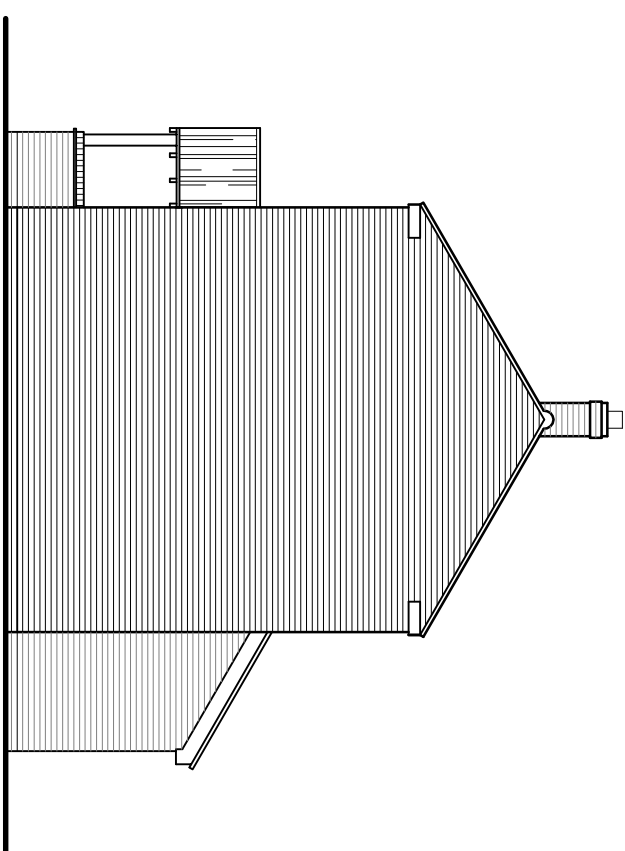
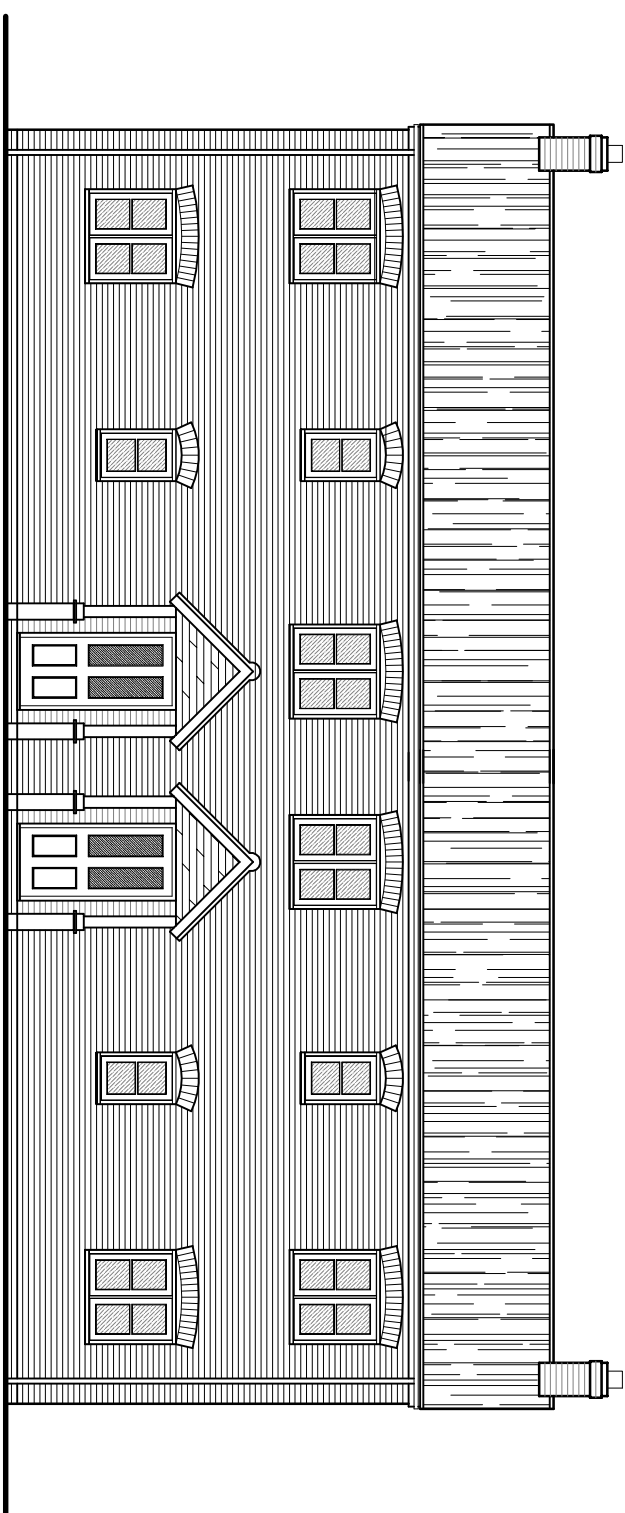


[illegible]

G. R. MERCHANT LTD. LENG AMICE FWO ARCHITECTURAL, STRUCTURAL AND LAND DRAINAGE CONSULTANTS 4 Wrights Mews 12A Park Road, Holbeach, Spalding, Lincs, PE12 7EE Tel: 01408 408060 Fax: 01408 408060 E-Mail: gr.merchant@btconnect.com	Project RESIDENTIAL DEVELOPMENT OFF HIGGSDALE LAKE GEMNEY HILL SPALDING Lincs.
Client D BROWN (BUILDING CONTRACTORS) LTD	Drawing FLOOR PLAN - PROPOSED ELEVATIONS - PROPOSED
Date 17/06/06	Drawing No. 22
Drawn 3/16	3/16-17

Scales

150.8 h100 (Mass Overview, Scaling)

DO NOT SCALE FROM THIS DRAWING

The following table provides information about the scales used in the assessment. The scales are listed in the left column, and the corresponding scale ranges are listed in the right column. The scales are listed in the left column, and the corresponding scale ranges are listed in the right column.

Scales	Scale Ranges
150.8 h100 (Mass Overview, Scaling)	150.8 h100 (Mass Overview, Scaling)