



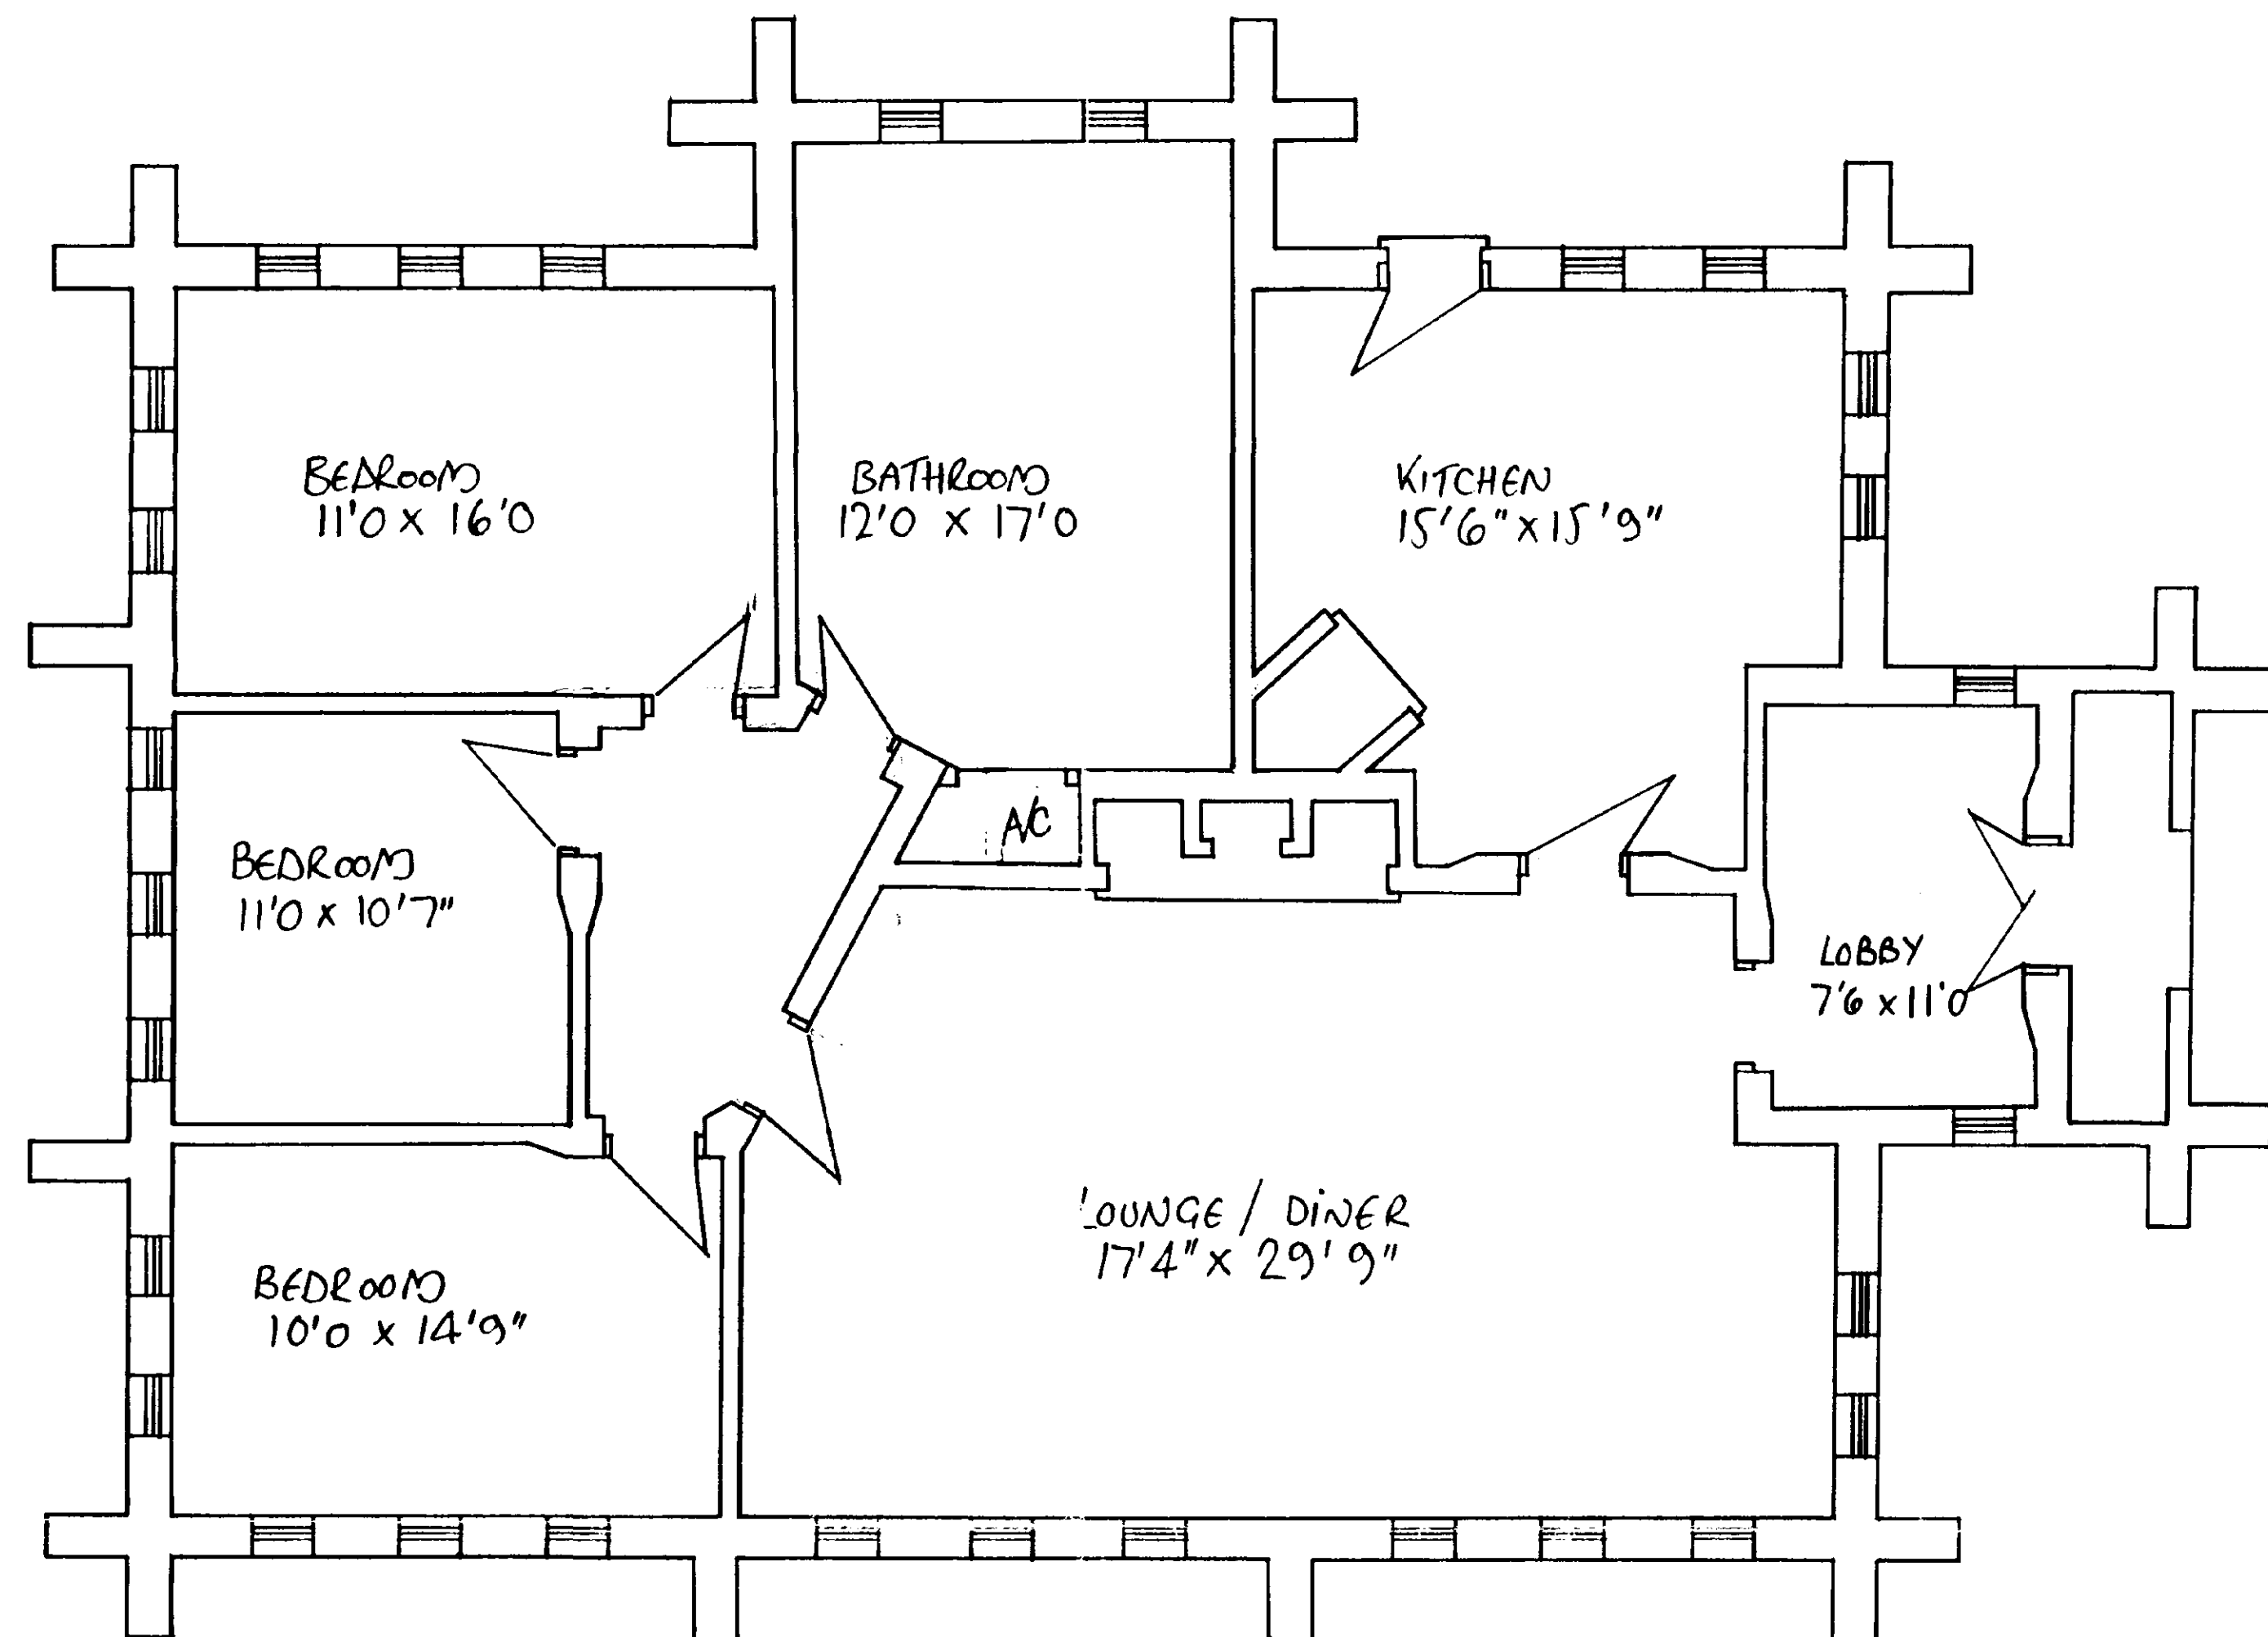


GROUND FLOOR PLAN


TEMPORARY SITING OF
MOBILE HOME DURING CONSTRUCTION
TIME

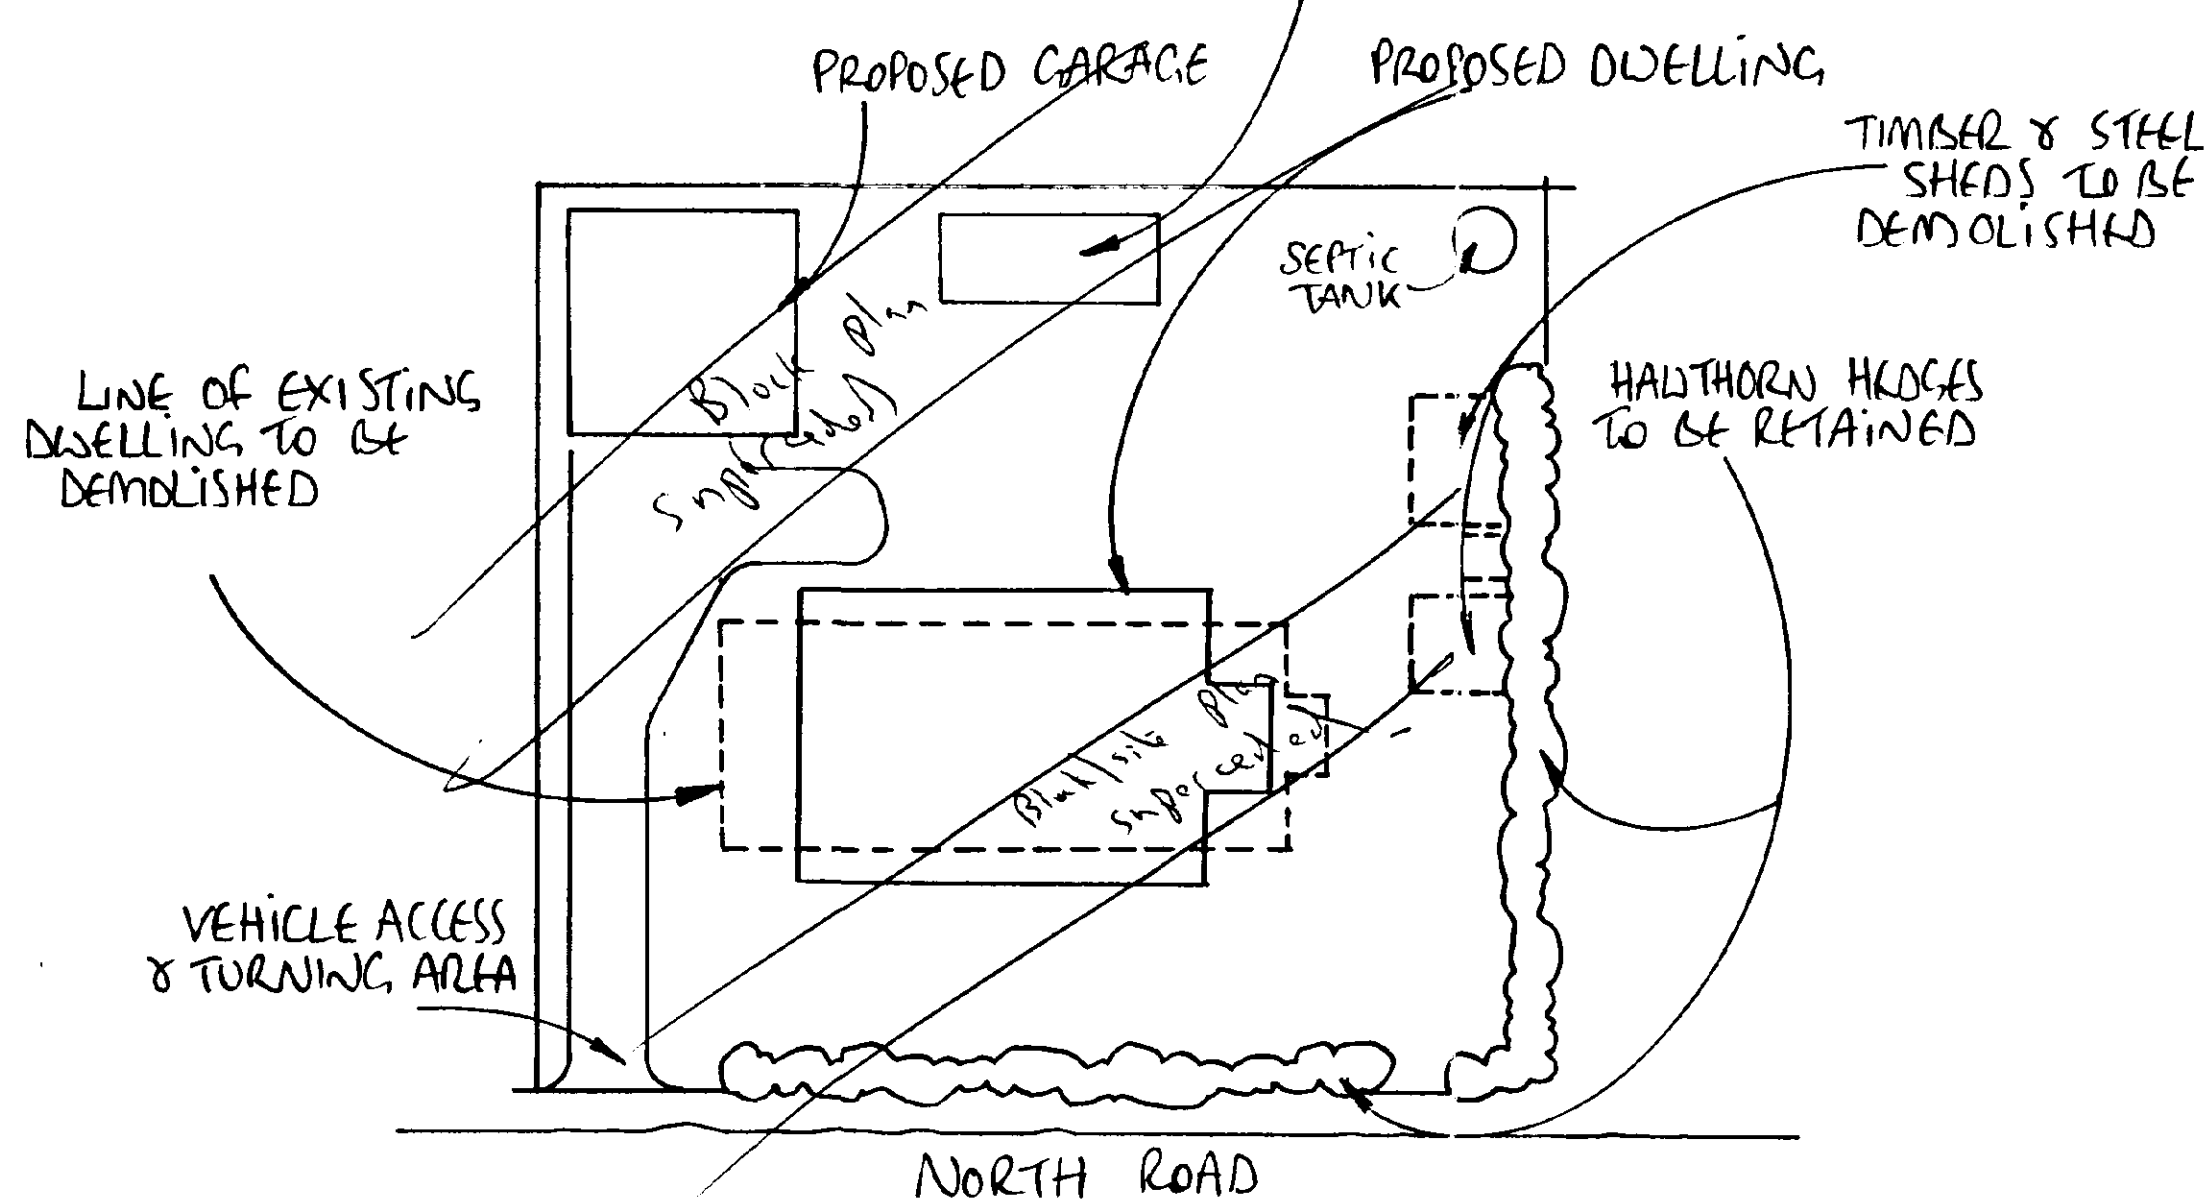


SITE PLAN

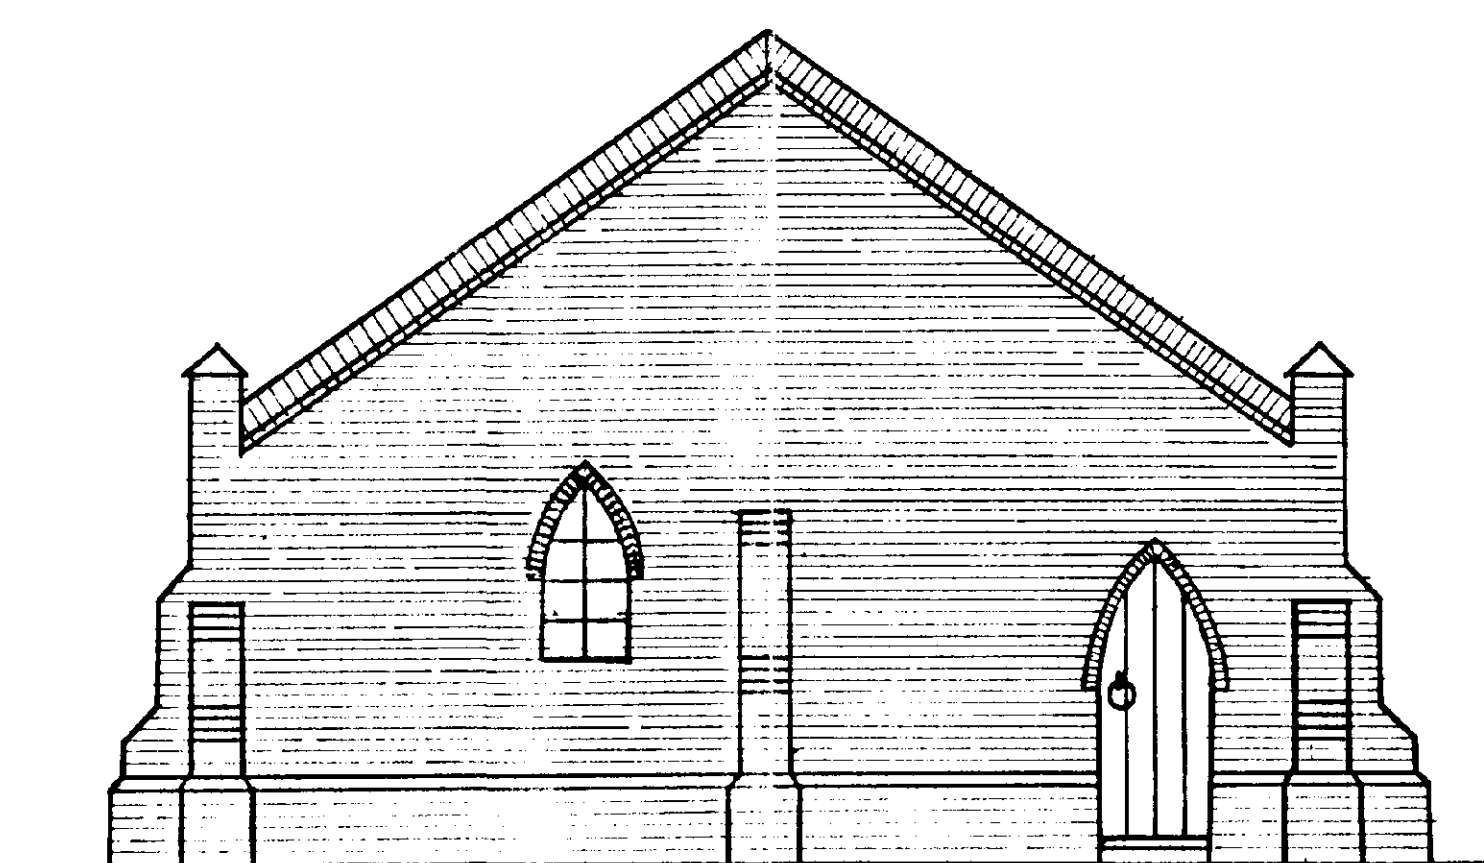

S.WEST

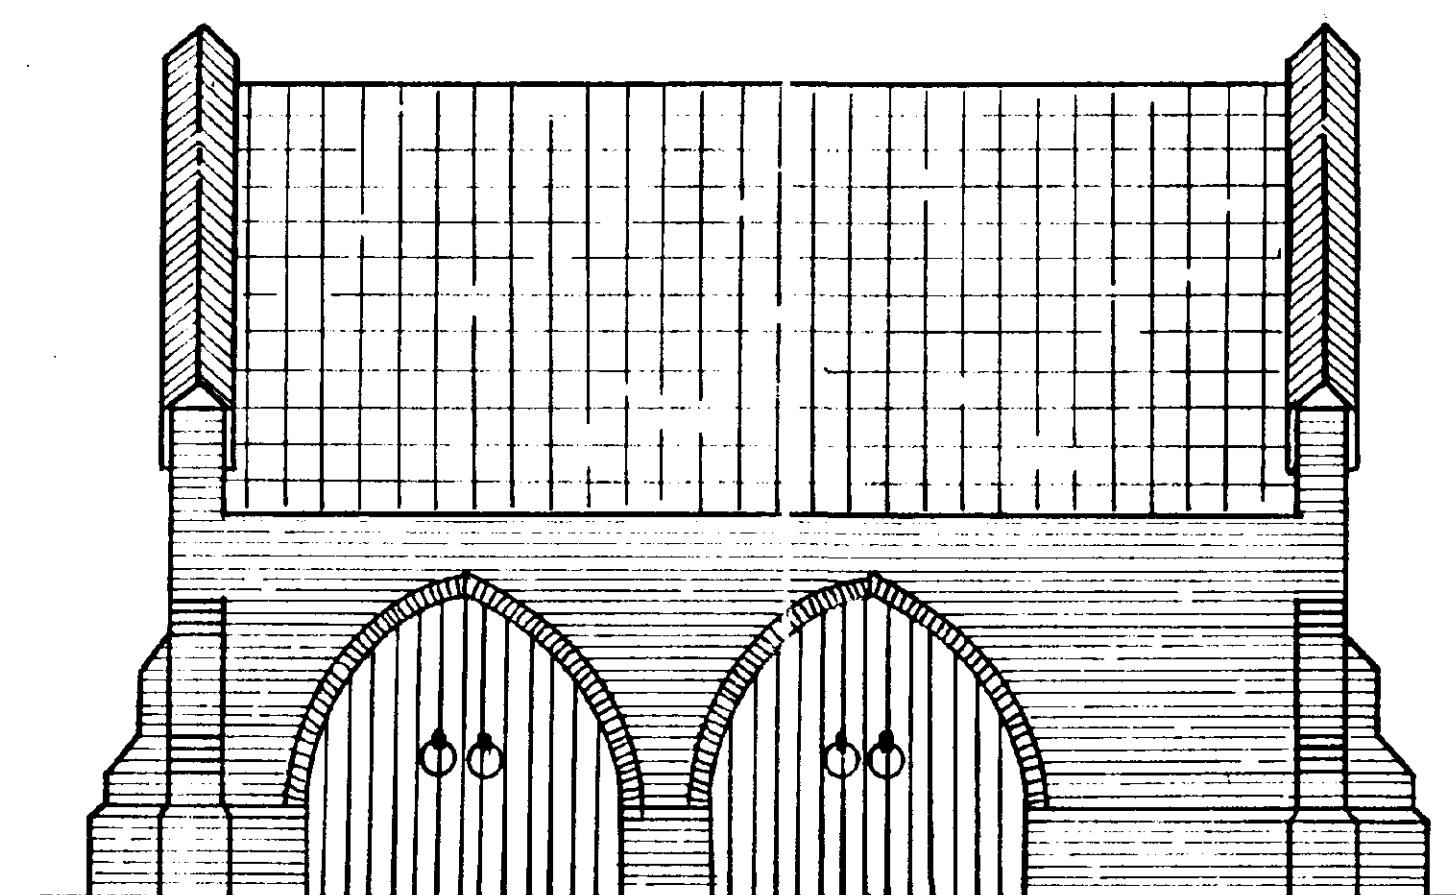

N.WEST

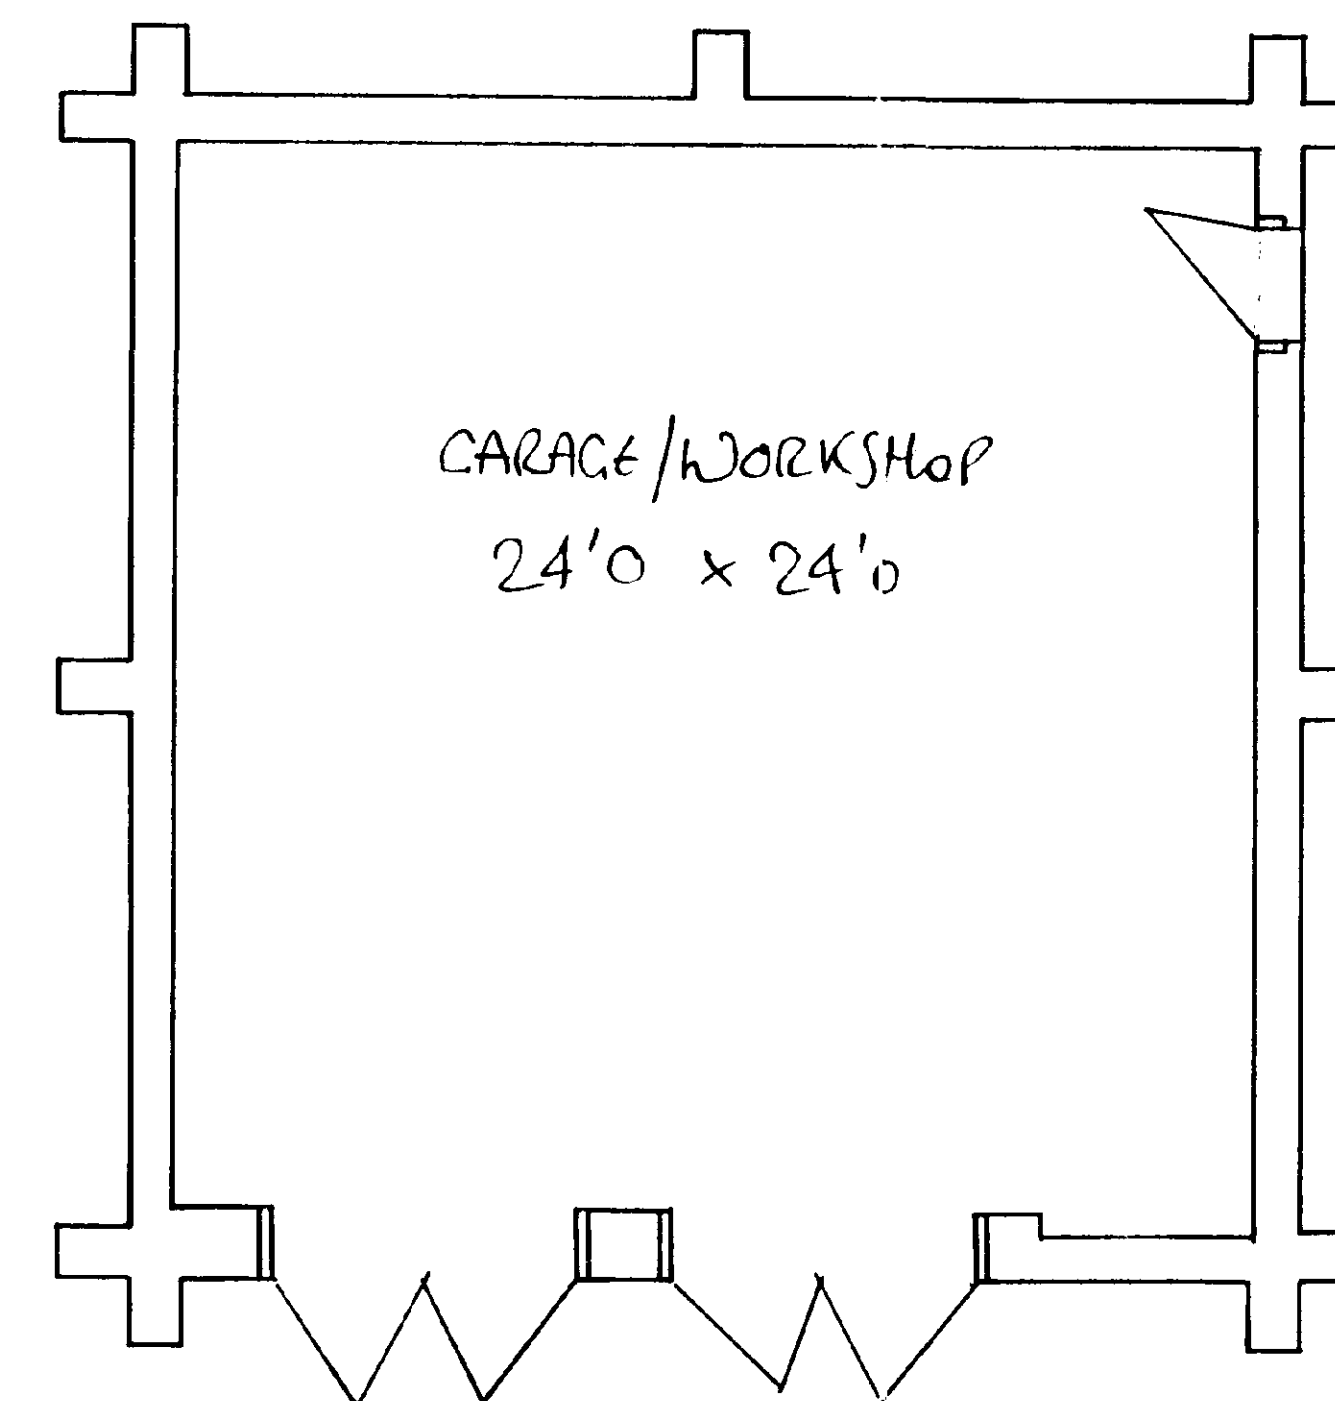


GARAGE PLAN

NOTES
All dimensions must be checked on site and not
scaled from this drawing.

A	Date	Revisions

© copyright

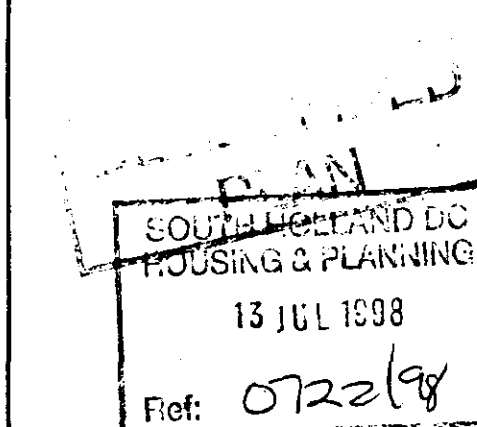

Client
ROBERT KASPERIK

Job Title
REPLACEMENT DWELLING
NORTH ROAD
CEDNEY HILL
SPALDING

Drawing Title
GARAGE PLAN/ELEVATIONS
GROUND PLAN
GENERAL SITE PLAN


Scale 1:50 & 1:250

Date JUNE 98 Drawn by RMK

Drg No. 98/57/02

NOTES
All dimensions must be checked on site and not scaled from this drawing.

SPANISH SLATE
(BLUE/BLACK) (BLACK/GRY)

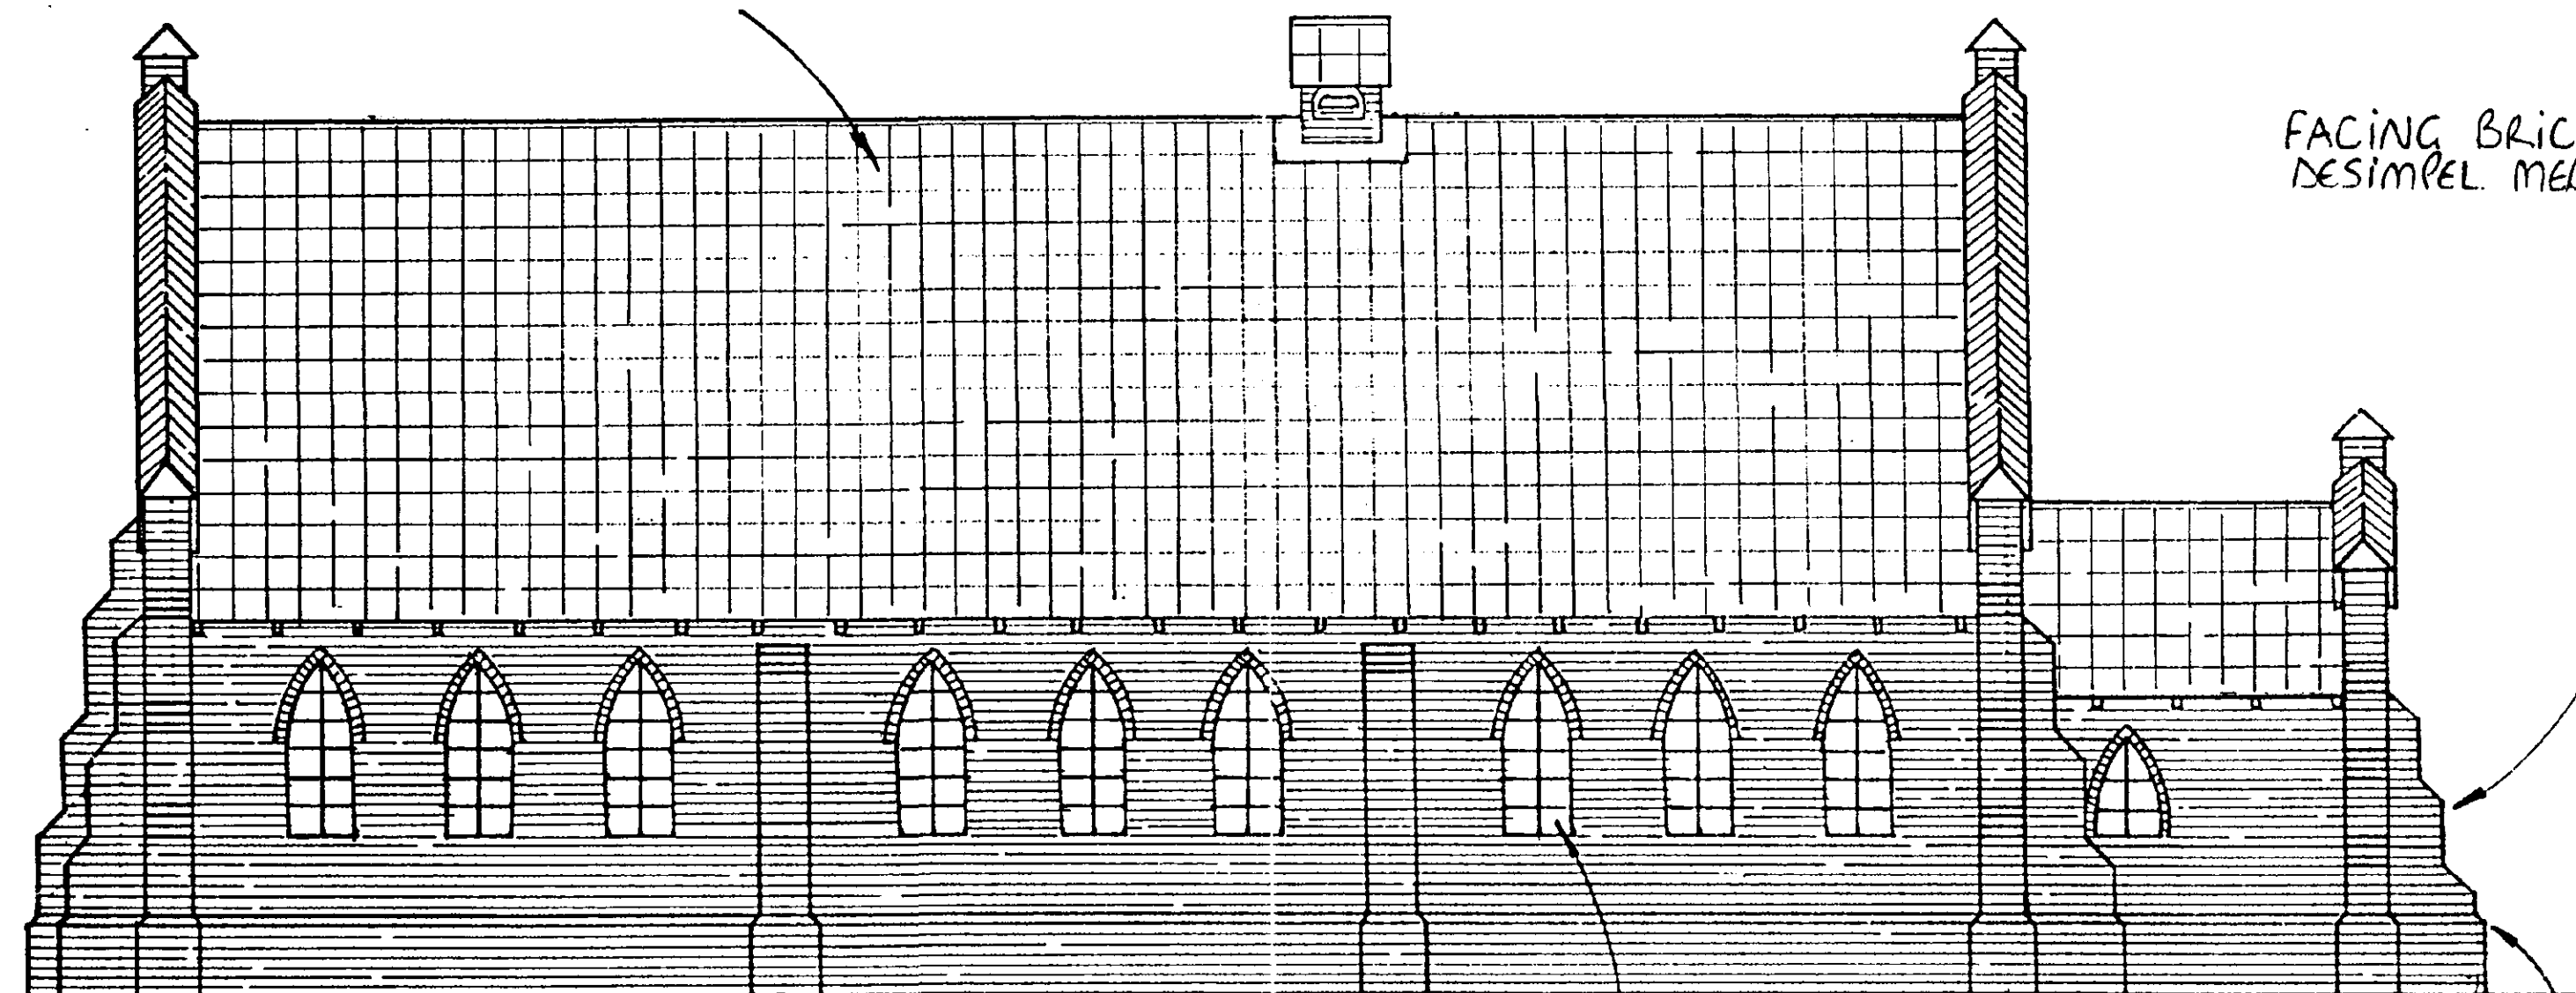


N.WEST

ALL WINDOWS STEEL CASEMENT
8 ALL WITH OPENING LITES
14mm DOUBLE GLAZED

FACING BRICK TO BE
DESIMPEL MEDIUM SURREY BLEND


BUILT-UP BRICK SADDLE-BACK
COPING IN DESIMPEL
MEDIUM SURREY BLEND

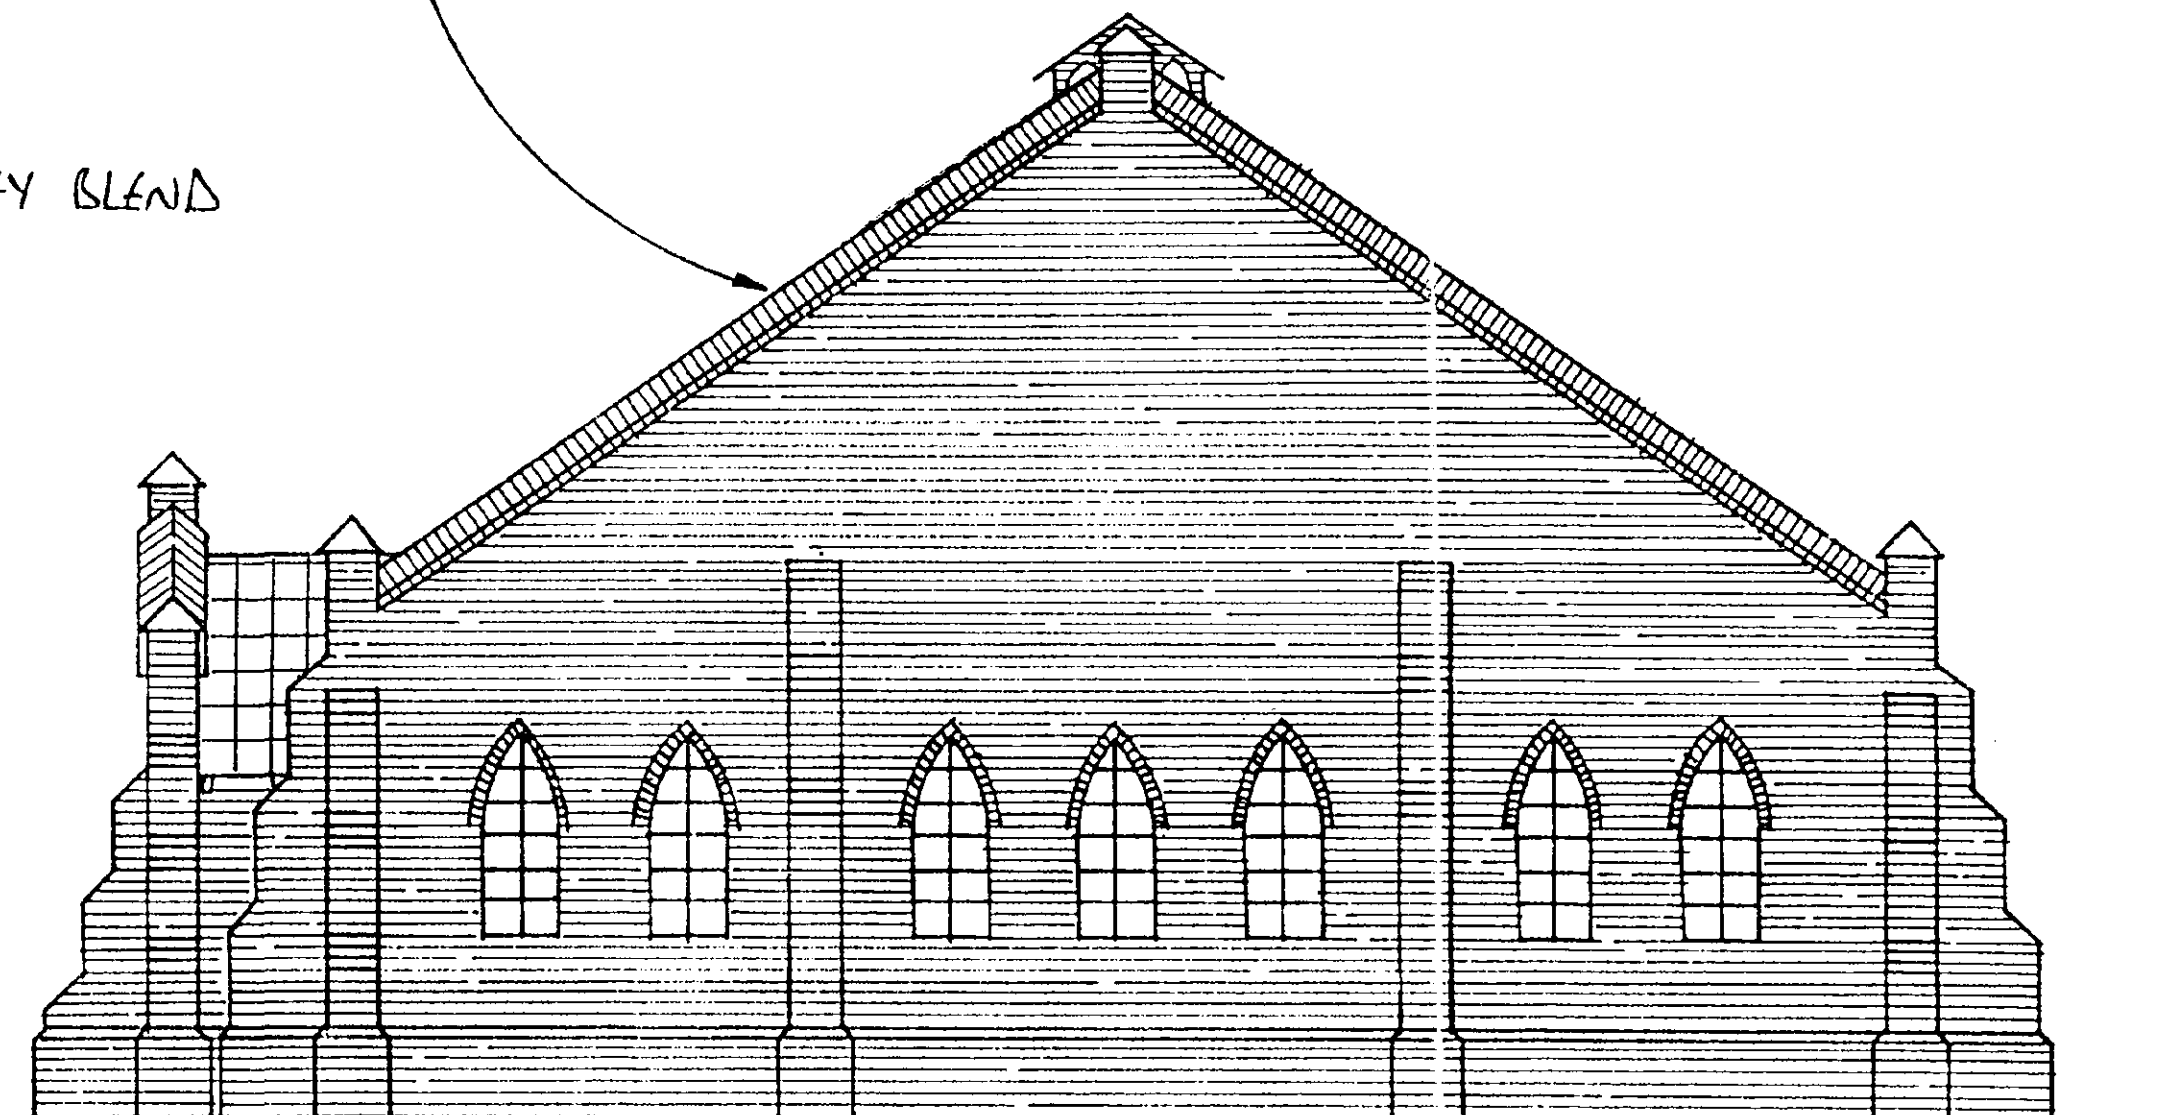

N.EAST

PLINTH COURSE IN
DESIMPEL MEDIUM SURREY BLEND


'BELFRY' COVERED
IN SLATES AS PER
MAIN ROOF

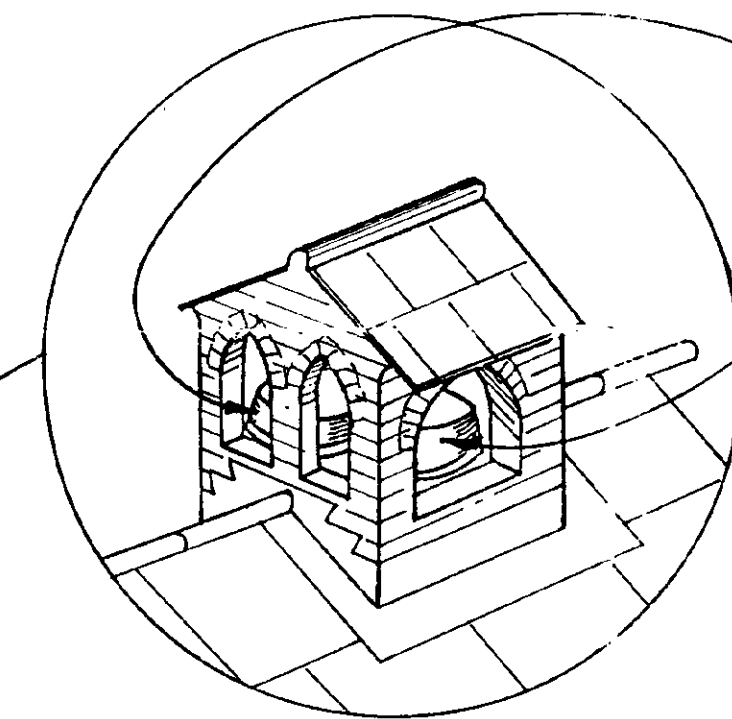

SIDE DISCHARGE
'EXHAUST' CHIMNEY
FANS BUILT IN,
WITH 'BELFRY'
CAMOUFLAGE.
APPROXIMATE SIZE
TO BE 1100mm X 600mm
X 700mm HIGH.



S.WEST

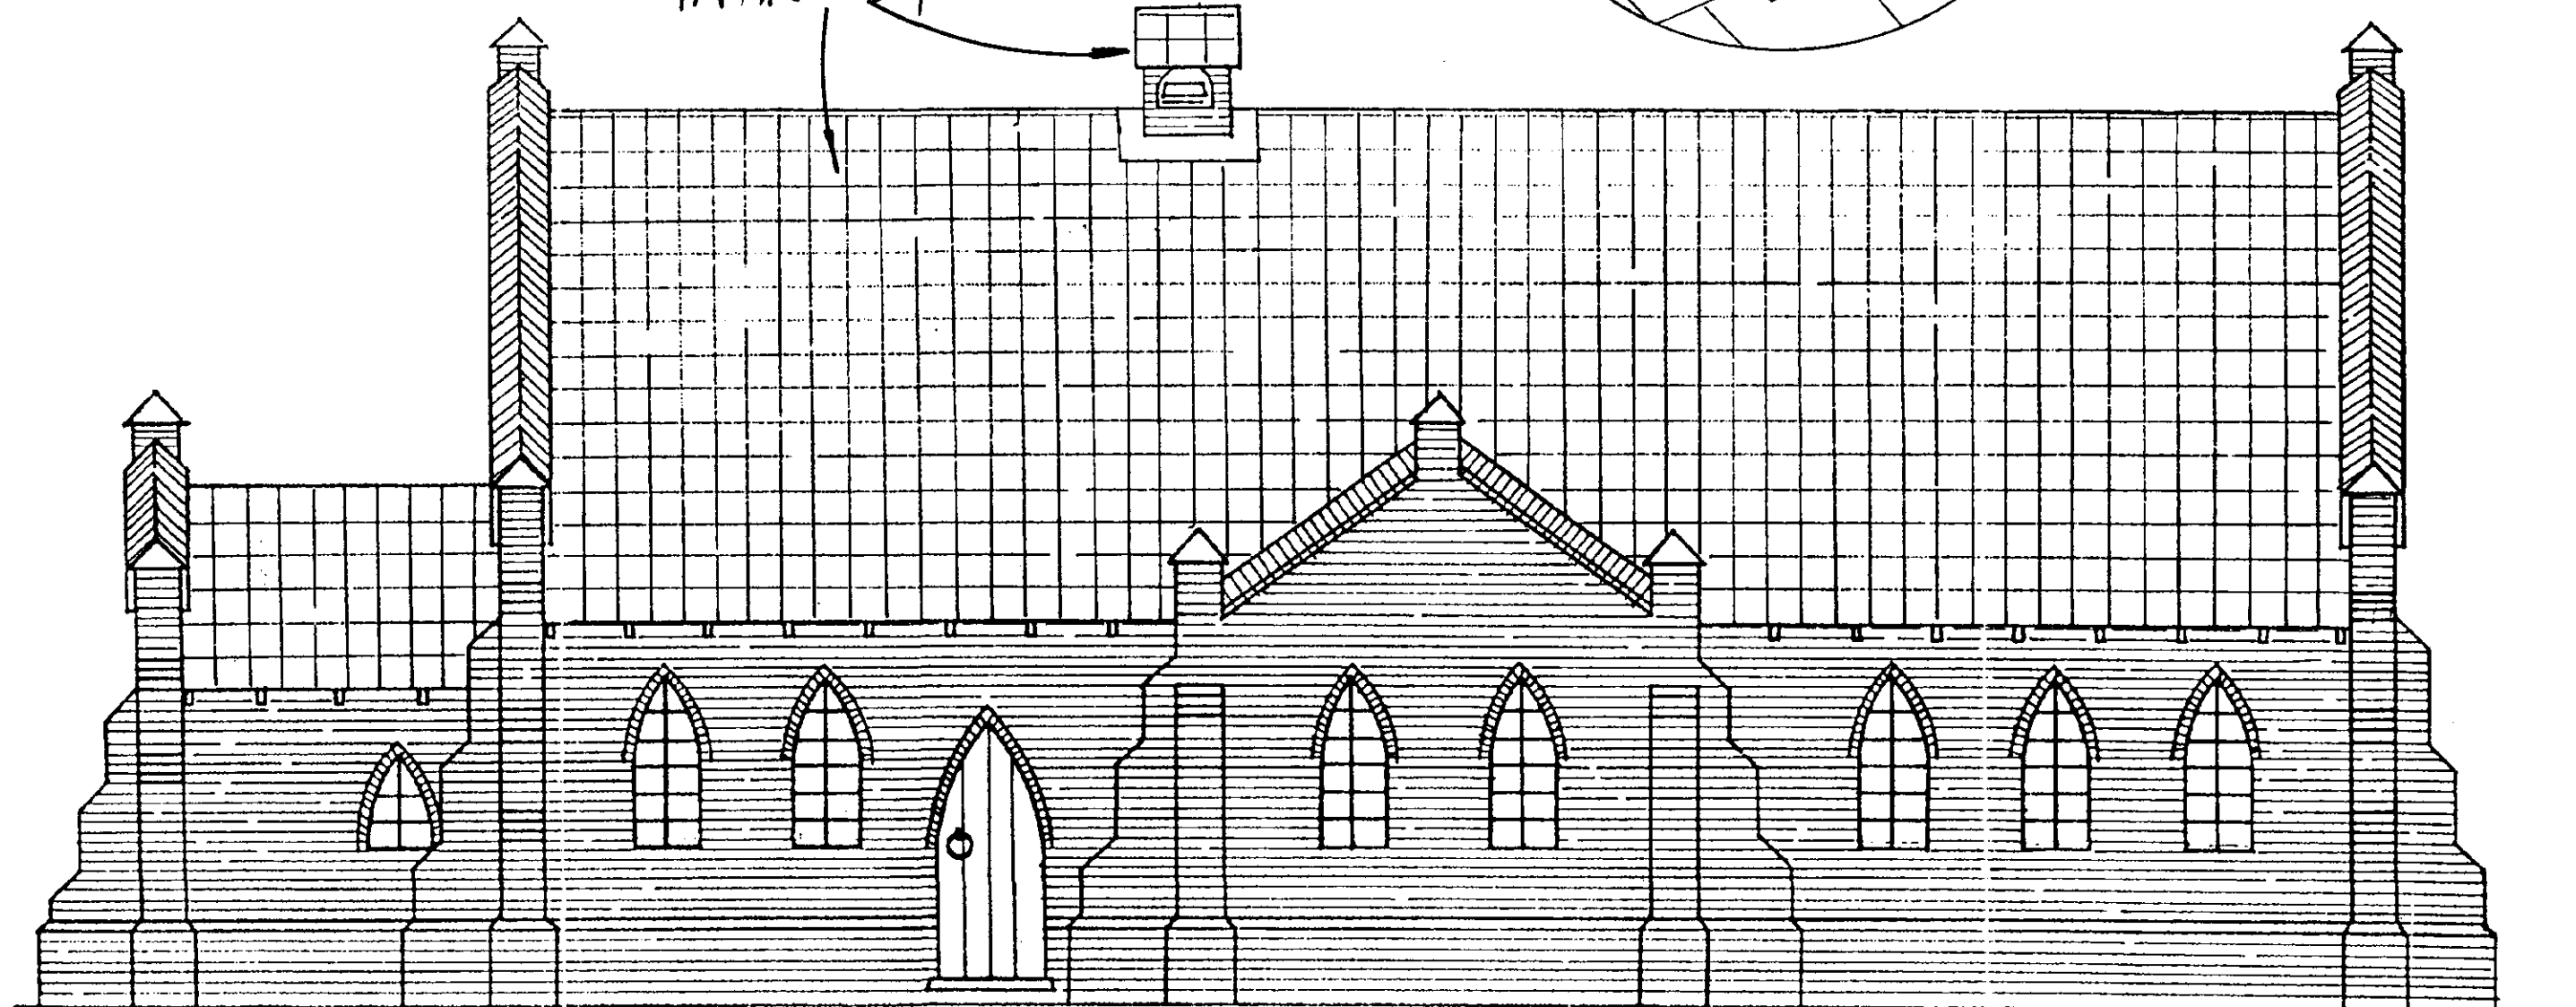

S.EAST

A	Date	Revisions

© copyright

DETERMINED
PLAN

Client
ROBERT KASPEREK

Job Title
REPLACEMENT DWELLING
NORTH ROAD
GEORGE HILL
SPALDING

Drawing Title
DWELLING
ELEVATIONS


Scale 1=50

Date JUNE 98 Drawn by Rmk


AMENDED PLAN
18/02/98 18/02/98

Drp No 983/57/01 Rev.

NOTES
All dimensions must be checked on site and not scaled from this drawing.

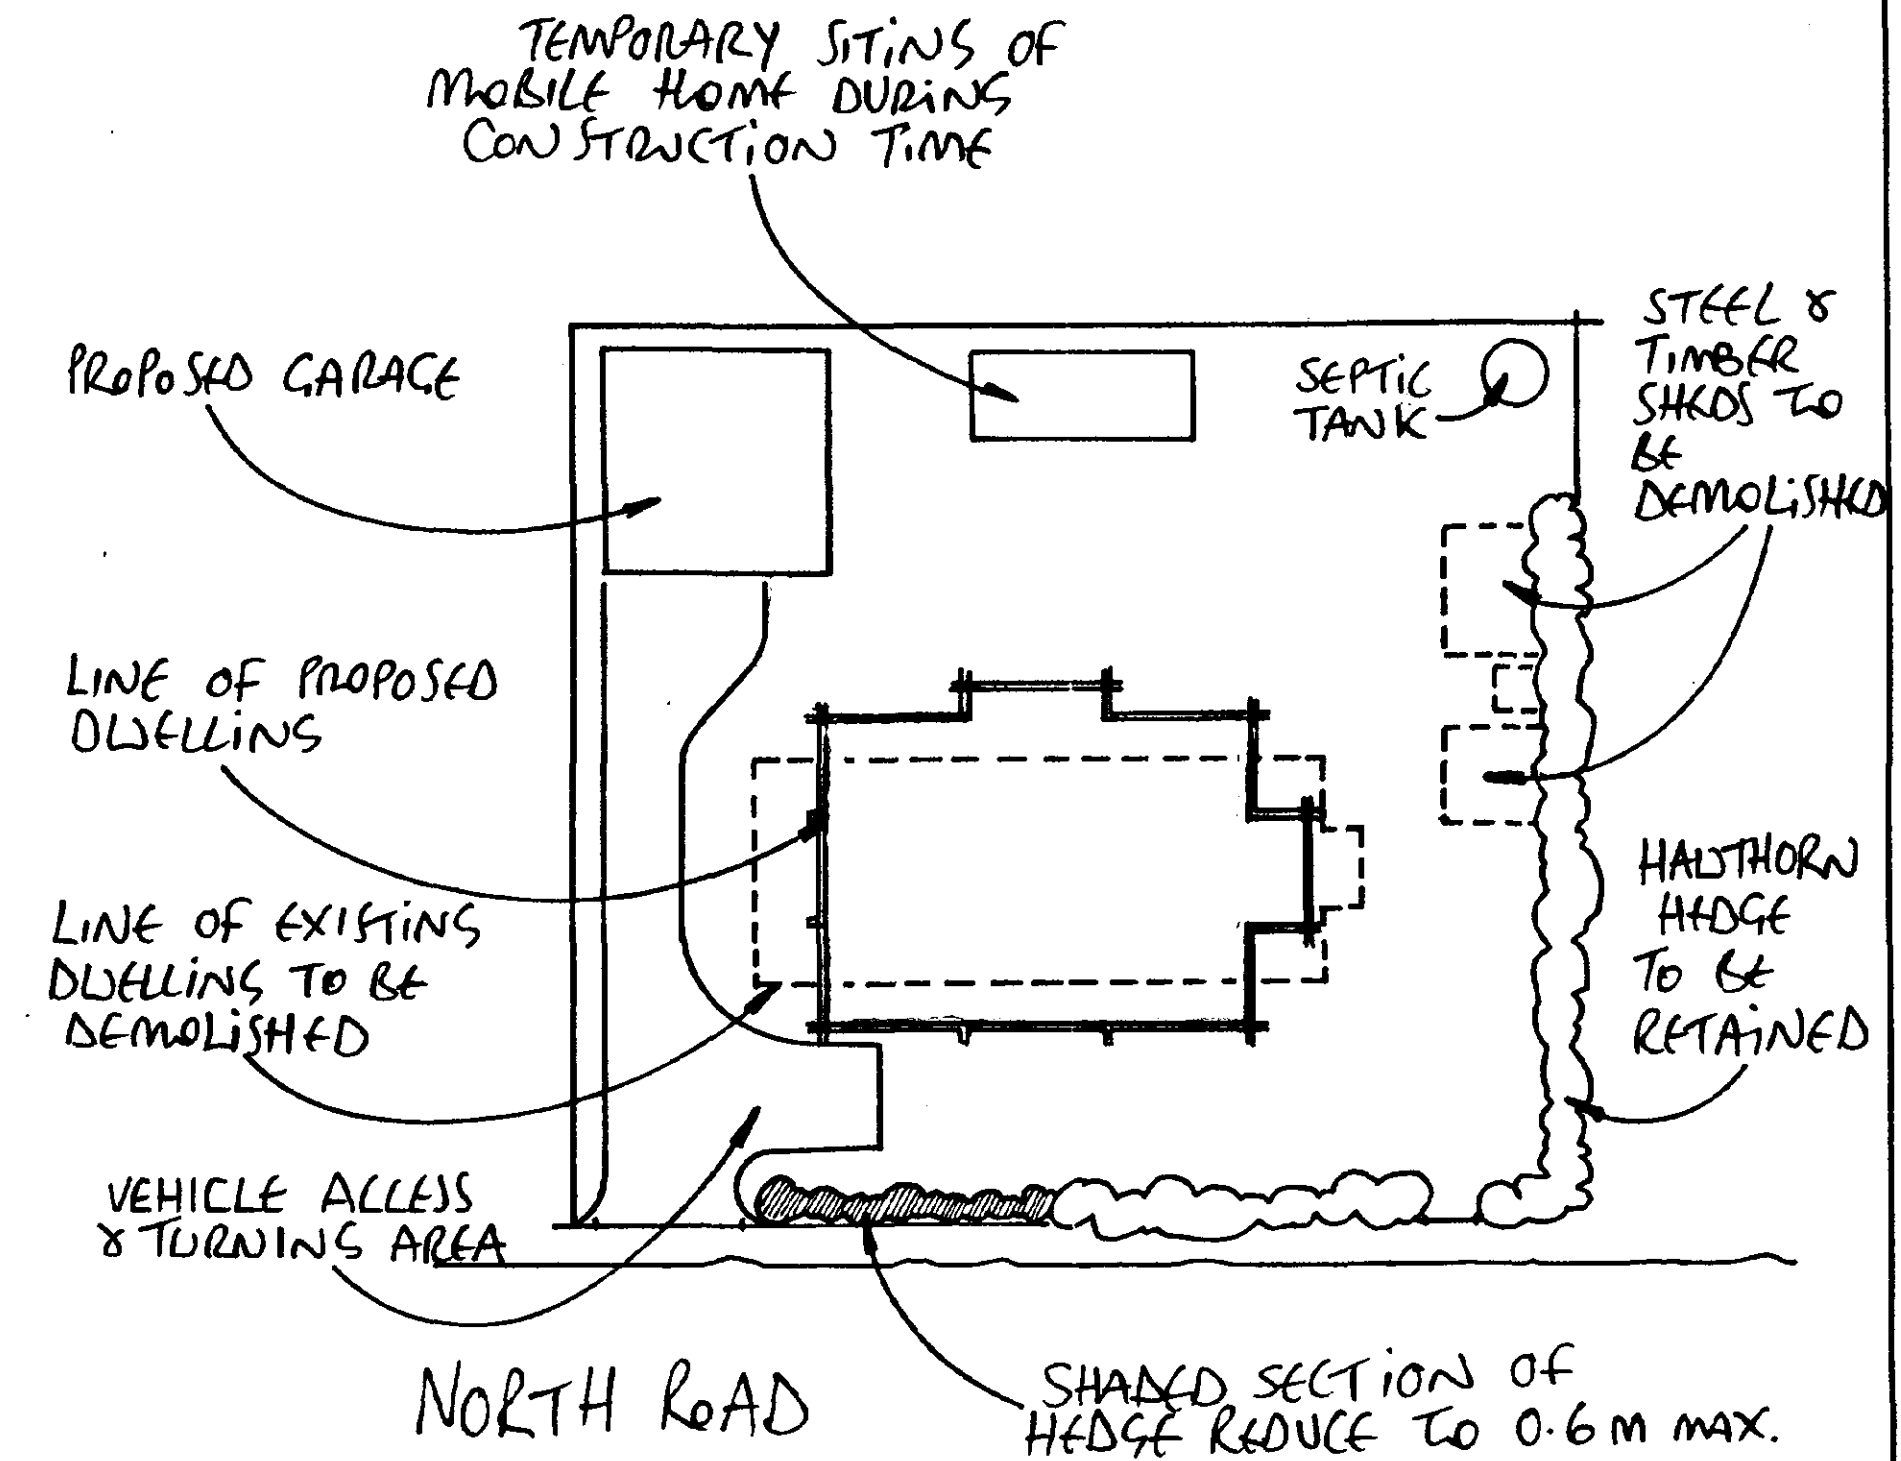

SITE PLAN

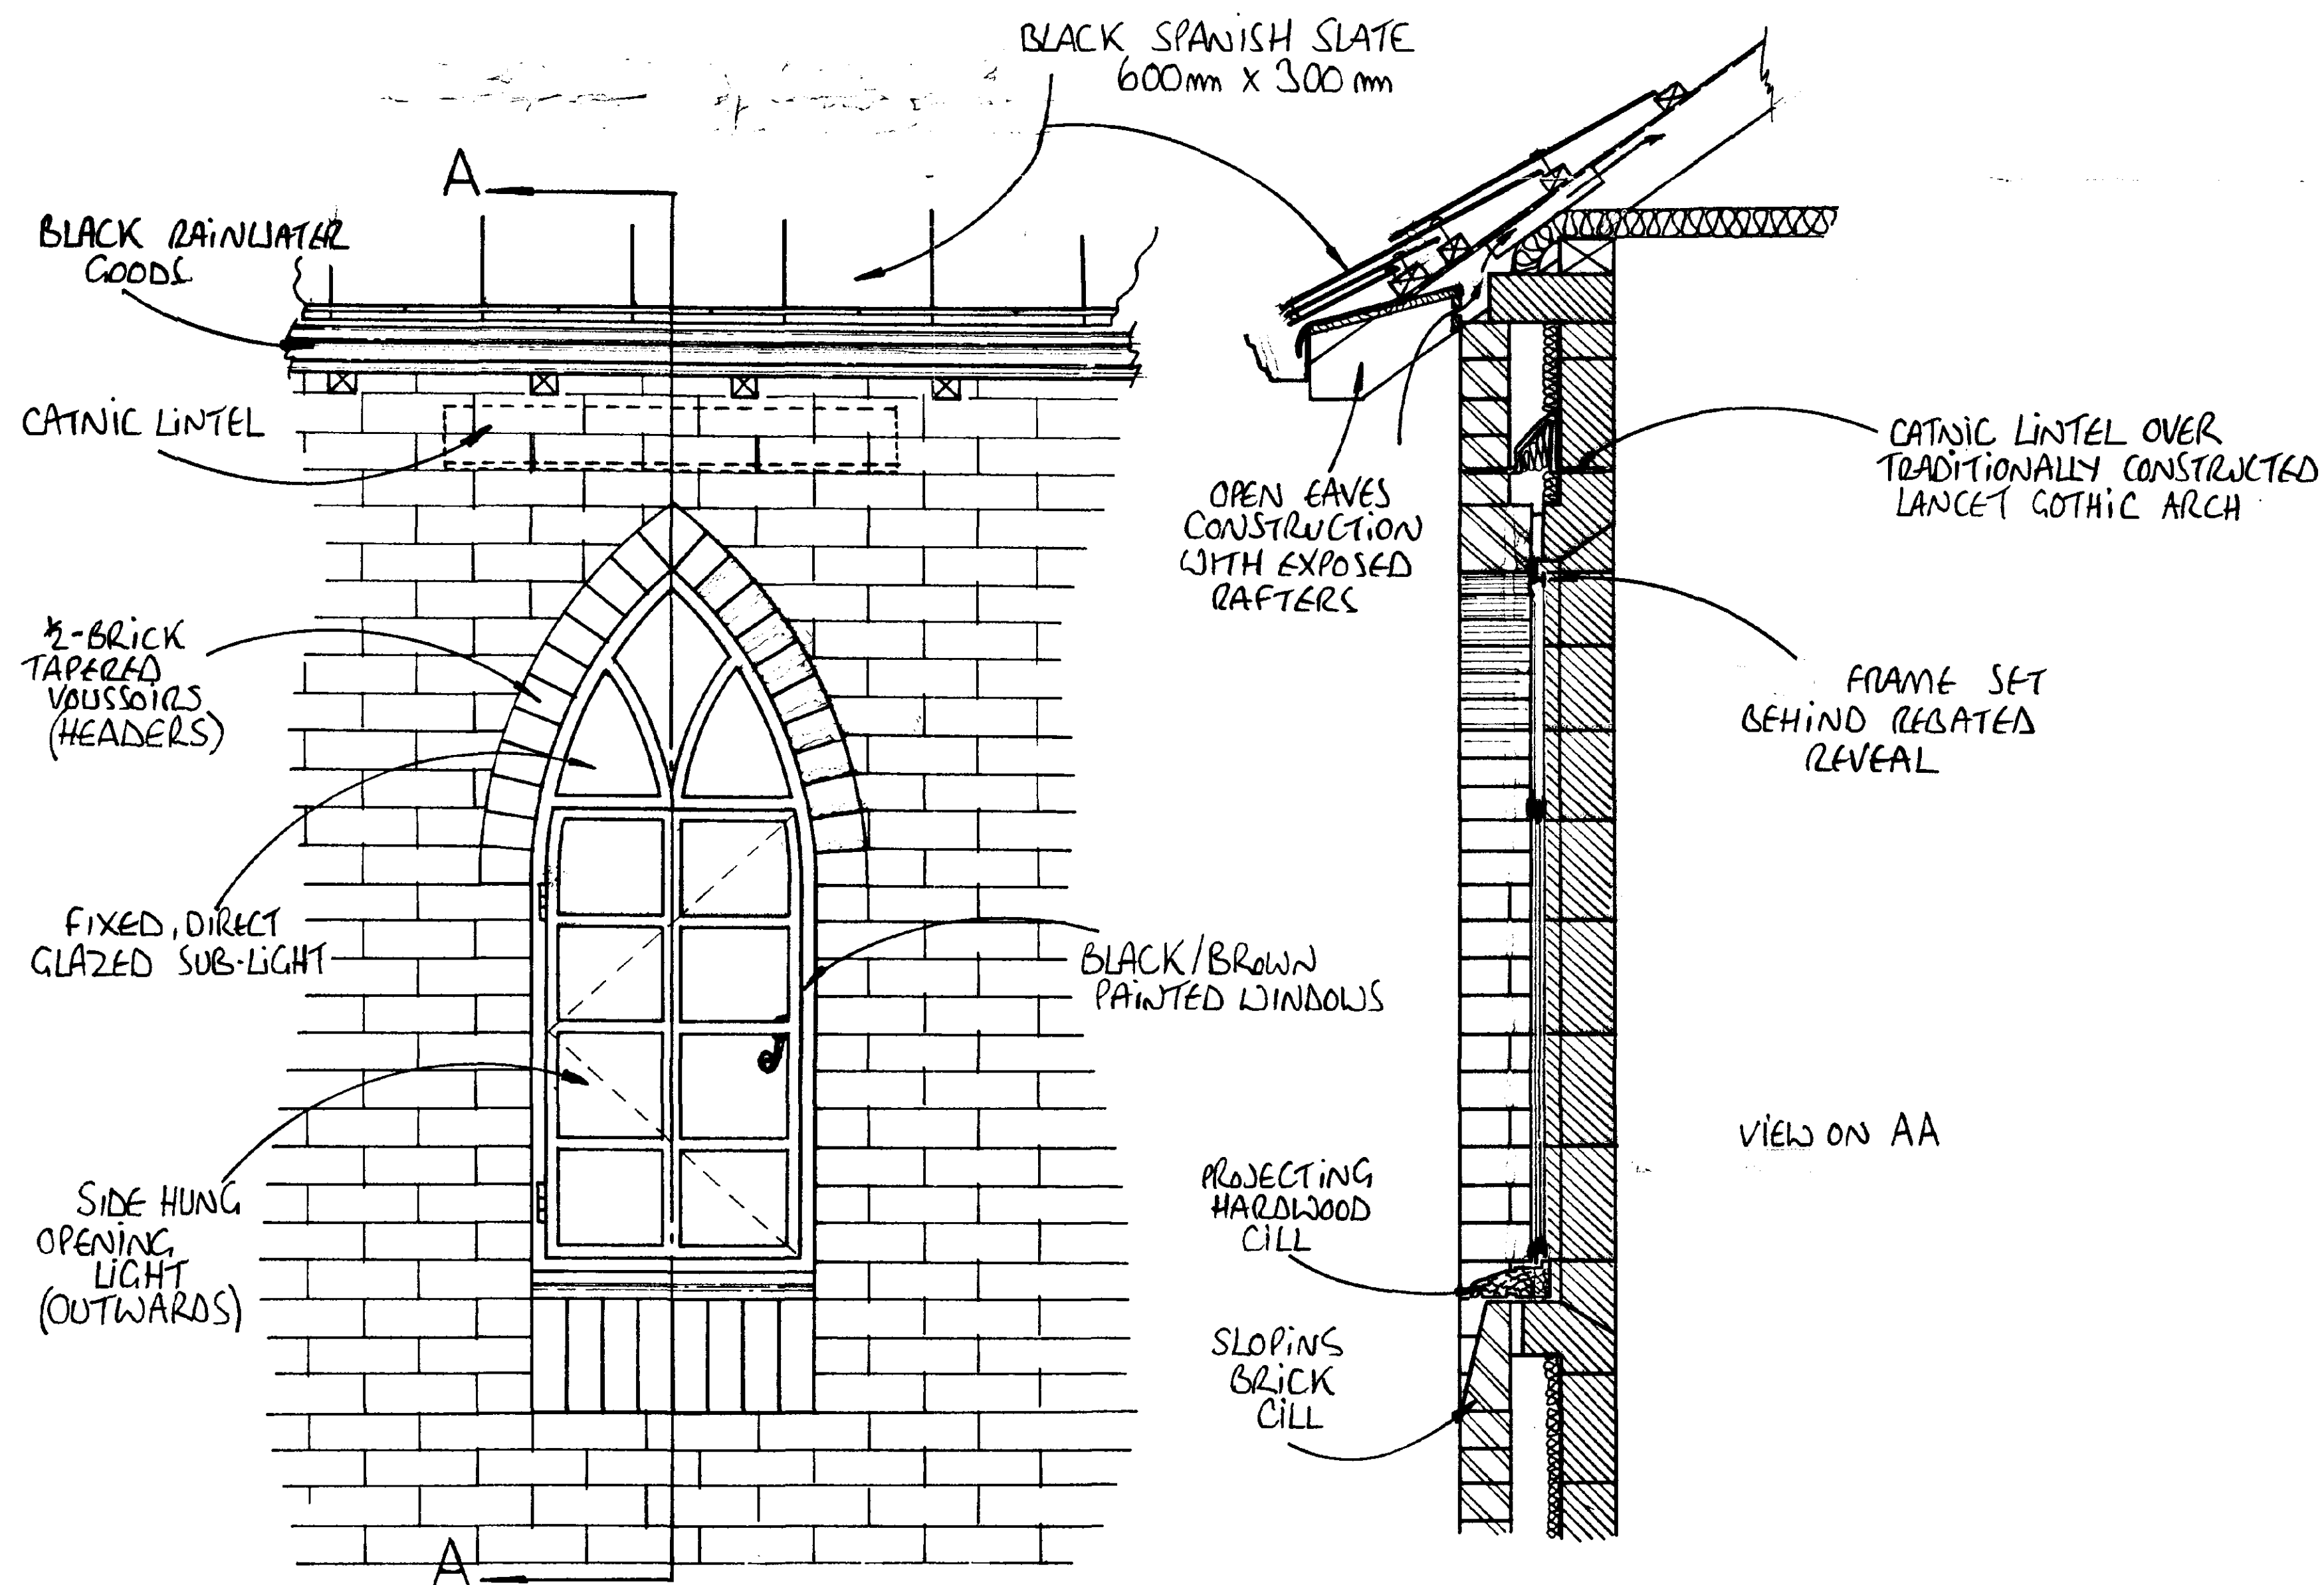

DEVELOPED PLAN

SOUTH HOLLAND DC
HOUSING & PLANNING
13 NOV 1998

Ref:

Client
ROBERT KASPERAK

Job Title
REPLACEMENT DWELLING
NORTH ROAD
GEORGE HILL
SPALDING

Drawing Title
DETAIL OF WINDOWS,
ARCHES, CILLS & EAVES
CONSTRUCTION.
AMENDED SITE PLAN.

Scale
1:10 & 1:250

Date
01-9-98 Drawn by
RMK

Dwg No.
98/57/03 Rev.