




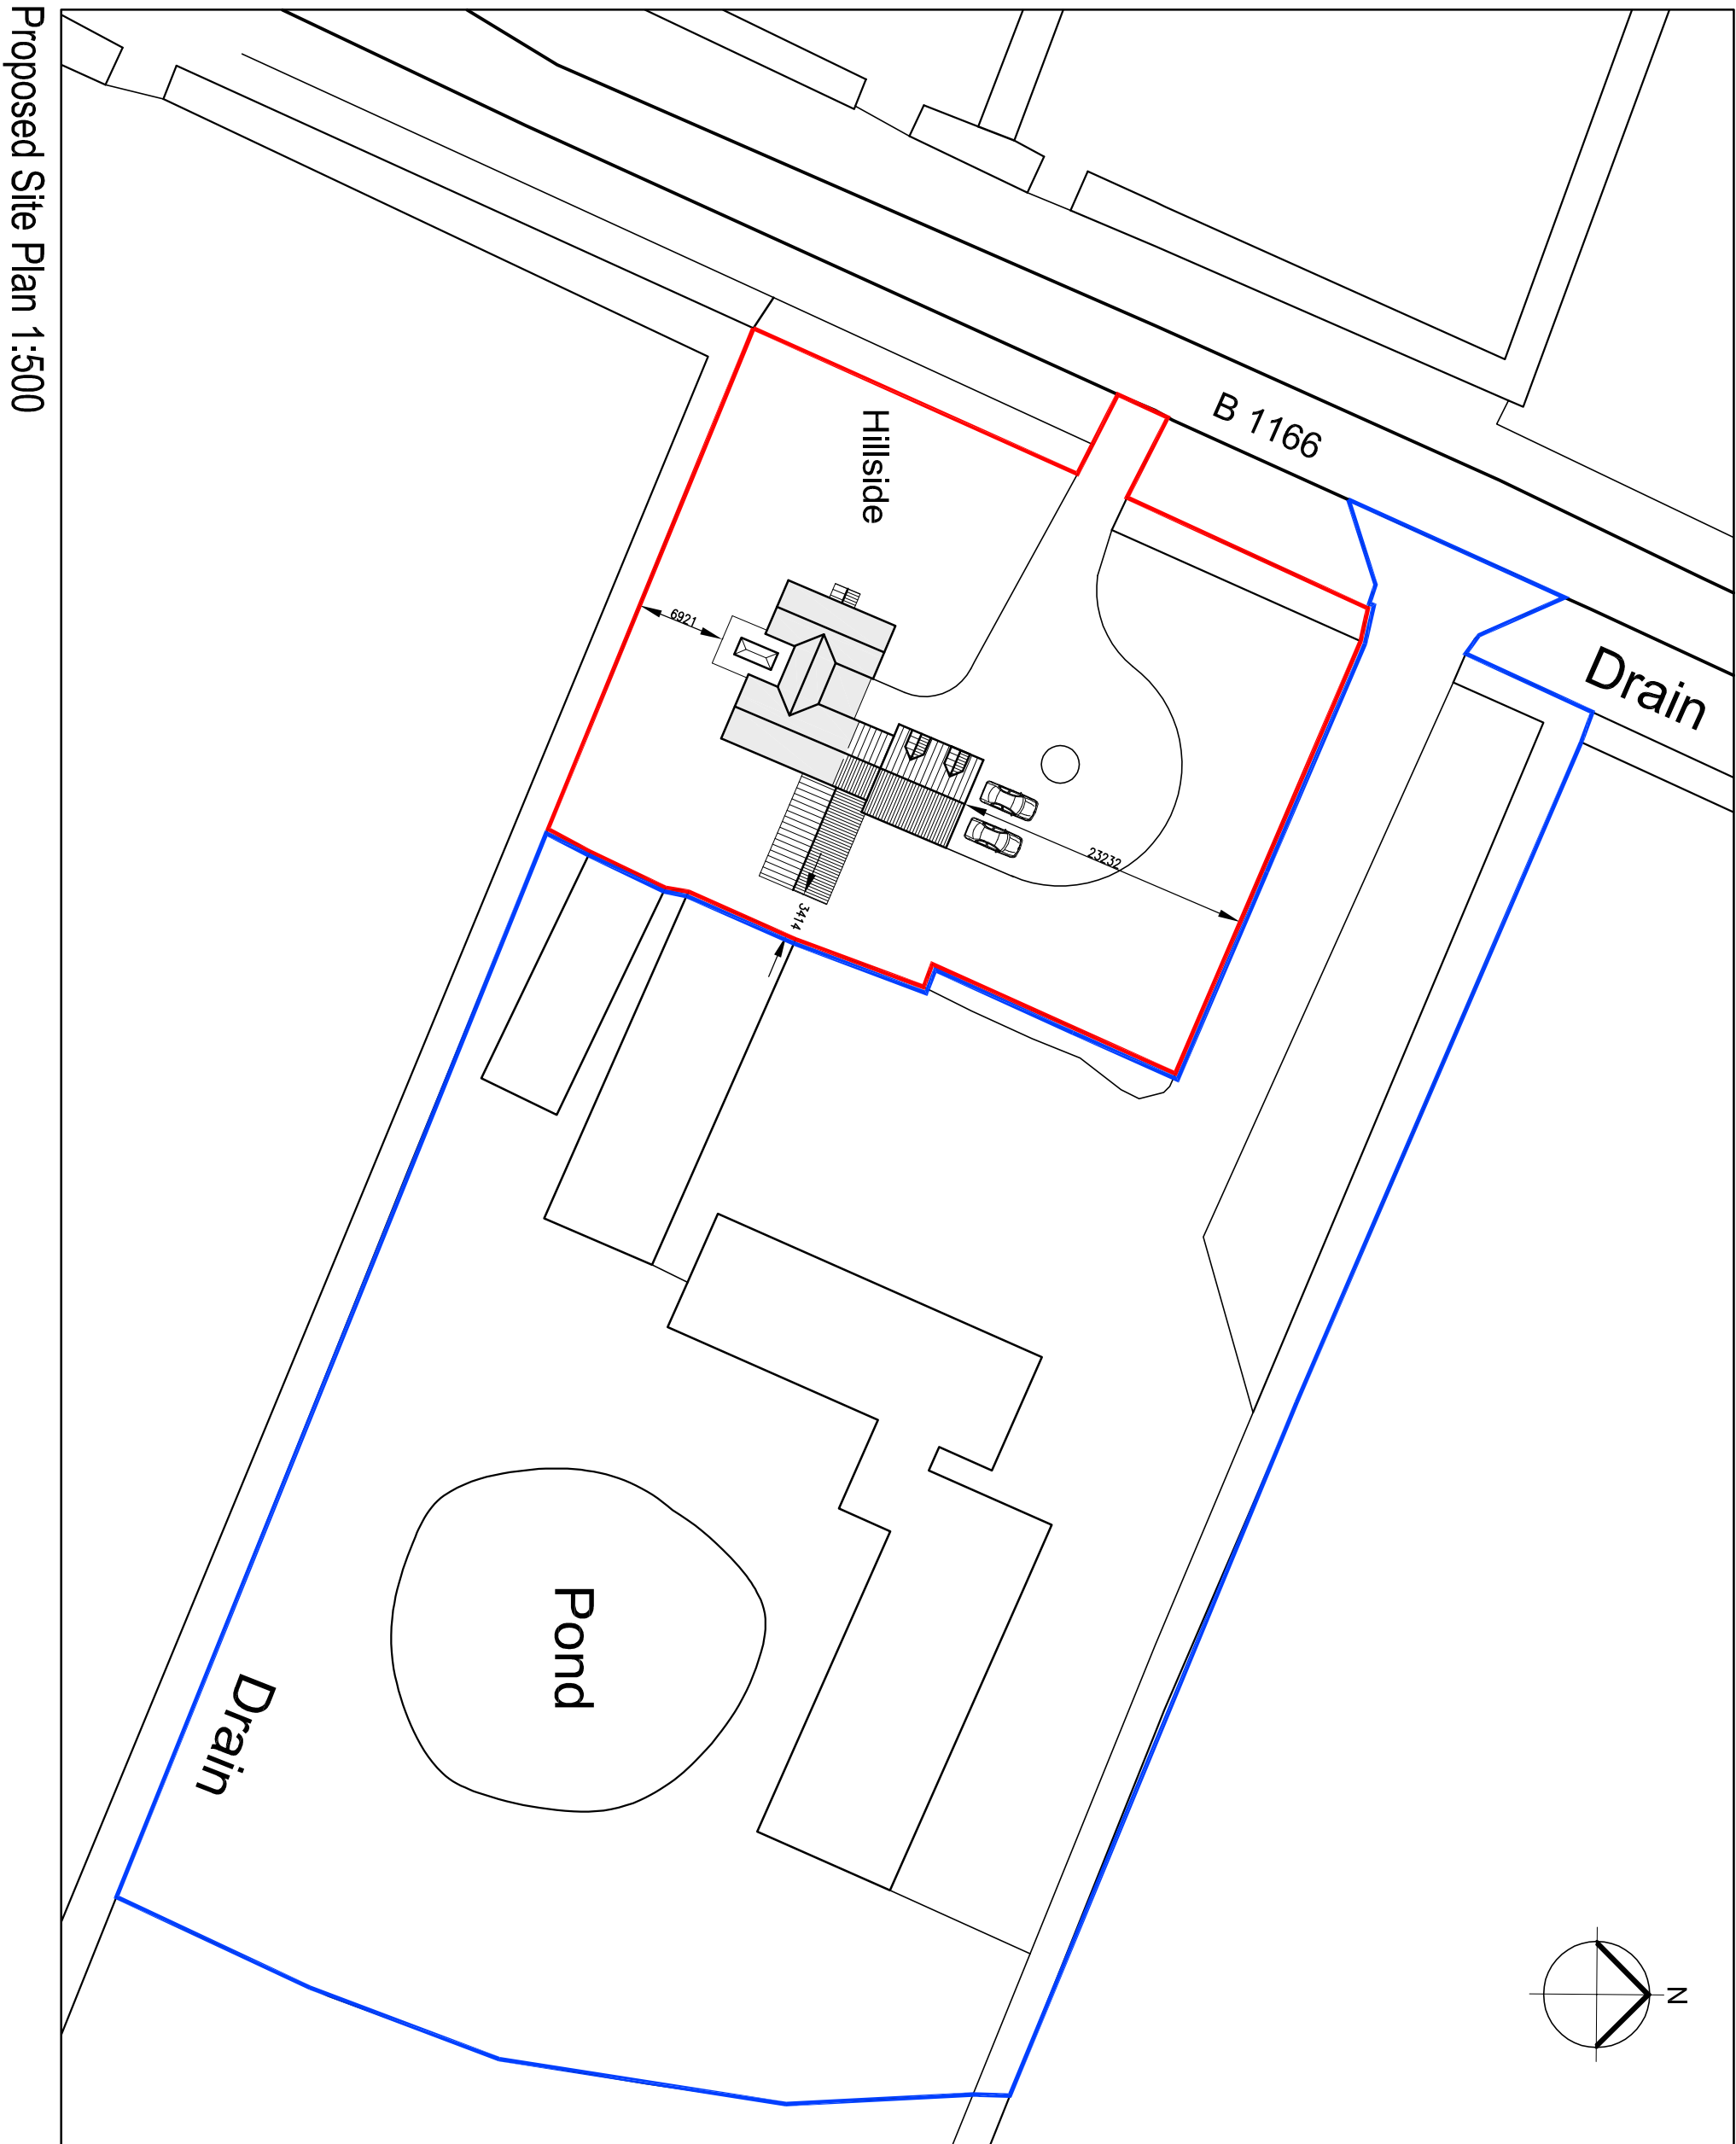

Proposed Site Plan 1:500

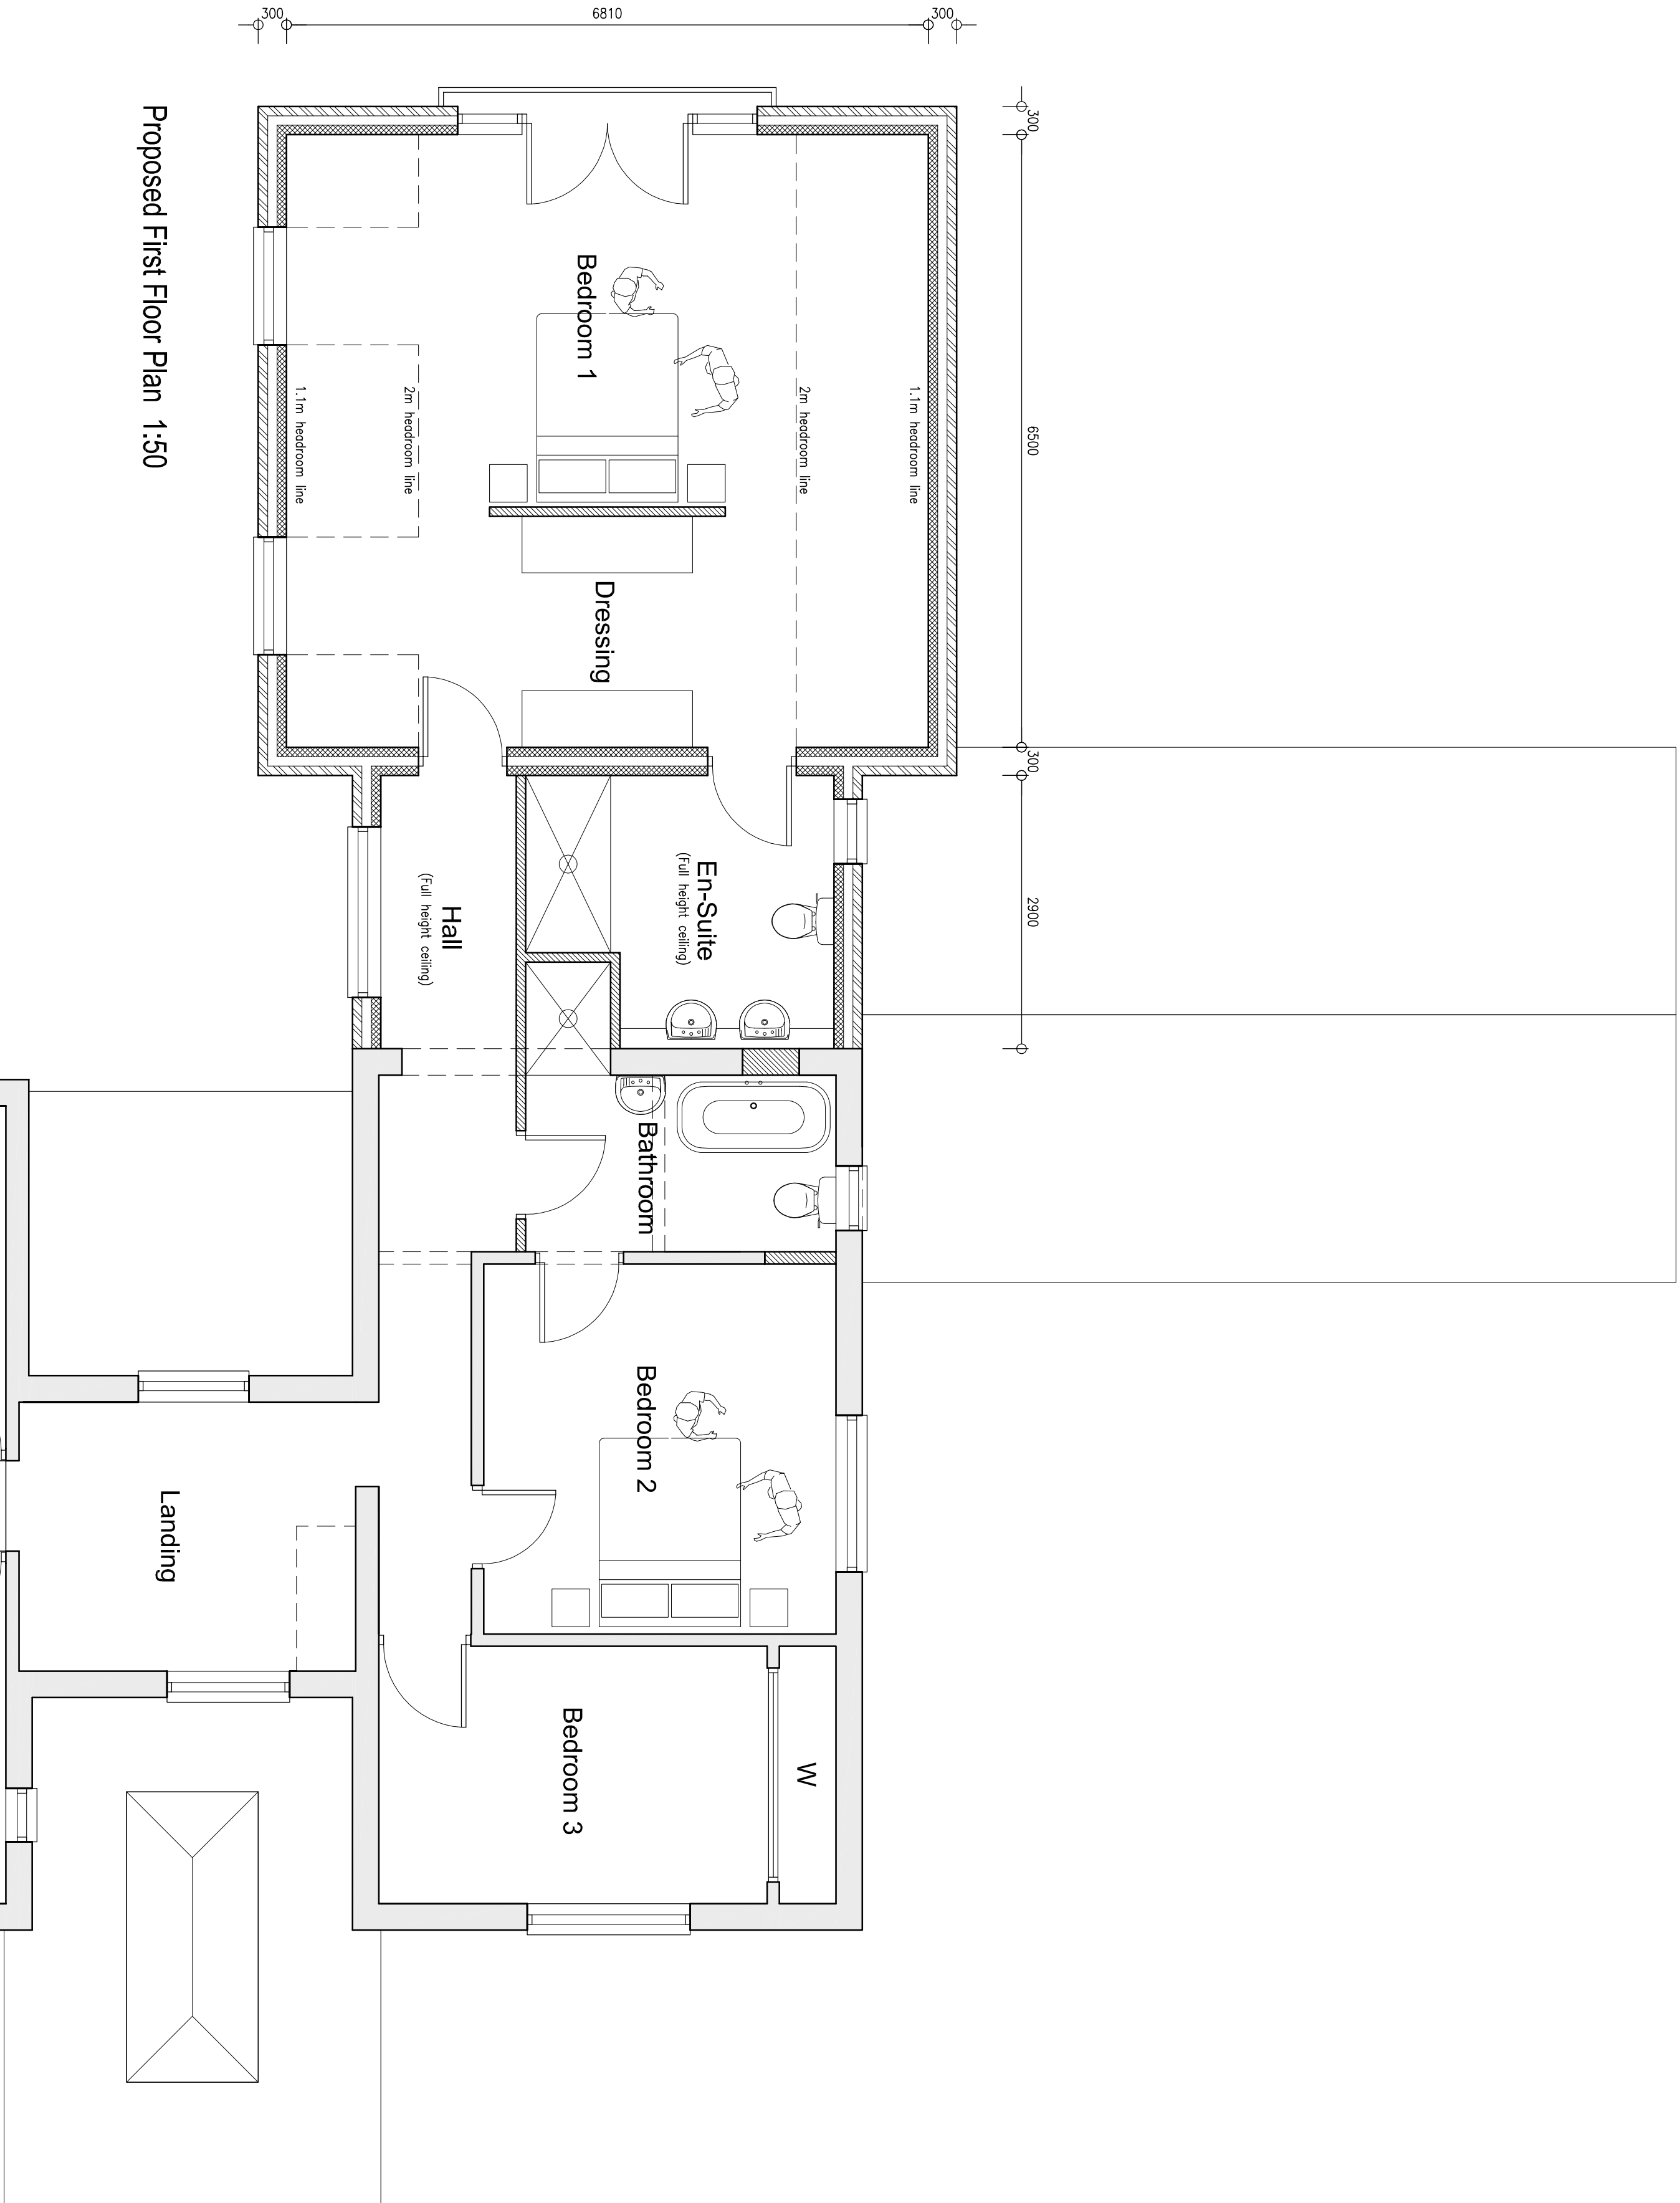

Proposed First Floor Plan 1:50

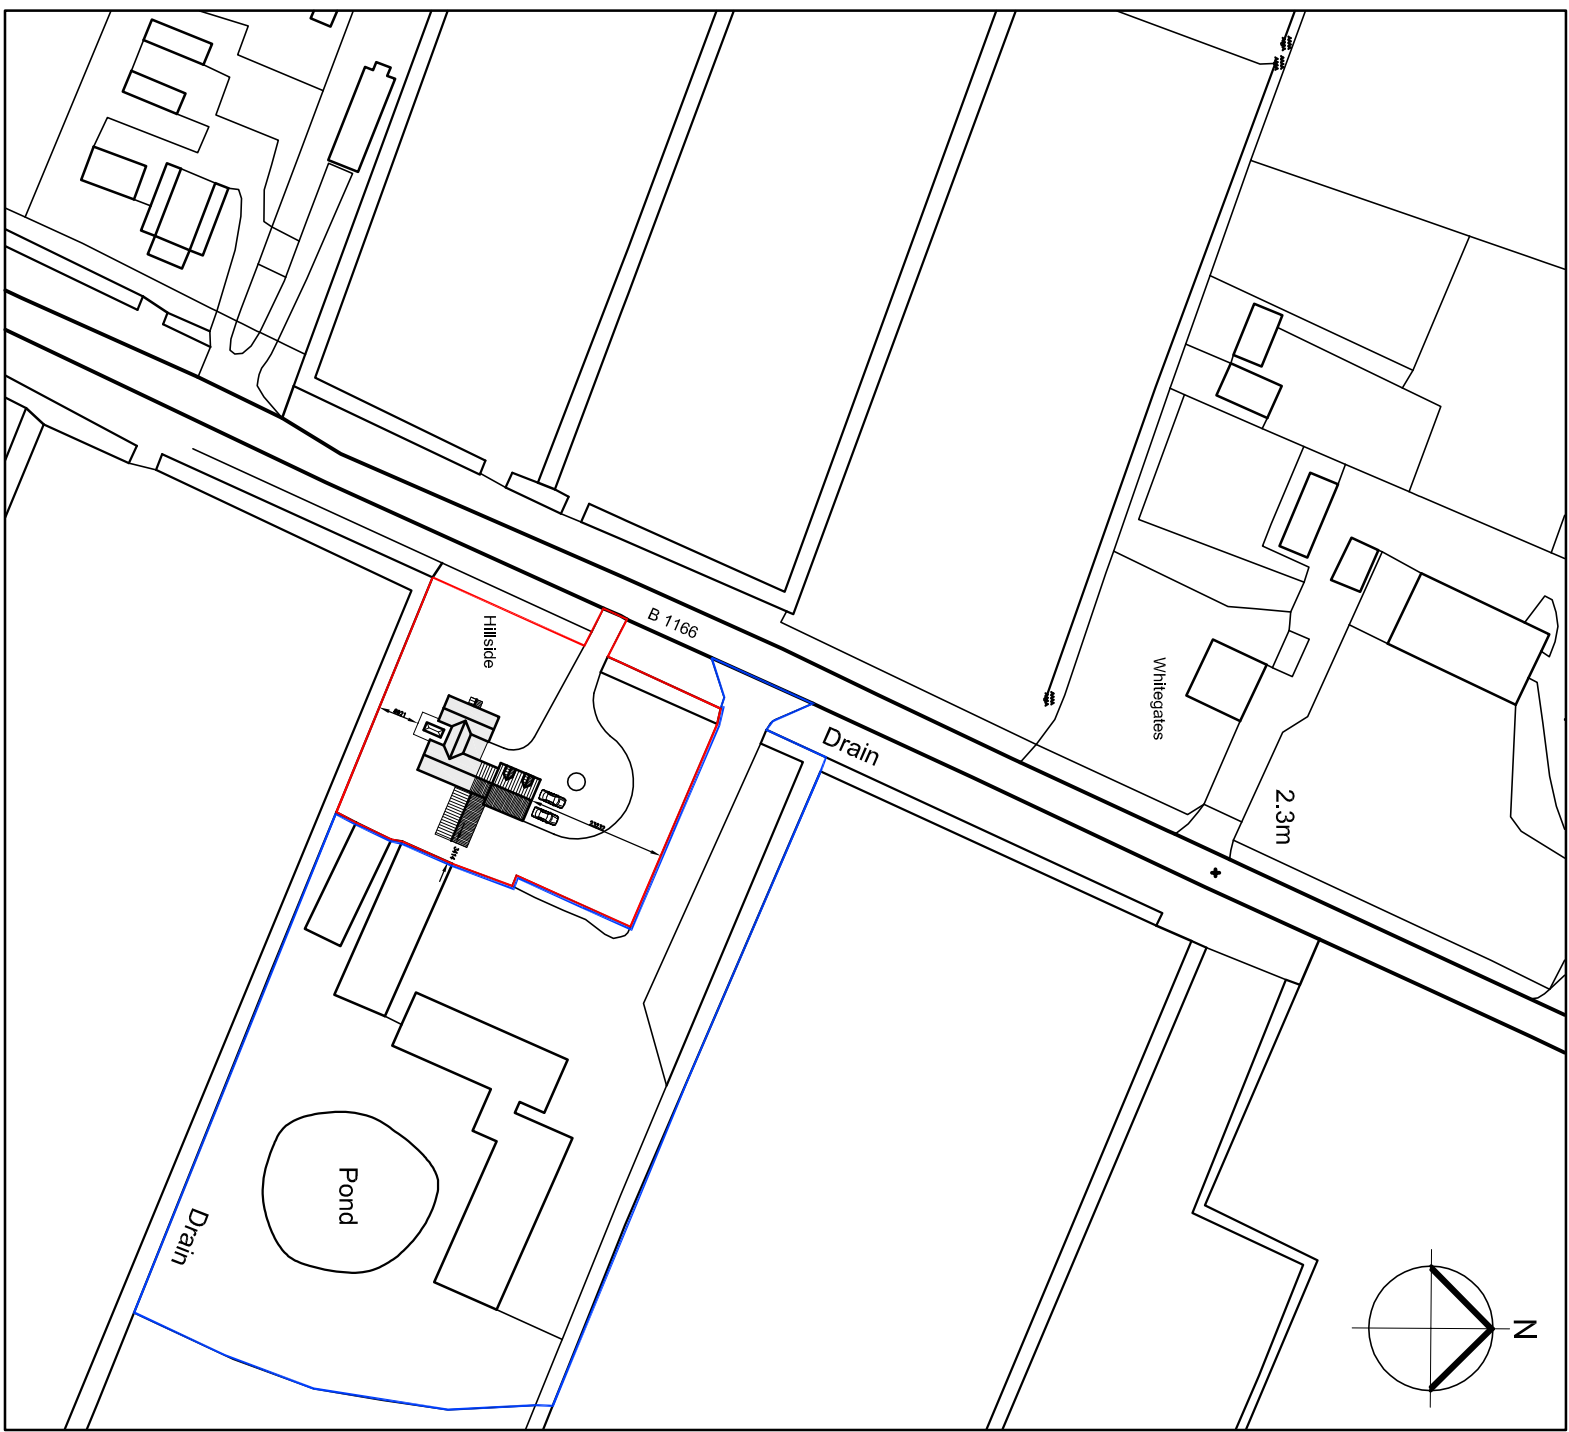

Location Plan 1:1250

Peter Humphrey Associates Ltd.
ARCHITECTURAL DESIGN AND BUILDING

PROJECT
PROPOSED EXTENSIONS AND ALTERATIONS
TO DWELLING
SITE
HILLSIDE
STATION ROAD
GEDNEY HILL
PE12 0NP

DRAWING
PLANNING DRAWING 3

CLIENT
Mr & Mrs Wilson

DATE July 2018 SCALE As Shown JOB No. 5856/03B

DO NOT SCALE FROM THIS DRAWING
COPYRIGHT: THE DRAWING MUST NOT BE REPRODUCED, LOANED OR COPIED
WITHOUT THE CONSENT OF PETER HUMPHREY ASSOCIATES

Peter Humphrey Associates
ARCHITECTURAL DESIGN AND BUILDING
TELEPHONE: 01945 466 433
FAX: 01945 466 433
E-MAIL: info@peterhumphrey.co.uk
30 OLD MARKET WINSOEY CAMBS PE13 1NB
Building
Category: Winner 2010, 10
Overall Winner 2010