

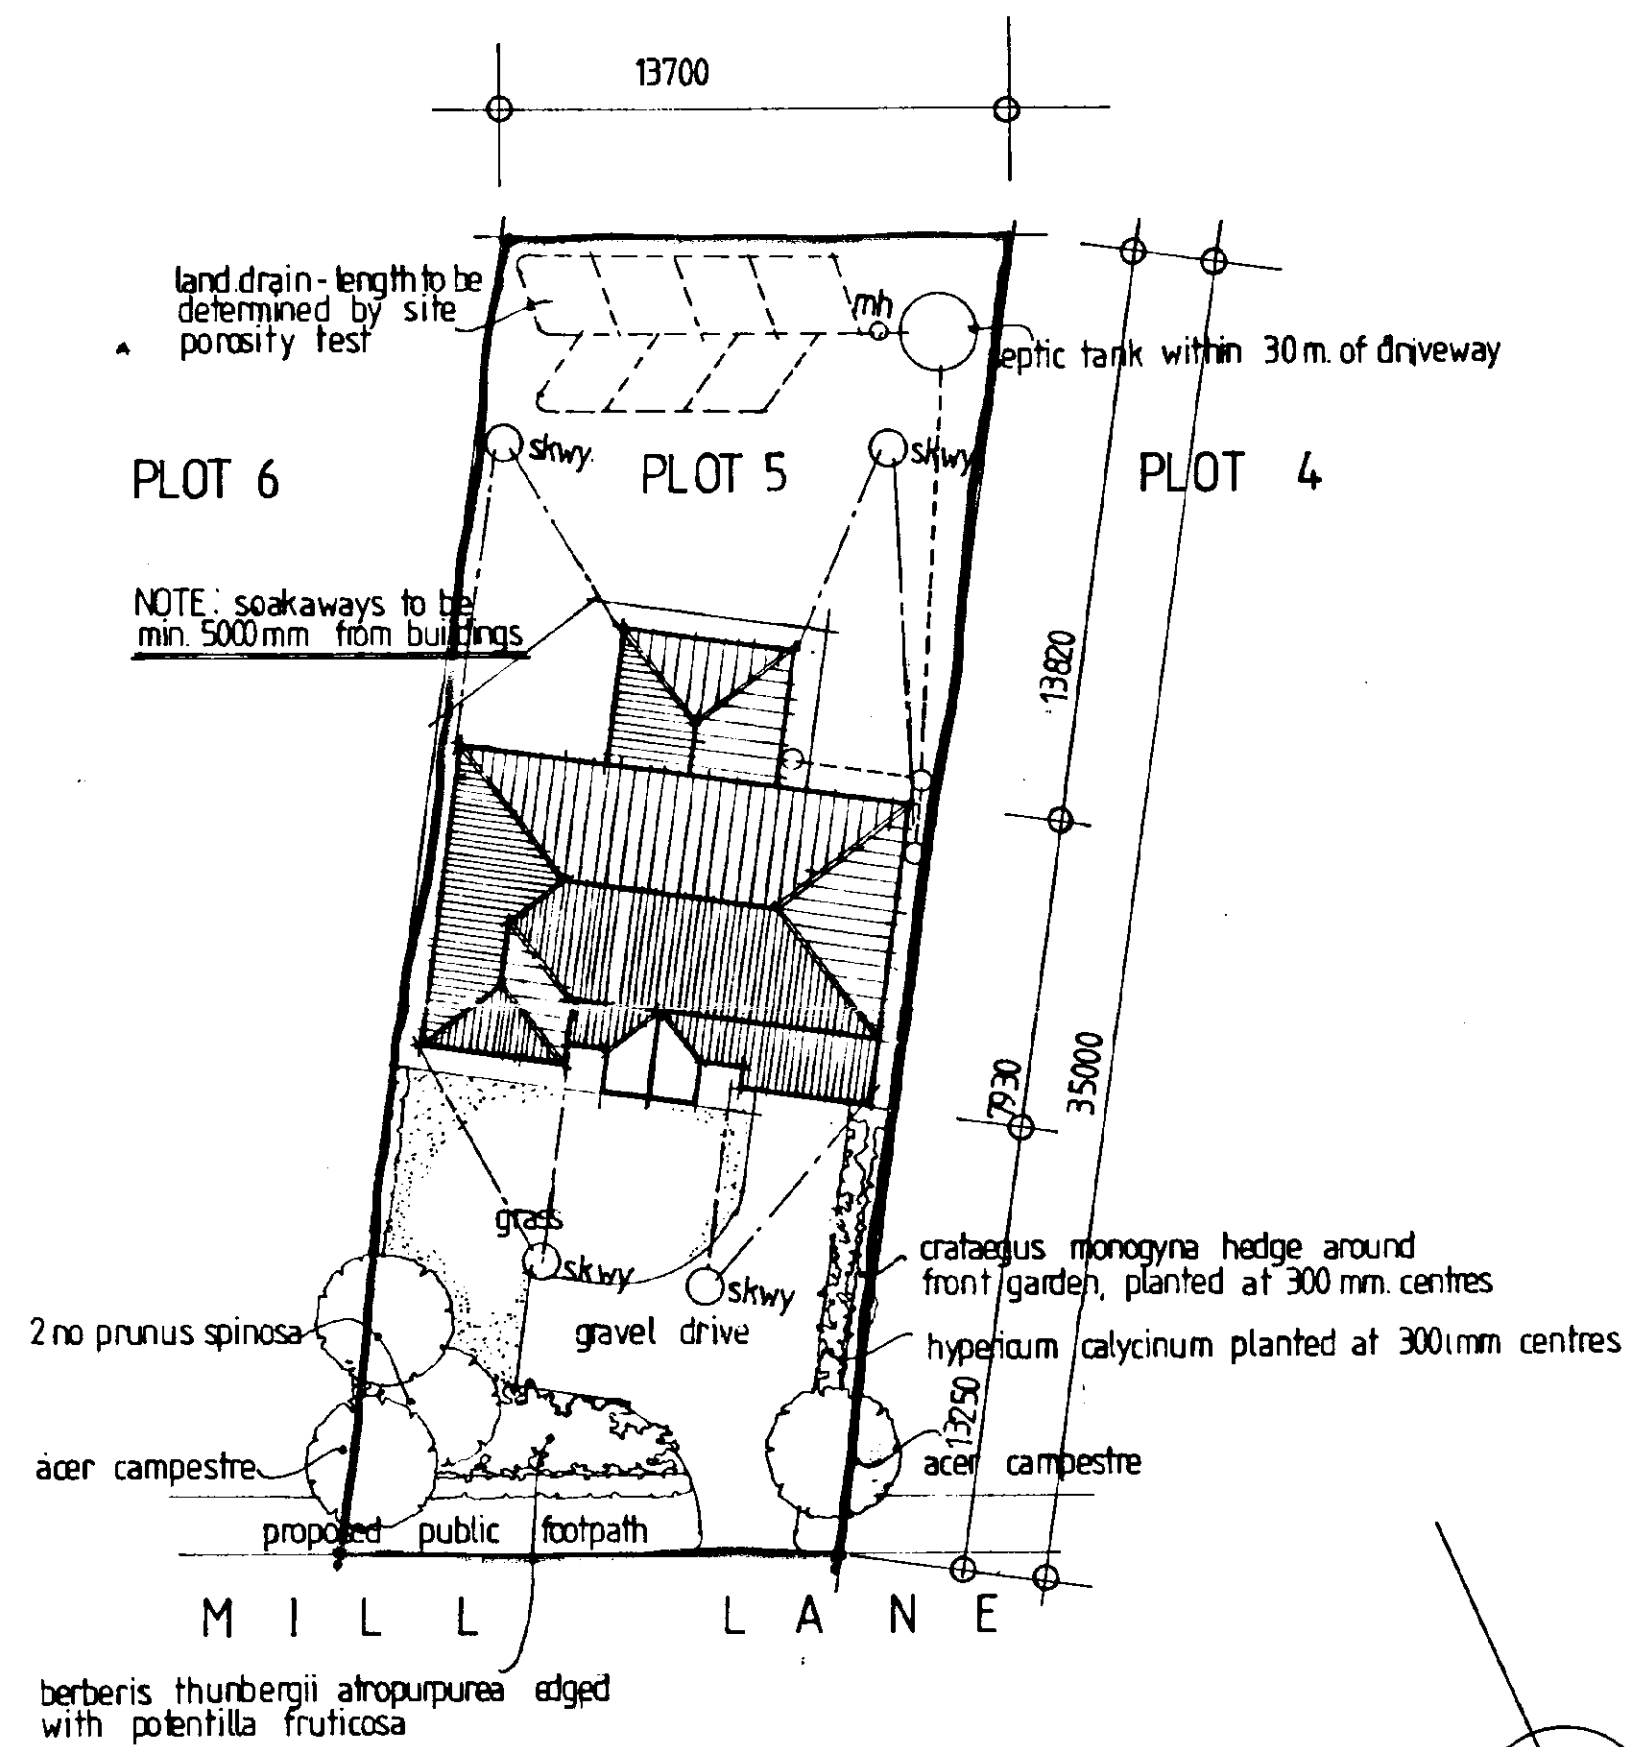


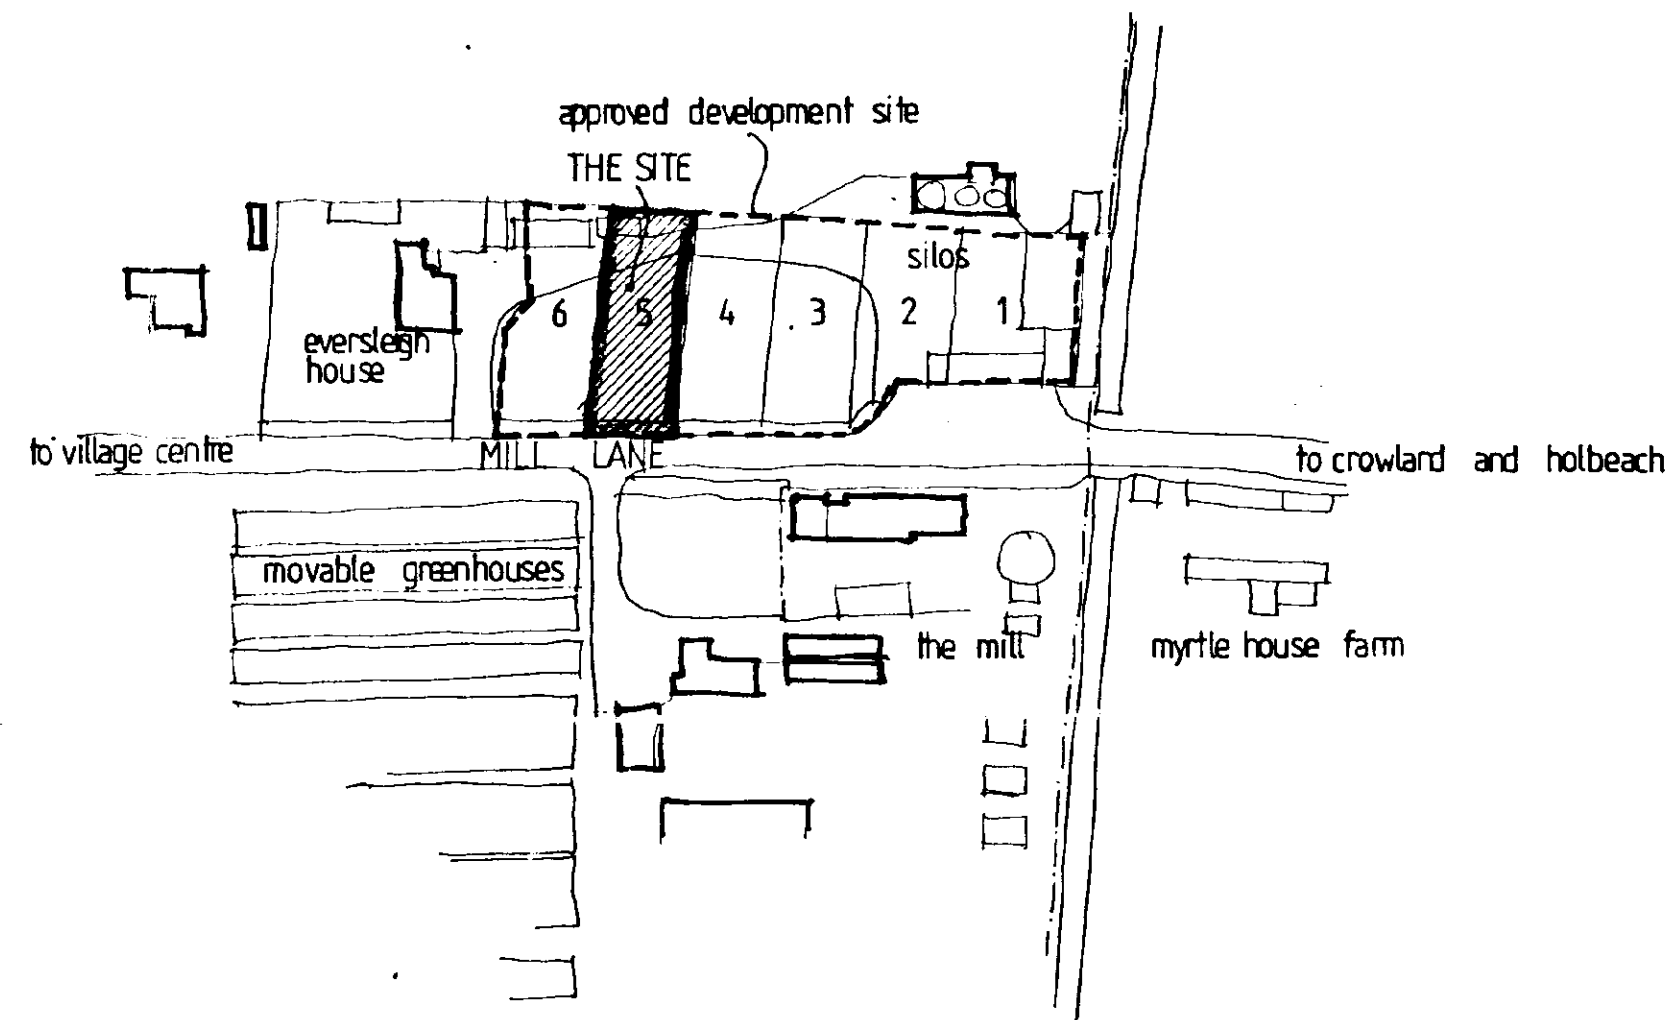

SITE PLAN [1:200]

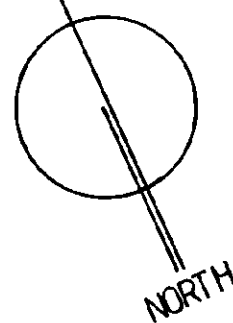

LOCATION PLAN [1:1250]

Rev B: House resited on plot
Rev A: Drainage added

20 Aug 97
11 Aug 97

**TREVOR A CLAY R.I.B.A.
CHARTERED ARCHITECT**

14 OLD FENDIKE ROAD
WESTON HILLS
SPALDING
LINCOLNSHIRE PE12 6DD

Project:
PROPOSED NEW HOUSE AT MILL LANE
GEDNEY HILL FOR MR AND MRS R FRISBY



Drawing:
SITE AND LOCATION PLANS

Date: 04 07 97	Proj. No: 97/015/PA
Scale: SEE DRG	Rev: B

SOUTH HOLLAND DISTRICT
HOUSING & PLANNING
21 AUG 1997
Ref: 0753/97

AMENDED PLAN


Ref.

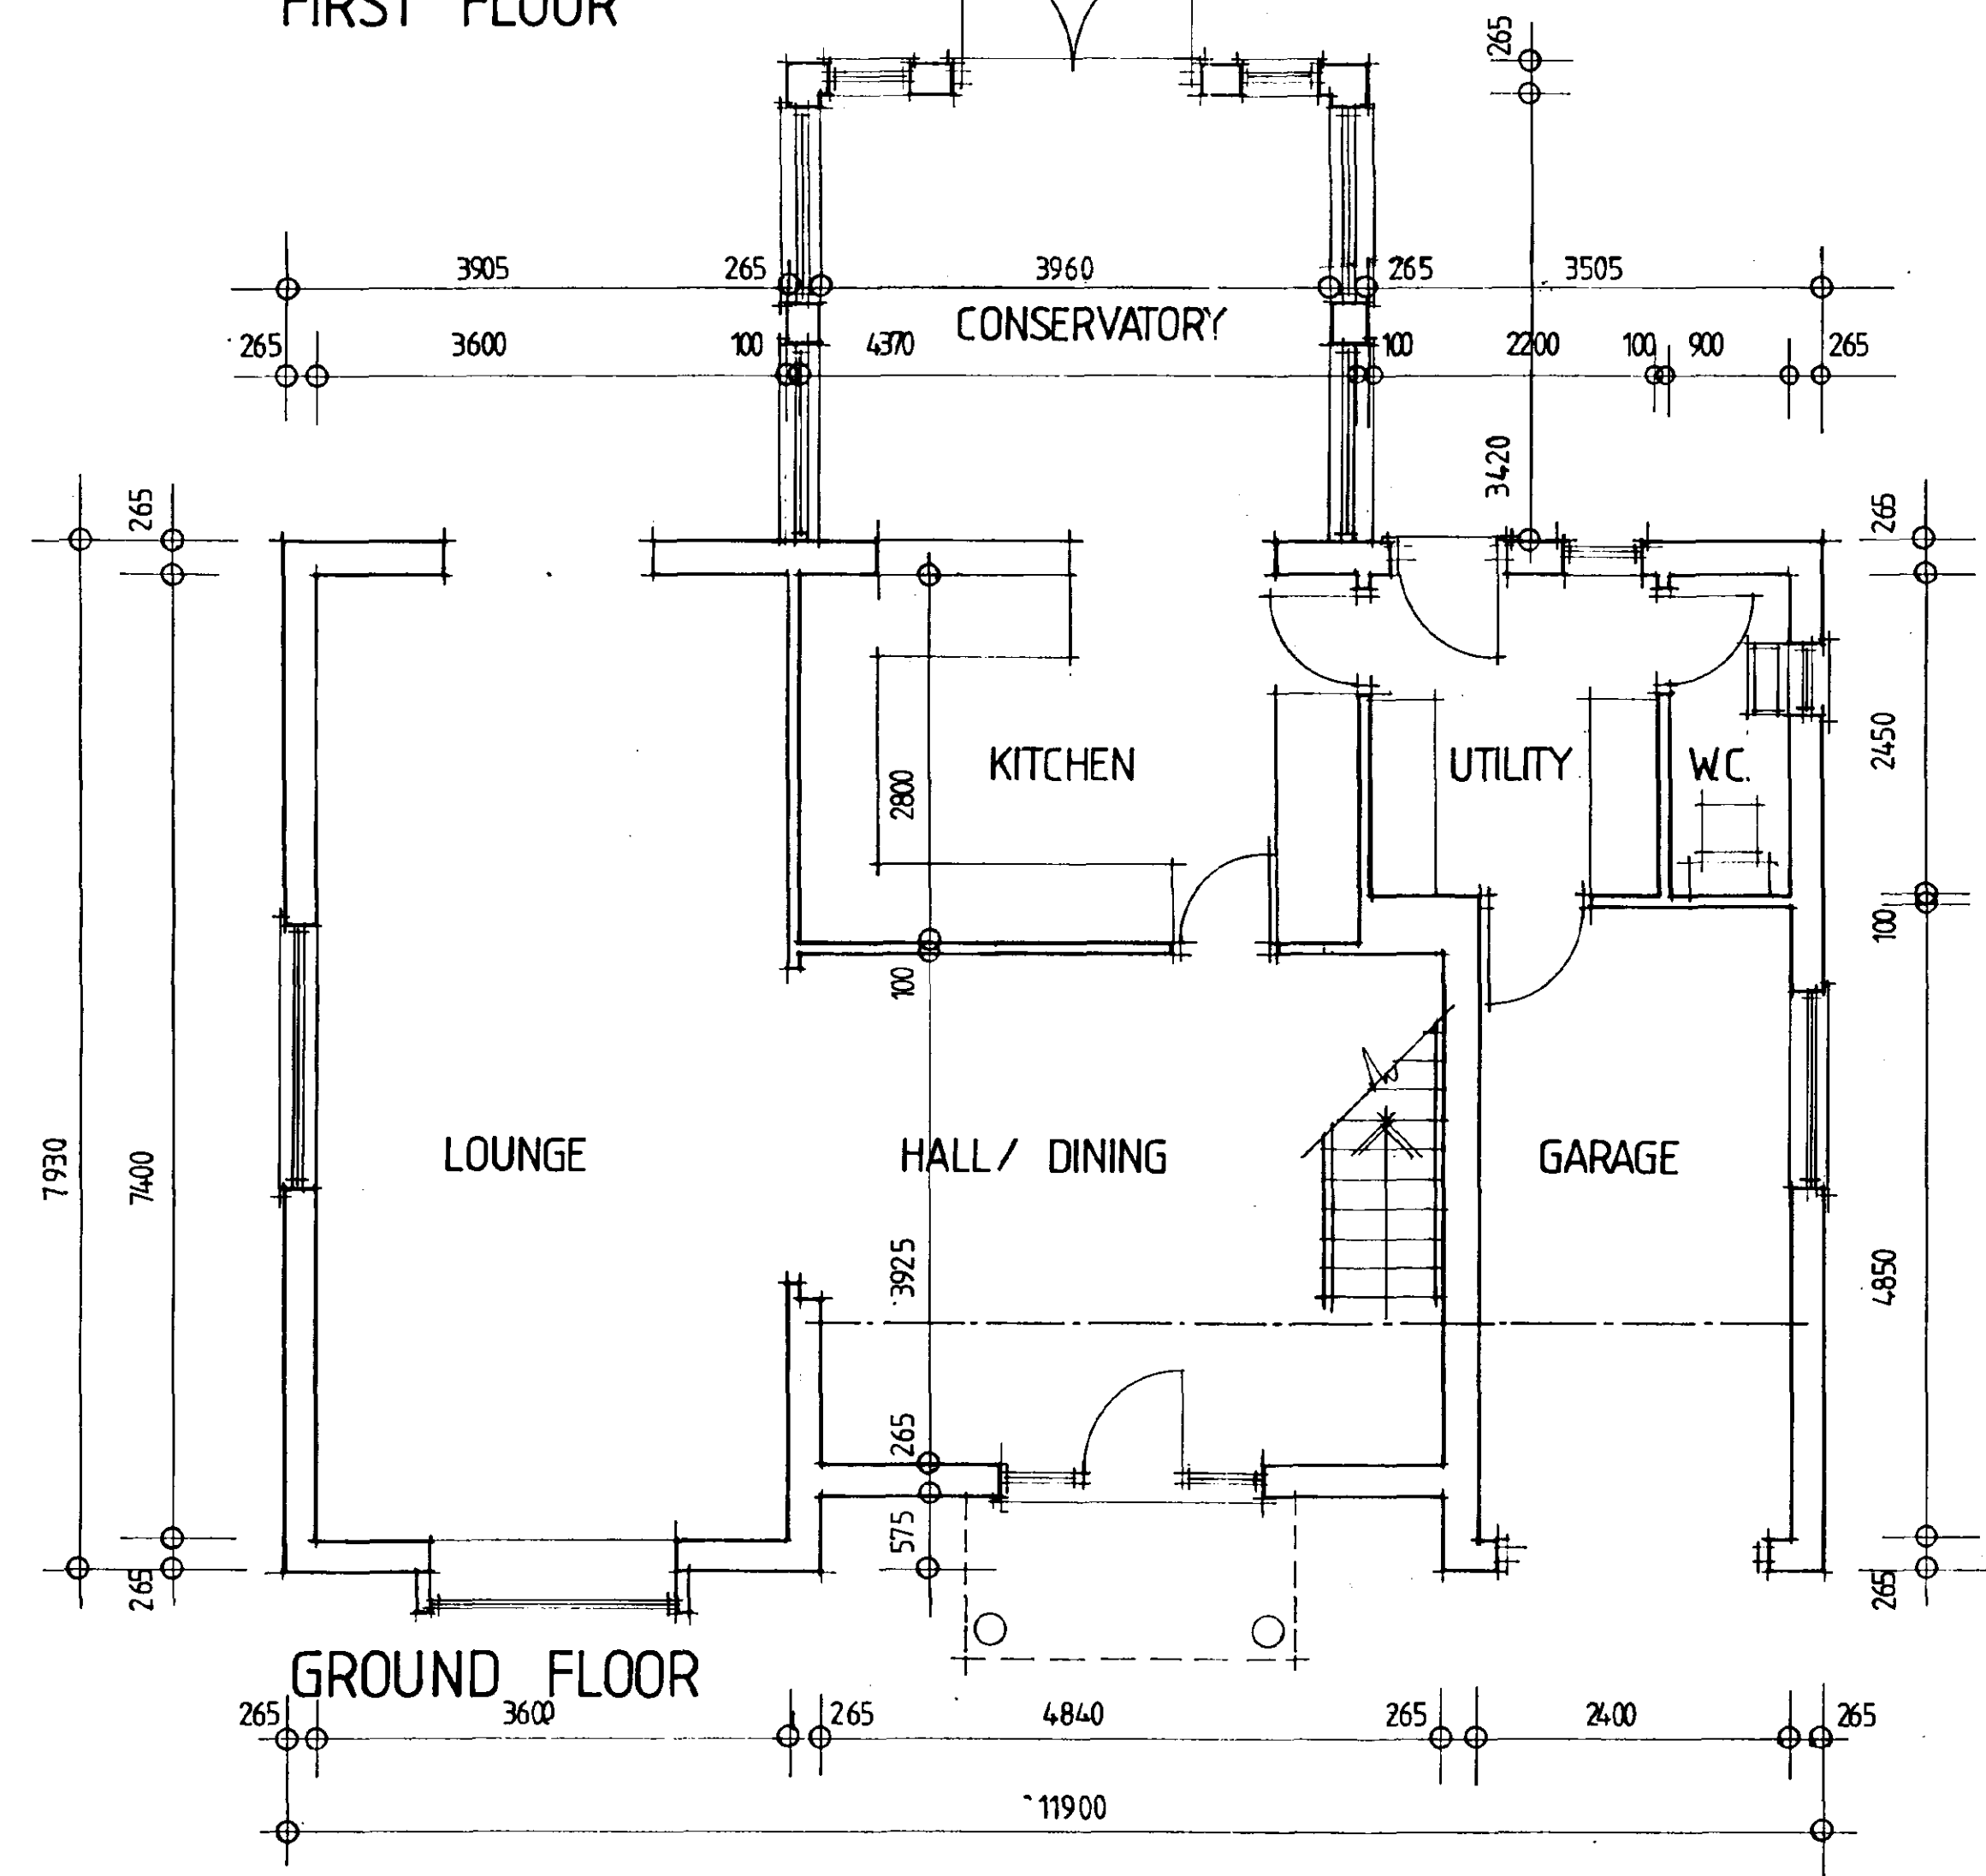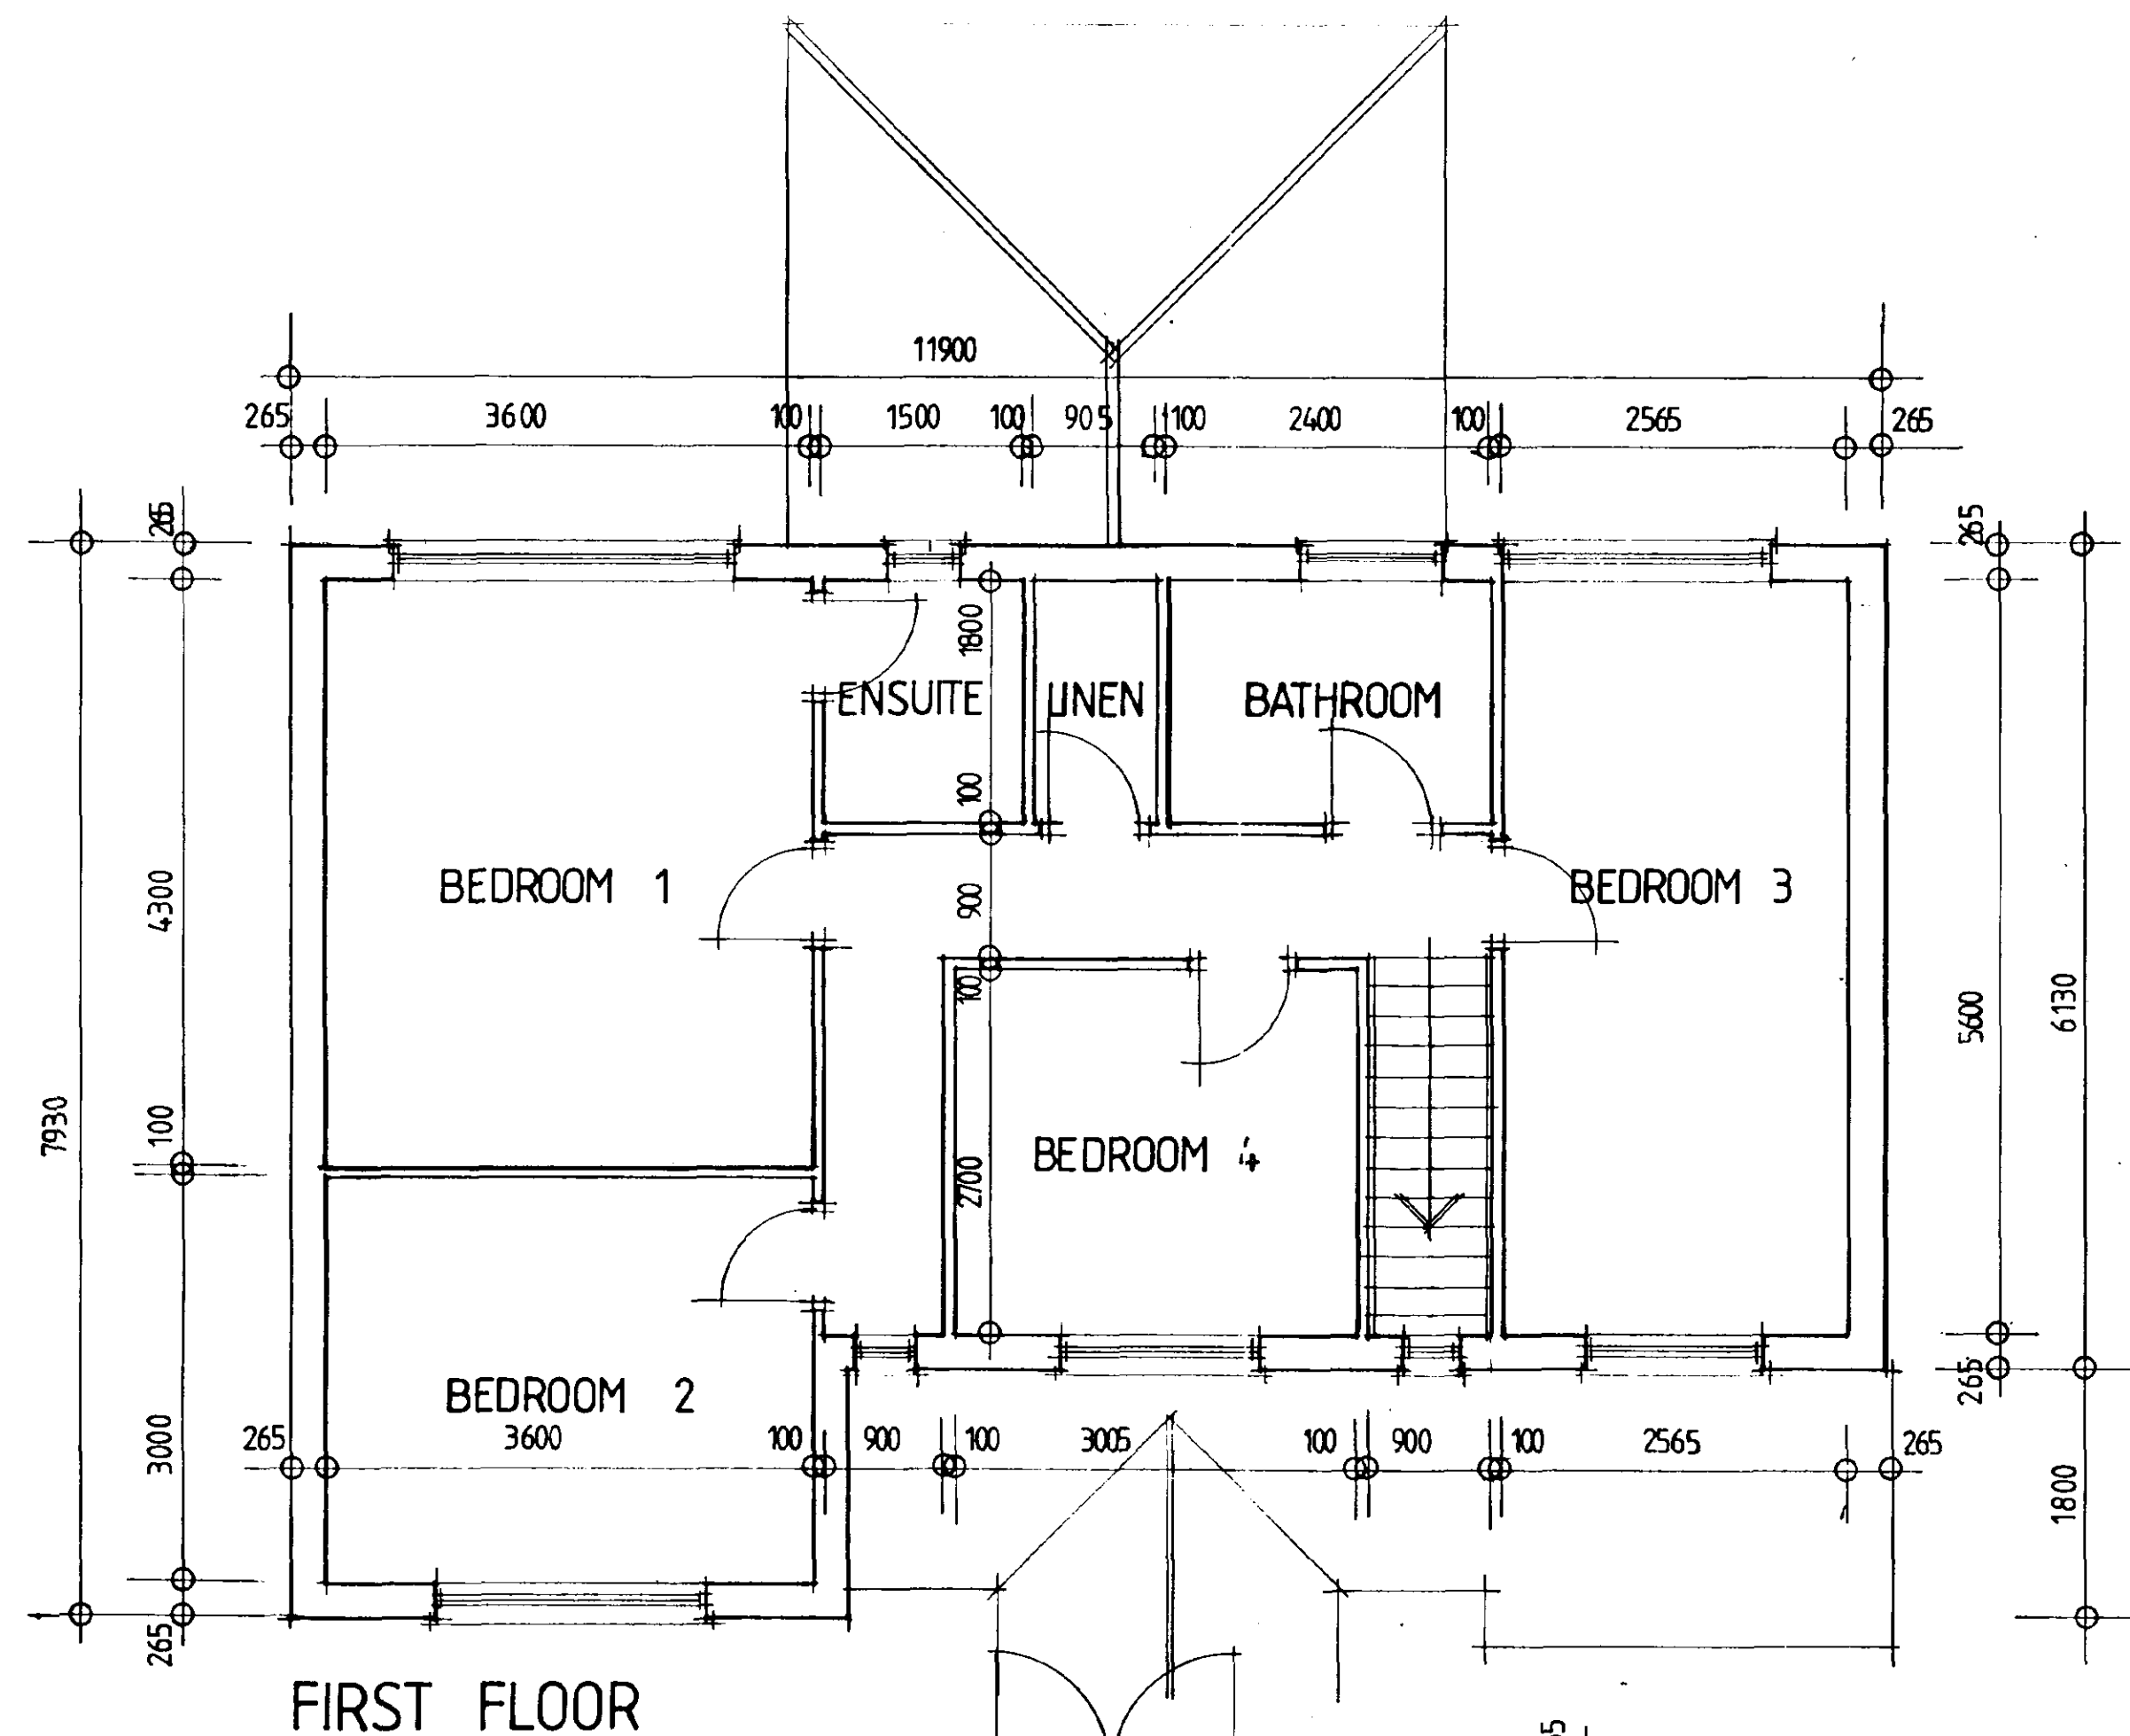


NORTH ELEVATION




SOUTH ELEVATION

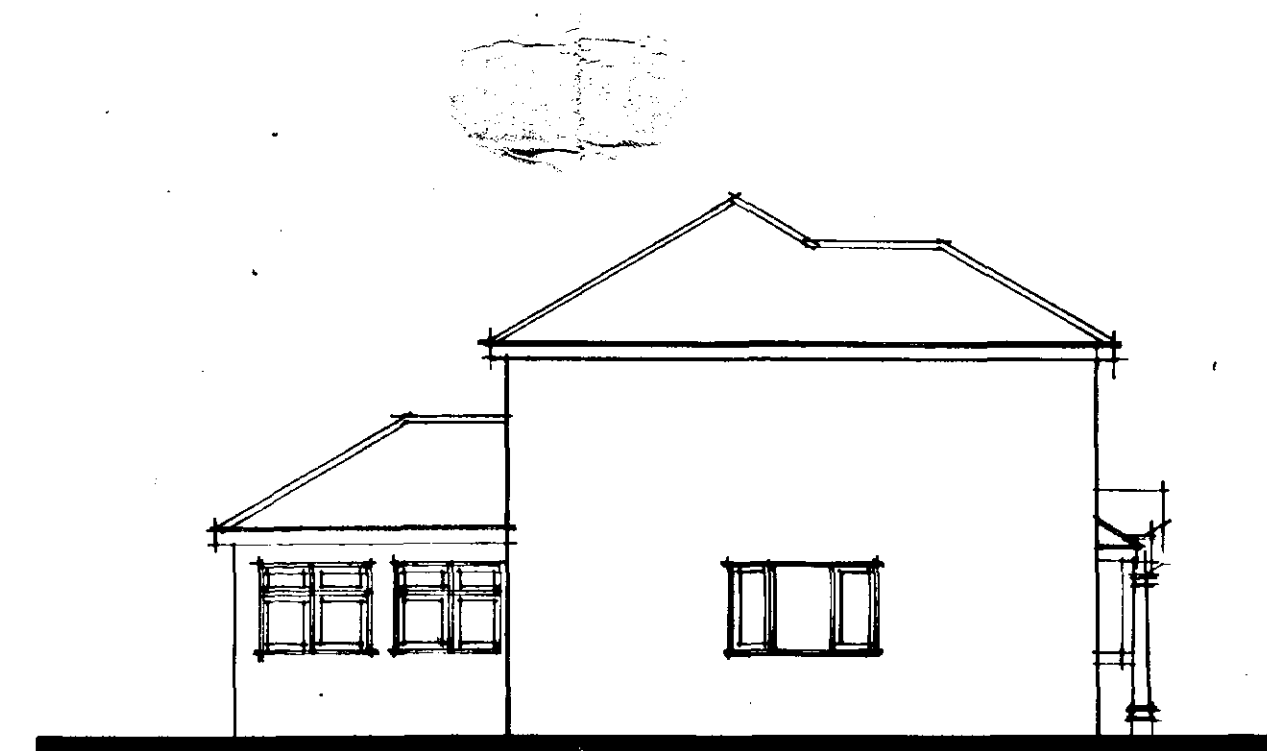

EAST ELEVATION

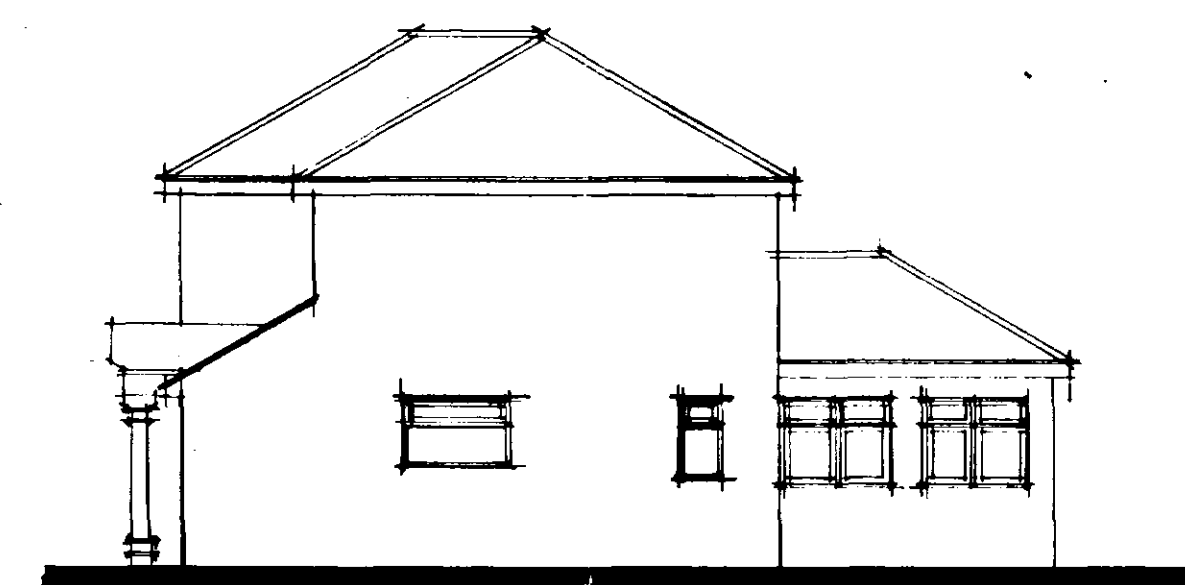

WEST ELEVATION

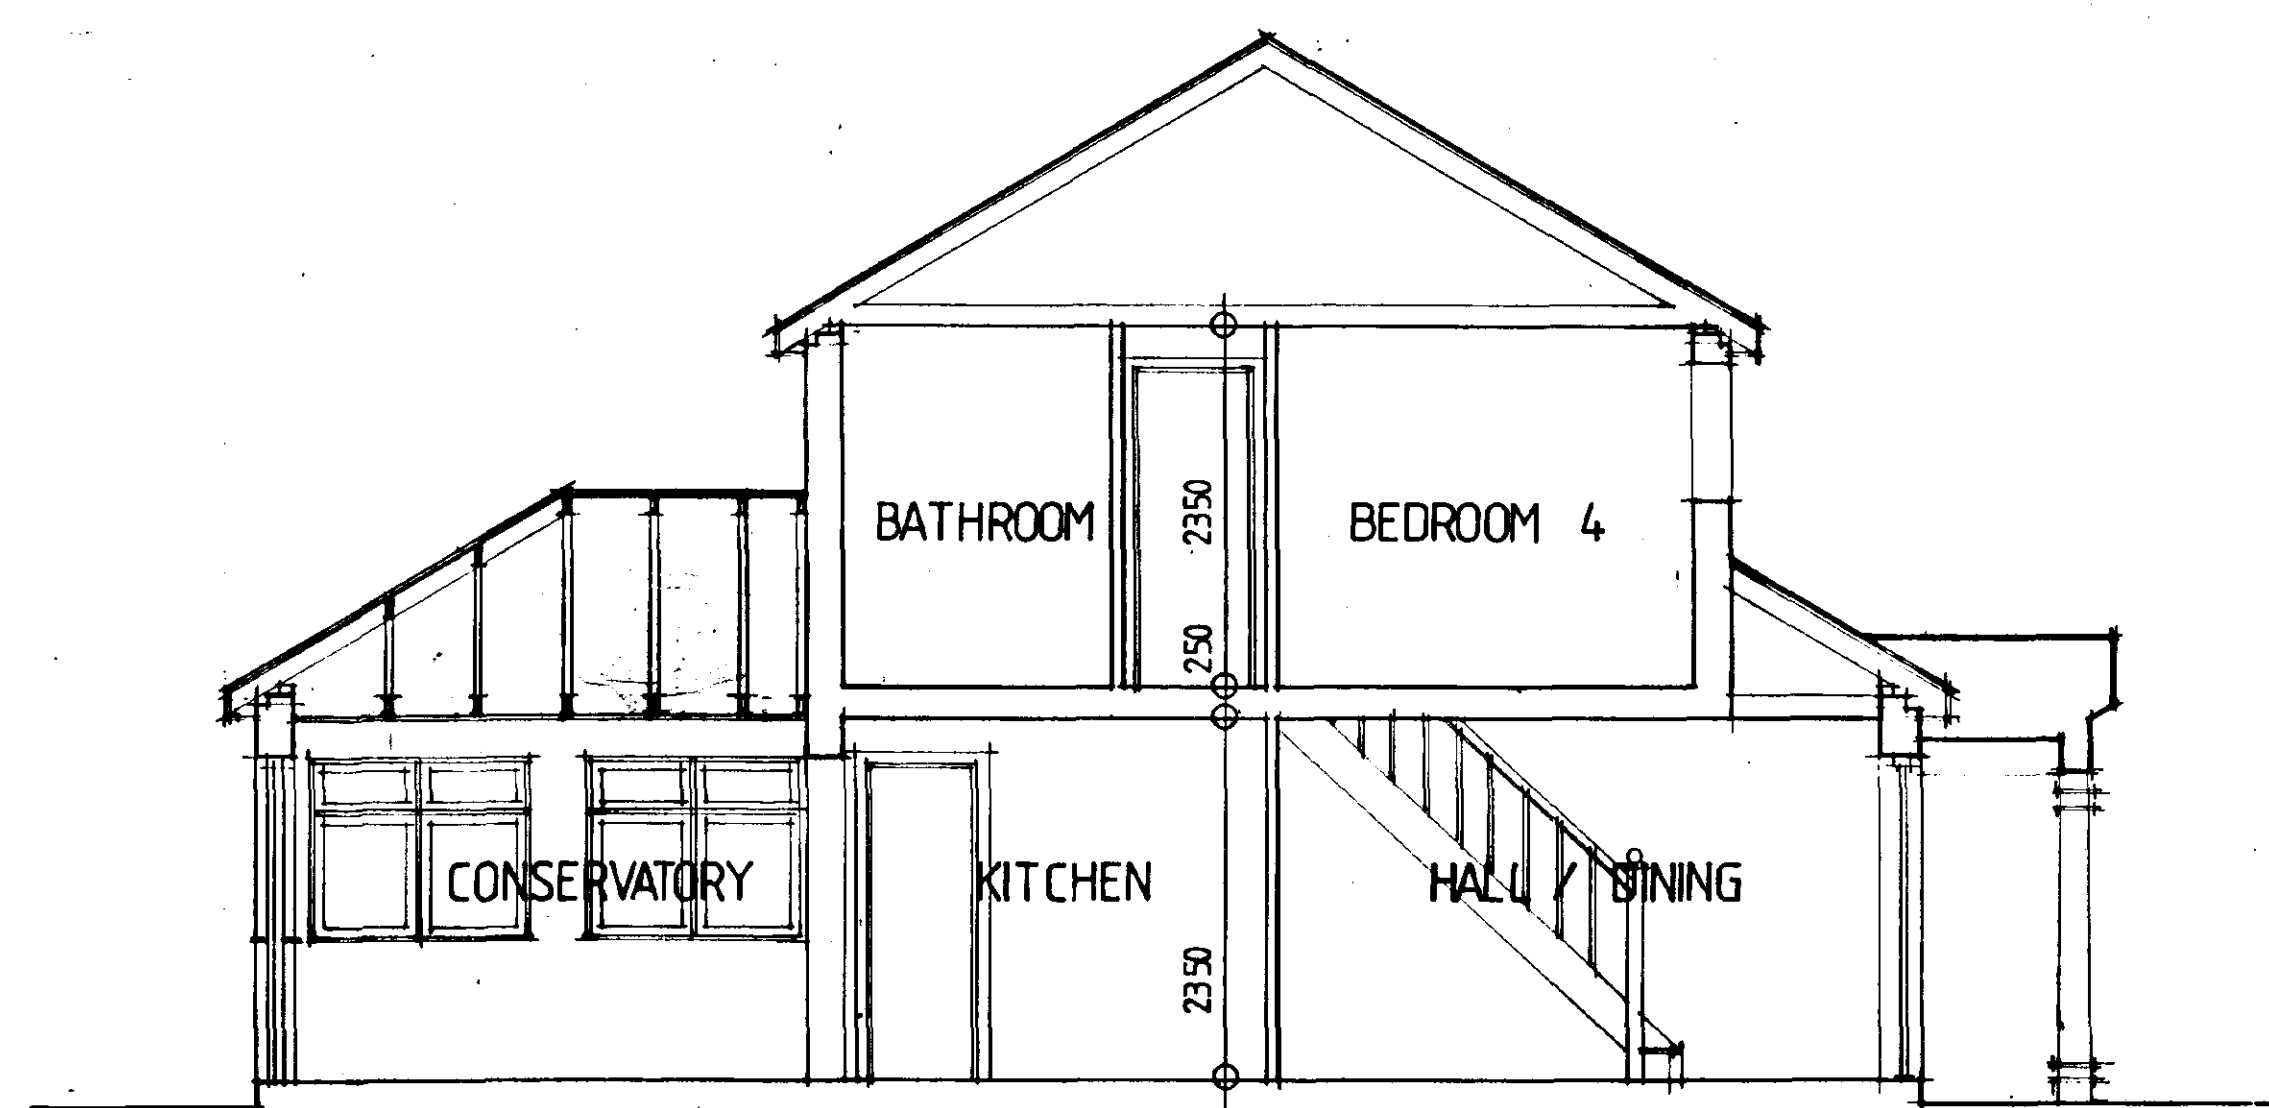

SECTION

100 HILL ROAD
HOUSE & LAND PLANNING
04 JUL 1997
Ref: 05371

TREVOR A CLAY R.I.B.A.
CHARTERED ARCHITECT
14 OLD FENDIKE ROAD
WESTON HILLS
SPALDING
LINCOLNSHIRE PE12 6DD

Project:
PROPOSED NEW HOUSE AT MILL LANE
GEDNEY HILL FOR MR & MRS R FRISBY

Drawing:
LAYOUT PLANS AND ELEVATIONS

Date: 26.06.97 Proj. No: 97/015/PA

Scale: Drg. No: 003 Rev: