


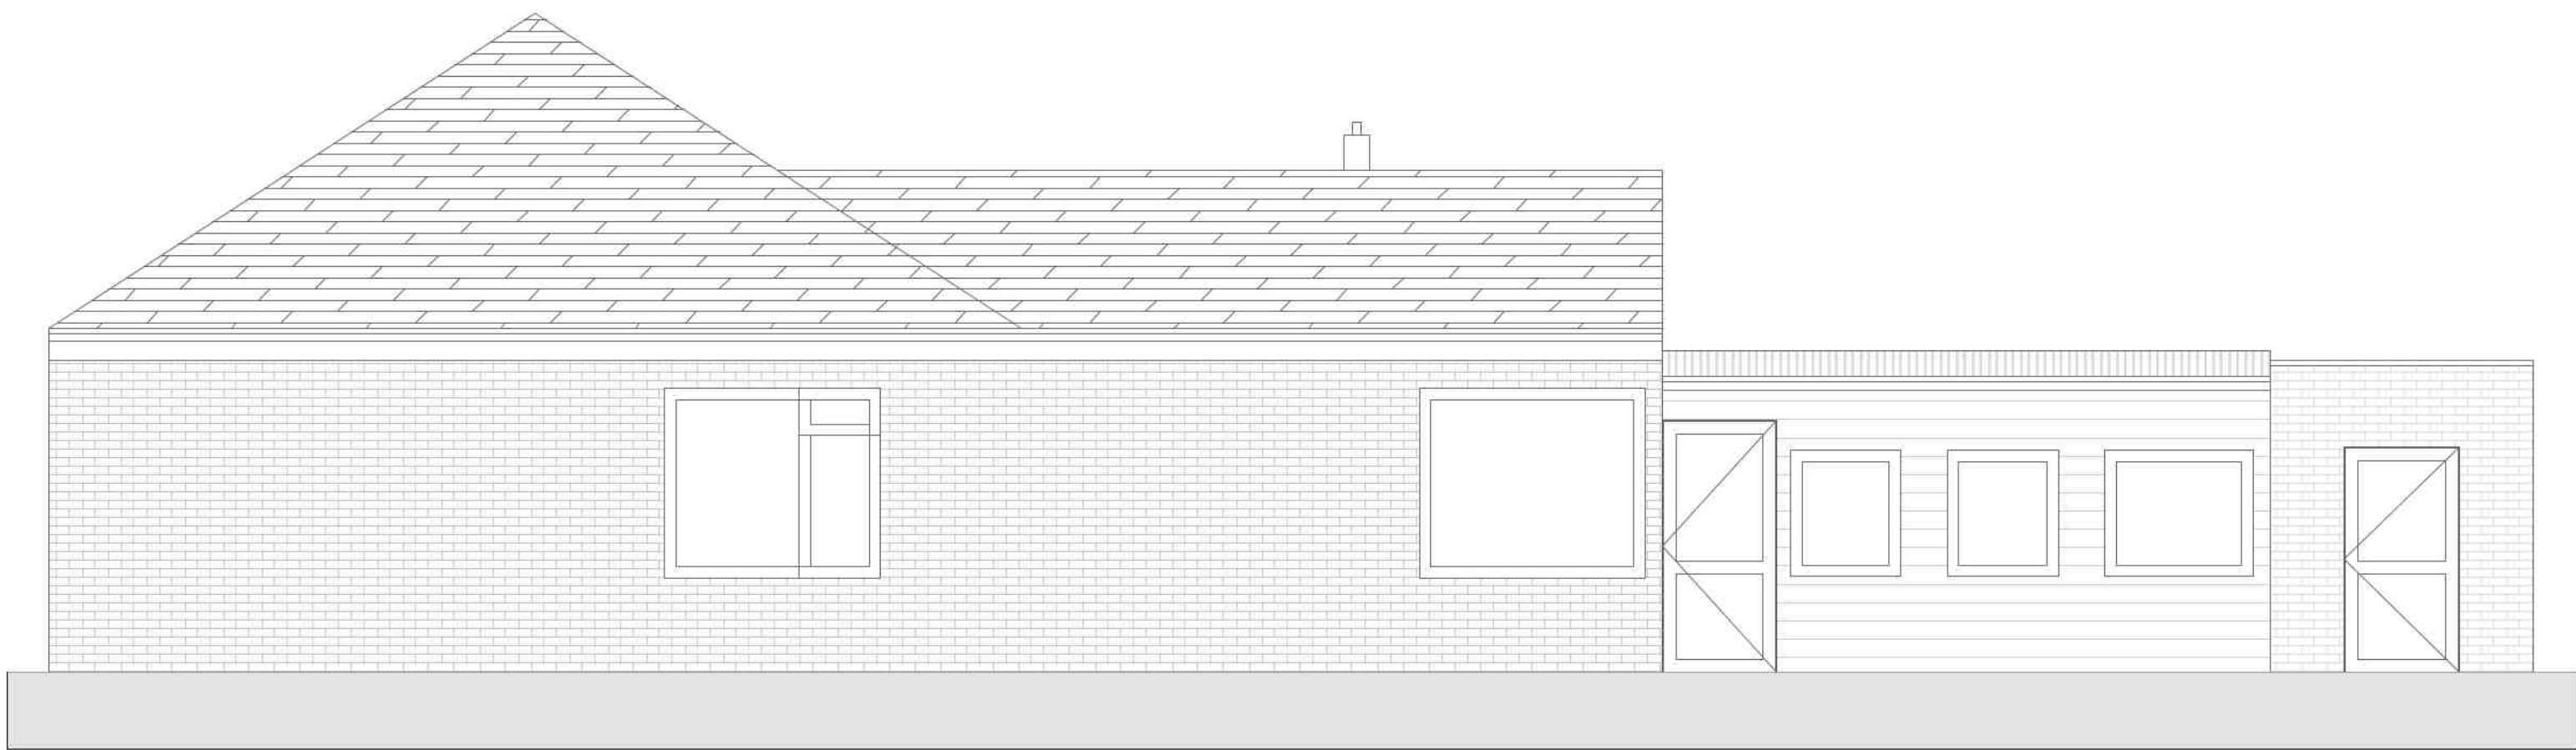

Existing South Elevation Scale 1:50



Existing East Elevation Scale 1:50



Existing North Elevation Scale 1:50



Existing West Elevation Scale 1:50

Revision notes:

Rev:	Date:	Notes:
A	23.09.19	Amended as per planning officers notes 23.09.19.

Drawn by:

M.Delea

Client:

Stuart Davies

Project:

Rear Section To Be Demolished, Addition Of Rear Extension, Replacement Of Roof To Achieve Small First Floor.
120 North Road, Gedney Hill, PE12 0NS.

Drawing Title:

Existing Elevations

Project no.
180236

Drawing no.
180236-E-001

Date:

07.03.19

Scale @ A1:

1:50

Revision:

A

HARBUR DESIGN
Architectural Services

Planning