



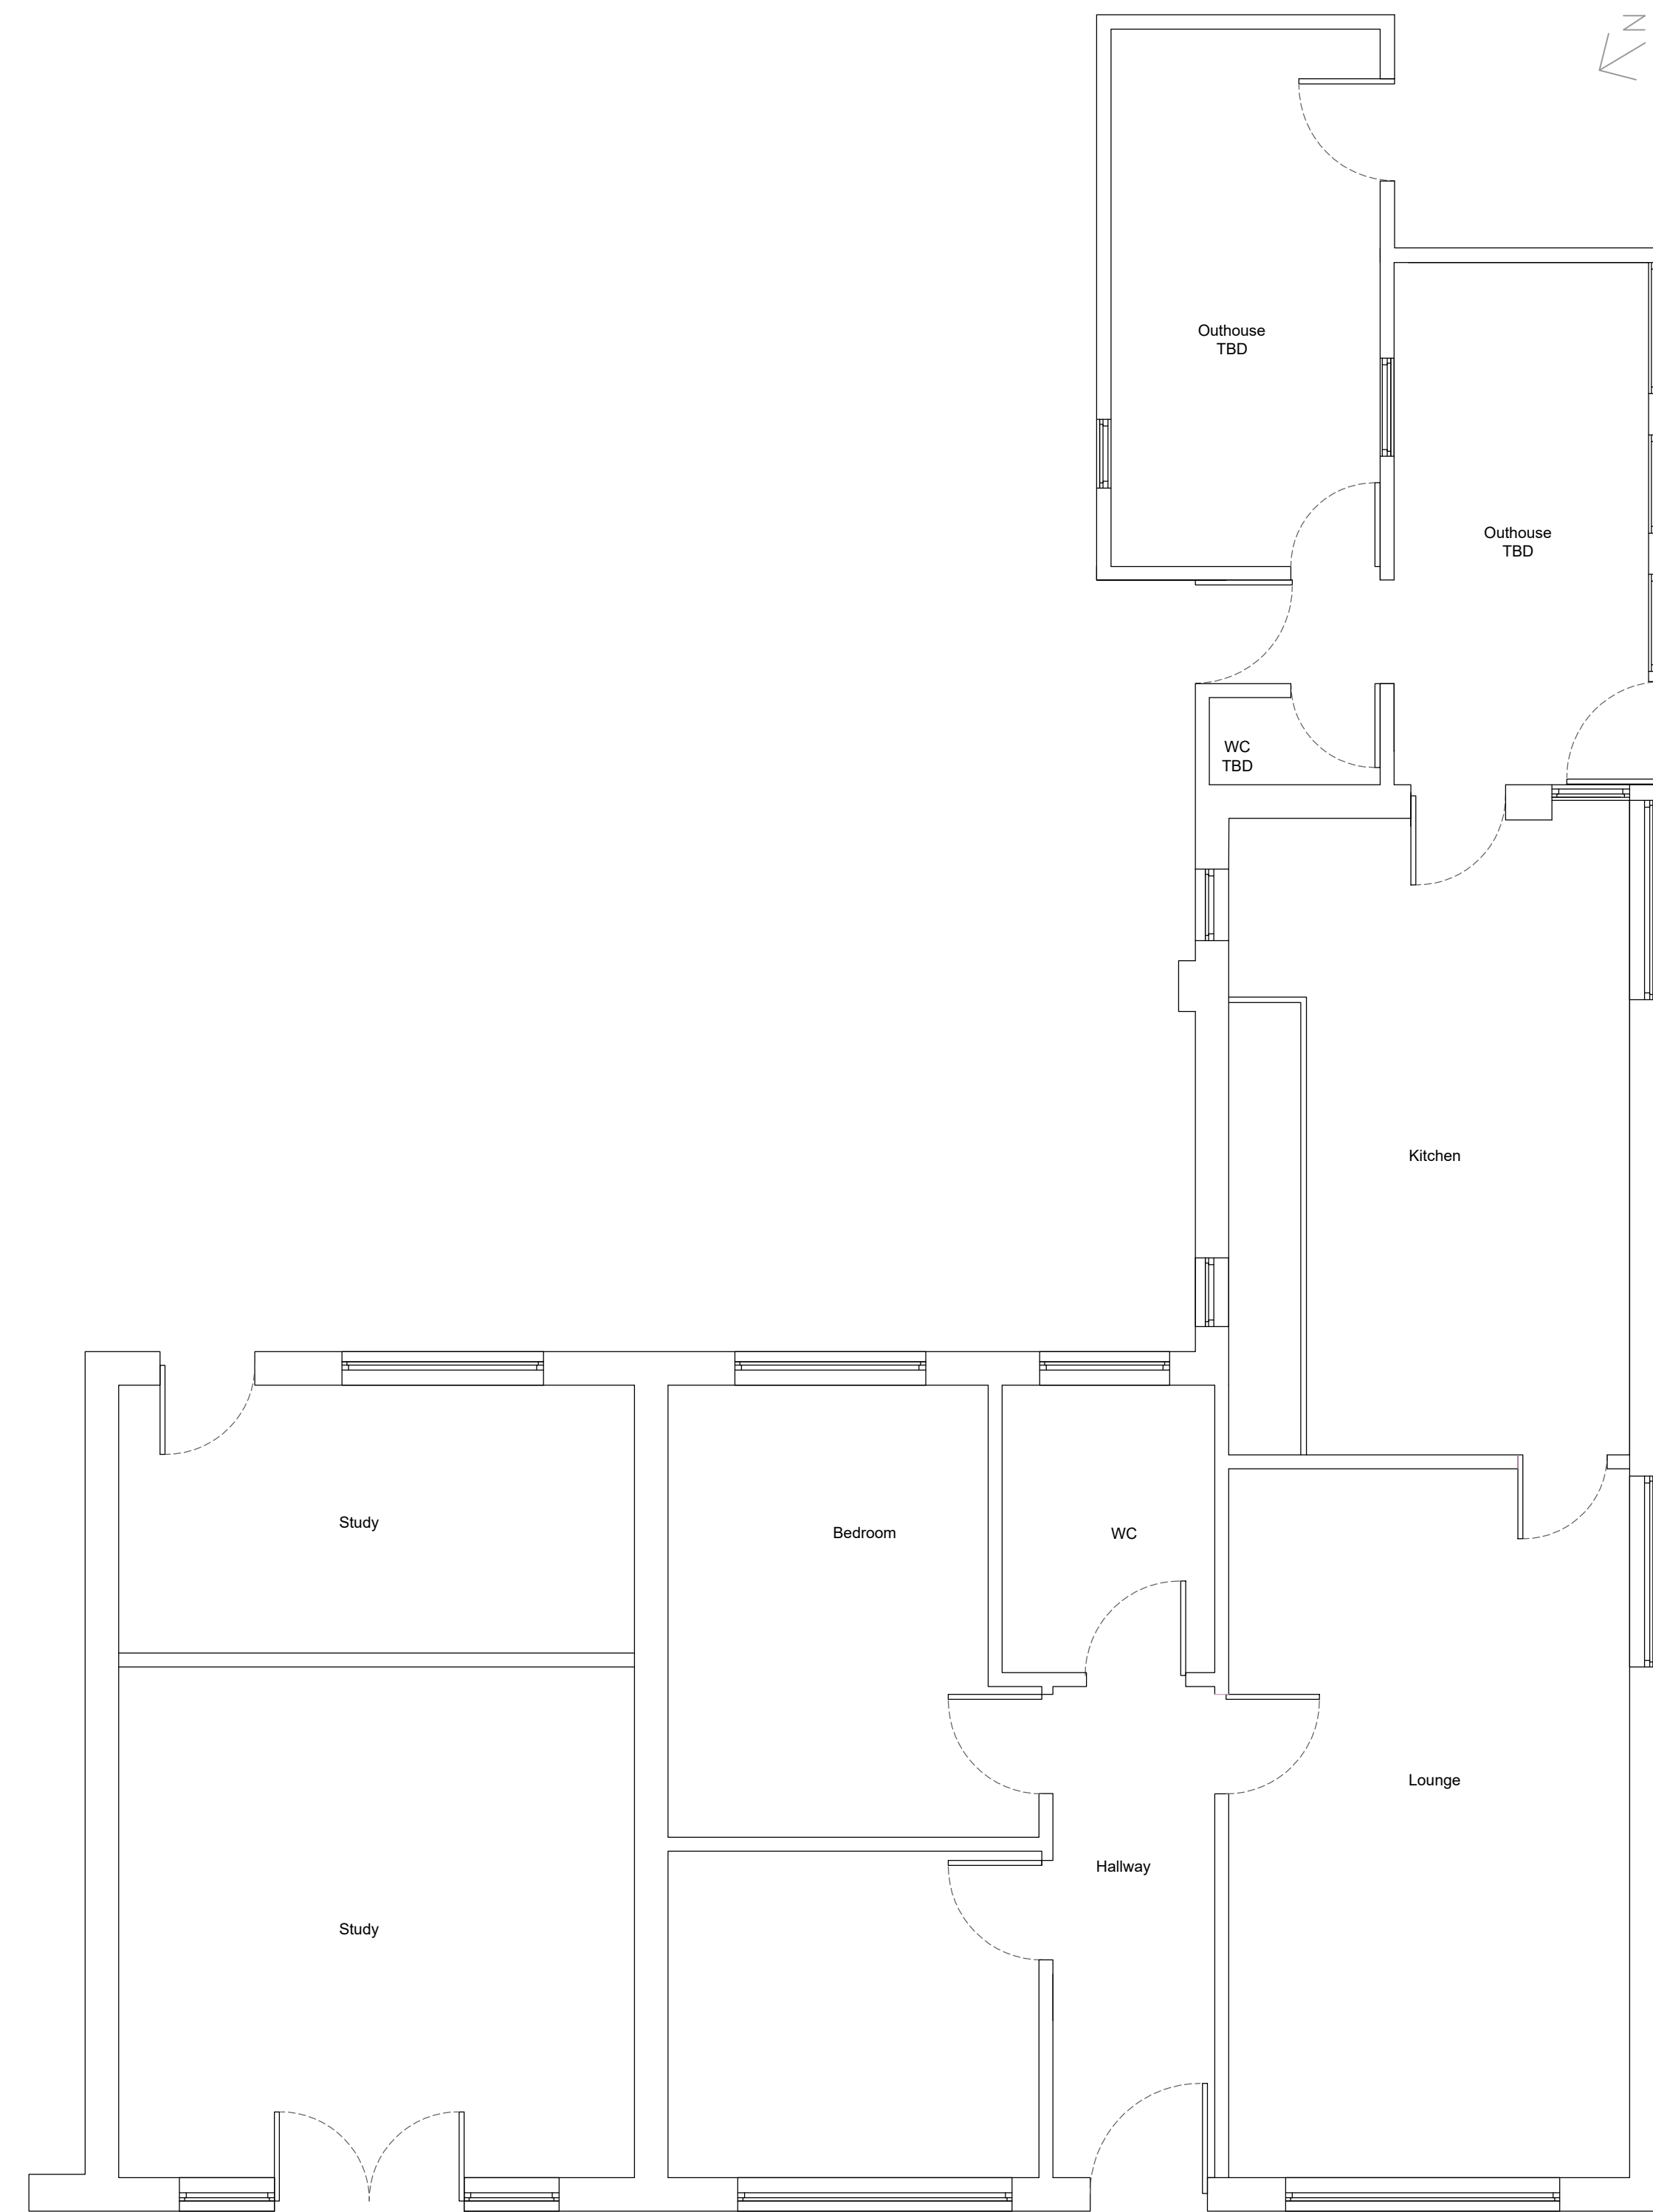

Existing Ground Floor Plan Scale 1:50

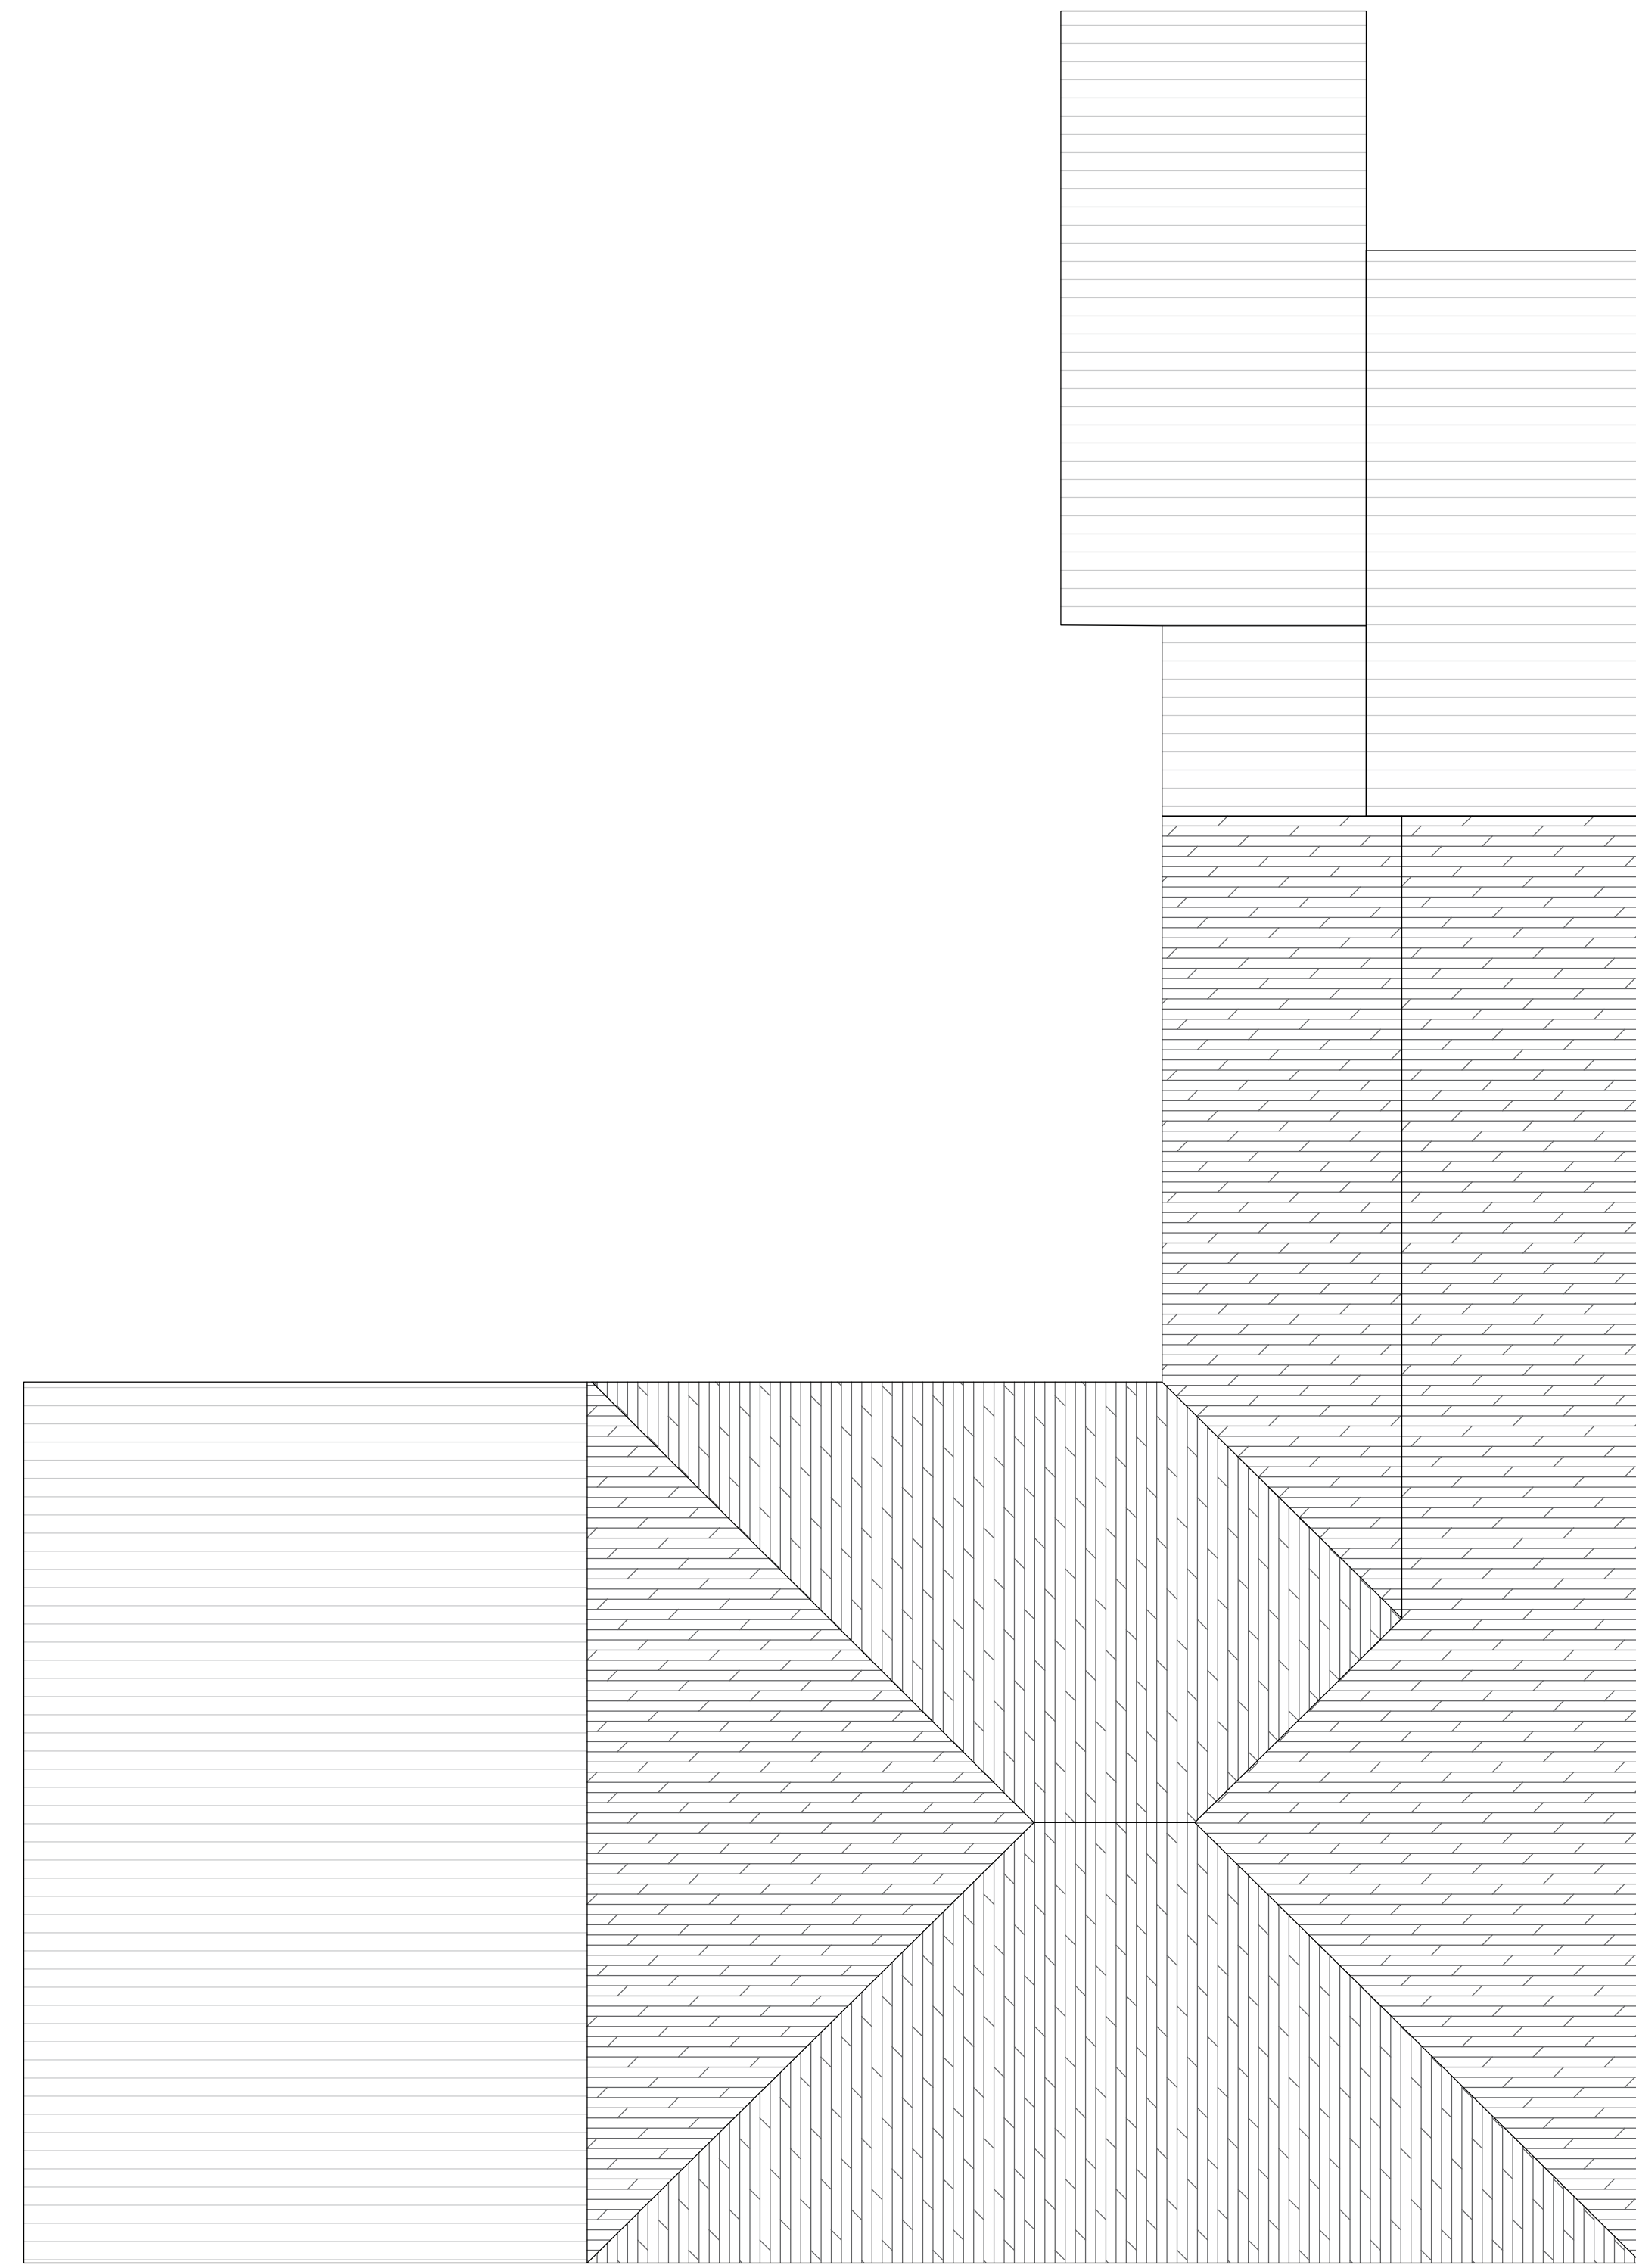

Existing Roof Plan Scale 1:50

Revision notes:		
Rev:	Date:	Notes:
-	--	--

Drawn by: M.Delea
Client: Stuart Davies

Project: Rear Section To Be Demolished, Addition Of Rear Extension, Replacement Of Roof To Achieve Small First Floor. 120 North Road, Gedney Hill, PE12 0NS.	
Drawing Title: Existing Floor Plans.	
Project no. 180236	Drawing no. 180236-E-002

Date: 07.03.19
Scale @ A1: 1:50
Revision: -

HARBUR DESIGN

Architectural Services

Planning