




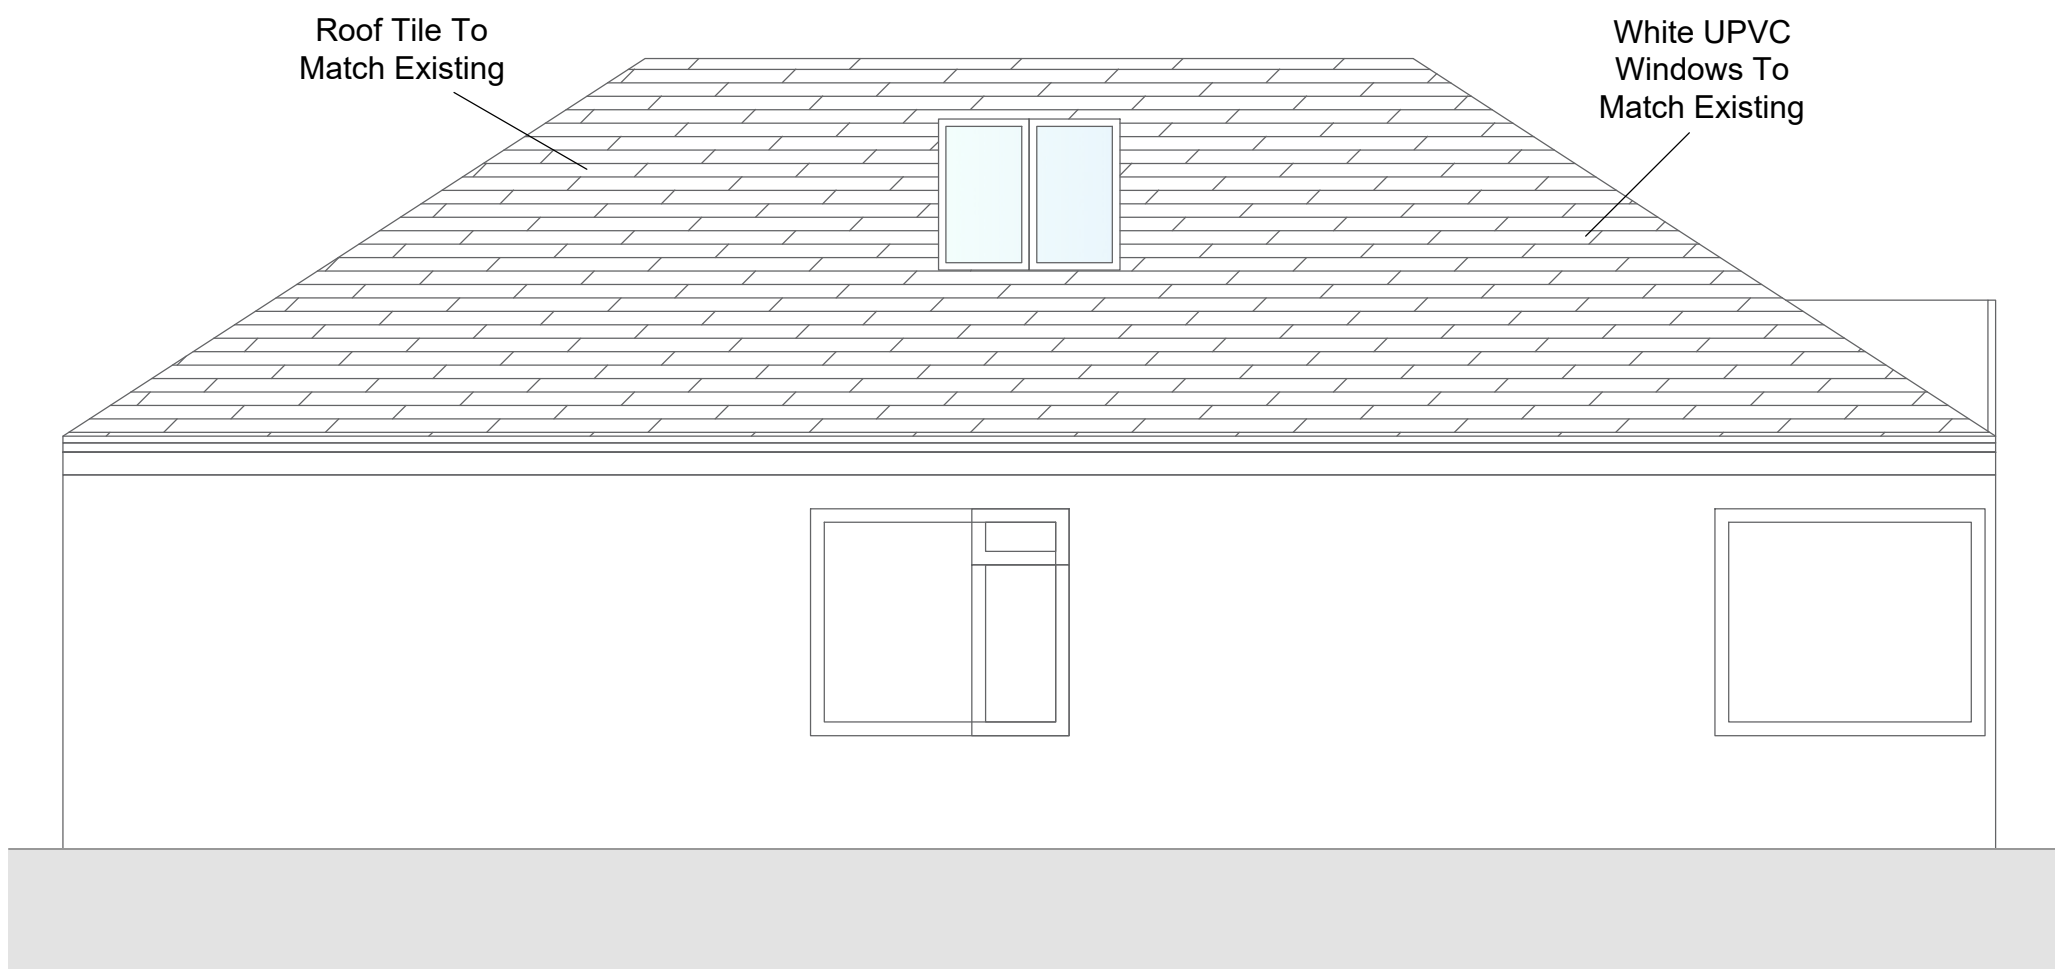


Proposed South Elevation Scale 1:50

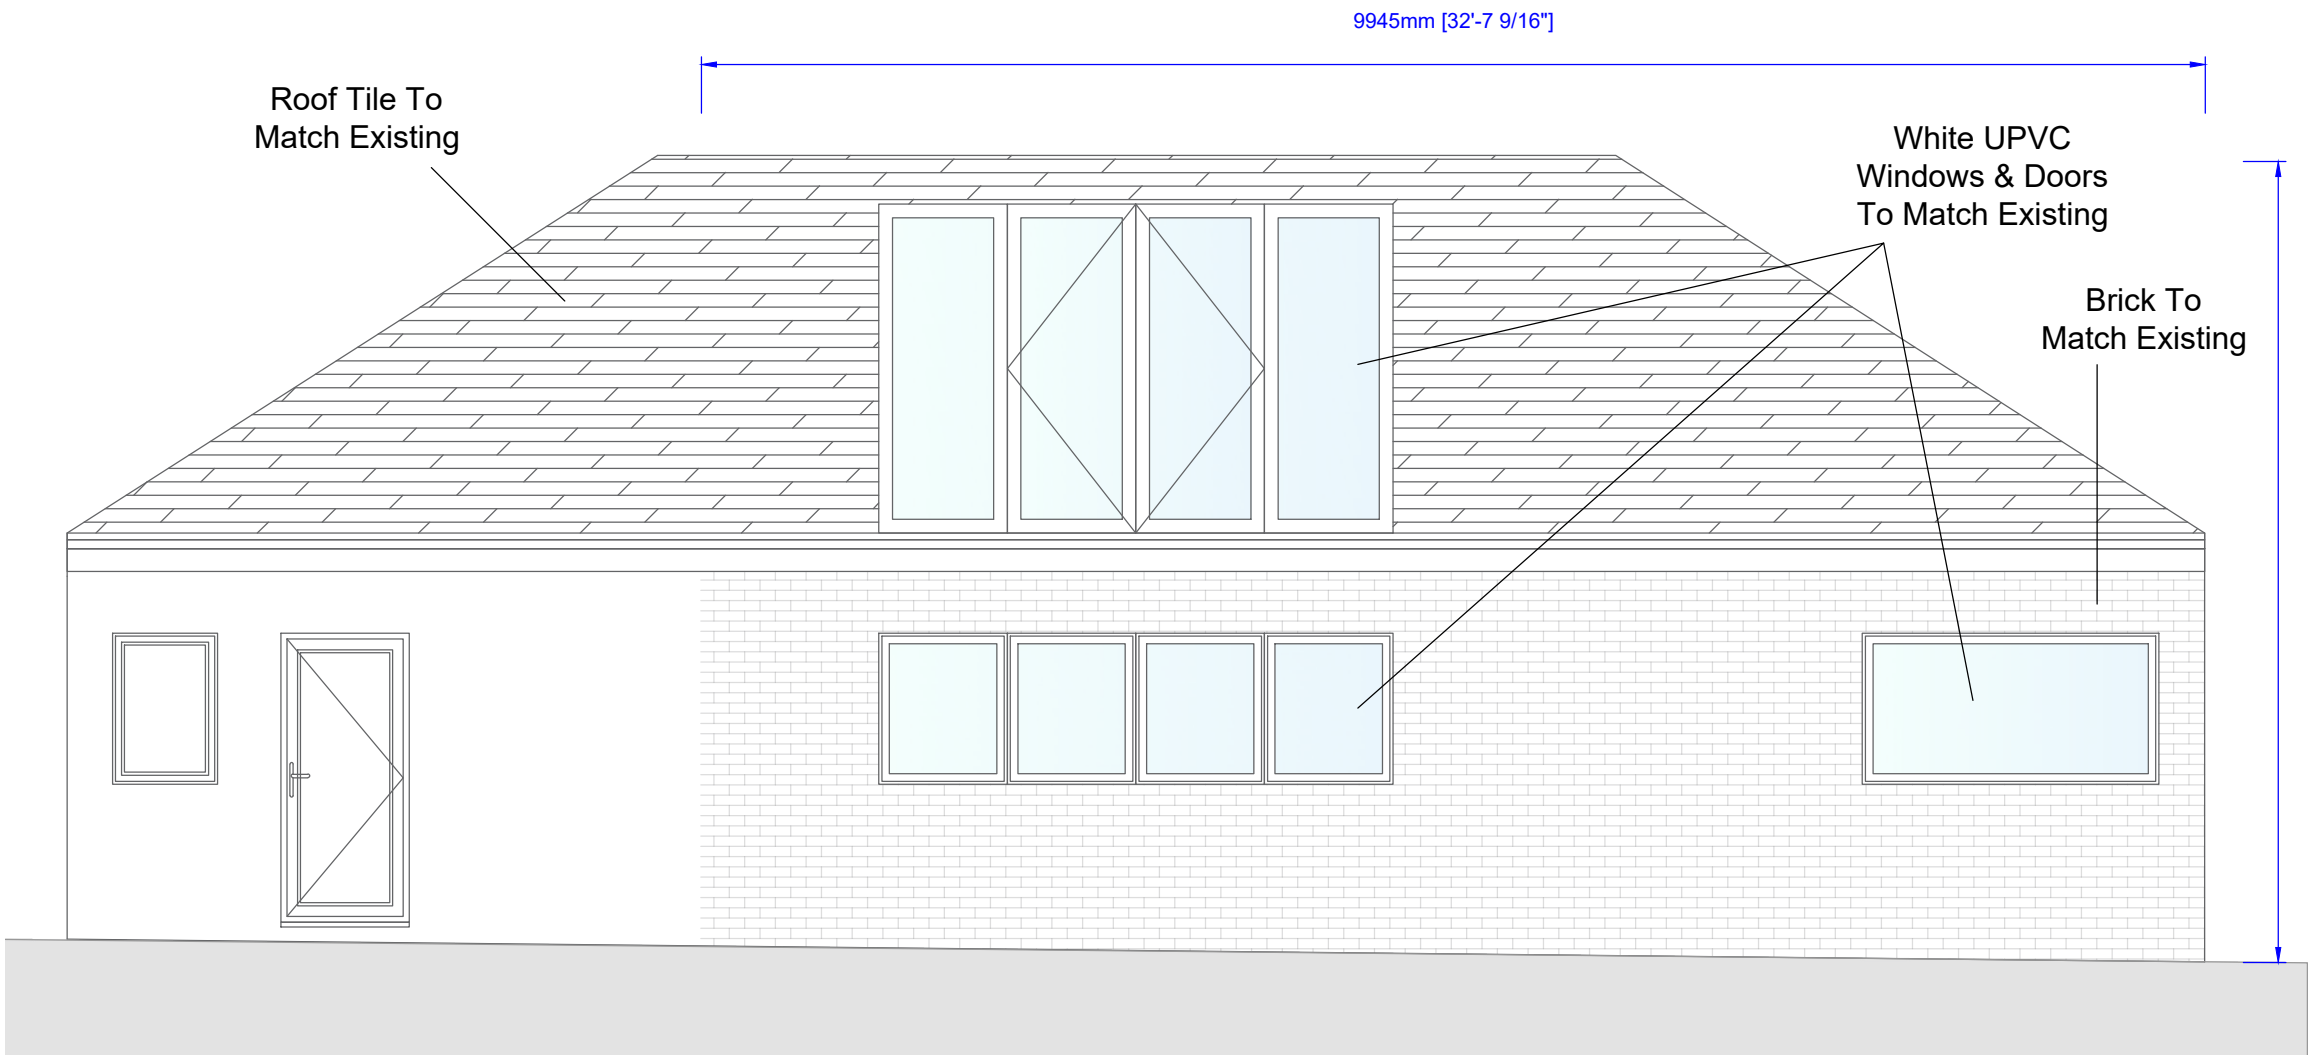


Proposed East Elevation Scale 1:50

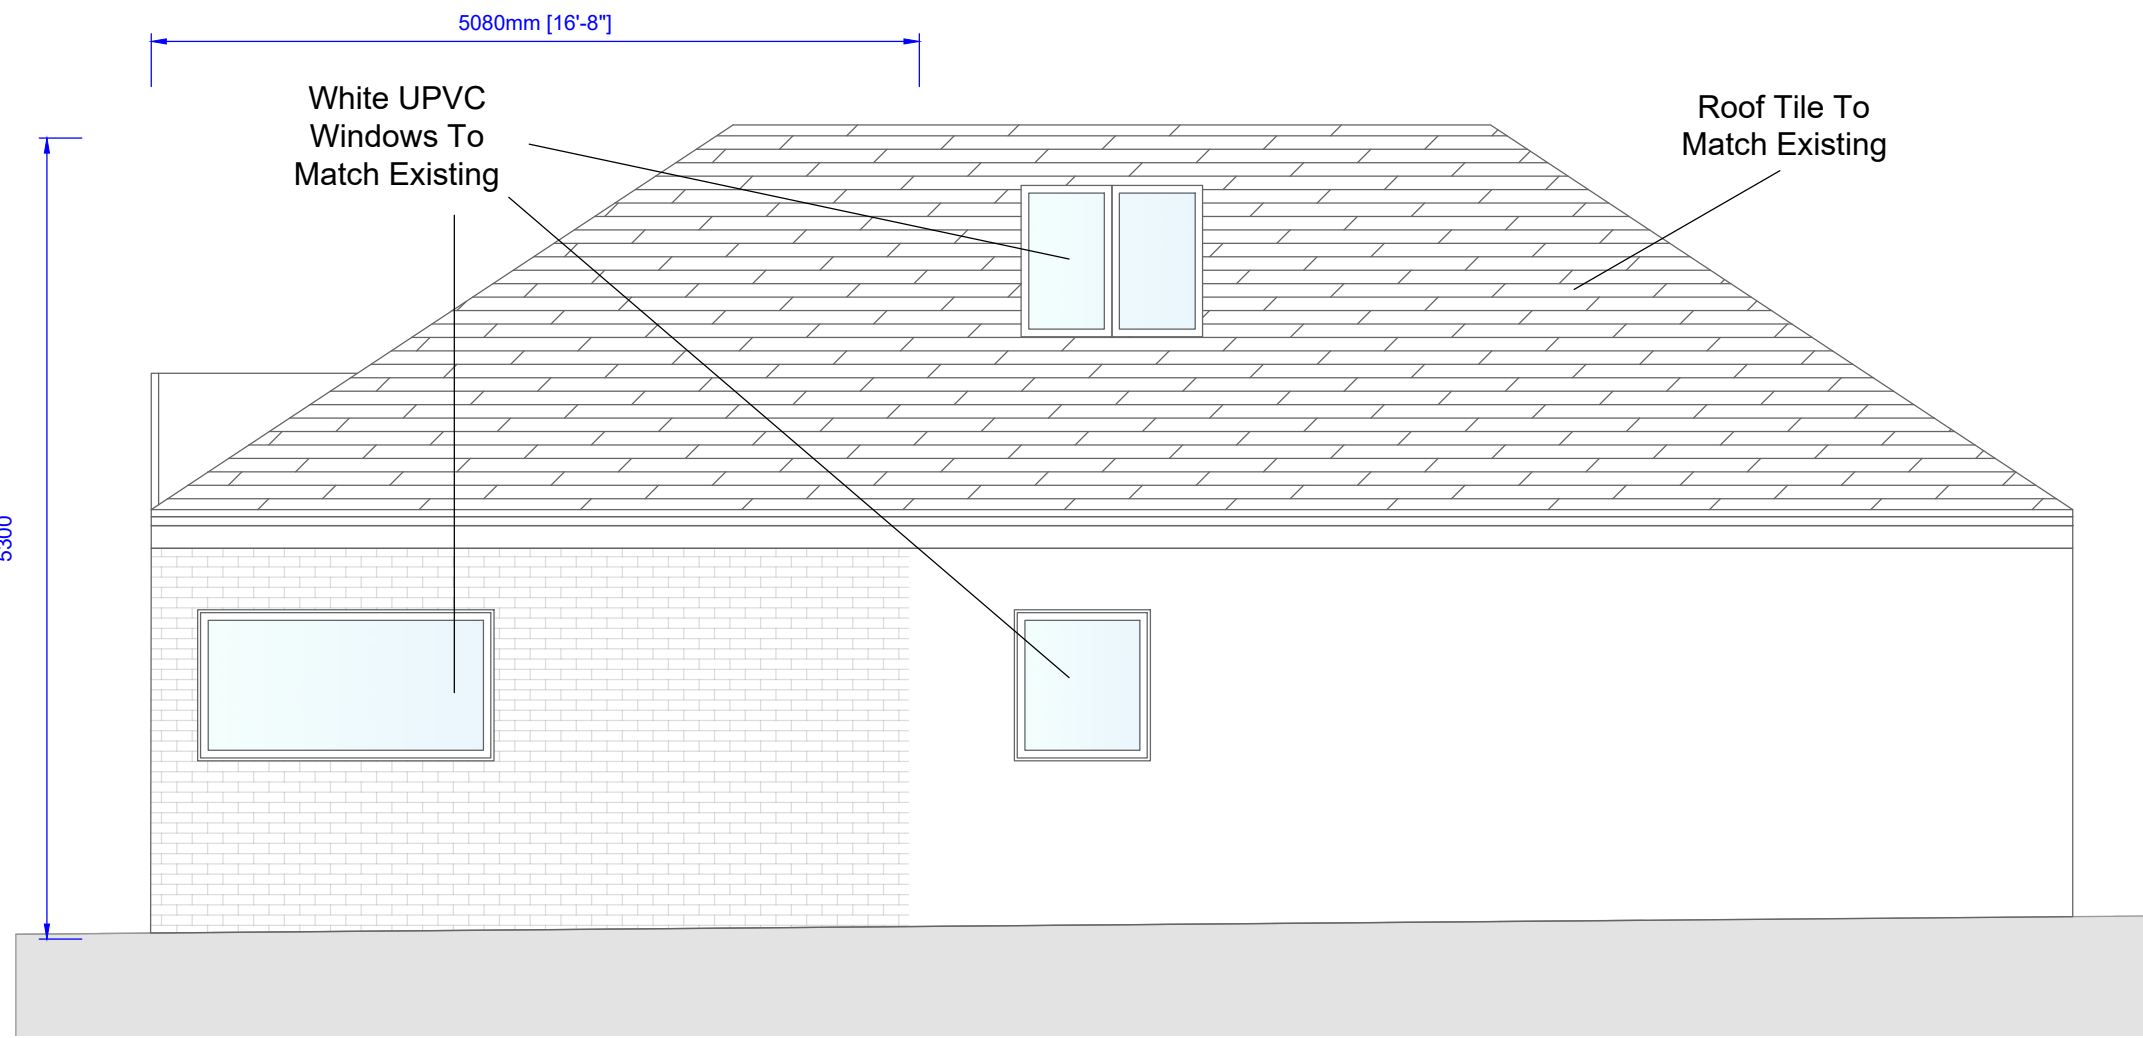


Proposed North Elevation Scale 1:50

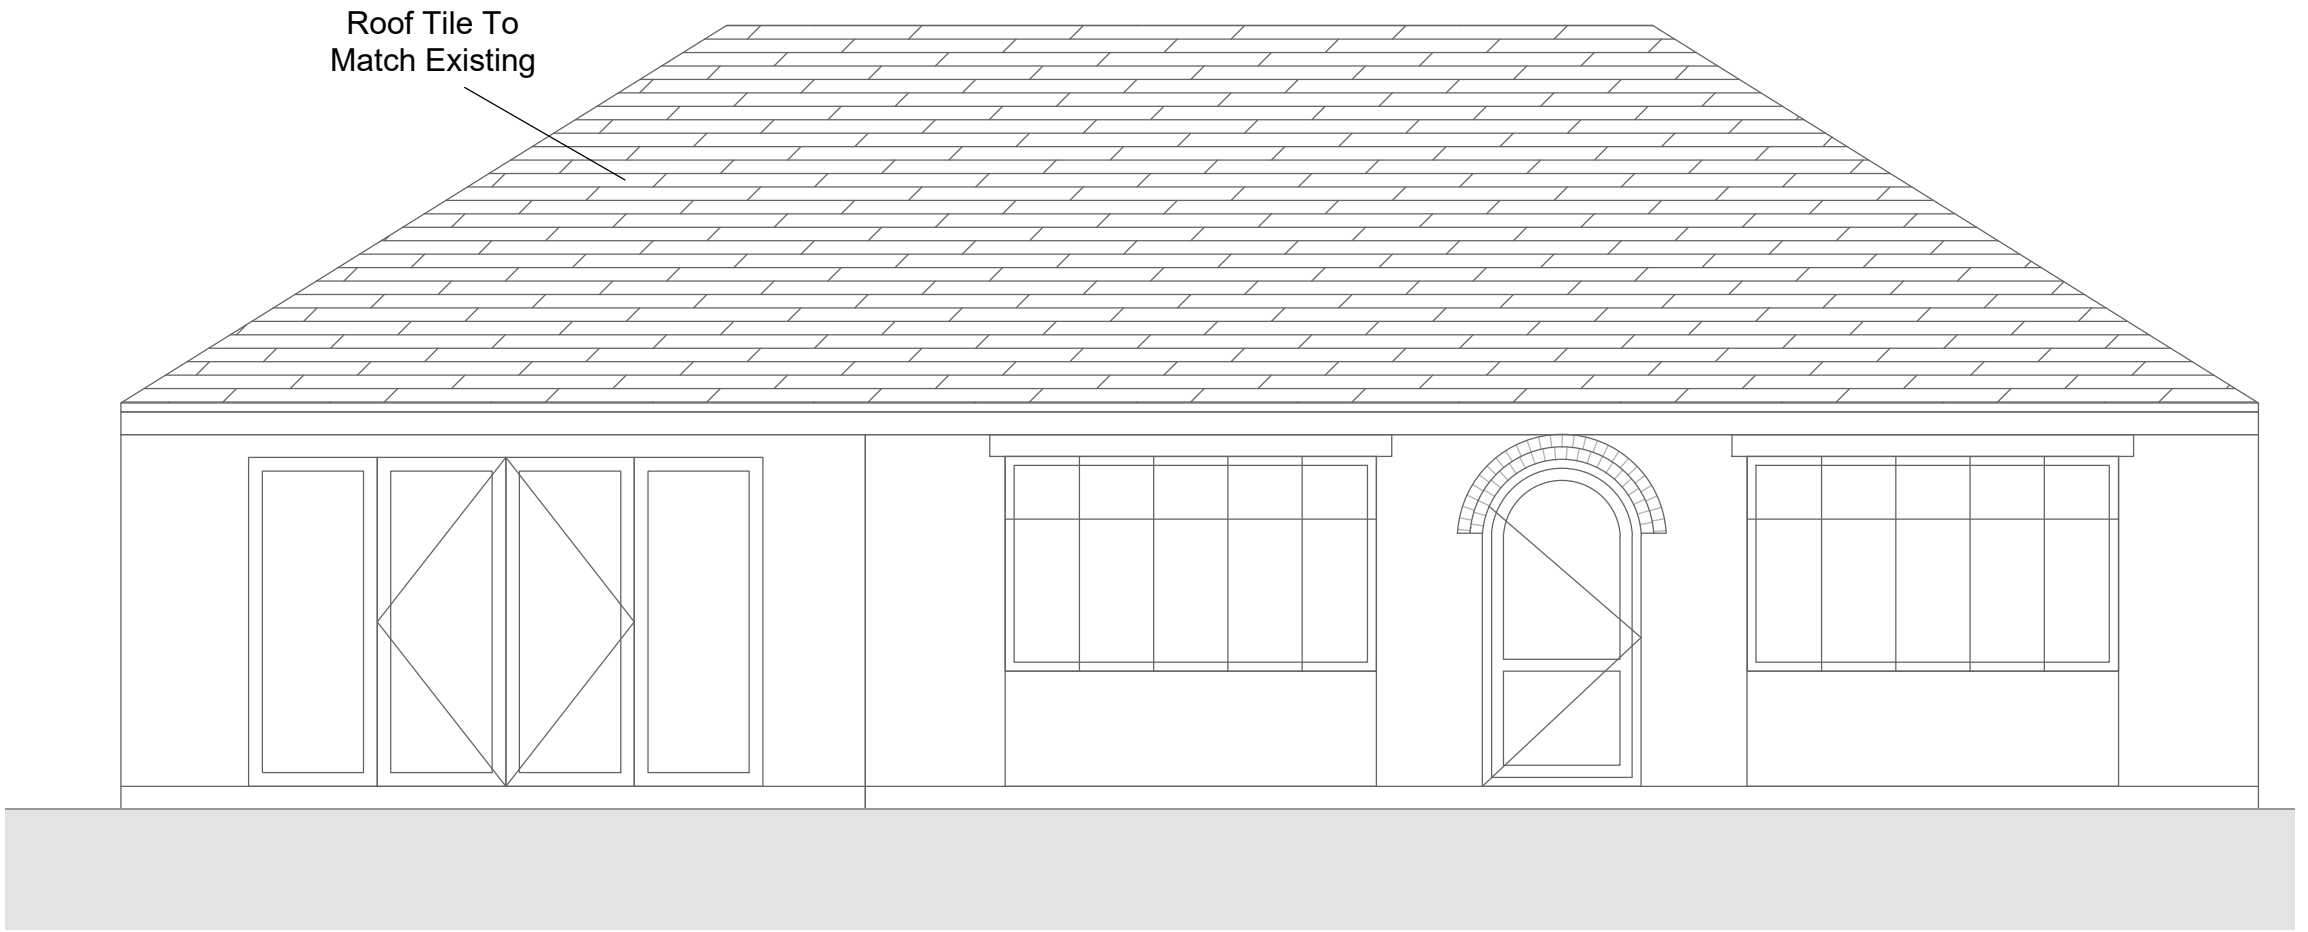

Proposed West Elevation Scale 1:50

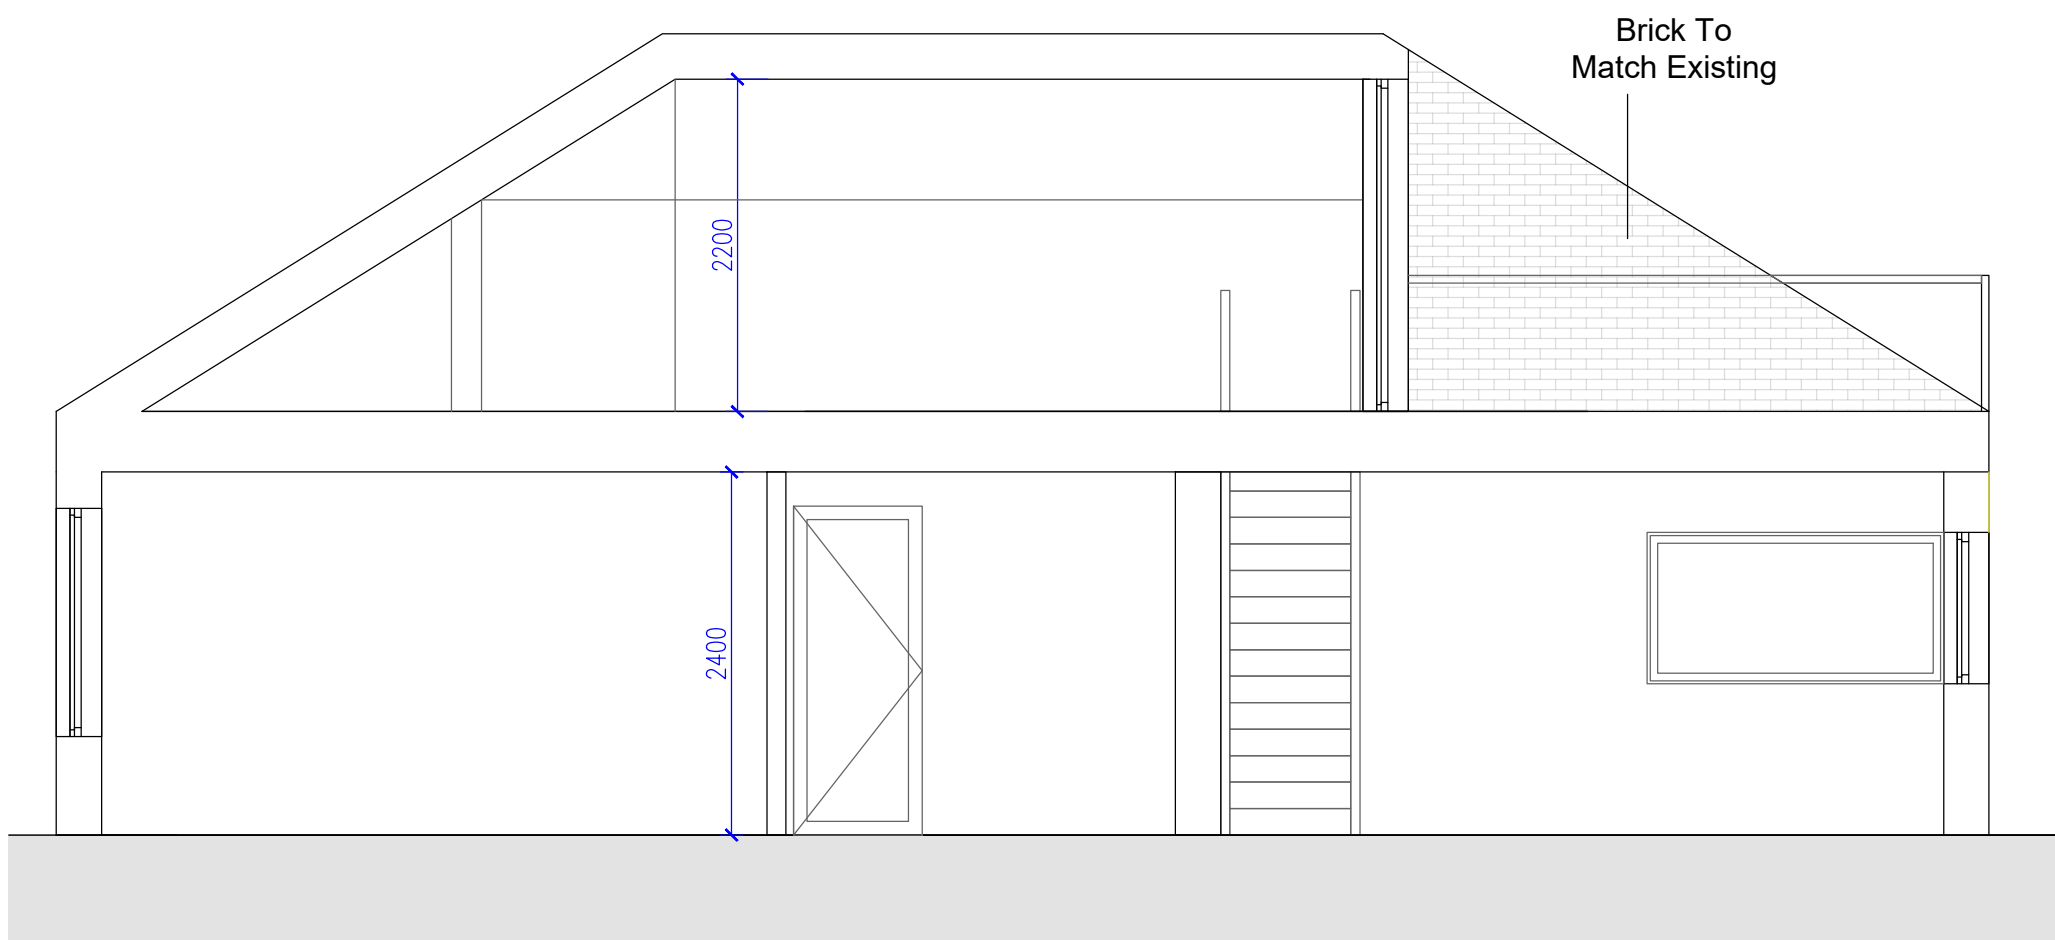

Section A:A Scale 1:50

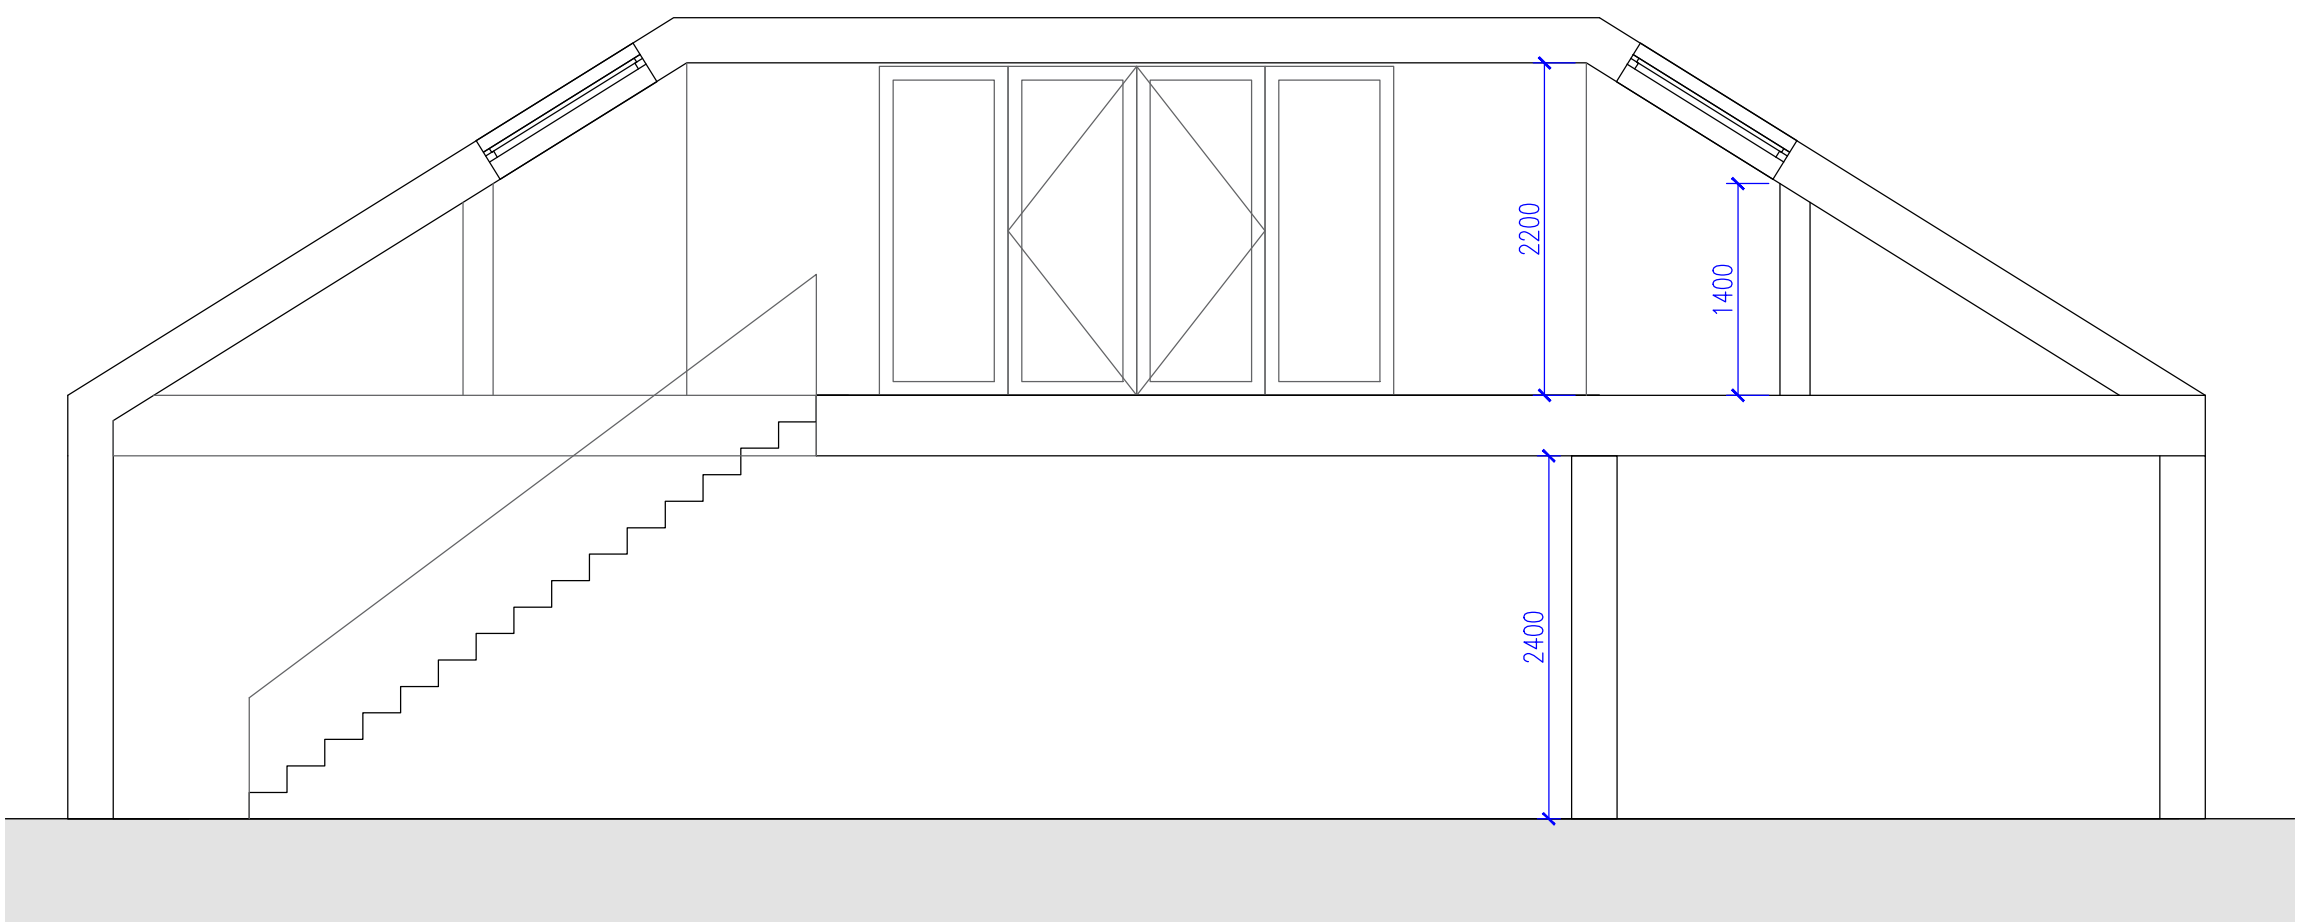

Section B:B Scale 1:50

Revision notes:		
Rev:	Date:	Notes:
-	--	--

Drawn by:
M.Delea
Client:
Stuart Davies

Project:
Rear Section To Be Demolished, Addition Of Rear Extension, Replacement Of Roof To Achieve Small First Floor.
120 North Road, Gedney Hill, PE12 0NS.
Drawing Title:
Proposed Elevations & Sections
Project no.
180236
Drawing no.
180236-P-001

Date:
07.03.19
Scale @ A1:
1:50
Revision:
-

HARBUR DESIGN
Architectural Services
Planning