




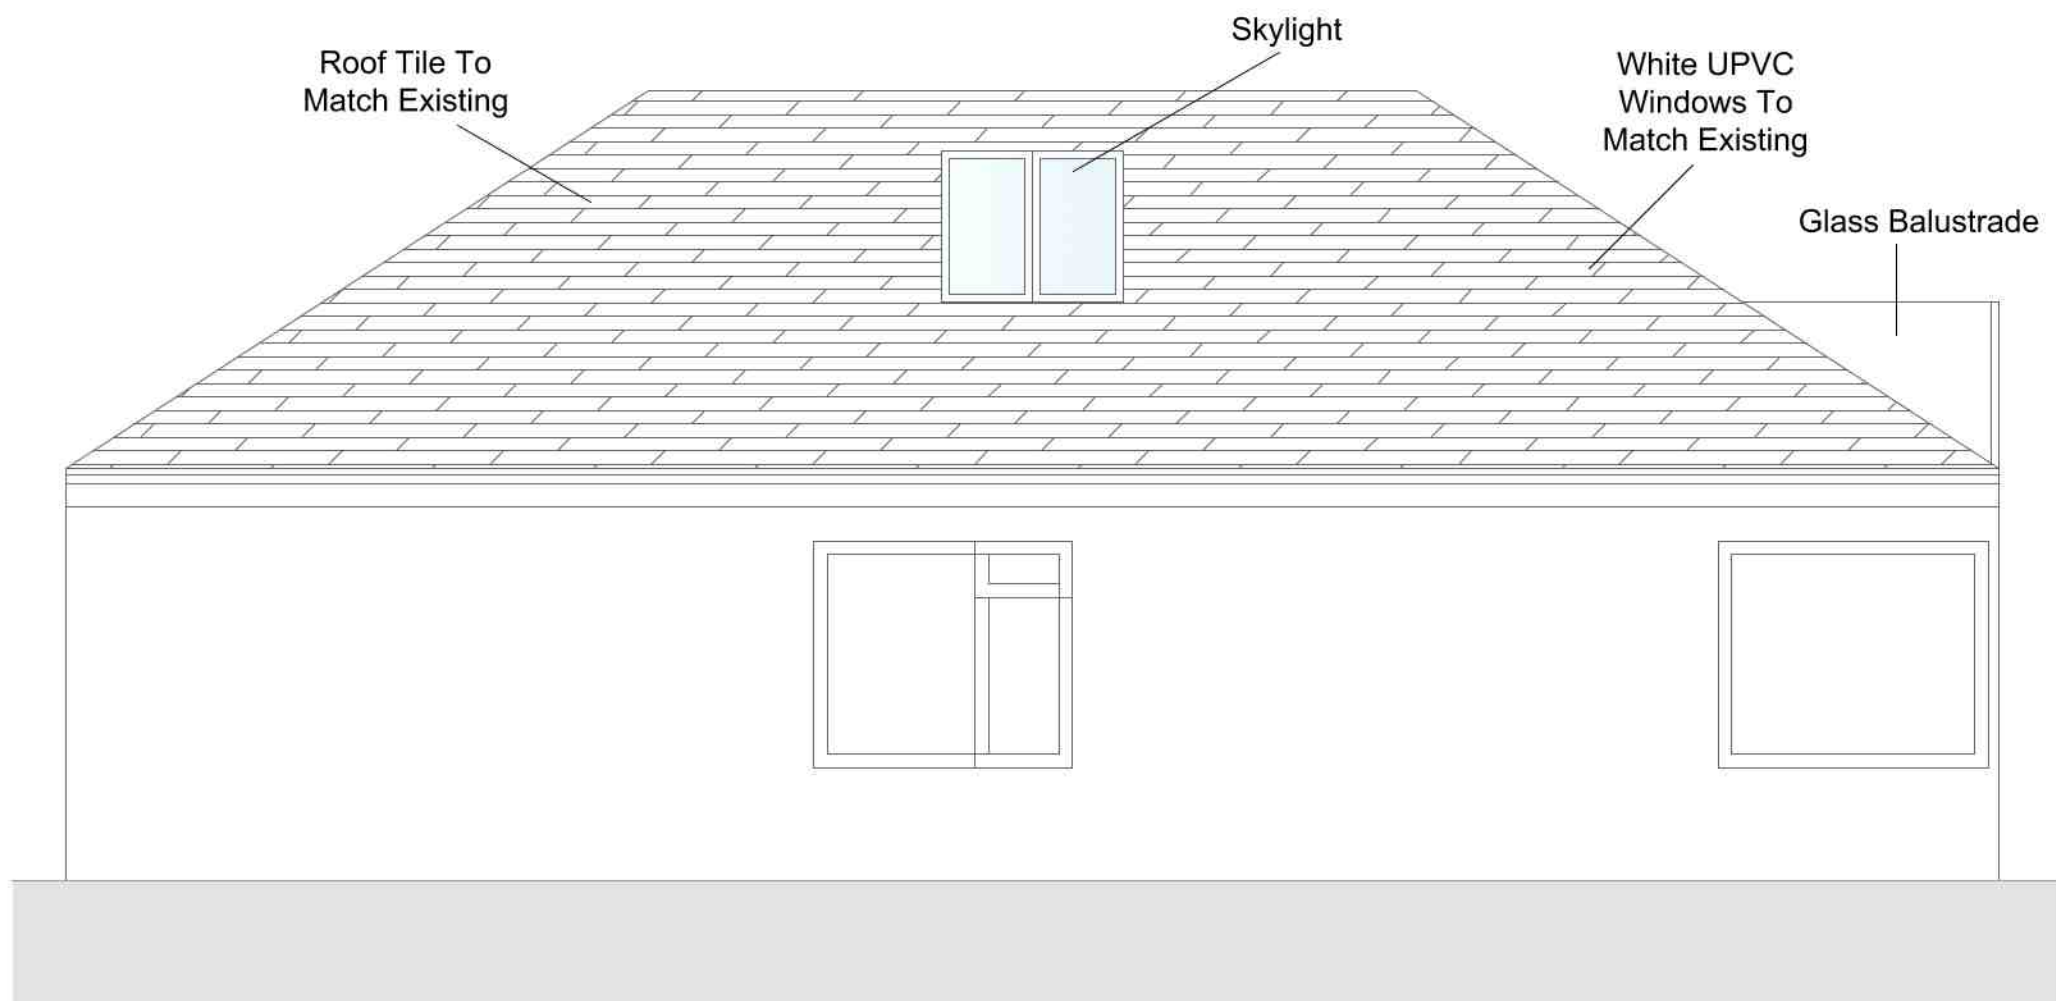

Proposed South Elevation Scale 1:50


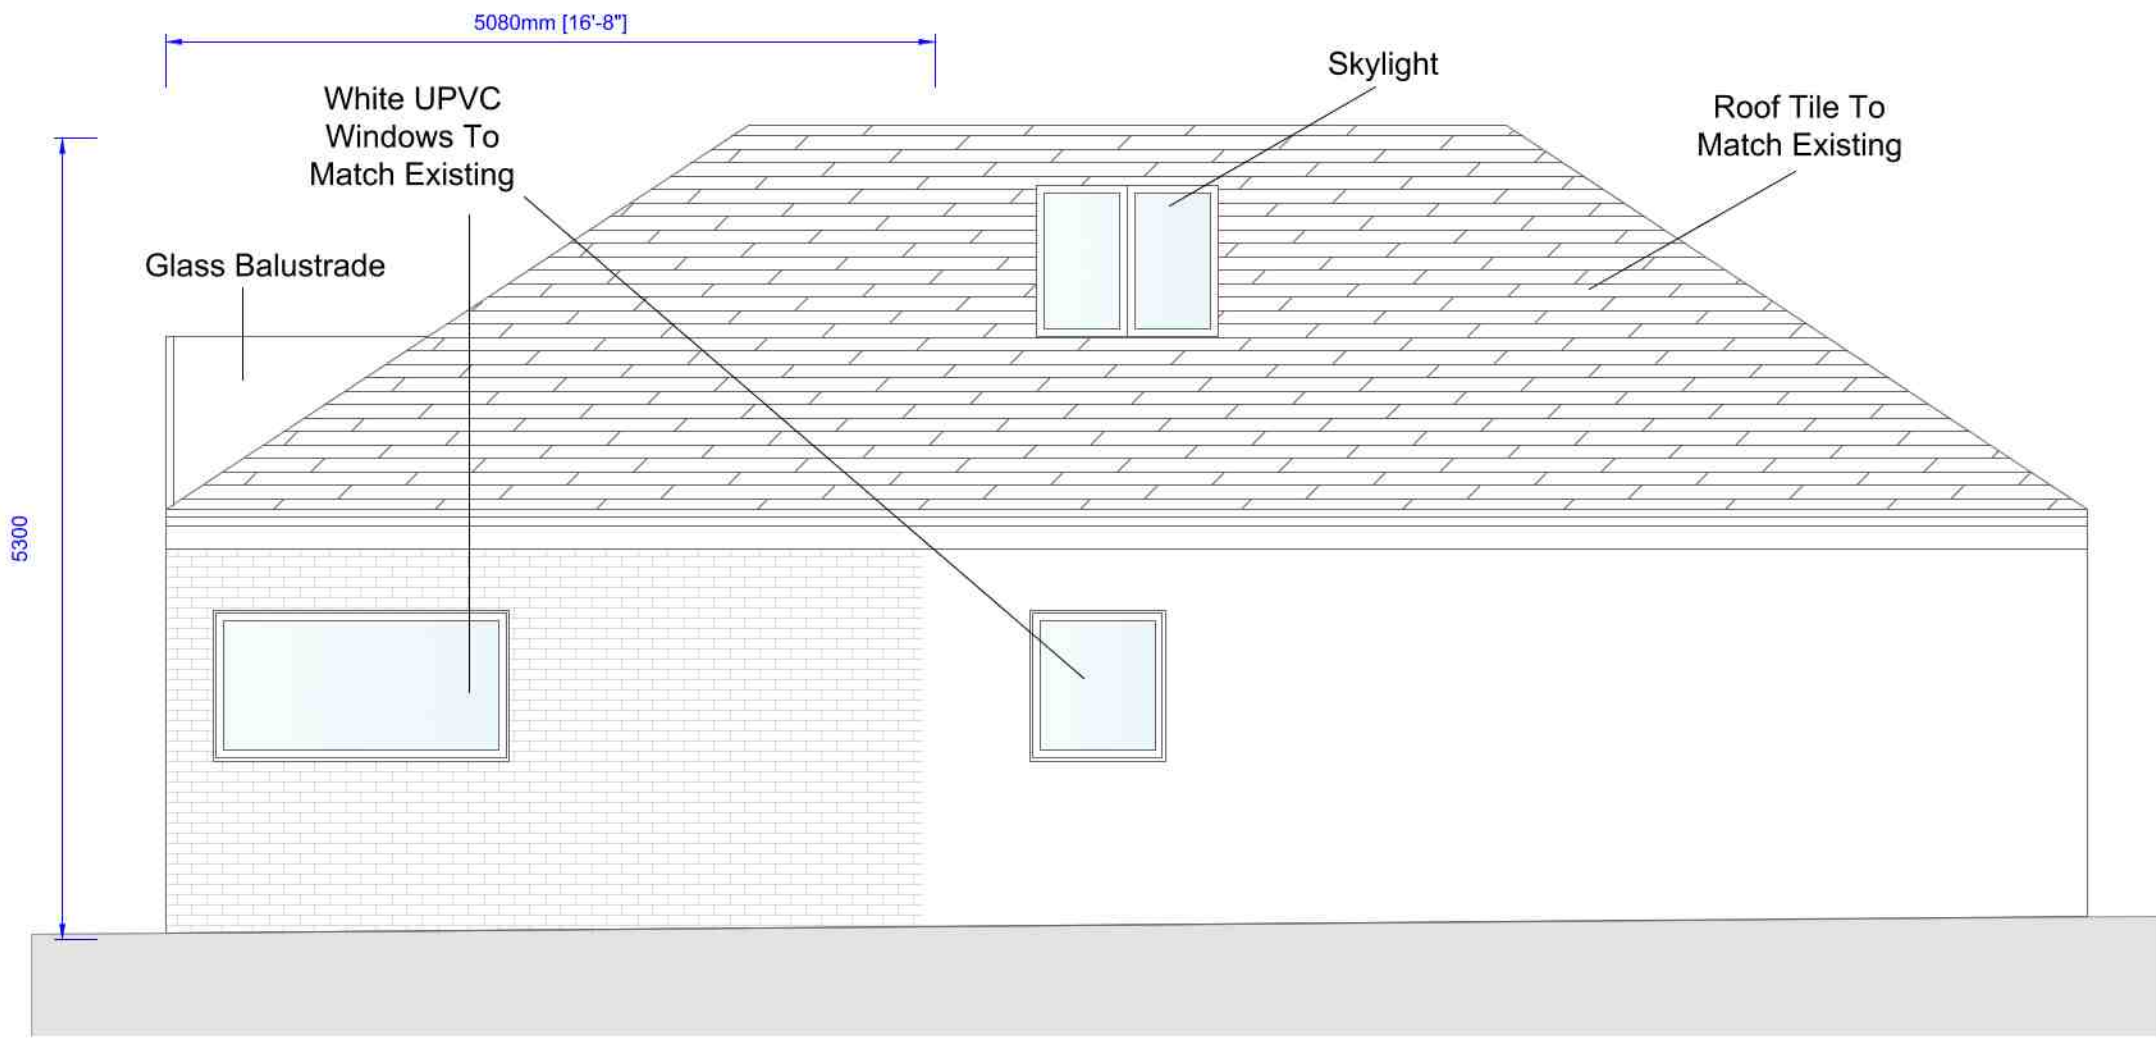


Proposed North Elevation Scale 1:50

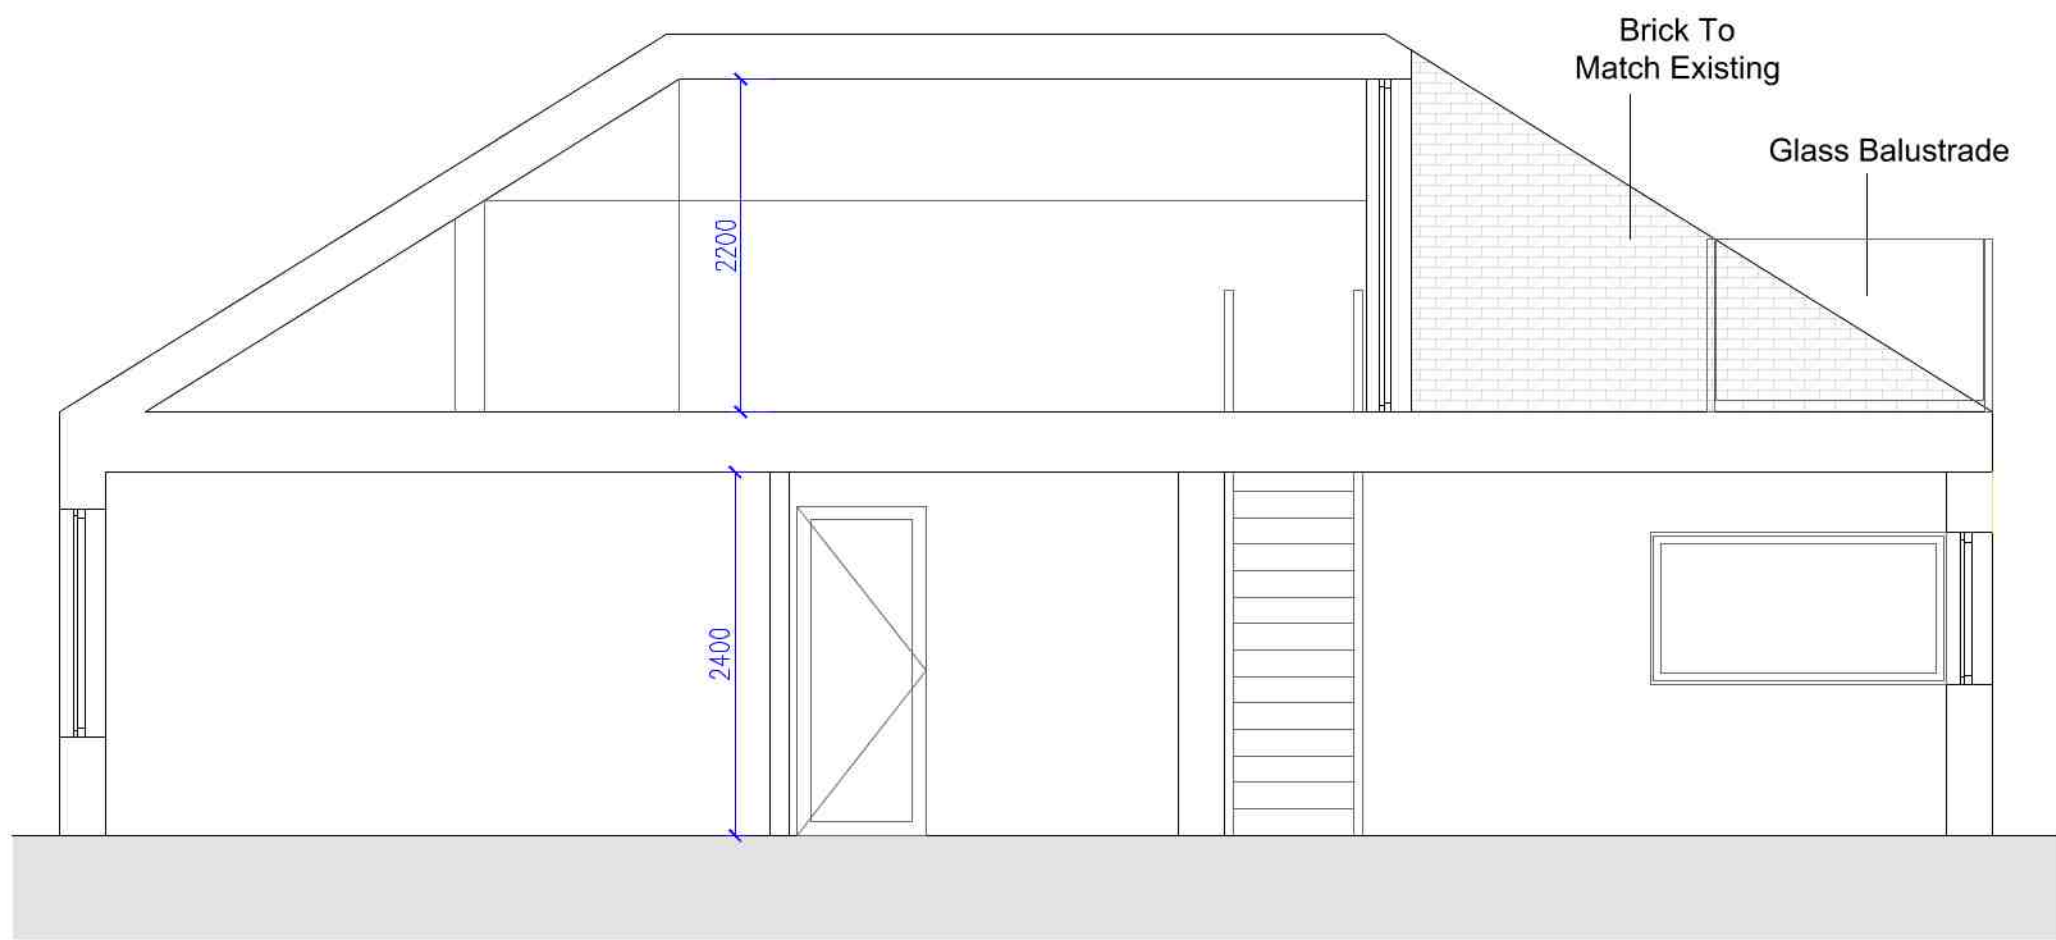


Section A:A Scale 1:50


Proposed Balustrade Scale 1:50

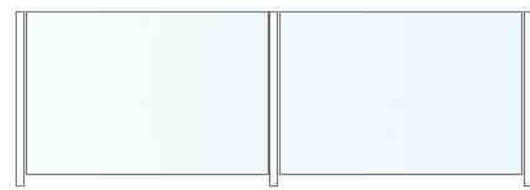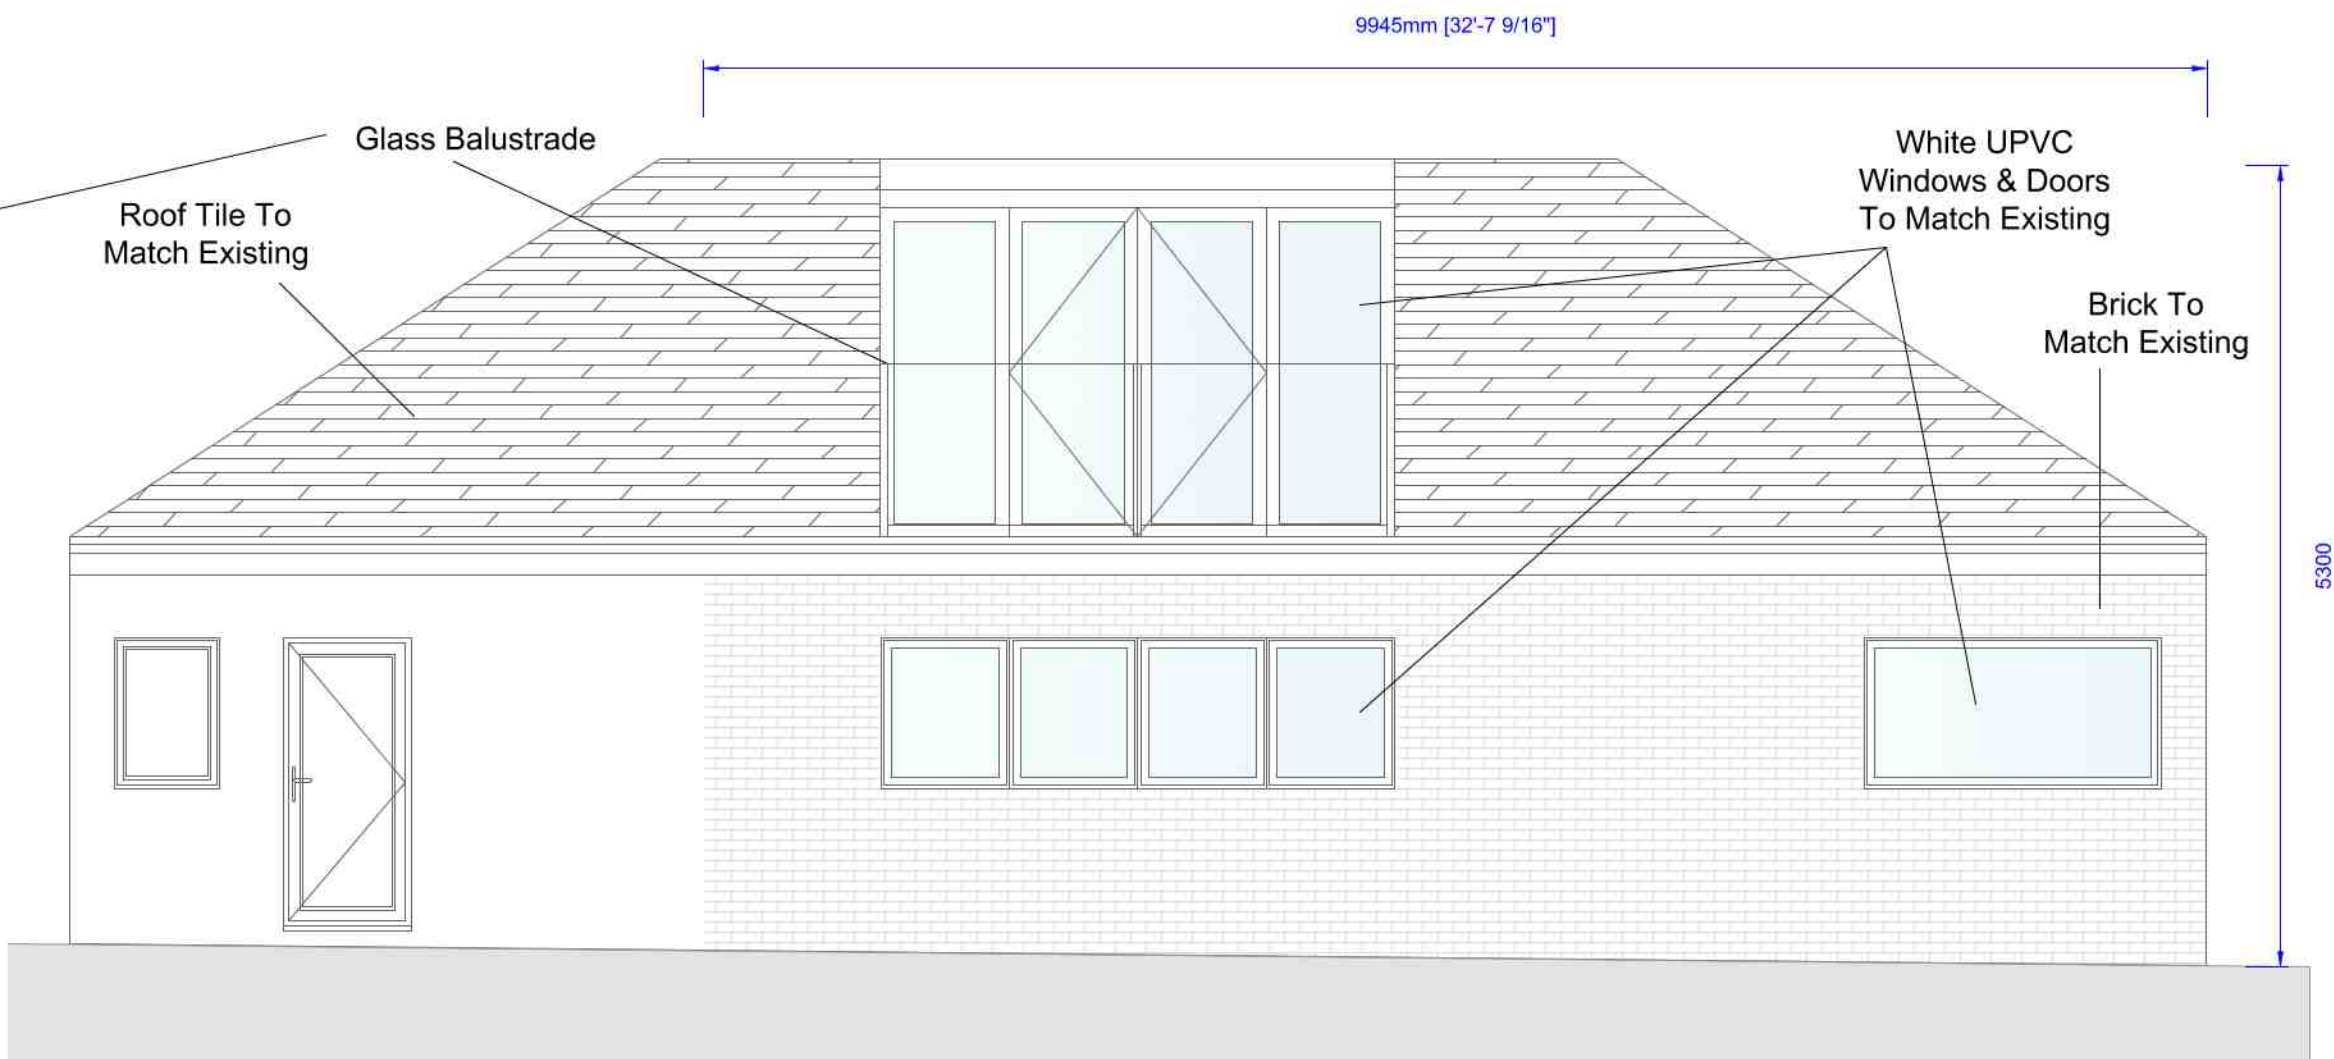

Proposed East Elevation Scale 1:50

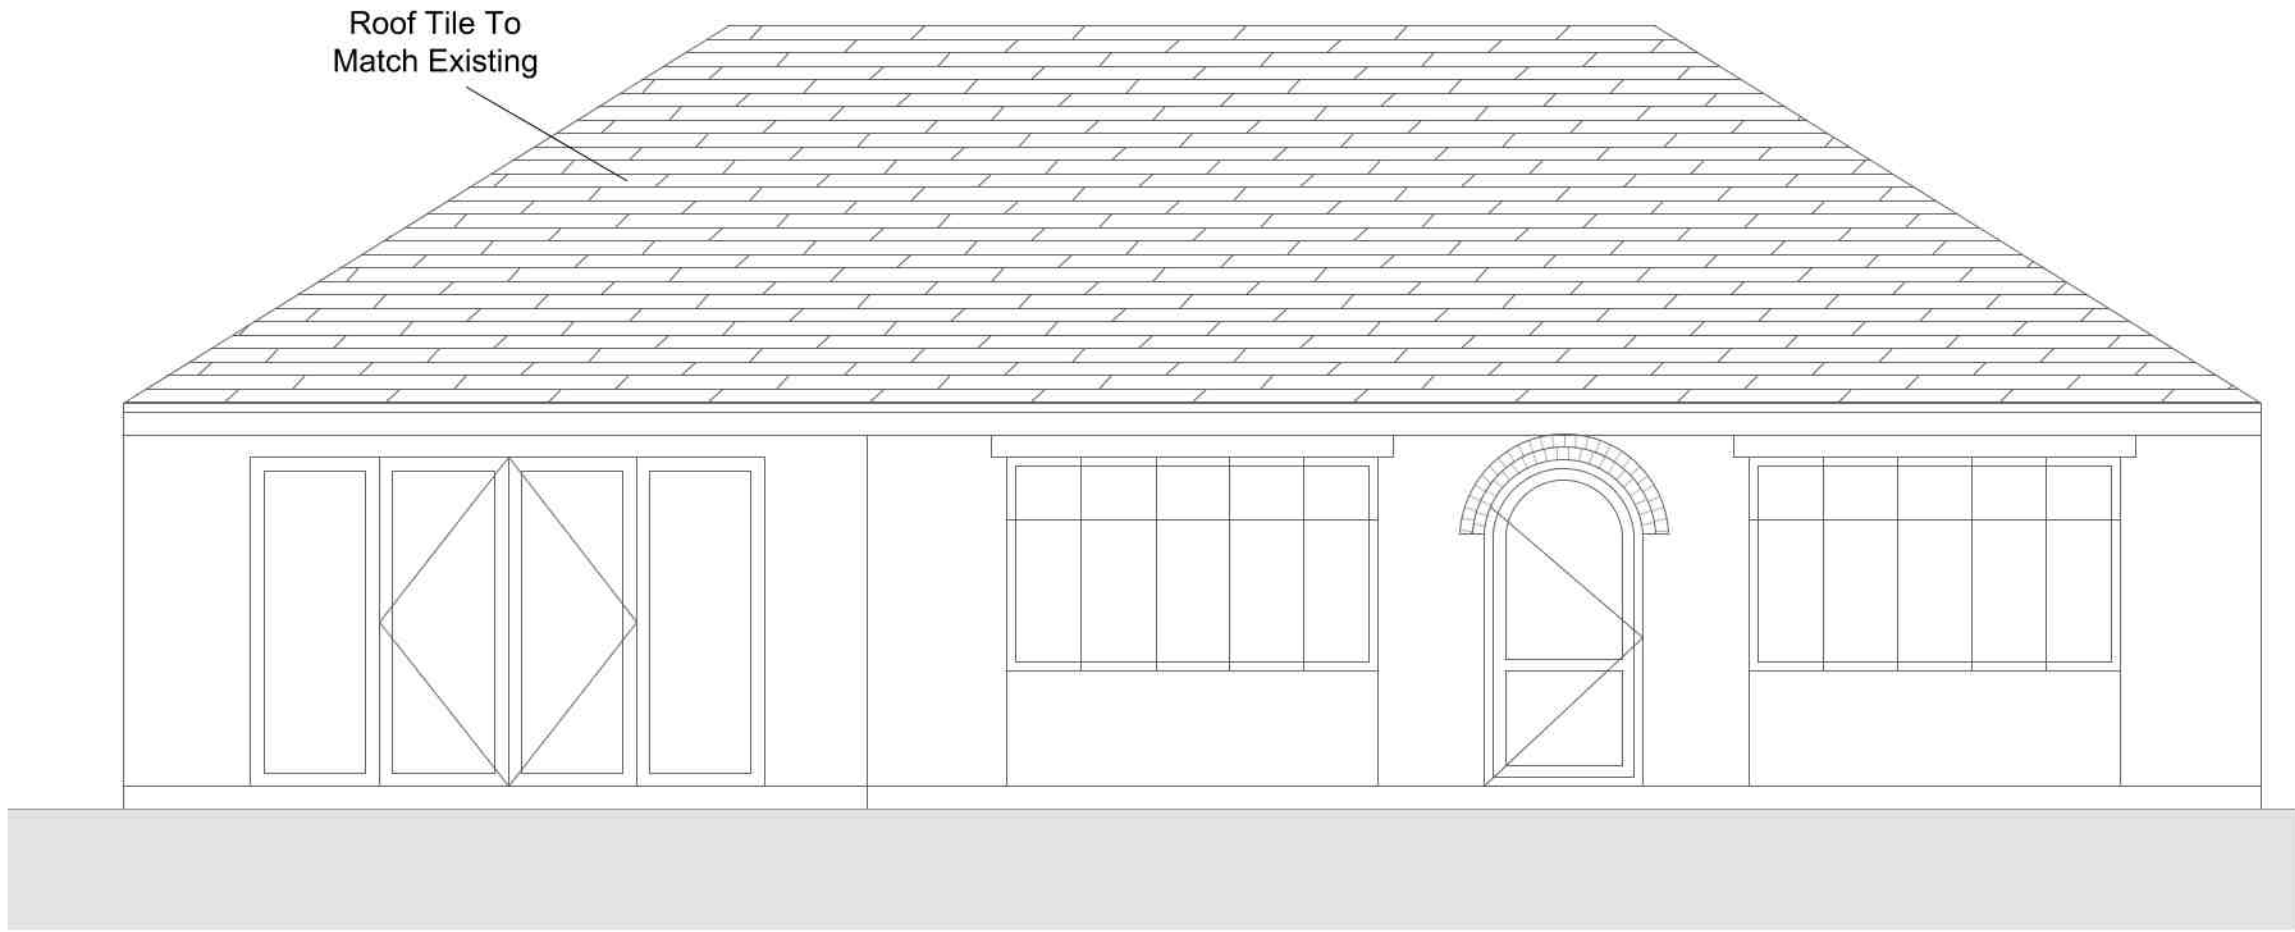

Proposed West Elevation Scale 1:50

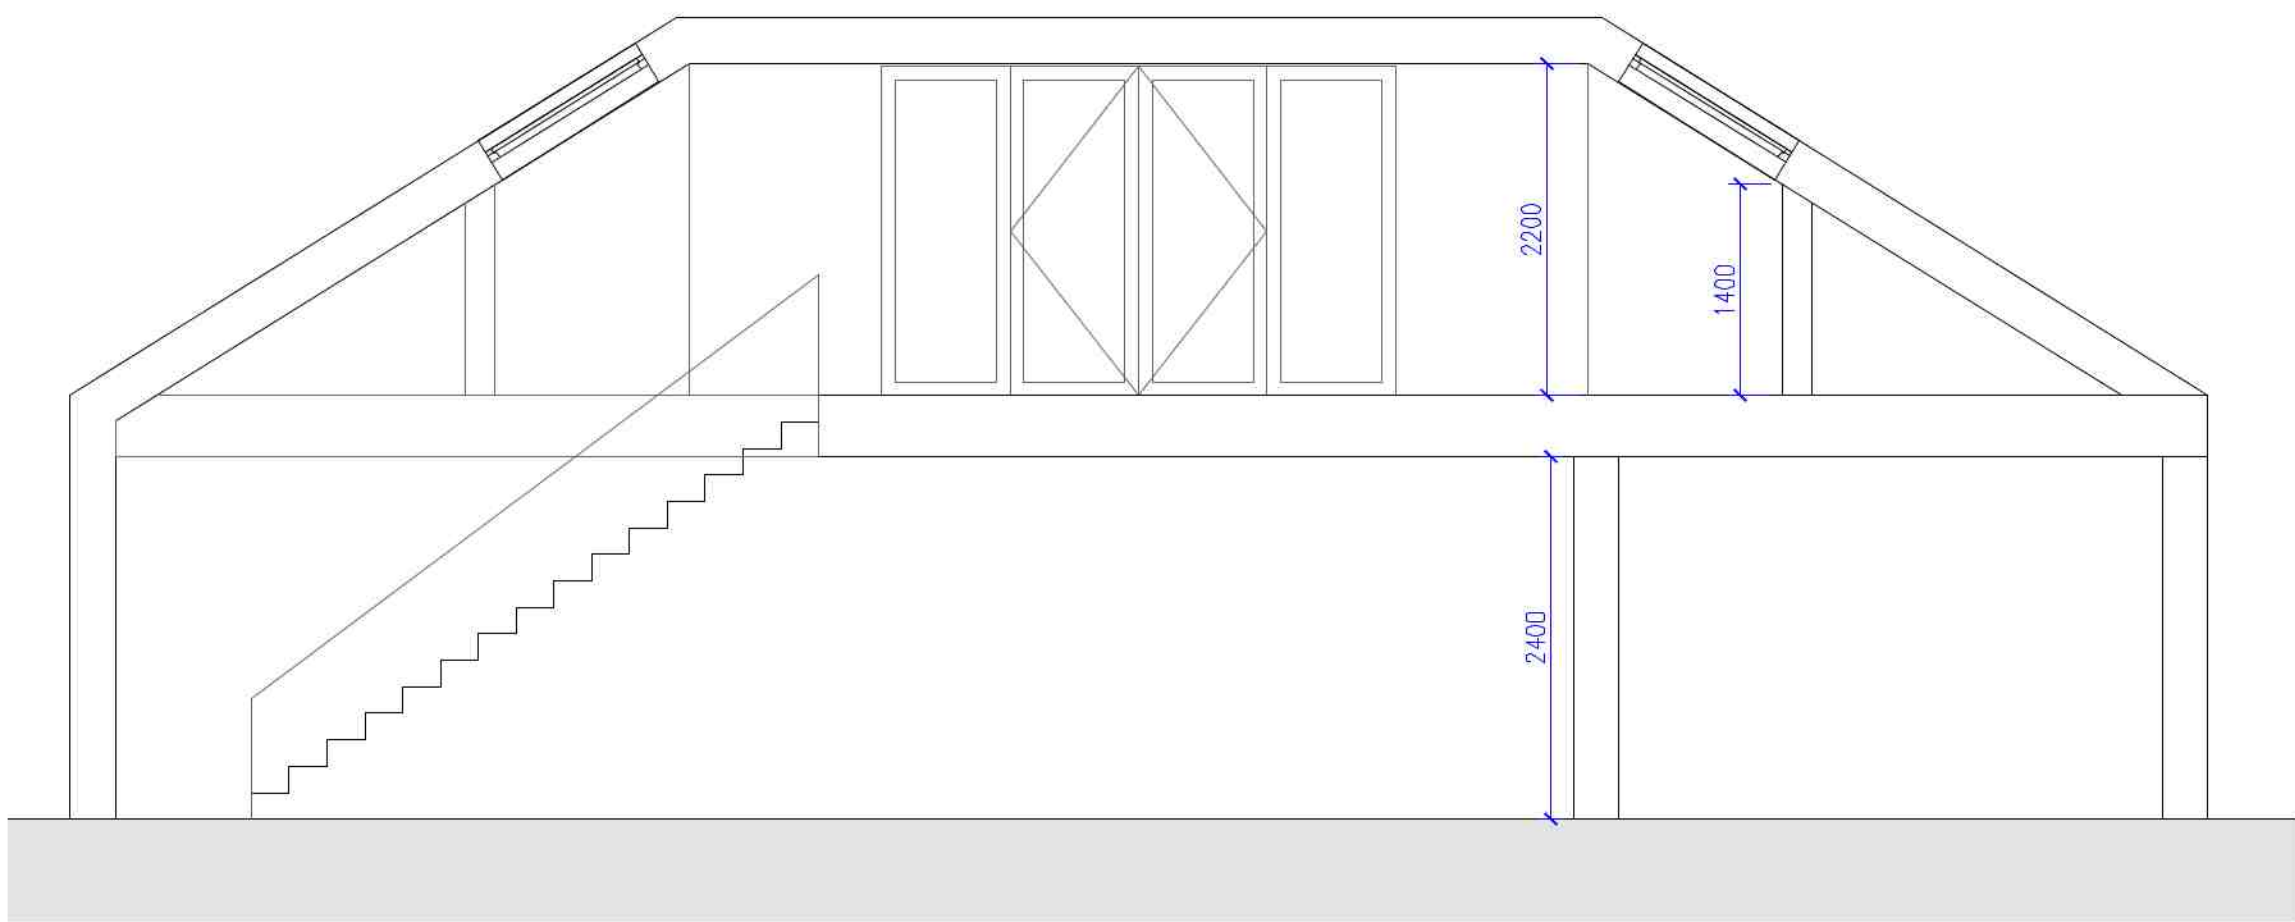

Section B:B Scale 1:50

Revision notes:		
Rev:	Date:	Notes:
A	23.09.19	Amended as per planning officers notes 23.09.19.

Drawn by: M.Delea	Project: Rear Section To Be Demolished, Addition Of Rear Extension, Replacement Of Roof To Achieve Small First Floor. 120 North Road, Gedney Hill, PE12 0NS.		Date: 07.03.19
	Drawing Title: Proposed Elevations & Sections		Scale @ A1: 1:50
Client: Stuart Davies	Project no. 180236	Drawing no. 180236-P-001	Revision: A

HARBUR DESIGN

Architectural Services

Planning