



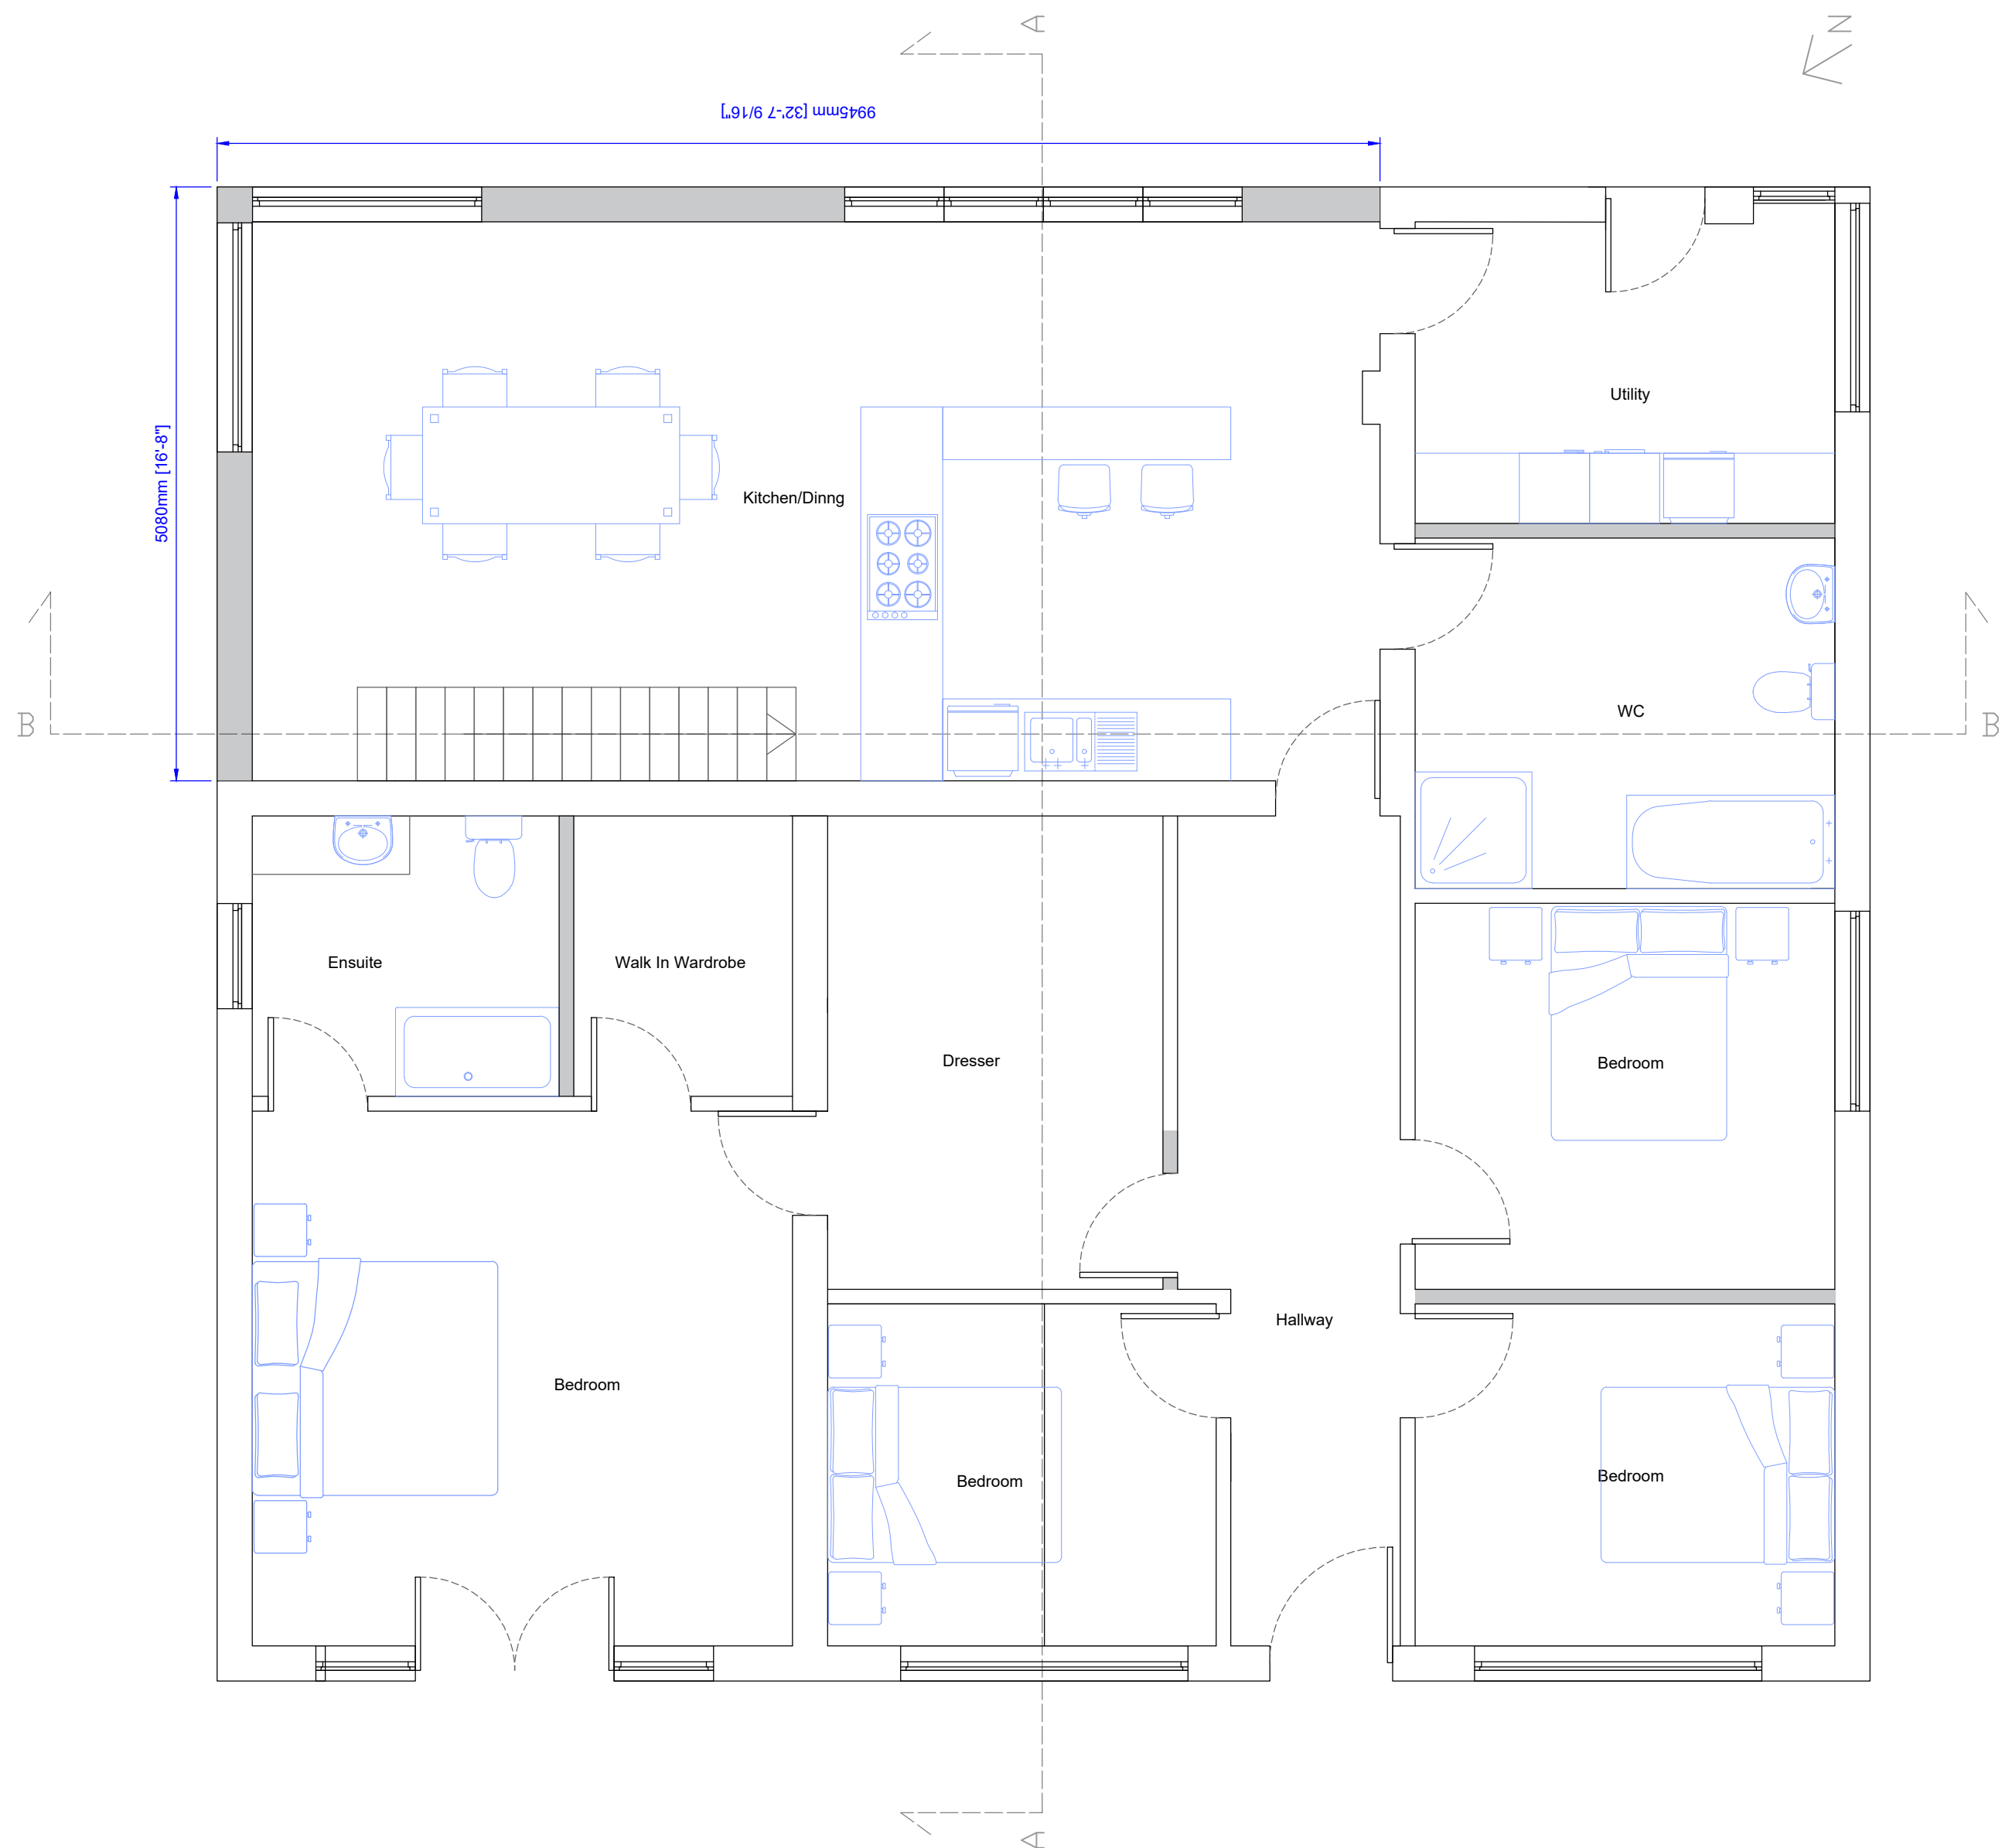

Proposed Ground Floor Plan Scale 1:50

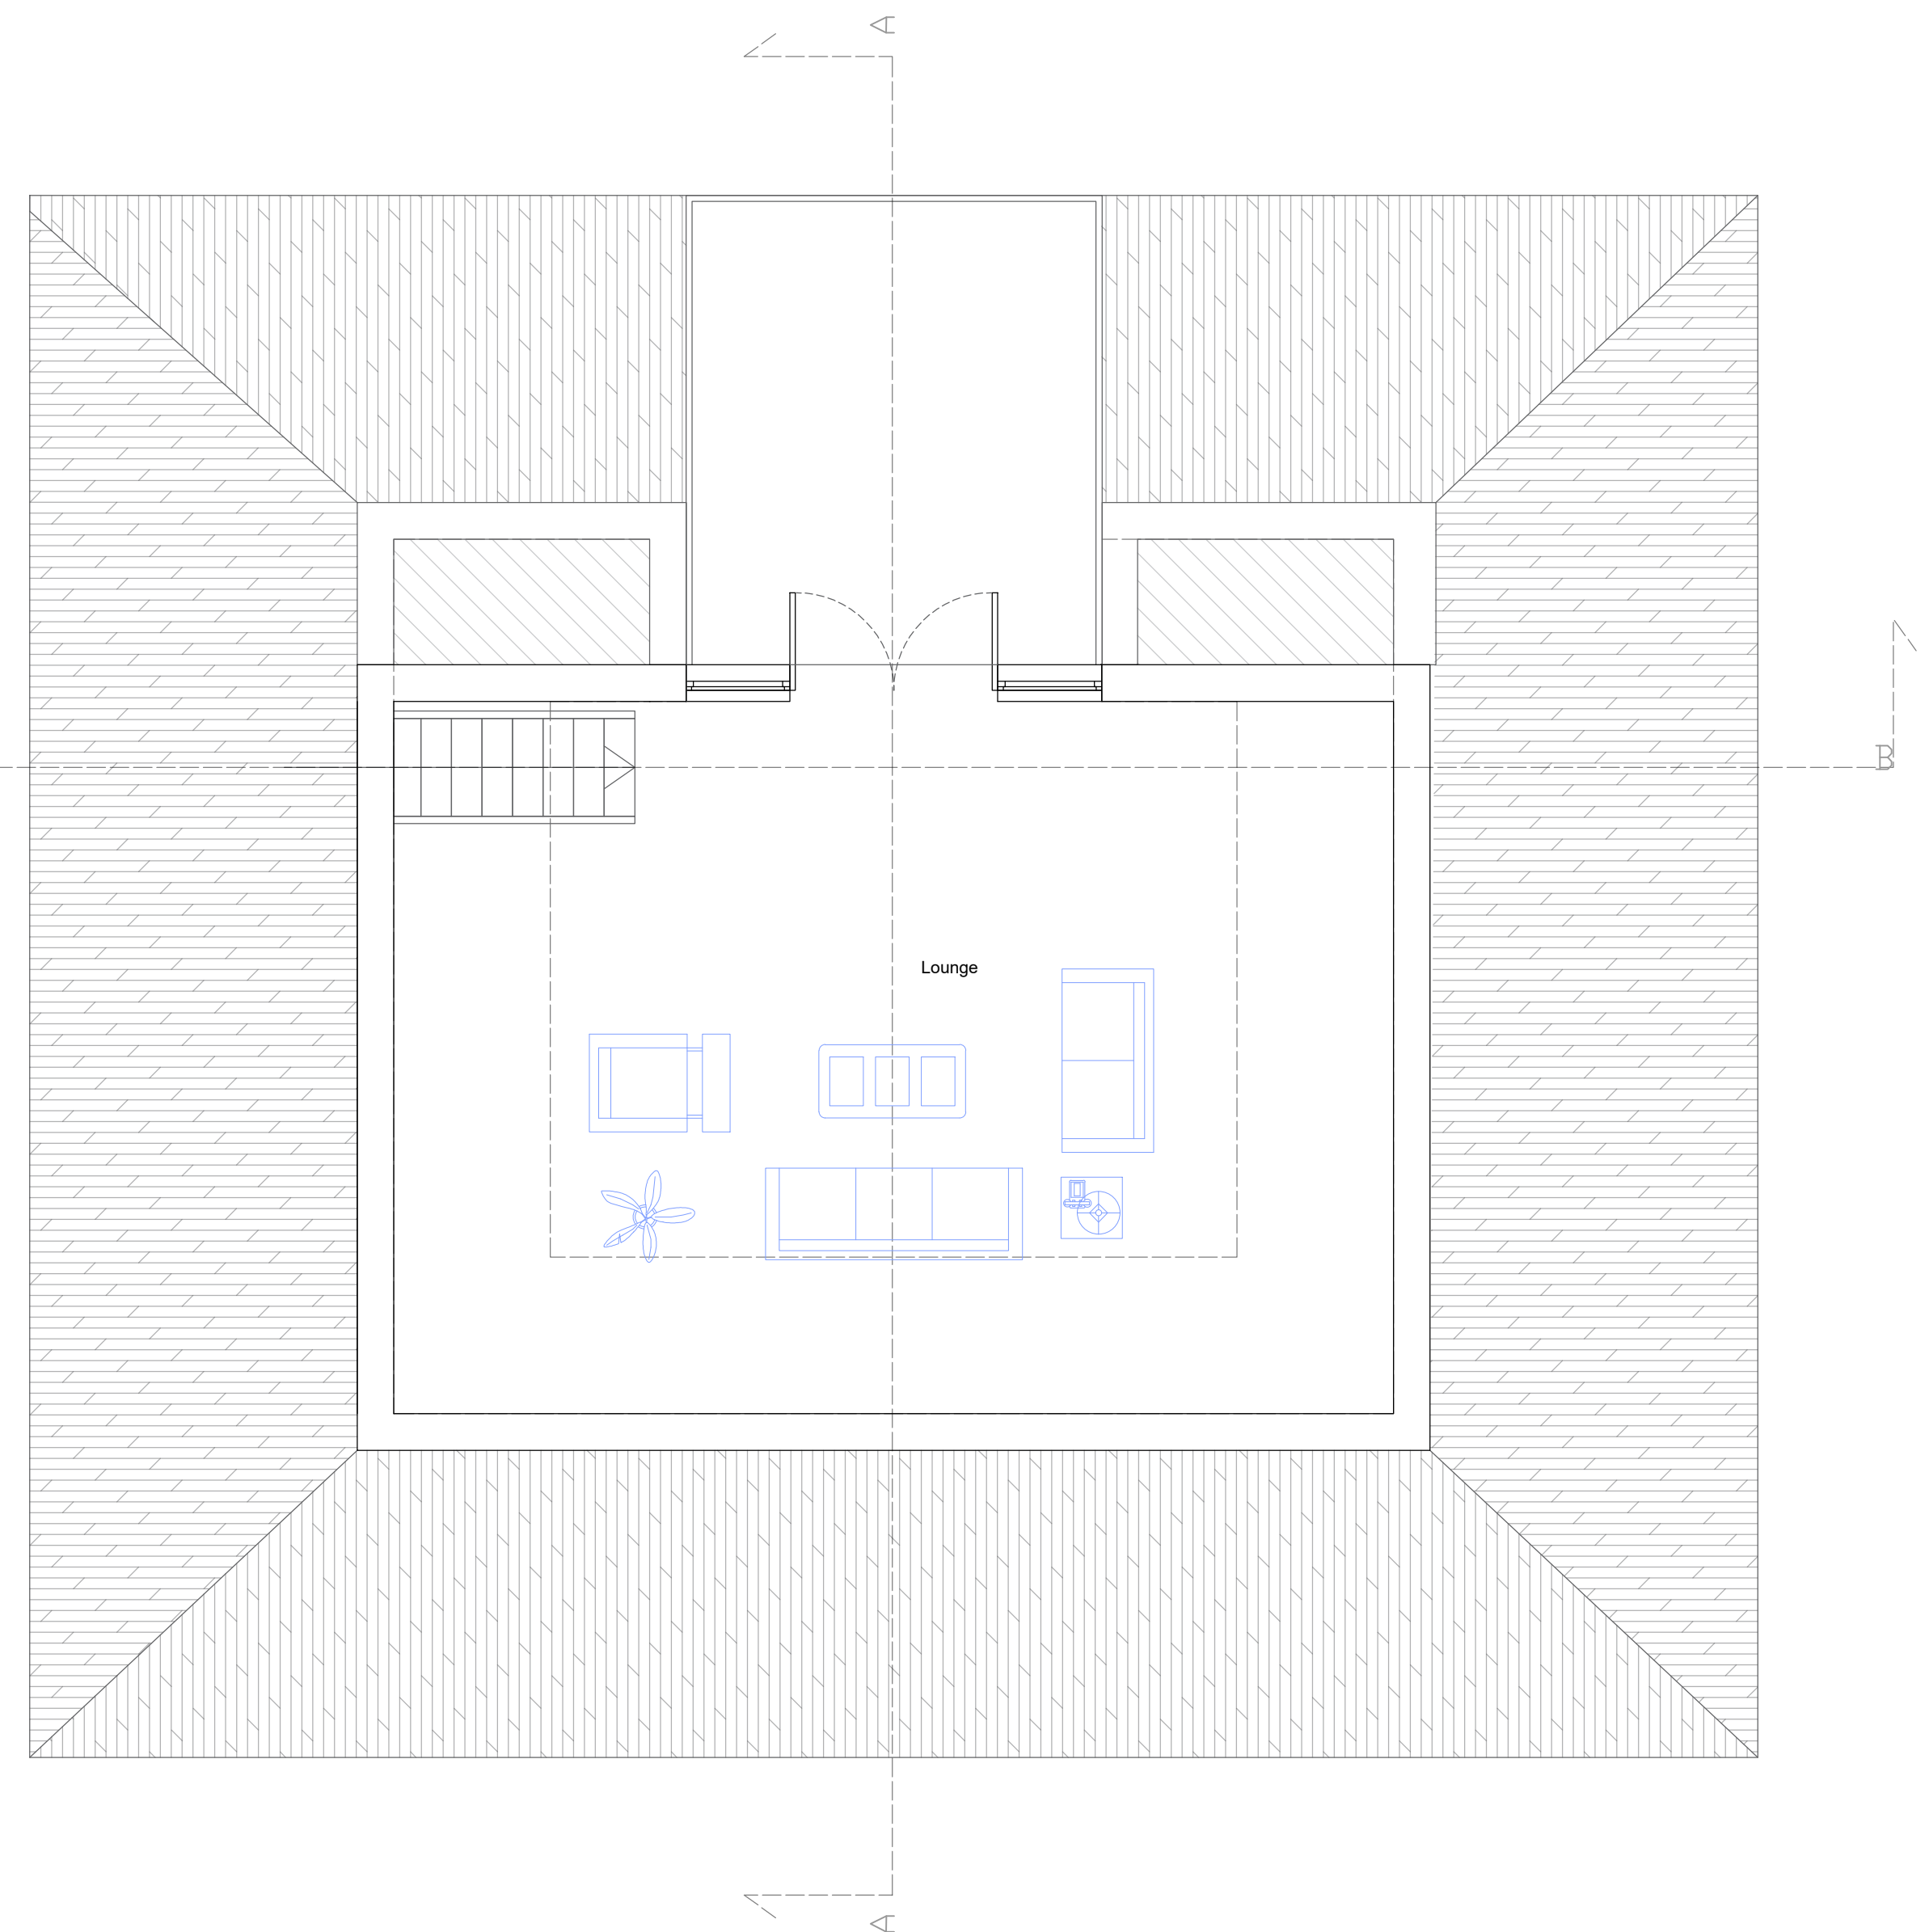

Proposed First Floor Plan Scale 1:50

Revision notes:		
Rev:	Date:	Notes:
-	--	--

Drawn by:
M.Delea
Client:
Stuart Davies

Project:	
Rear Section To Be Demolished, Addition Of Rear Extension, Replacement Of Roof To Achieve Small First Floor.	
120 North Road, Gedney Hill, PE12 0NS.	
Drawing Title:	
Proposed Floor Plans	
Project no.	Drawing no.
180236	180236-P-002

Date:
07.03.19
Scale @ A1:
1:50
Revision:
-

HARBUR DESIGN
Architectural Services

Planning