


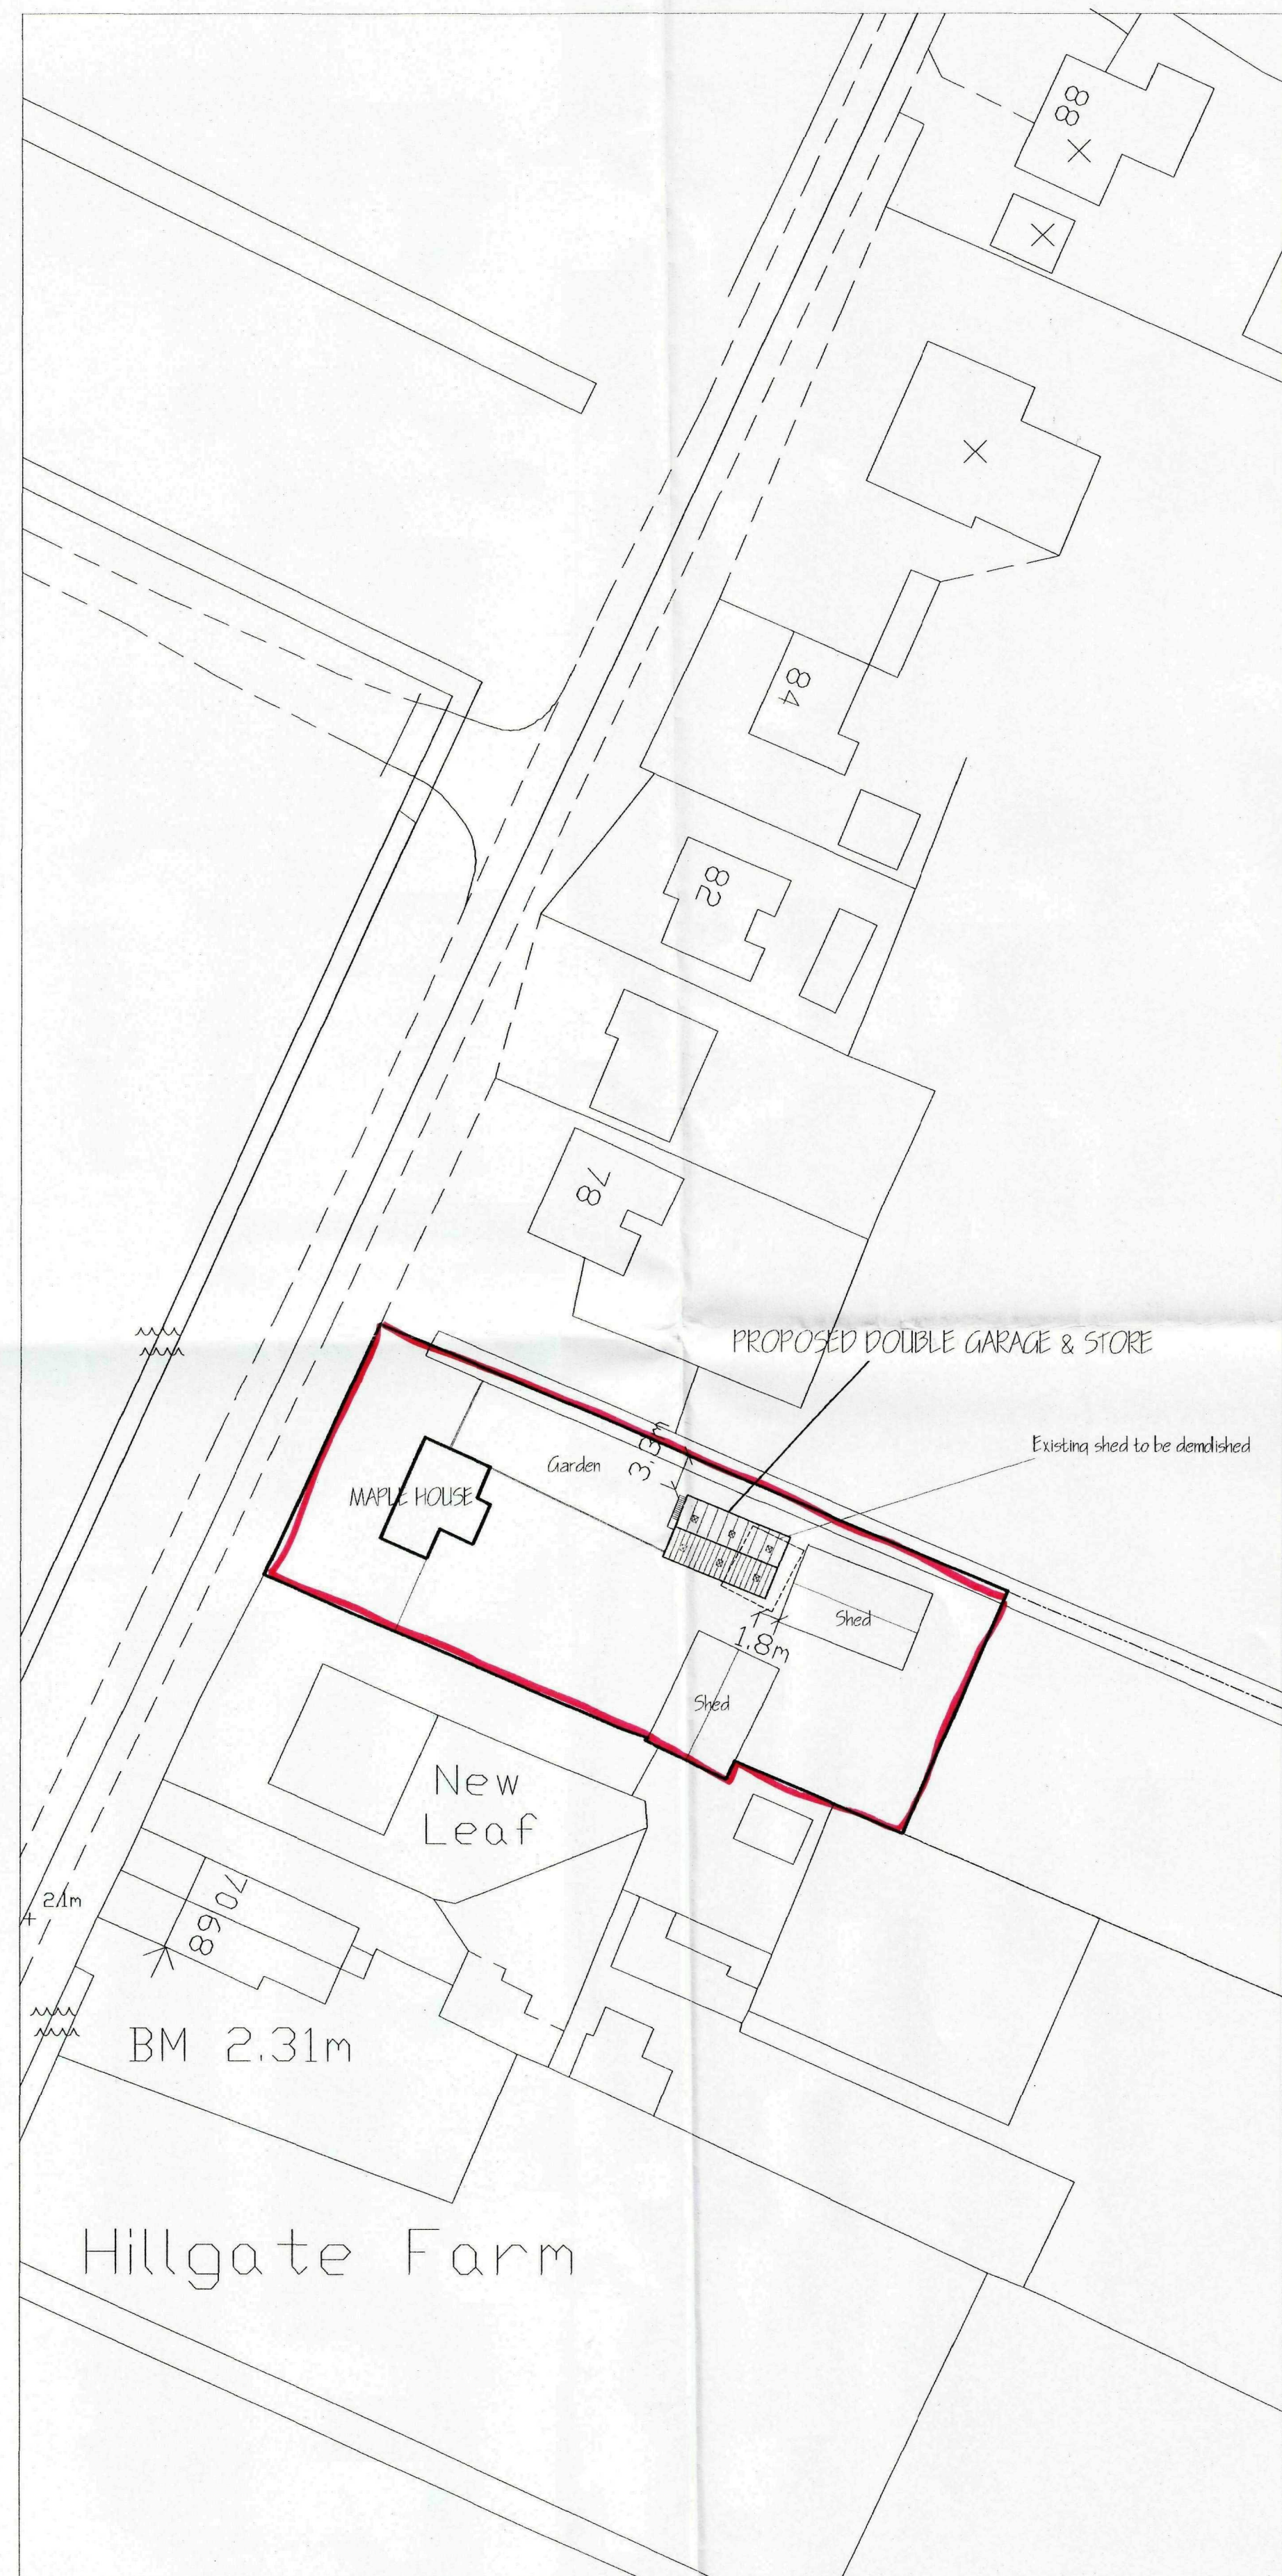

A PLANNING APPLICATION	
refr	revision
G. R. MERCHANT LTD. I.ENG AMICE FWD ARCHITECTURAL, STRUCTURAL AND LAND DRAINAGE CONSULTANTS 4 Wrights Mews 12A Park Road, Holbeach, Spalding, Lincs. PE12 7EE Tel: 01406 490800 Fax: 01406 425744 E-Mail: gr.merchant@btconnect.com	
Project PROPOSED DOUBLE GARAGE & STORE NORTH ROAD, GEDNEY HILL, SPALDING, LINC'S.	
Client P. I. AMICE.	
Drawing FLOOR PLAN & ELEVATIONS, SITE & LOCATION PLANS.	
Job Ref. 2025-09.	Drawing No. 01A.
Date SEPT '09.	Drawn GEM.
Scales 1/50, 1/100, [unless otherwise stated]	
DO NOT SCALE FROM THIS DRAWING <small>This drawing is copyright and may not be altered, copied, photocopied or used for any other purpose than that for which it is issued. The General Contractor is to check all dimensions and report any discrepancies to the Architect. All details shown on this drawing including (but not limited to) levels, dimensions, materials, etc. are to be used as a guide only. The Architect is not responsible for any errors or omissions in the drawing. The General Contractor is to ensure that the drawing is used in accordance with the Building Regulations and all other relevant legislation. The General Contractor is to ensure that the drawing is used in accordance with the Building Regulations and all other relevant legislation. The General Contractor is to ensure that the drawing is used in accordance with the Building Regulations and all other relevant legislation.</small>	
Plan No. 34DC Date 02 OCT 2009 Rev: 0788-09	