




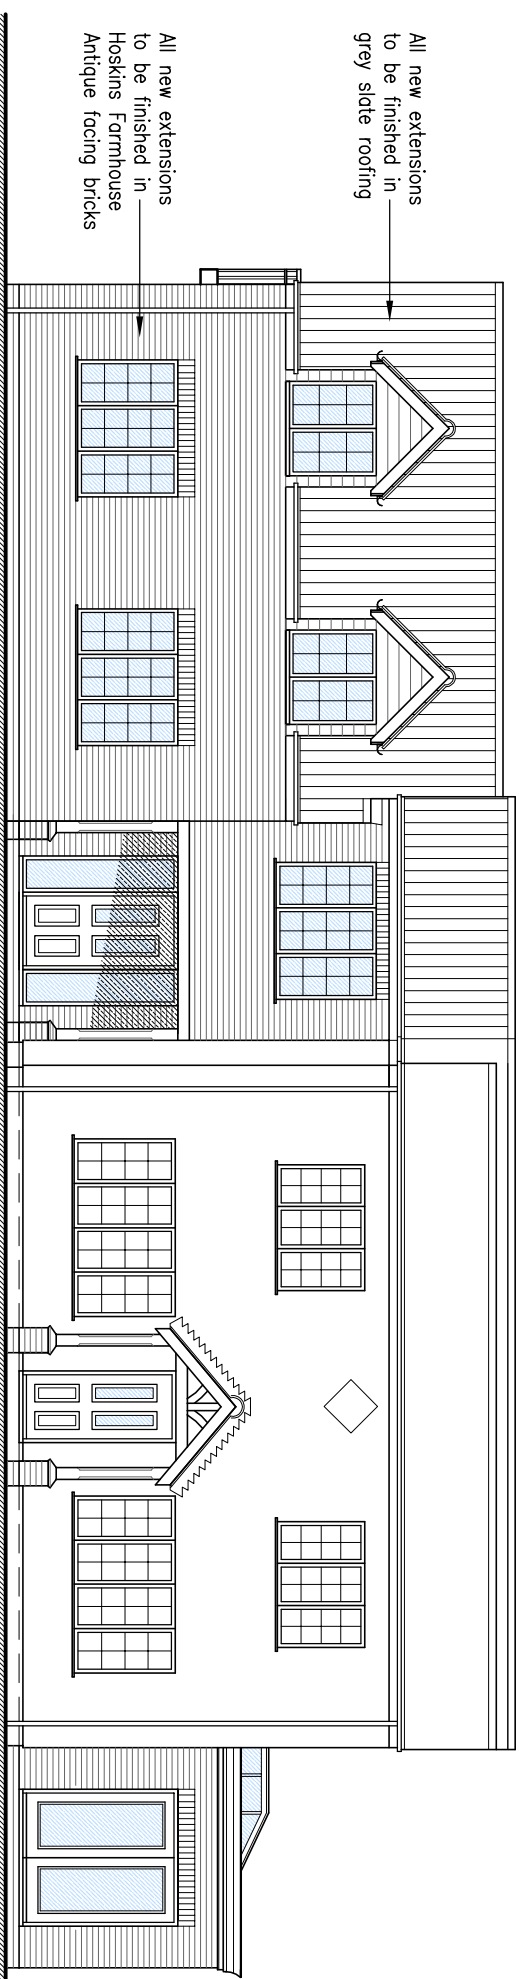


Proposed Front Elevation 1:100

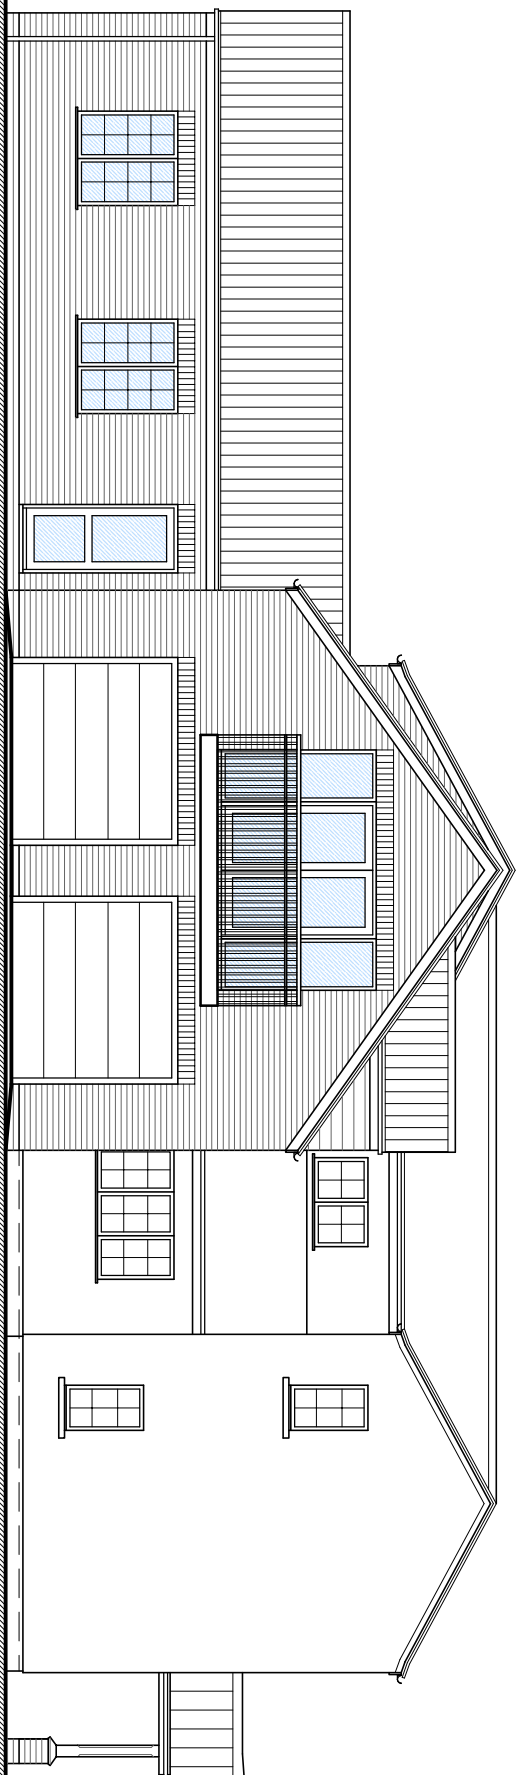


Proposed Side Elevation 1:100

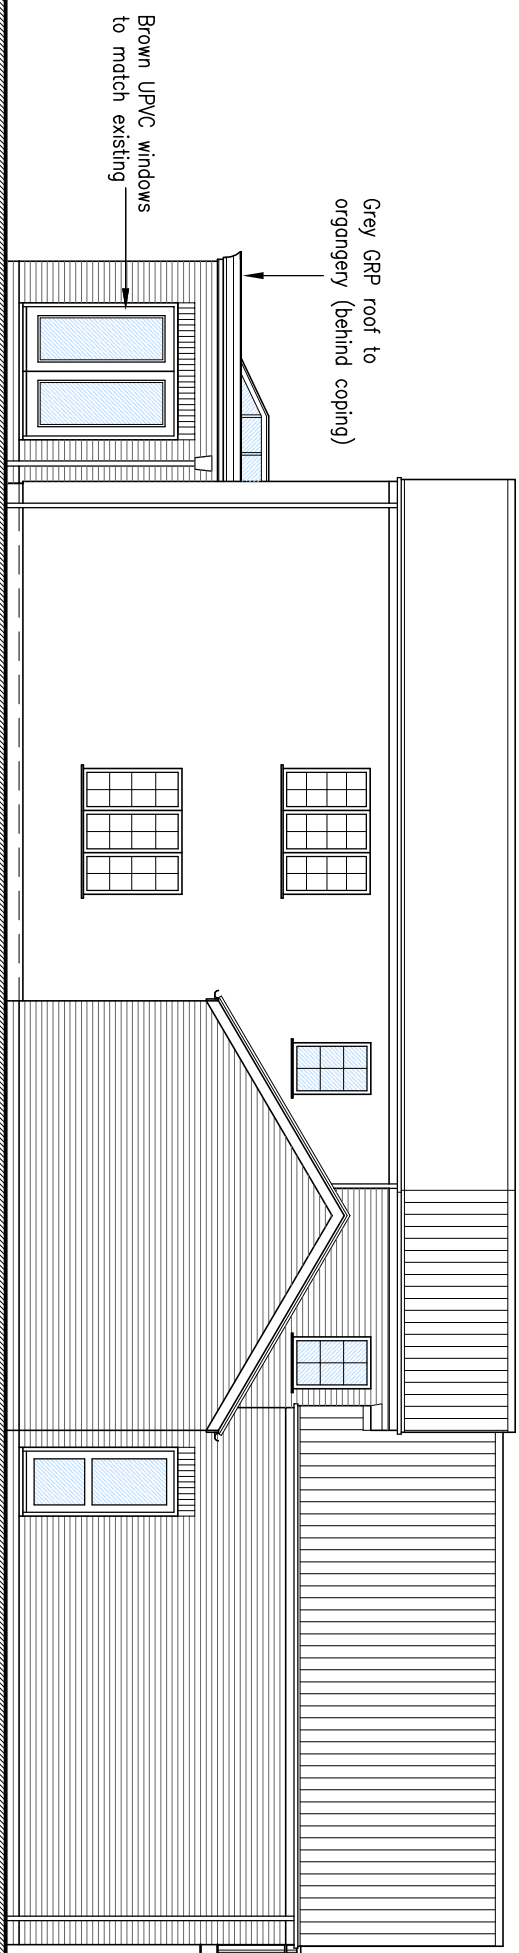


Proposed Rear Elevation 1:100

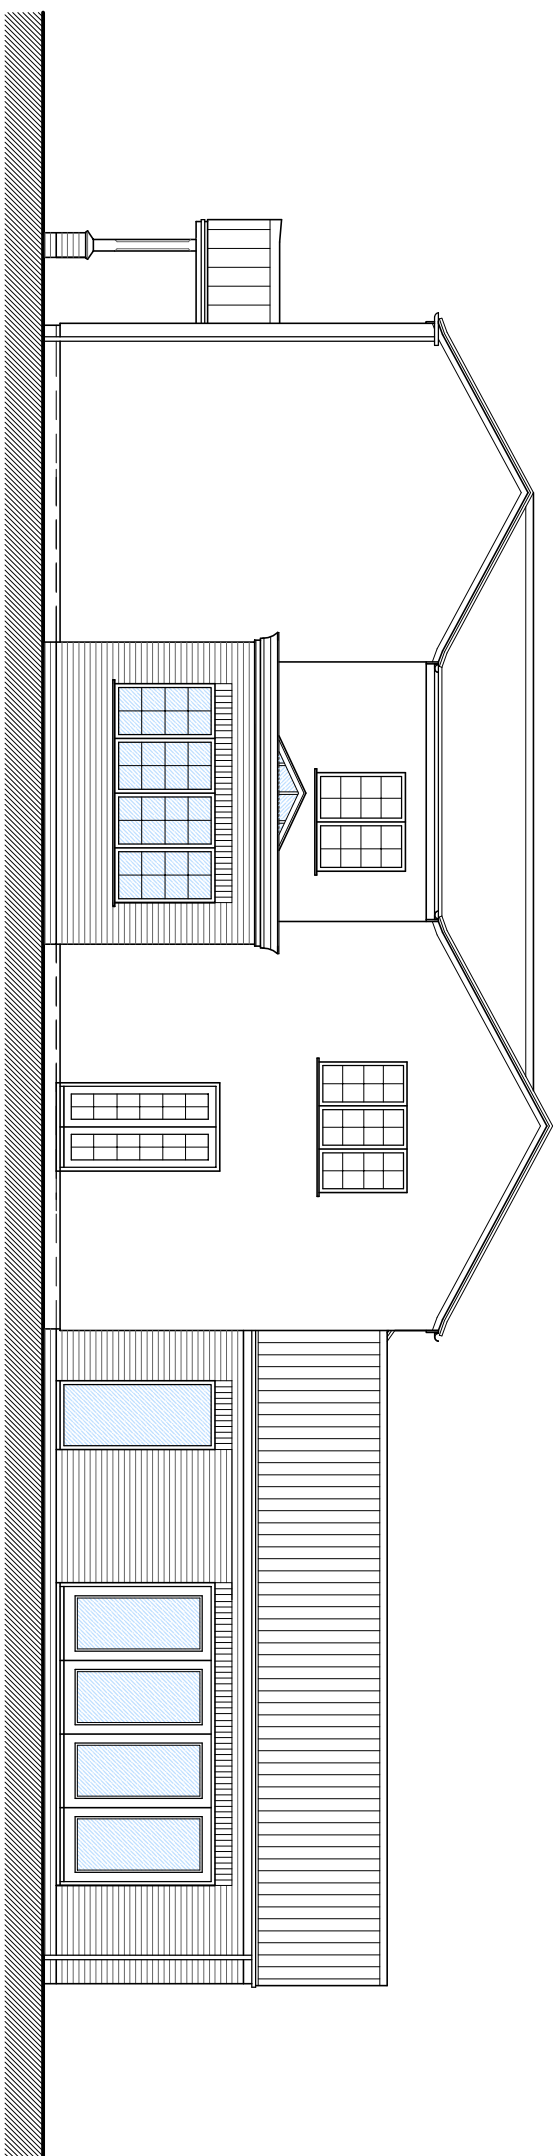

Proposed Side Elevation 1:100

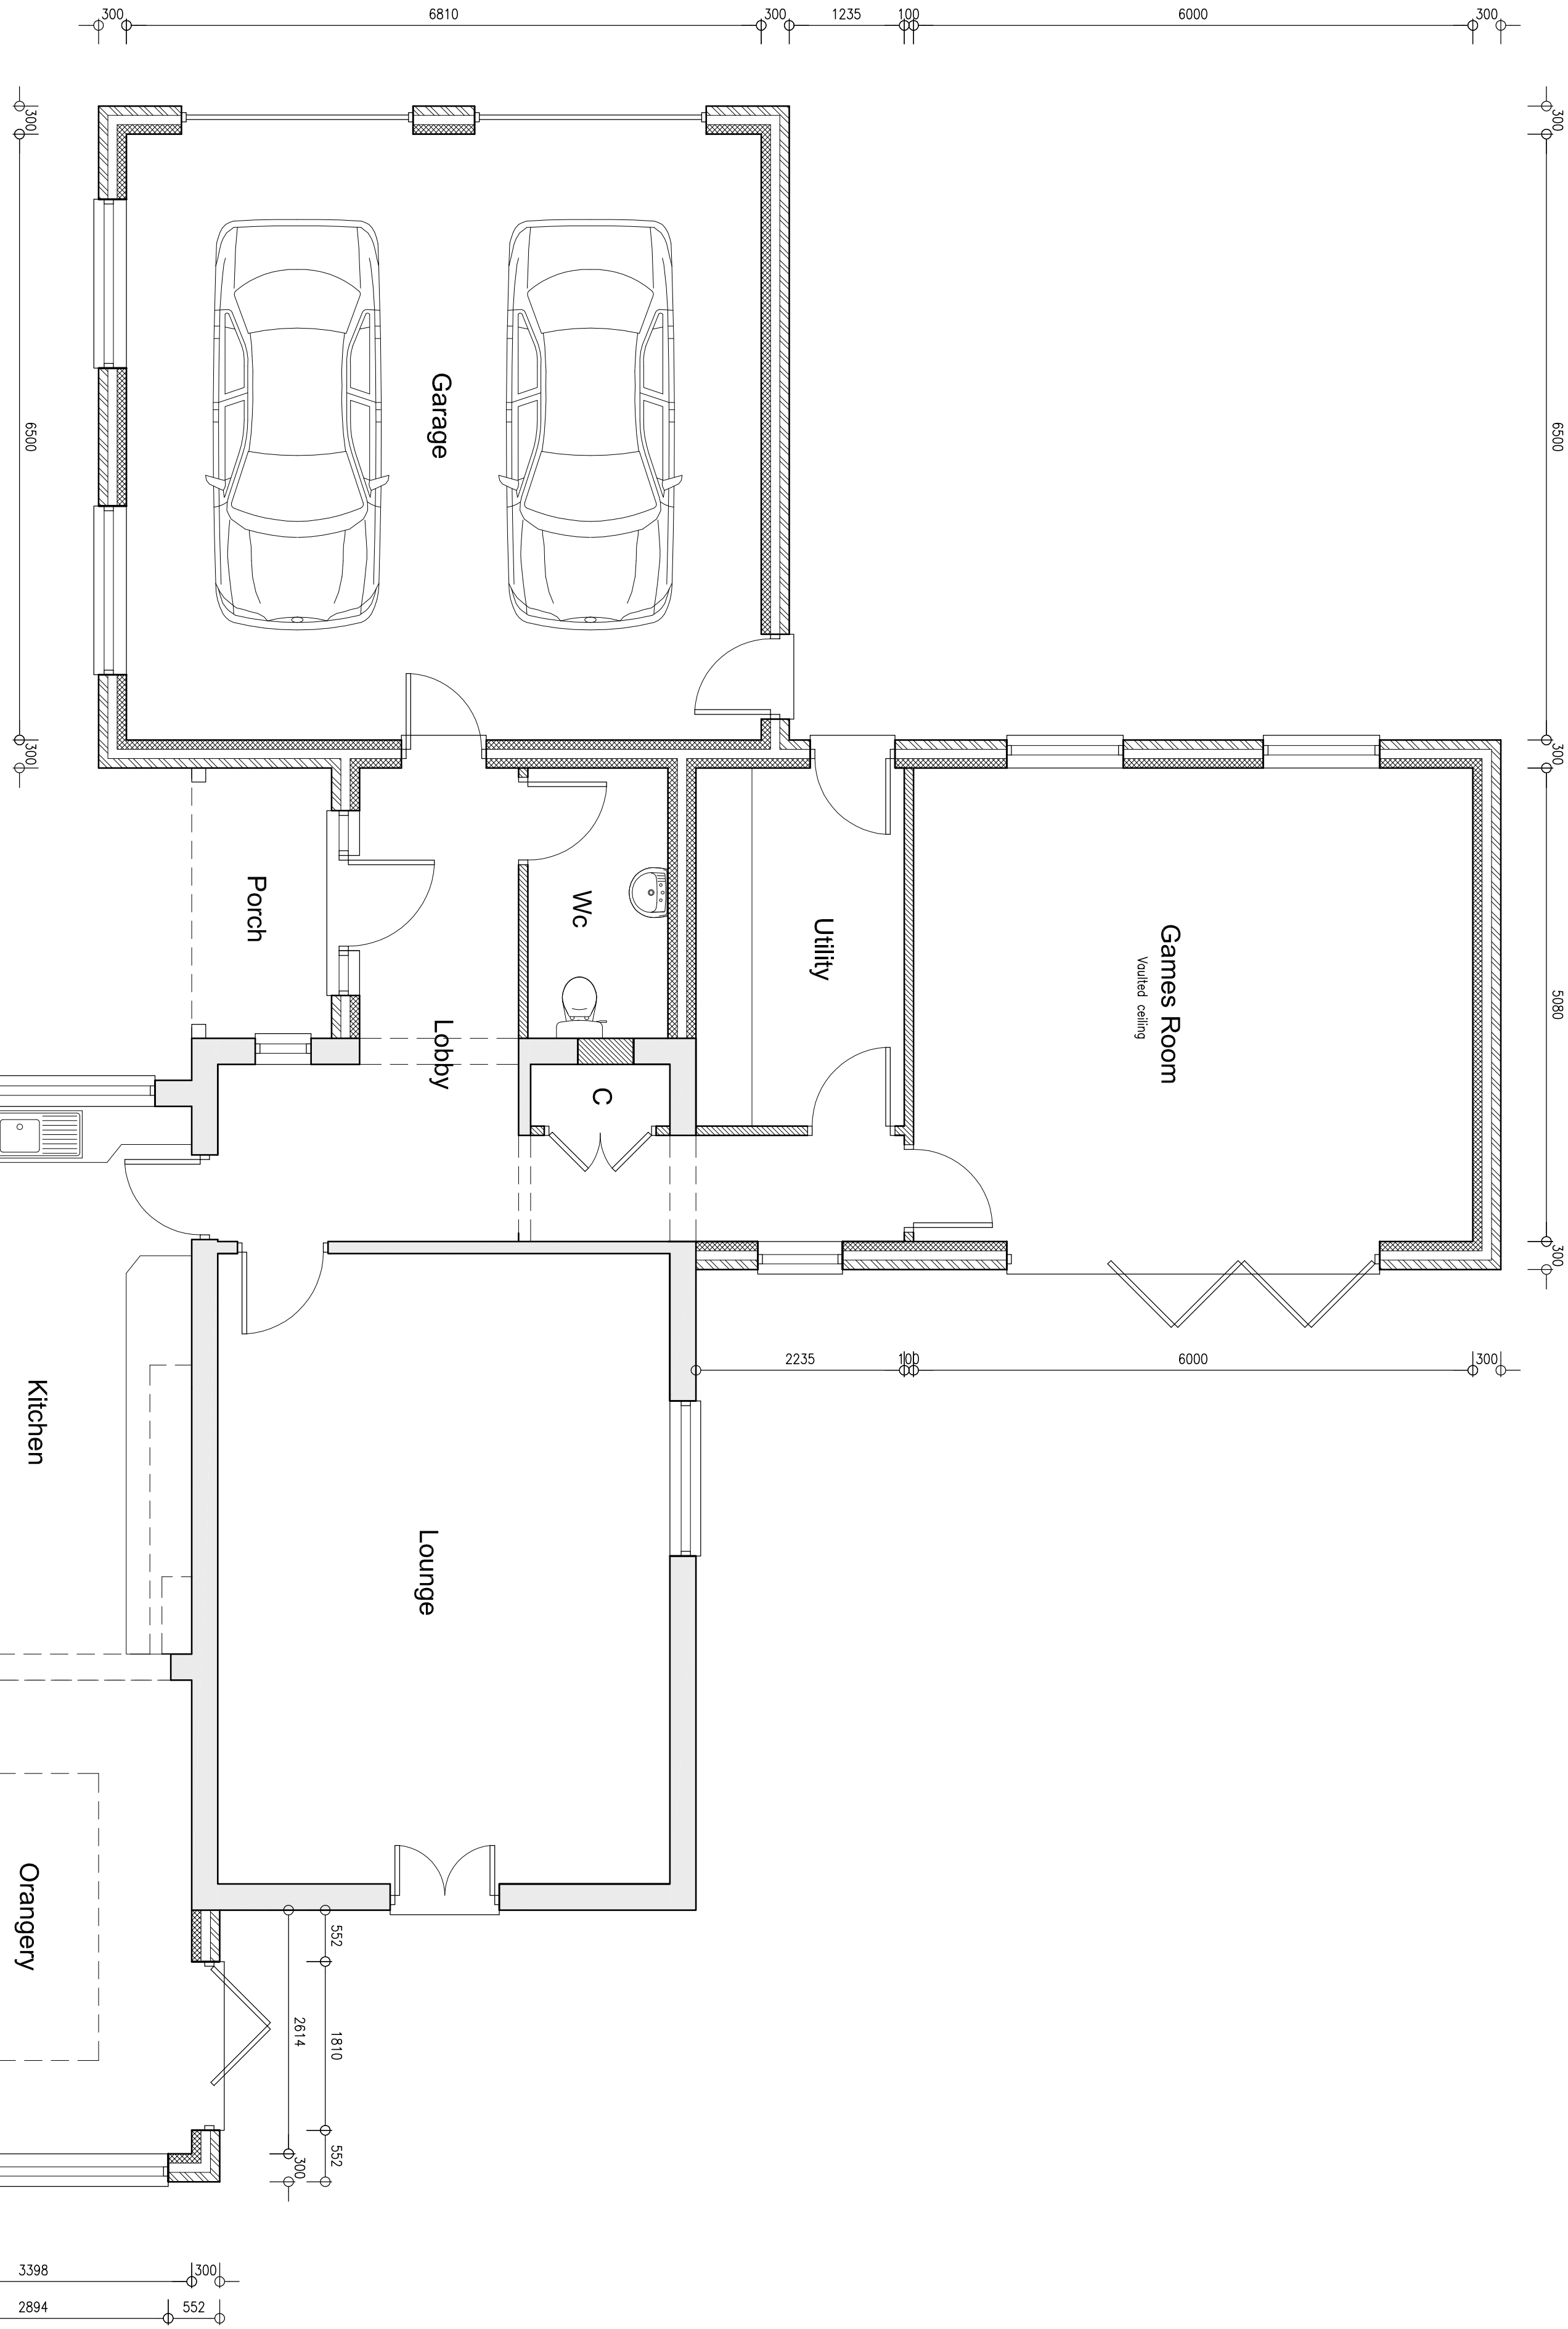

Proposed Ground Floor Plan 1:50

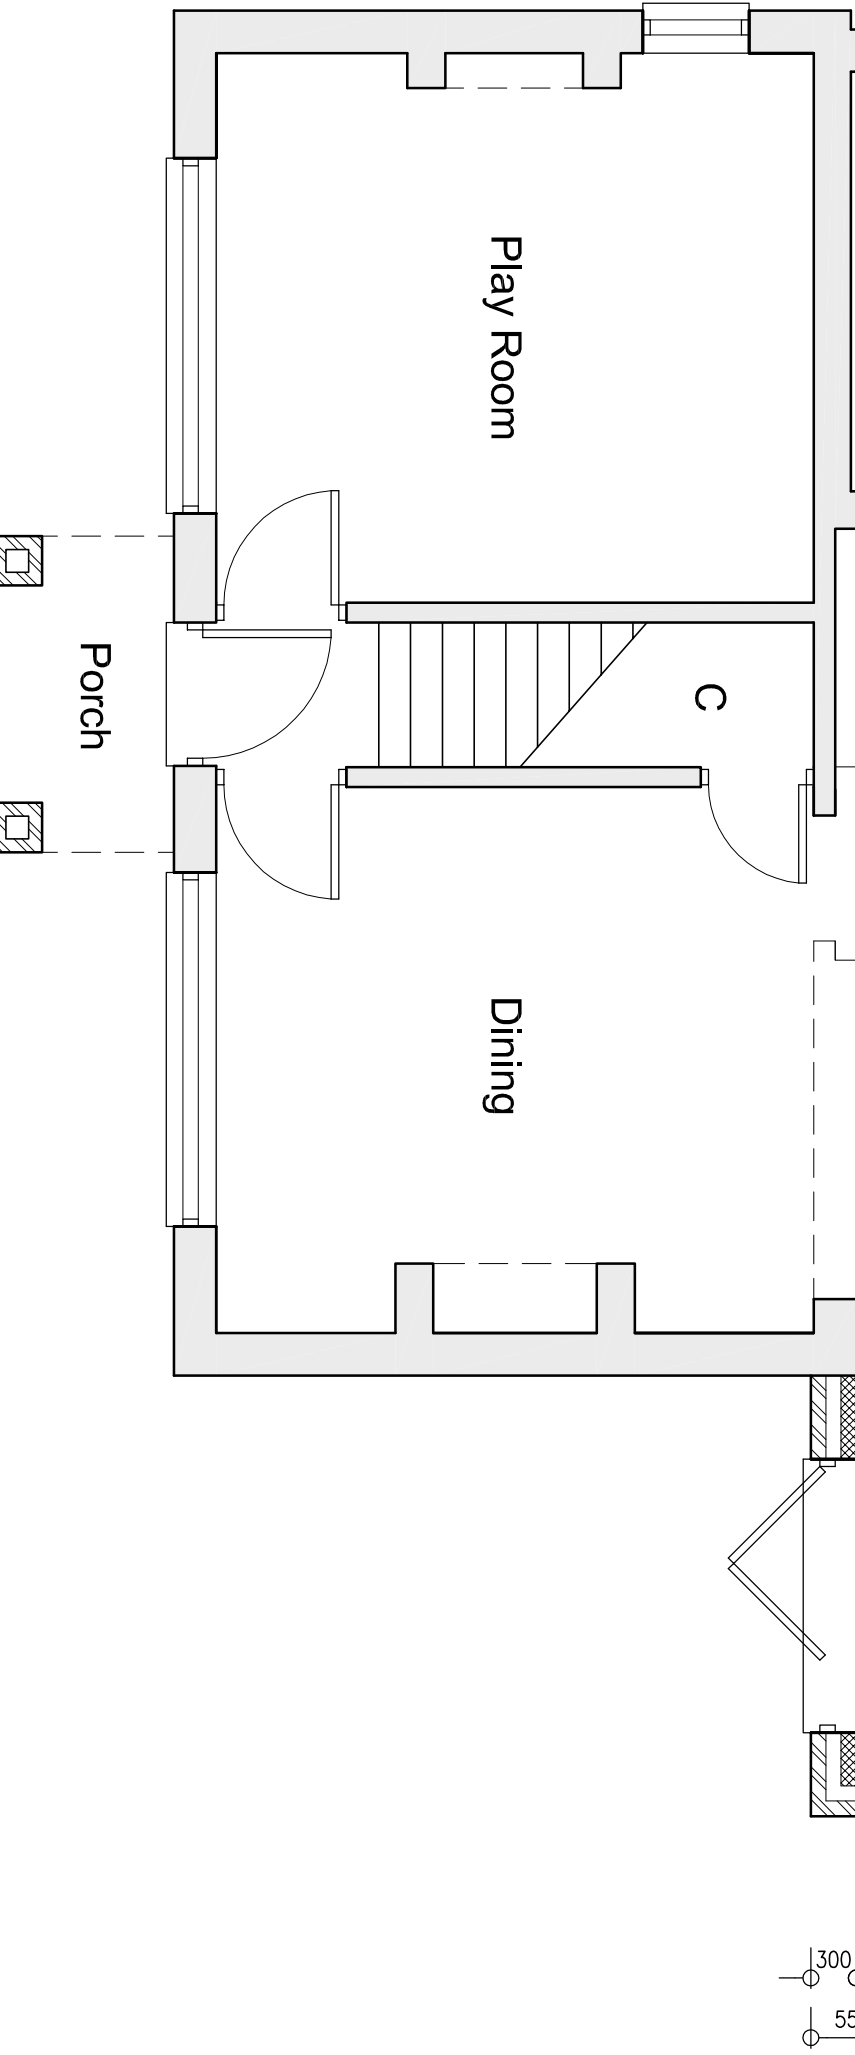

Peter Humphrey Associates Ltd.
ARCHITECTURAL DESIGN AND BUILDING

PROJECT
PROPOSED EXTENSIONS AND ALTERATIONS
TO DWELLING

SITE
HILLSIDE
STATION ROAD
GEDNEY HILL
PE12 0NP

DRAWINGS
PLANNING DRAWING 2

CLIENT
Mr & Mrs Wilson

DATE: July 2018 SCALE: As Shown JOB No: 5856/02A

DO NOT SCALE FROM THIS DRAWING
COPYRIGHT: THIS DRAWING MUST NOT BE ISSUED, LOANED OR COMPILED
WITHOUT THE CONSENT OF PETER HUMPHREY ASSOCIATES

Peter Humphrey Associates
ARCHITECTURAL DESIGN AND BUILDING
TELEPHONE: 01945 466 866
FAX: 01945 466 433
E-MAIL: info@peterhumphrey.co.uk
30 OLD MARKET WISBECH CAMBS PE13 1NB
Building Design Award
Finalist 2010
Category Winner 2010, 12
Overall Winner 2010