

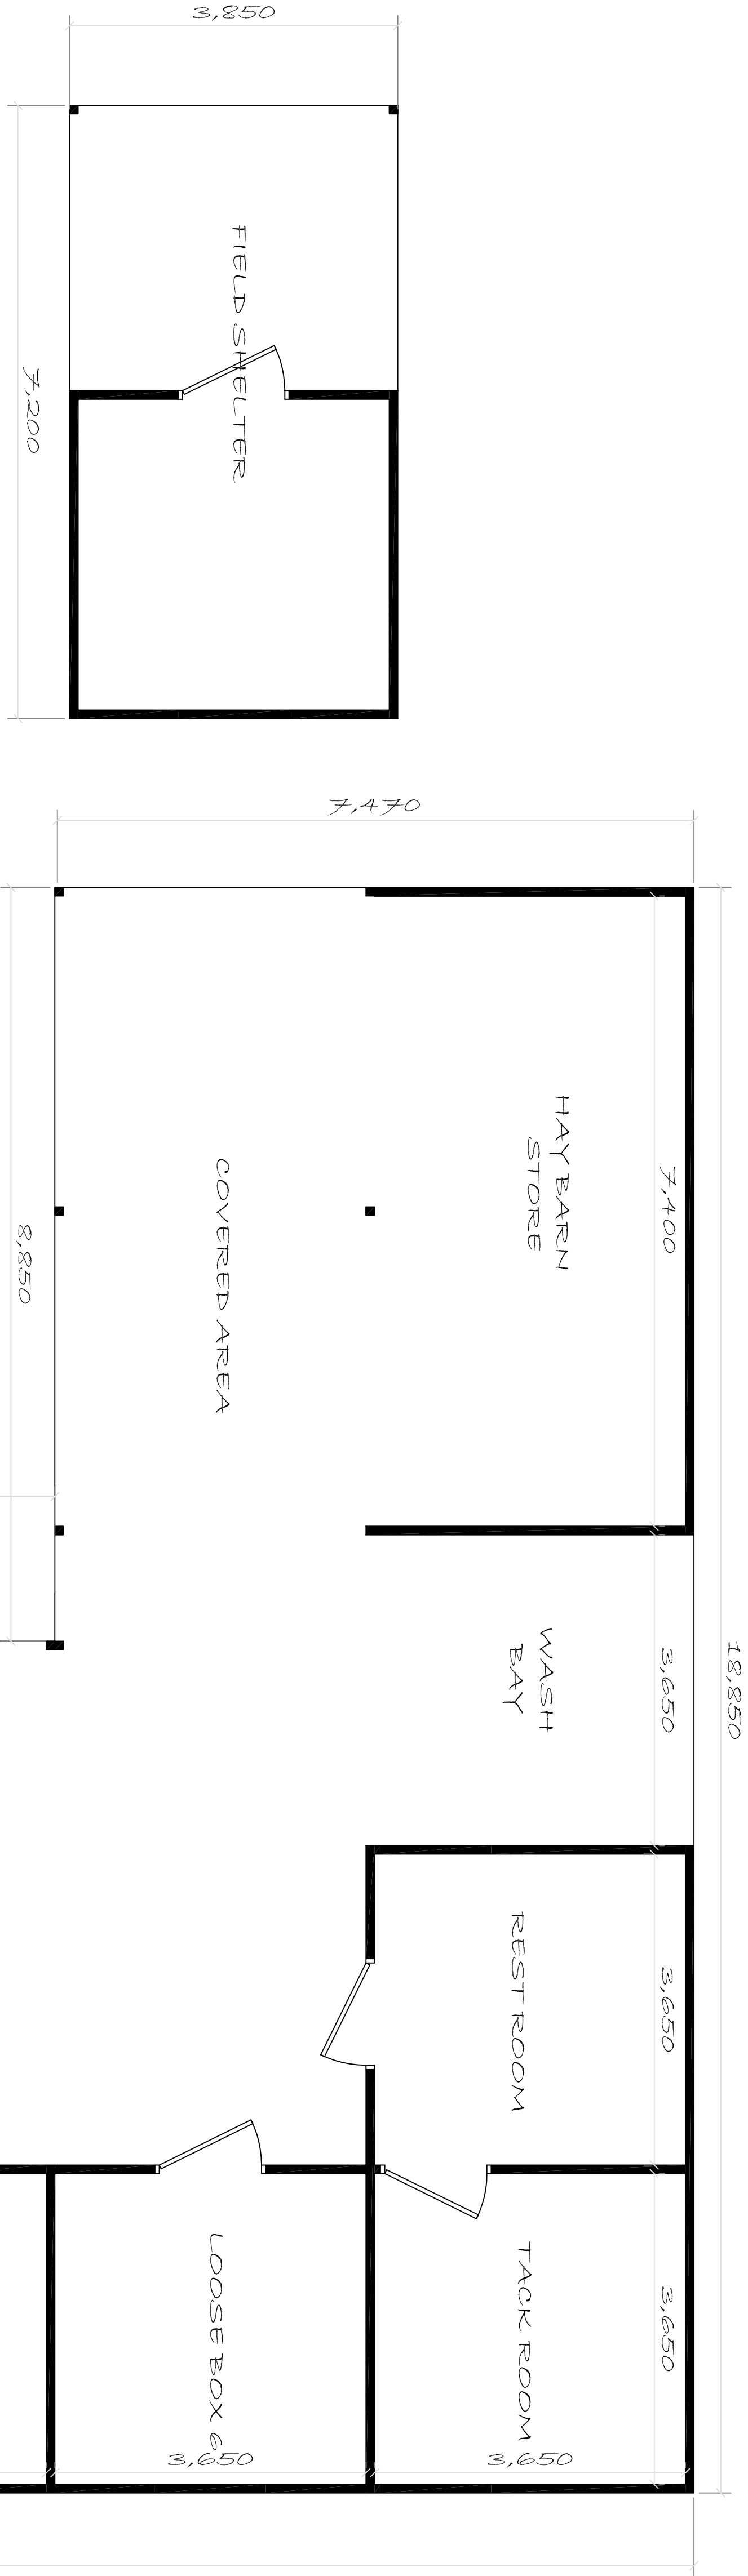


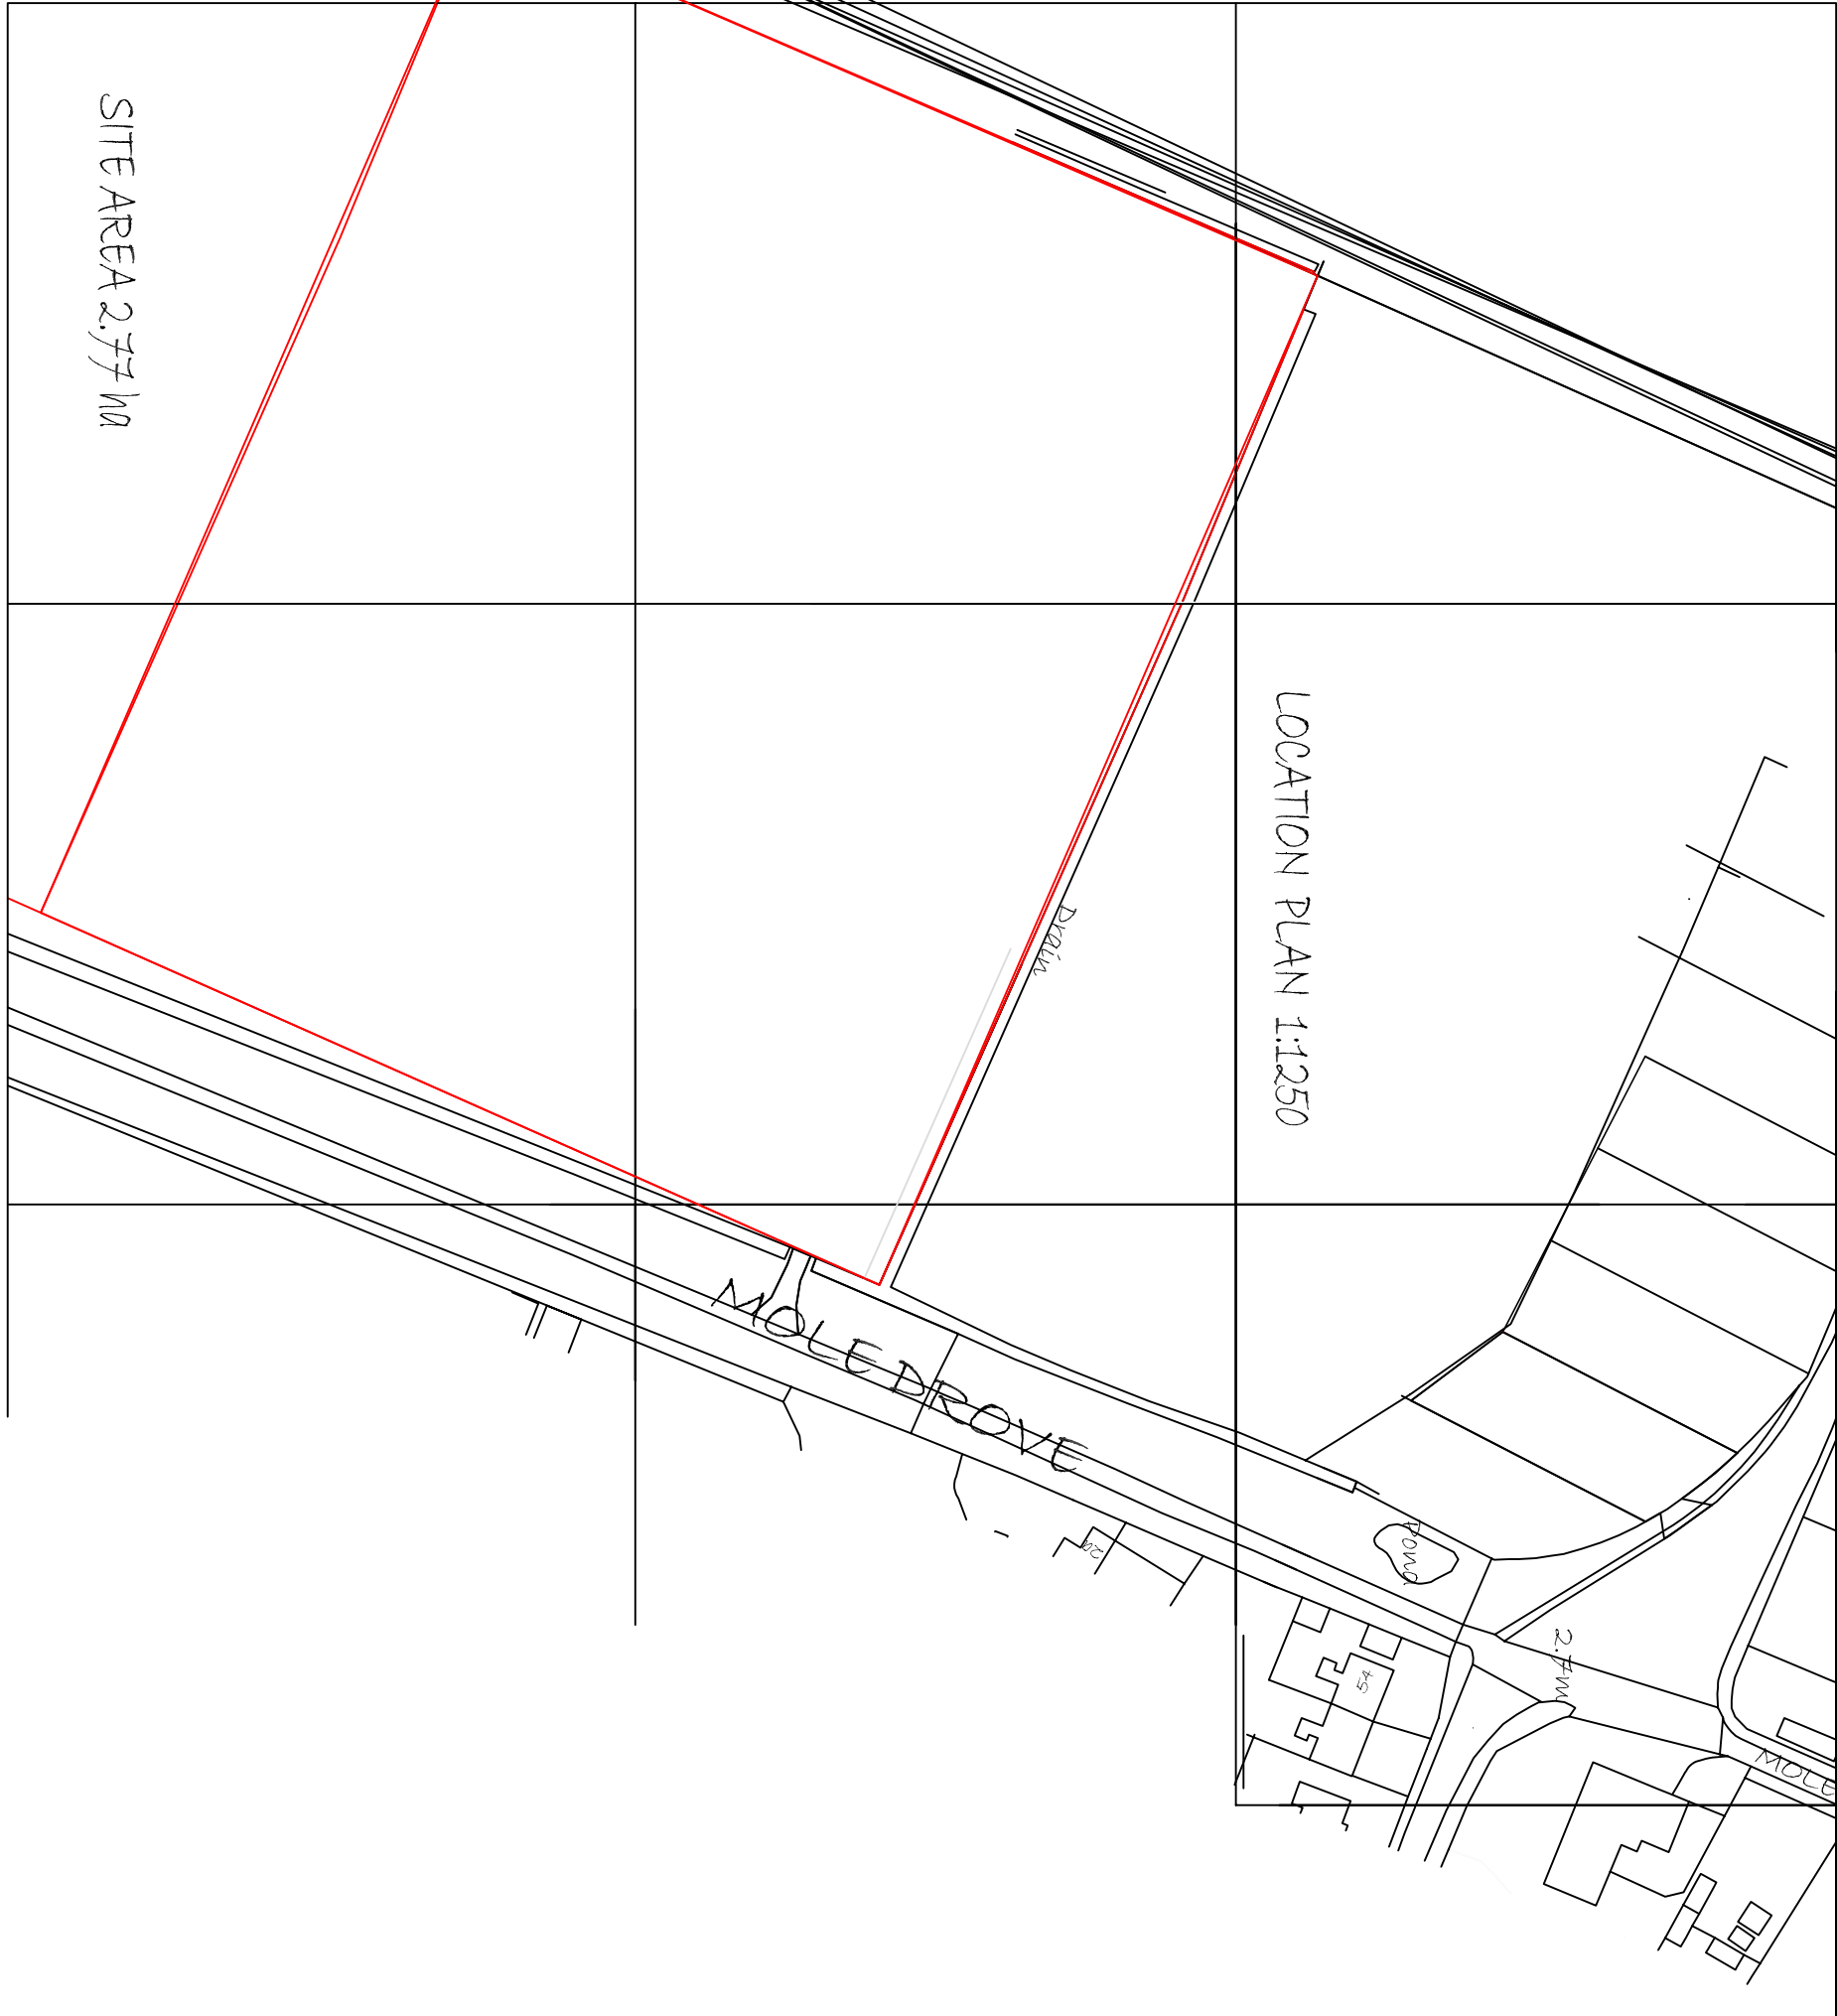

FIELD SHELTER FLOOR PLAN
SCALE 1:50

STABLES AND ANCILLARIES BUILDING
FLOOR PLAN
1:50

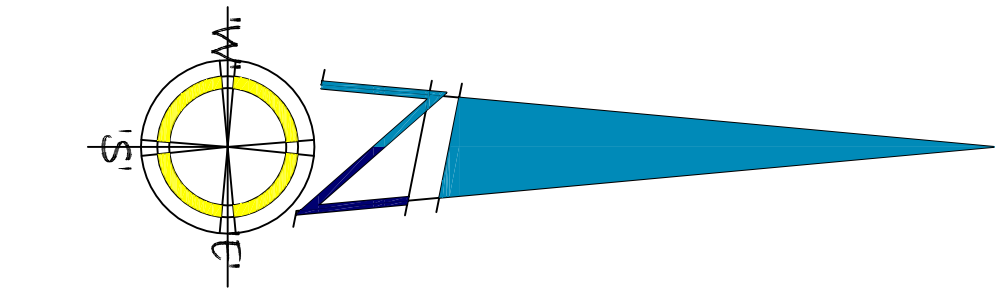

LOCATION PLAN 1:250

18,850

COVERED AREA

26,350

SCALE 1:100

10,000

6,150

LOOSE BOX 1
3,650

LOOSE BOX 2
3,650

LOOSE BOX 3
3,650

LOOSE BOX 4
3,650

LOOSE BOX 5
3,650

LOOSE BOX 6
3,650

TACK ROOM
3,650

REST ROOM

WASH BAY


HAY BARN STORE

7,400

3,650

3,650

18,850

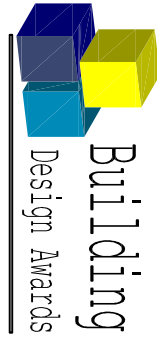

Building
Design Architects

DBDS
Web site www.davidbrokendesignteam.co.uk

DAVID BROKER DESIGN SERVICES

ARCHITECTURAL TECHNICIAN
CLARENCE STREET, STATION ROAD
WIMBORNE, DORSET BH15 1JY
Telephone: 01929 494621
E-mail: david.broker@btinternet.com

ESTABLISHED 1975

Issue:

Client:

Drawing No: 2157
AND LAYOUT PLANS

Project: PROPOSED STABLES AND ANCILLARY BUILDING
PADDOCKS, SNOD HILL AND FIELD SHELTERS

Site: LAND AT
PADDOCKS, SNOD HILL

Proposed: P12/000 Date: DB Checked: -
Print Scale: 1:50 Date: 01/06/22 Revision No: -

All dimensions to be verified on site. - This drawing is not to be used for construction without the approval of the architect. David Broker or Company shall not be held responsible for any construction works undertaken prior to approval or before approved plans are issued. - Any alterations to details or specifications may invalidate the approval and incur significant additional costs.