




END ELEVATION NORTH EAST

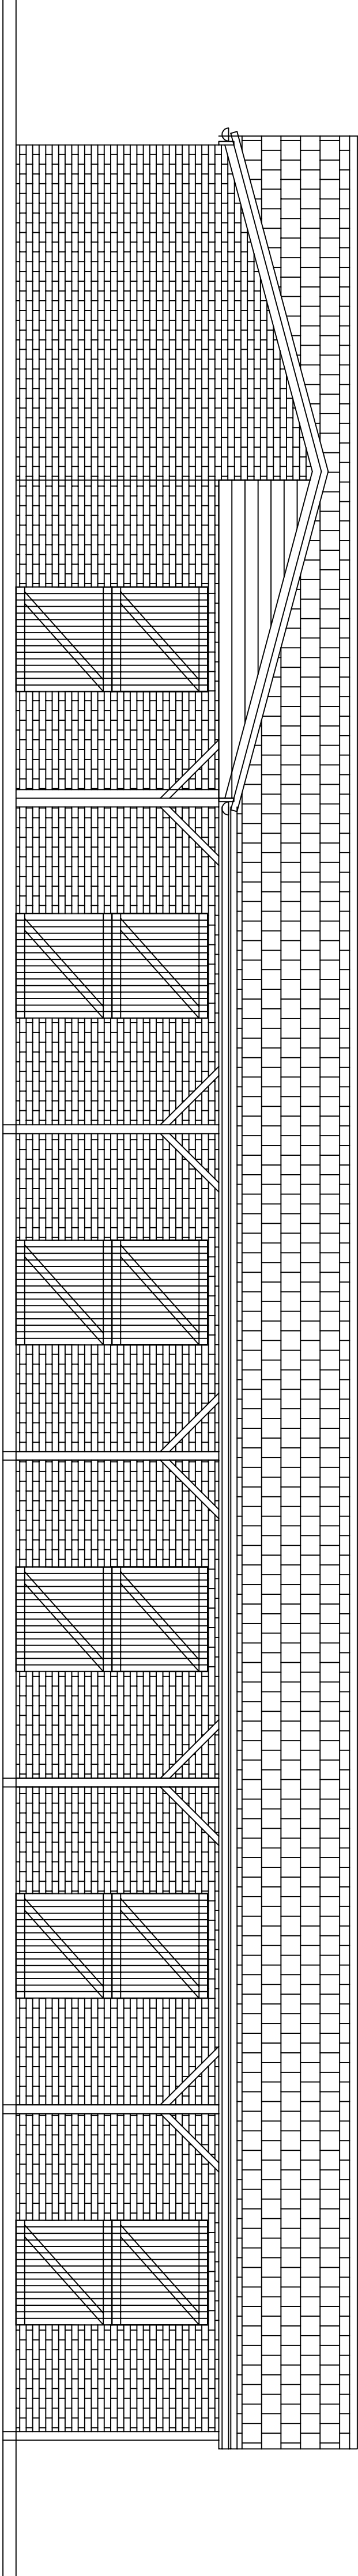


FRONT ELEVATION SOUTH EAST

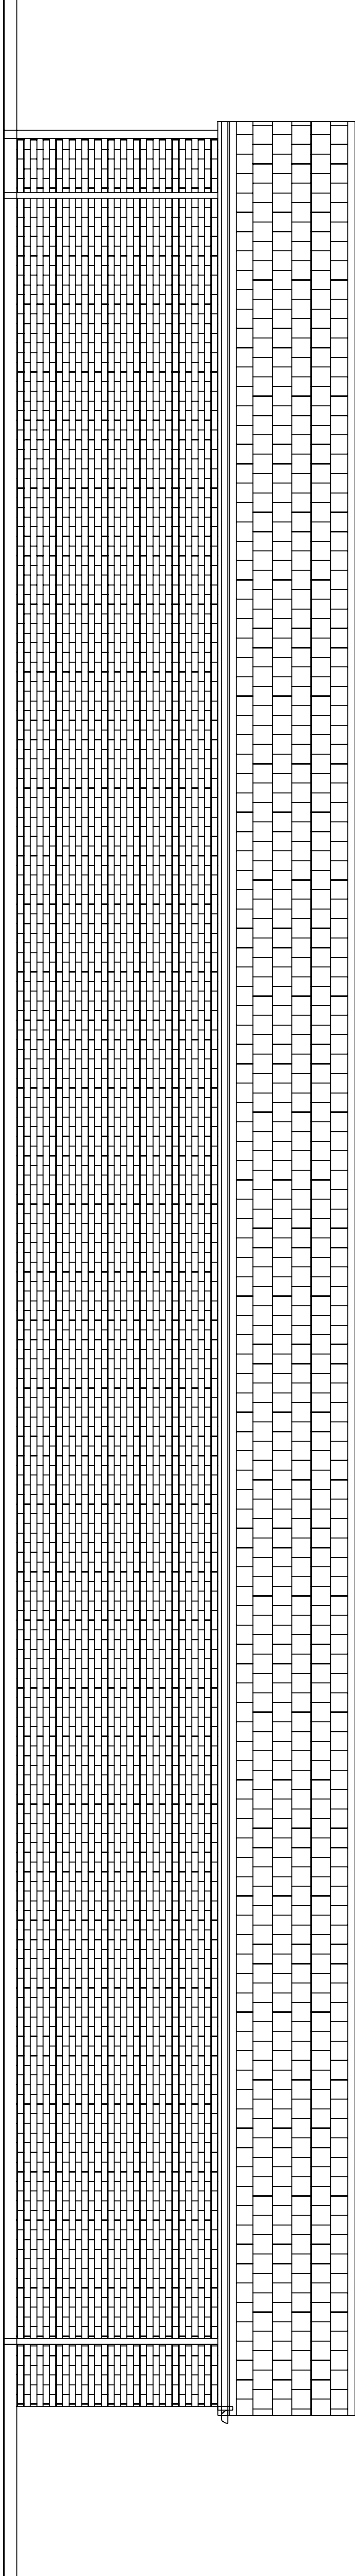

REAR ELEVATION SOUTH EAST

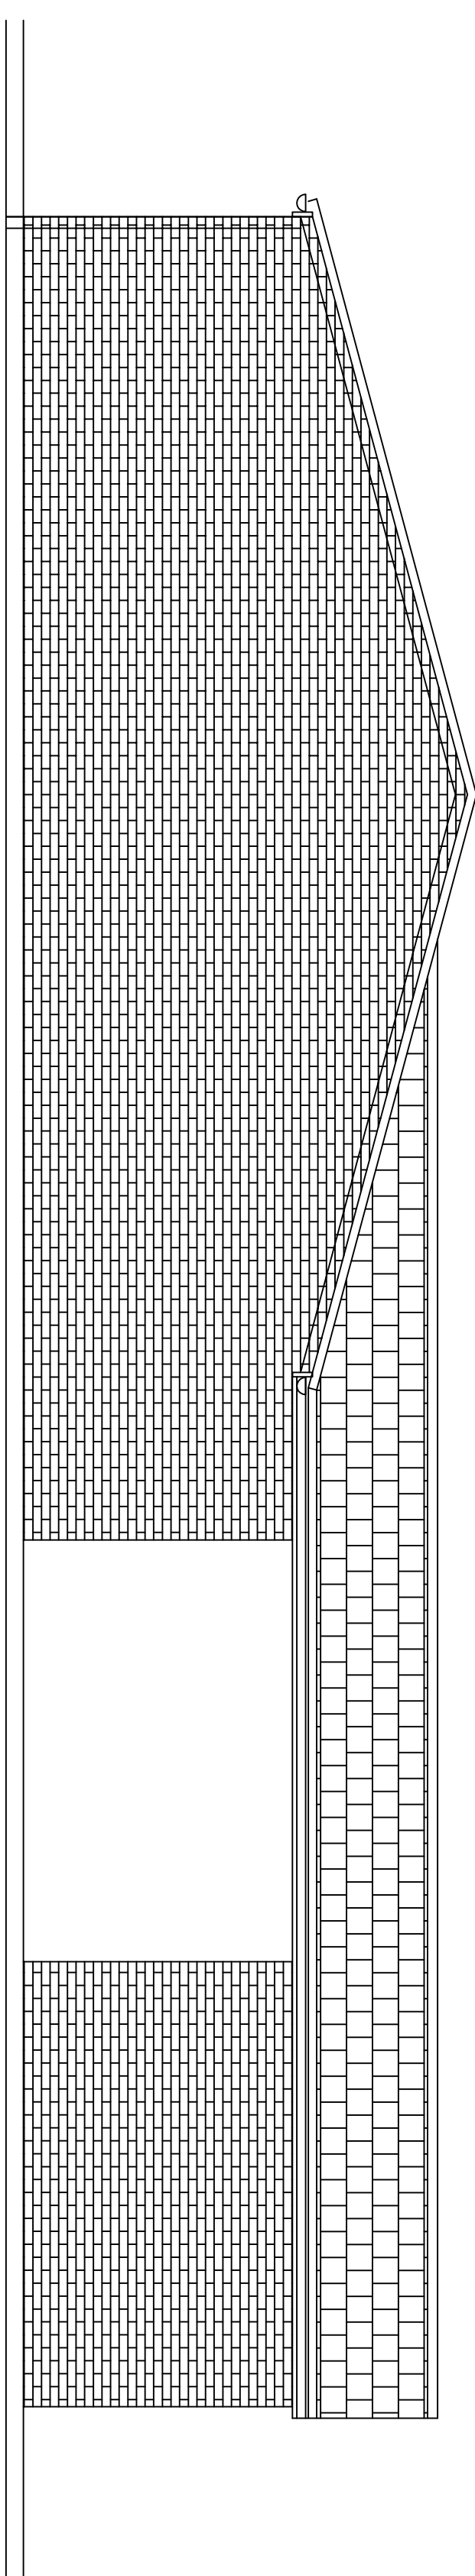


END ELEVATION SOUTH WEST
STABLES AND ANCILLARY BUILDING ELEVATIONS

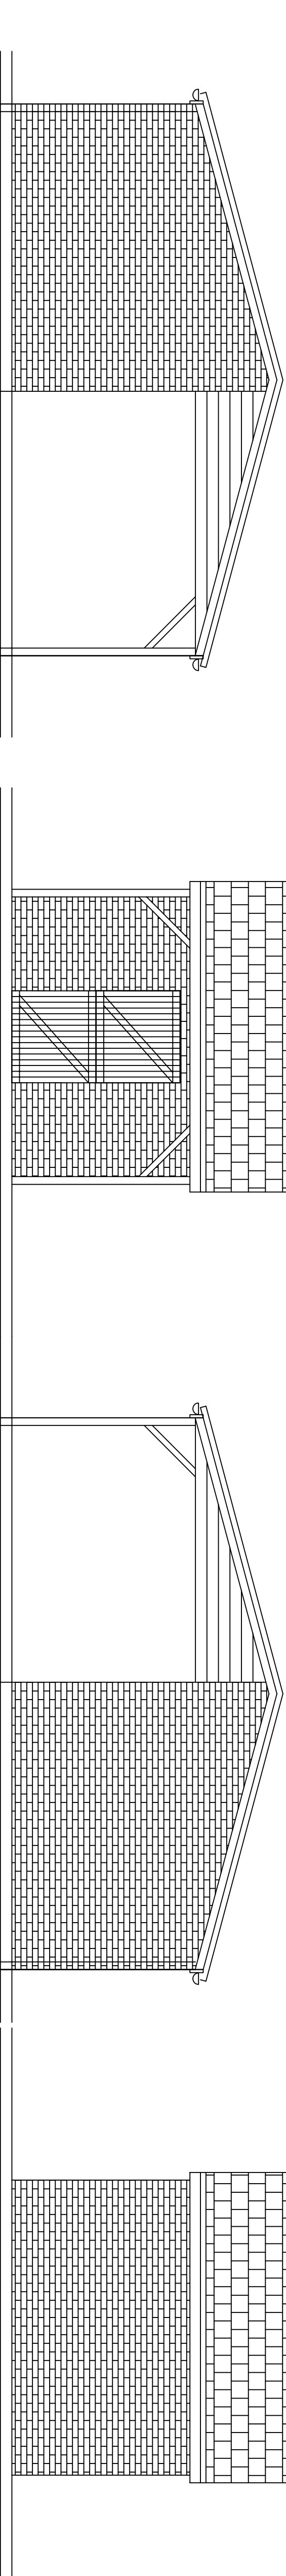

TERACOTTA ROOF TILES RED FACING BRICKS

FIELD SHELTER ELEVATIONS

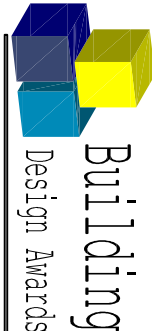

DBDS
Web site www.davidbrokendesignterms.com

DAVID BROKER DESIGN SERVICES

ARCHITECTURAL TECHNICIAN

ESTABLISHED 1975

WISBECH CAMBS PE13 8RT
Telephone 01845 414611
E-mail: david.broker@btinternet.com

Client: A BEDFORD

Drawing No: 2185 PLANNING ELEVATIONS

Project: PROPOSED STABLES AND ANCILLARY BUILDING
PADDOCKS SAND HING AND FIELD SHELTERS

Site: LAND AT
GODNEY HILL

Proposed: P12 000 Drawn: DB Checked: -

Print Scale: 1:50 Date: 01/06/22 Revision No: -

All dimensions to be verified on site. - This drawing is for information only and is not to be used for construction purposes. David Broker or his company shall not be held responsible for any construction works undertaken prior to approval or before approved plans are issued. - Any alterations to details or specifications may invalidate the approval and incur significant additional costs.