



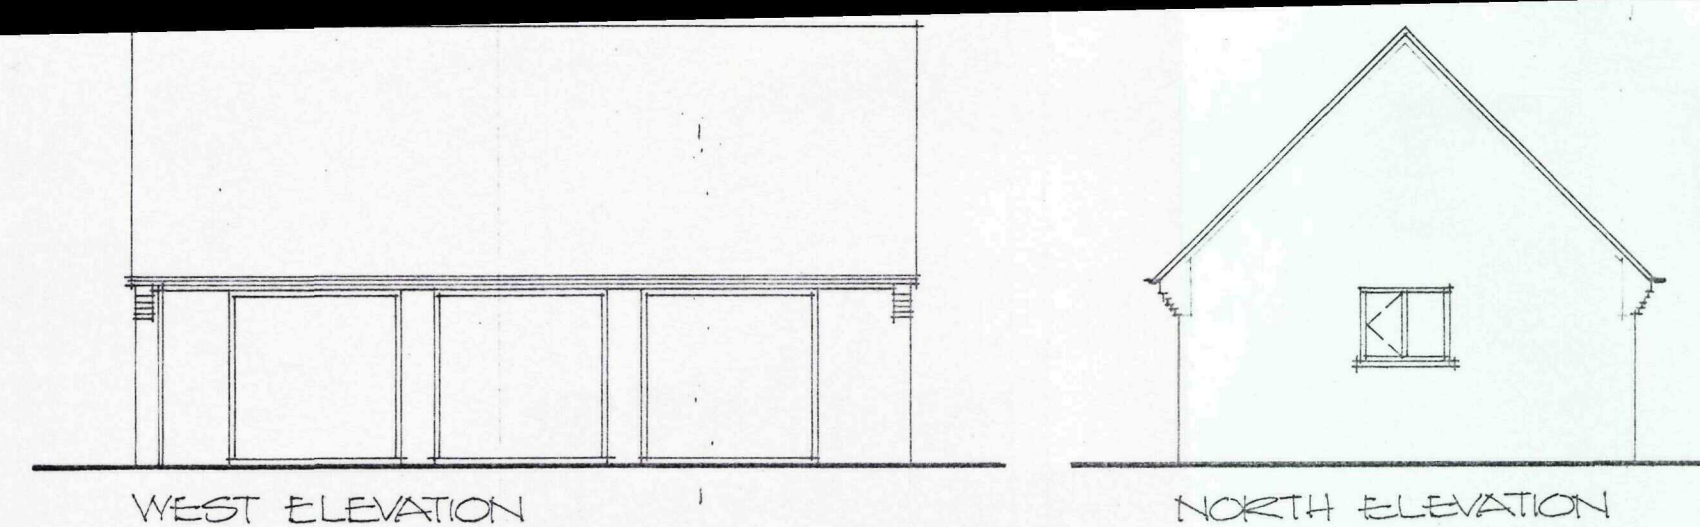


WEST ELEVATION


NORTH ELEVATION

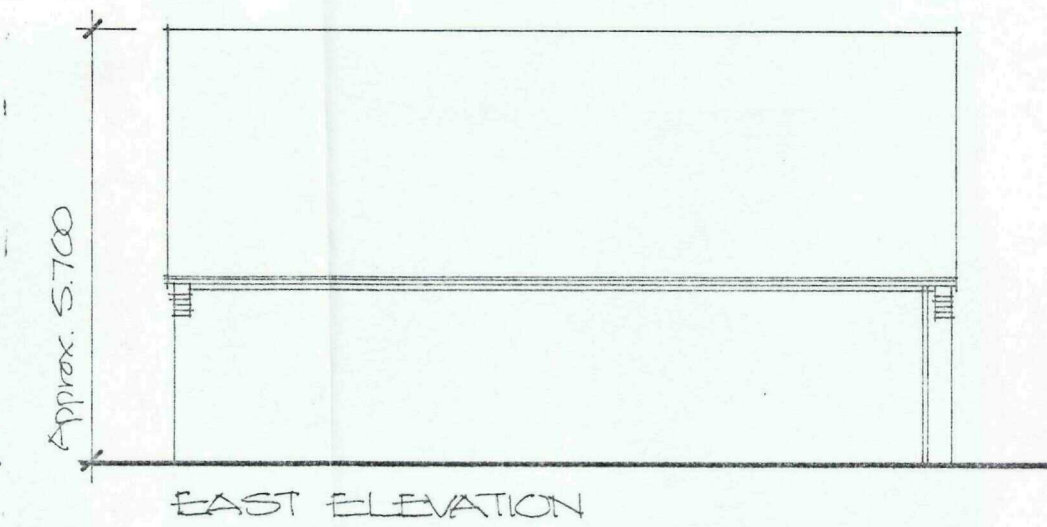


EAST ELEVATION

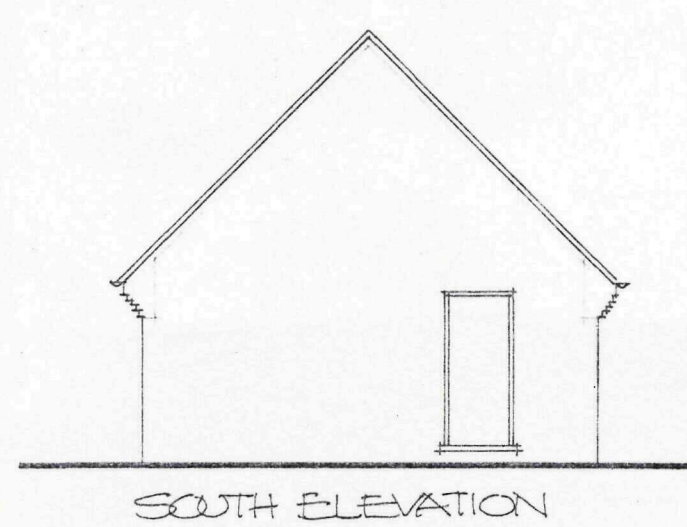

SOUTH ELEVATION

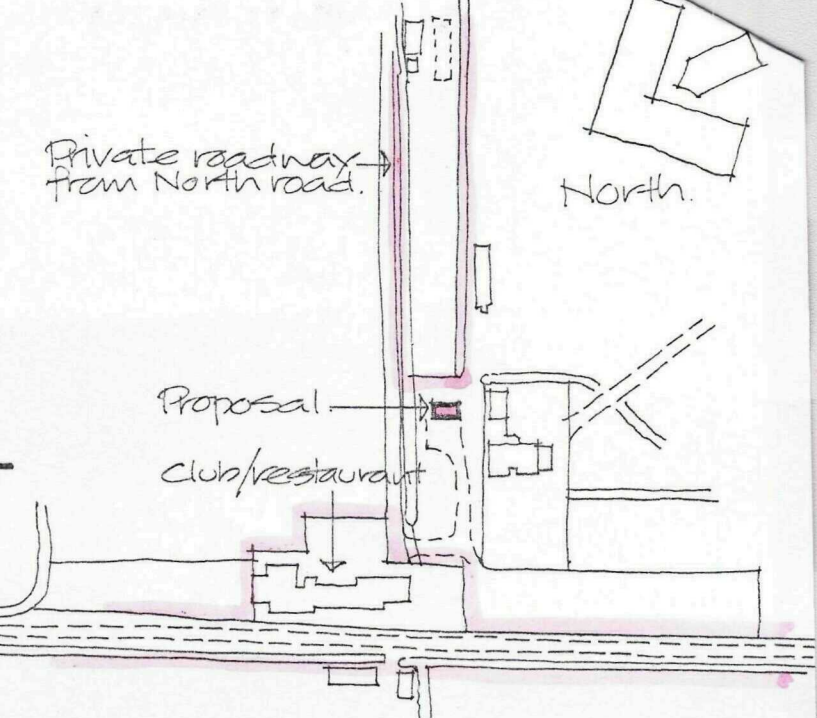

LOCATION PLAN Scale 1:2500

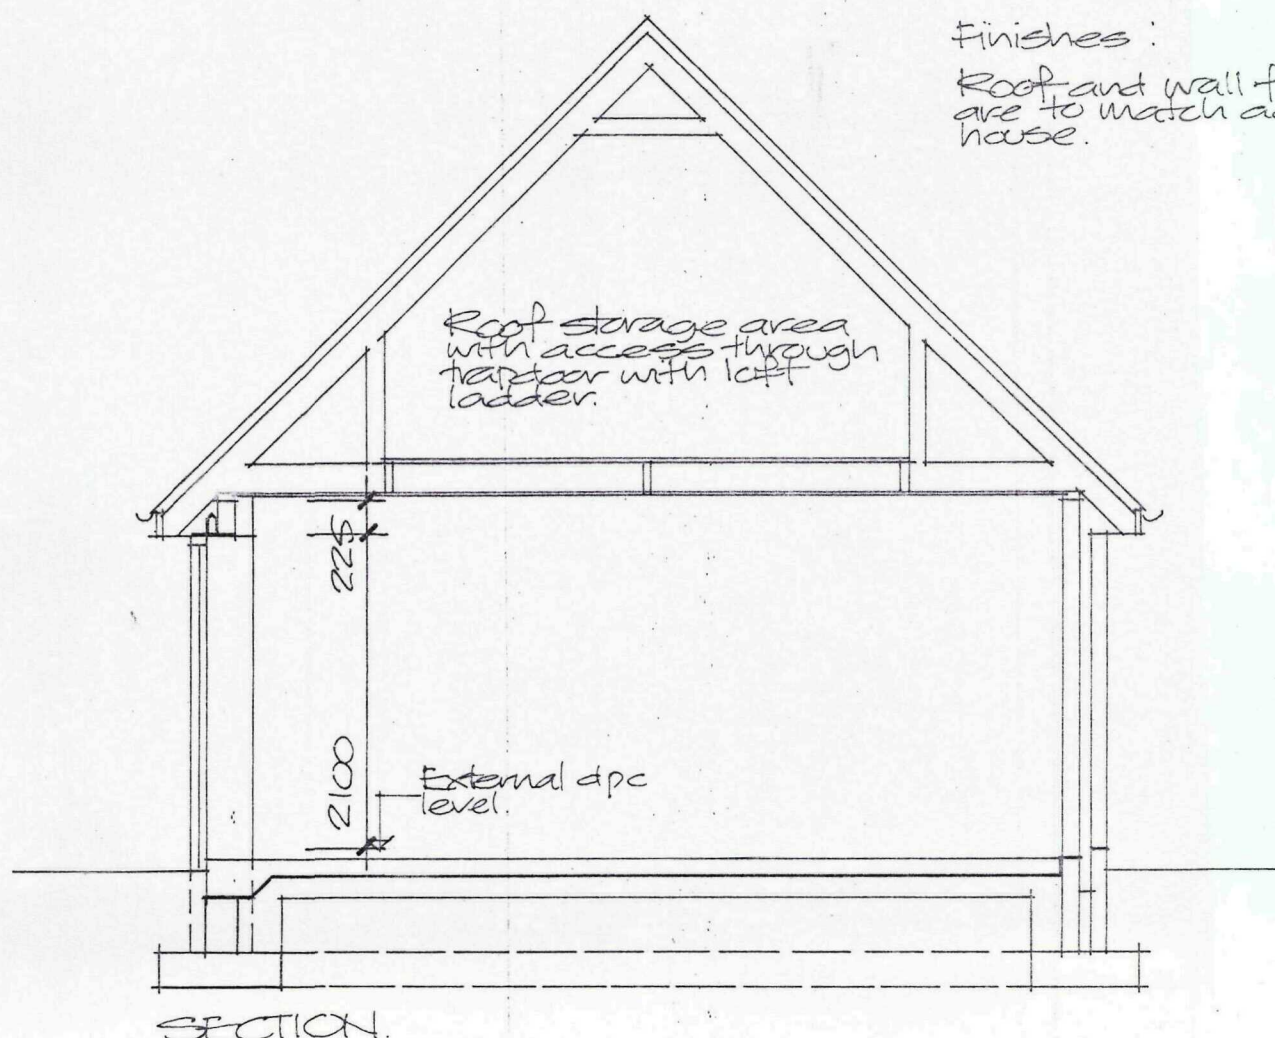


SECTION



* Garage door width to be confirmed.

SHDC
Planning & Development
28 SEP 2010
Ref: 0807-10

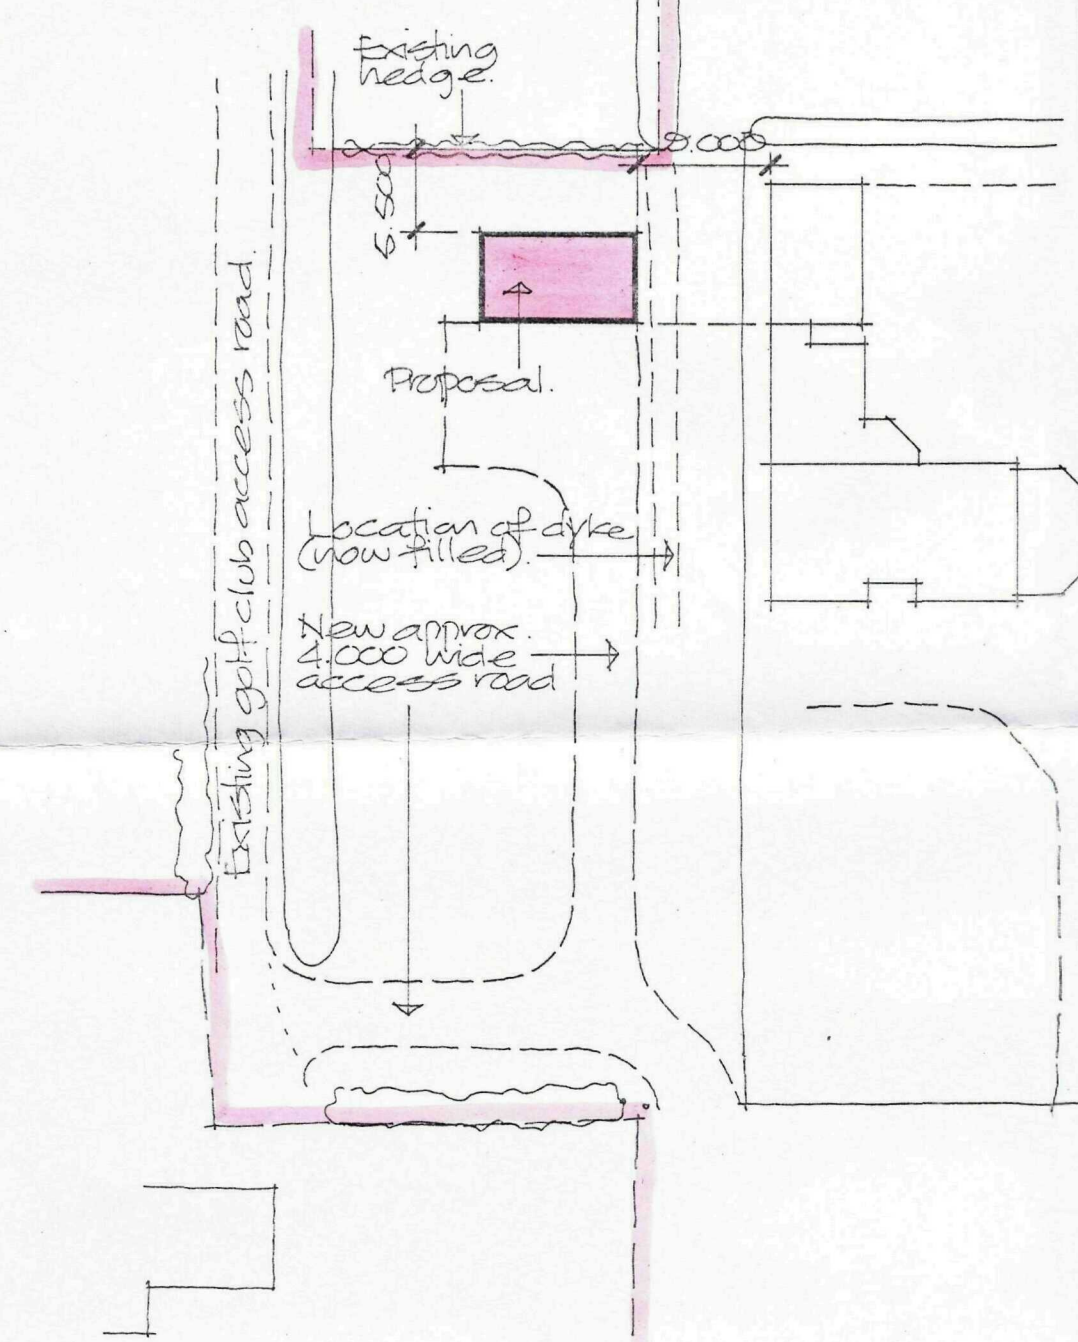

BLOCK PLAN Scale 1:500

Project
PROPOSED GOLF COURSE
IMPLEMENT STORE, WEST DROVE,
GEDNEY HILL, SPALDING.

Client
GEDNEY HILL GOLF CLUB

ALAN HORNSBY
ARCHITECTURAL SERVICES LTD
"Little Acre"
Peak Hill, Cowbit,
Spalding, Lincs. PE12 6AW
Tel. Holbeach (01406) 380591

Scale 1:50 & 1:100 Drg. no. 07/21/01A
Date April 2007