




FRONT ELEVATION





SIDE ELEVATION



REAR ELEVATION

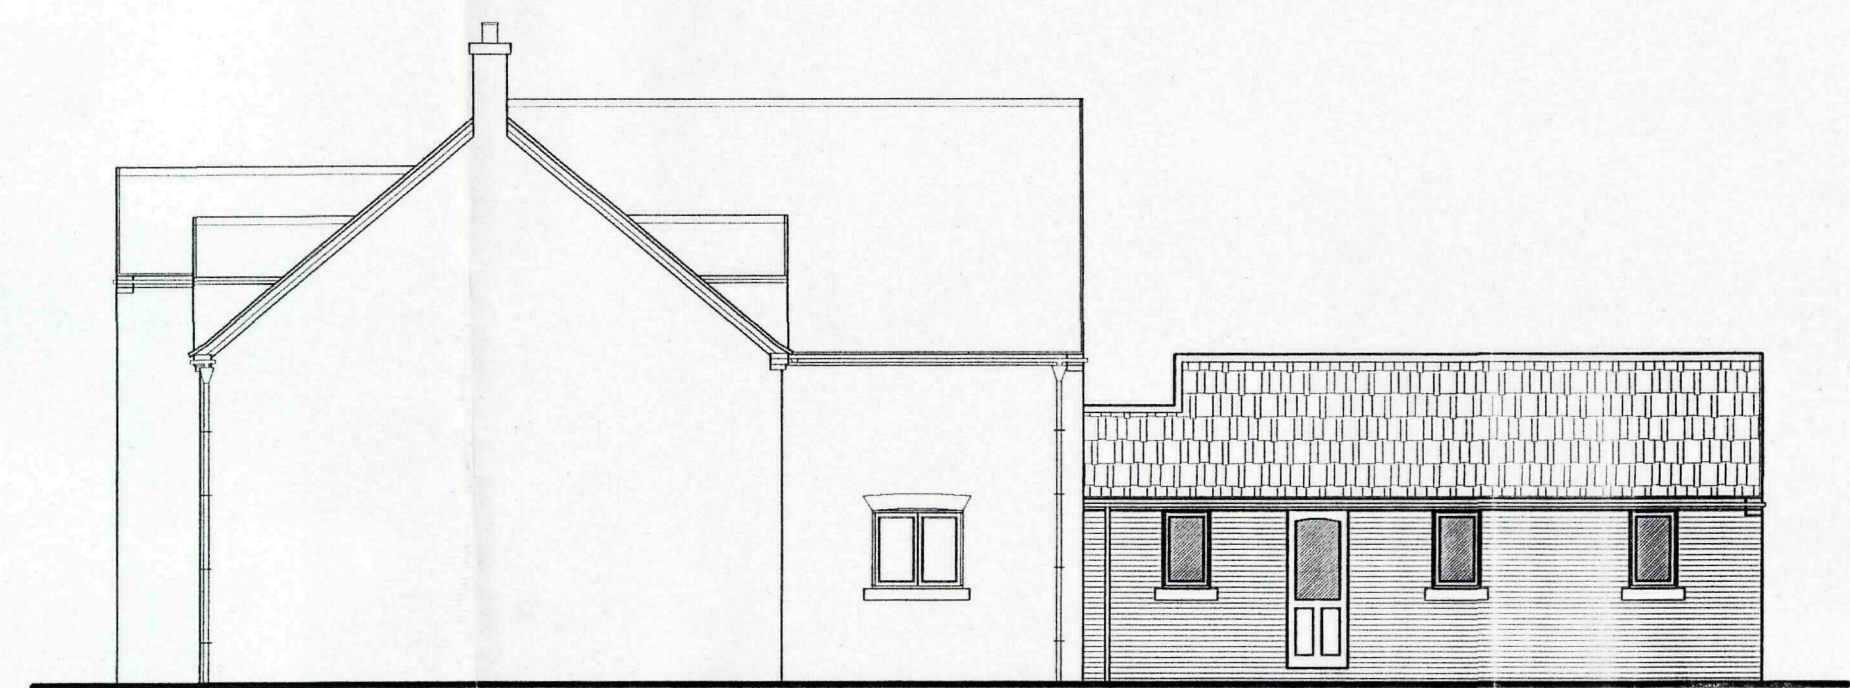

SIDE ELEVATION

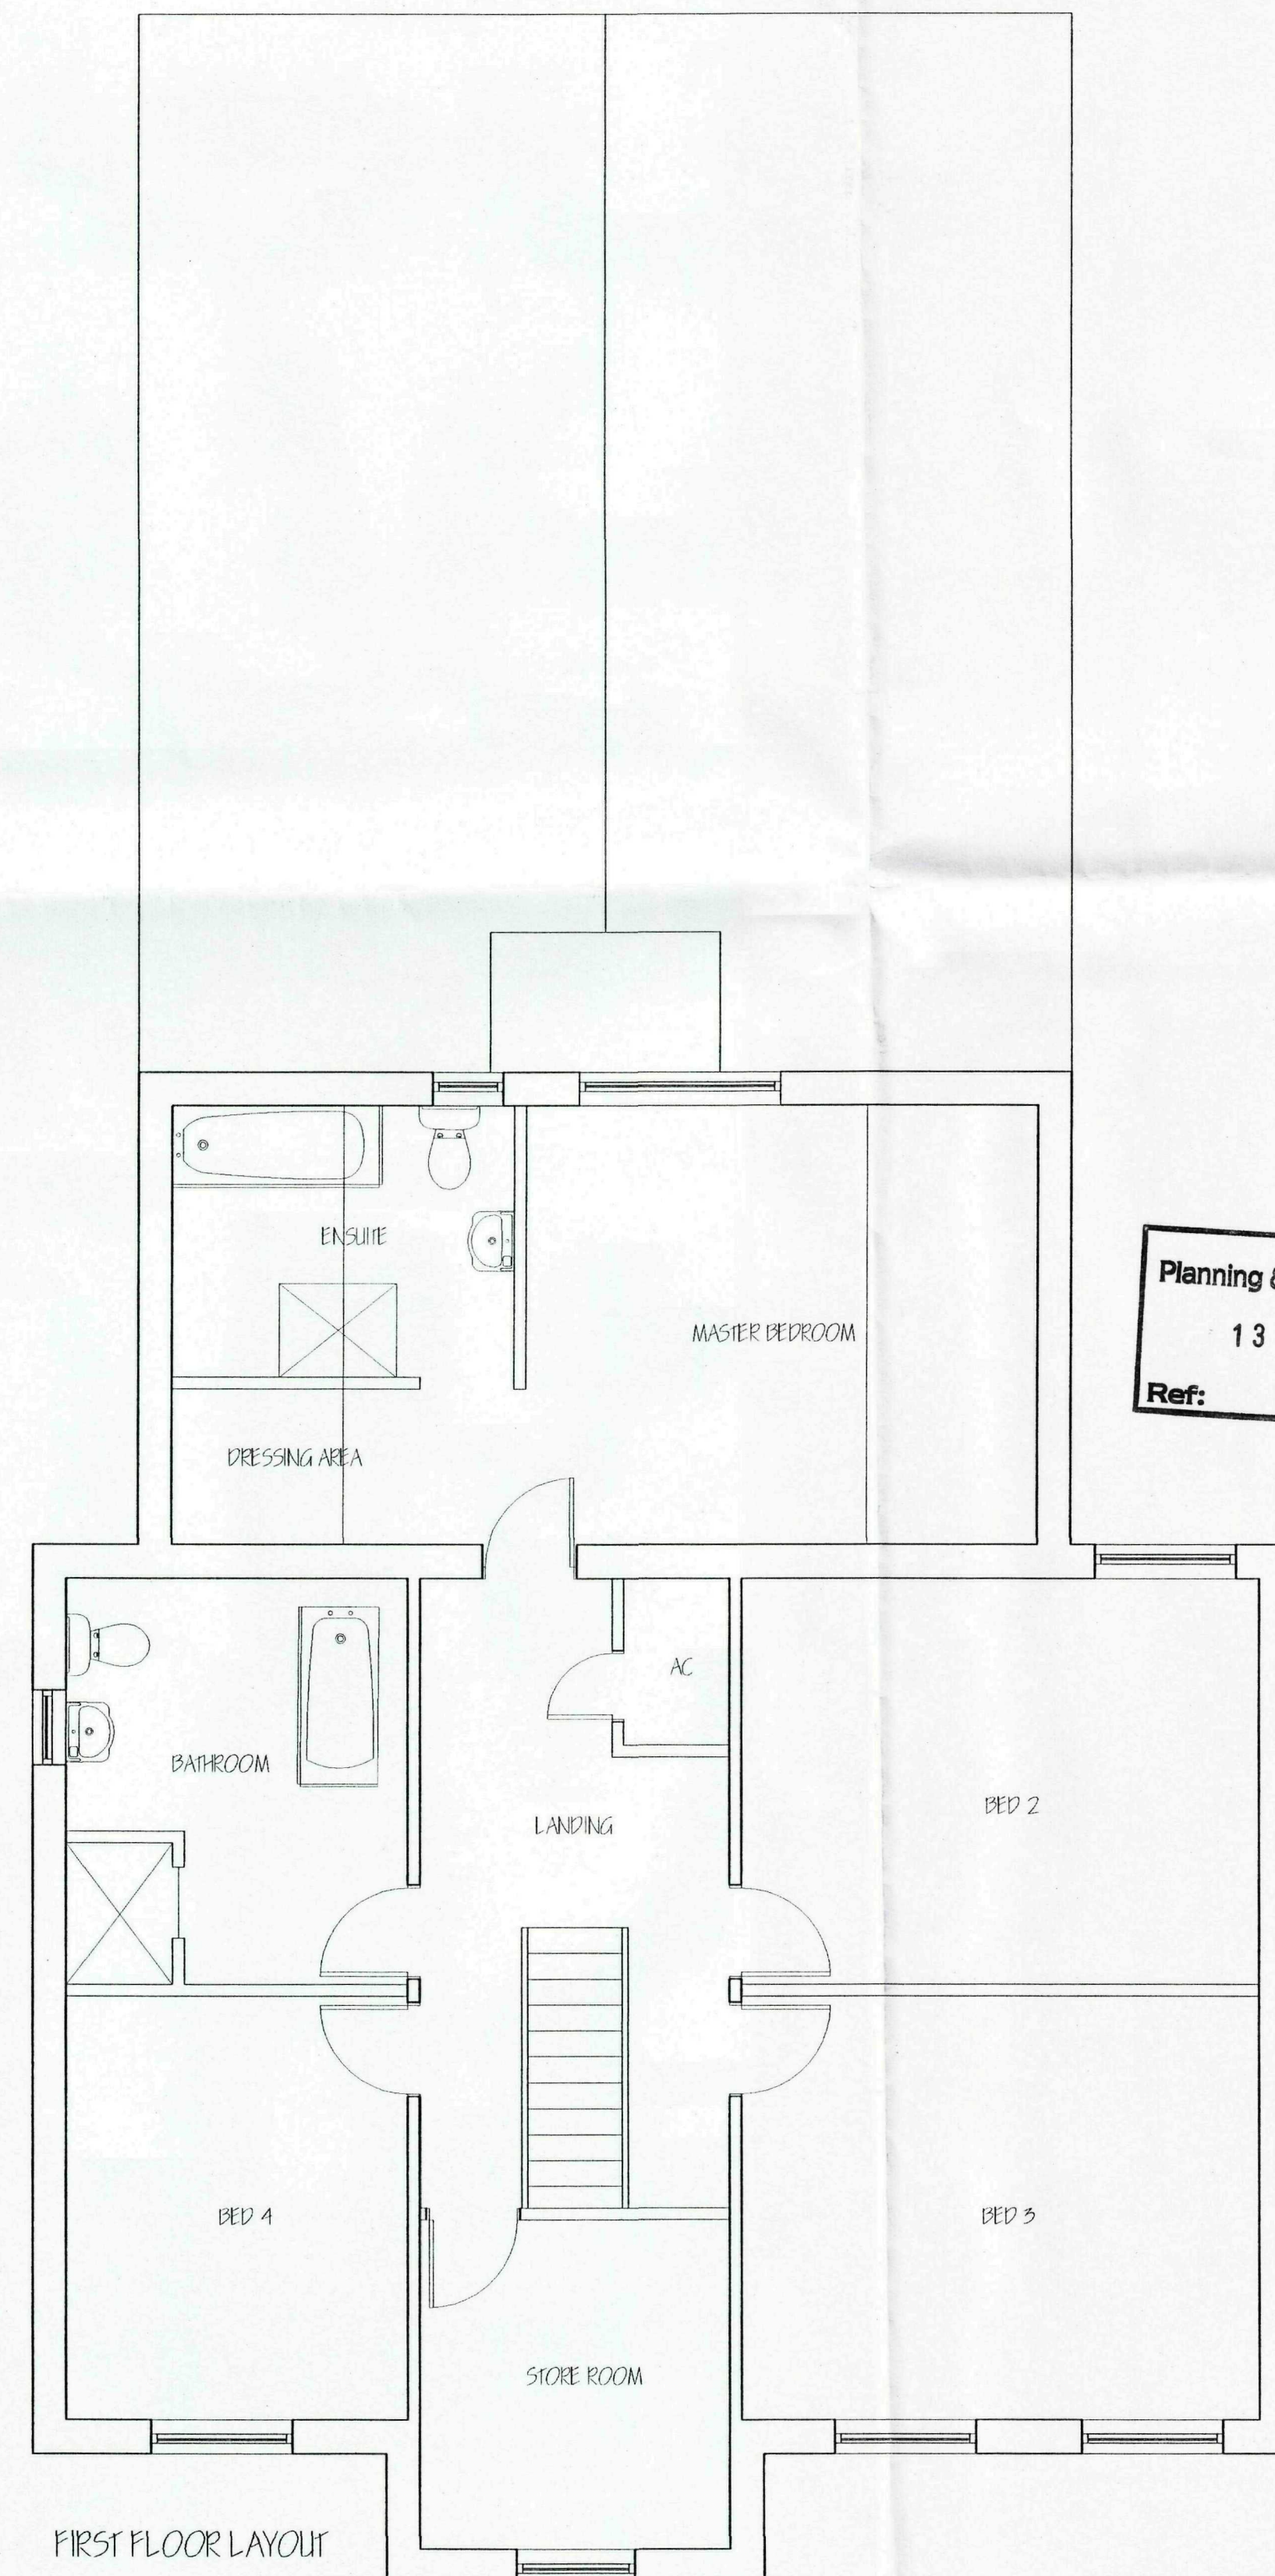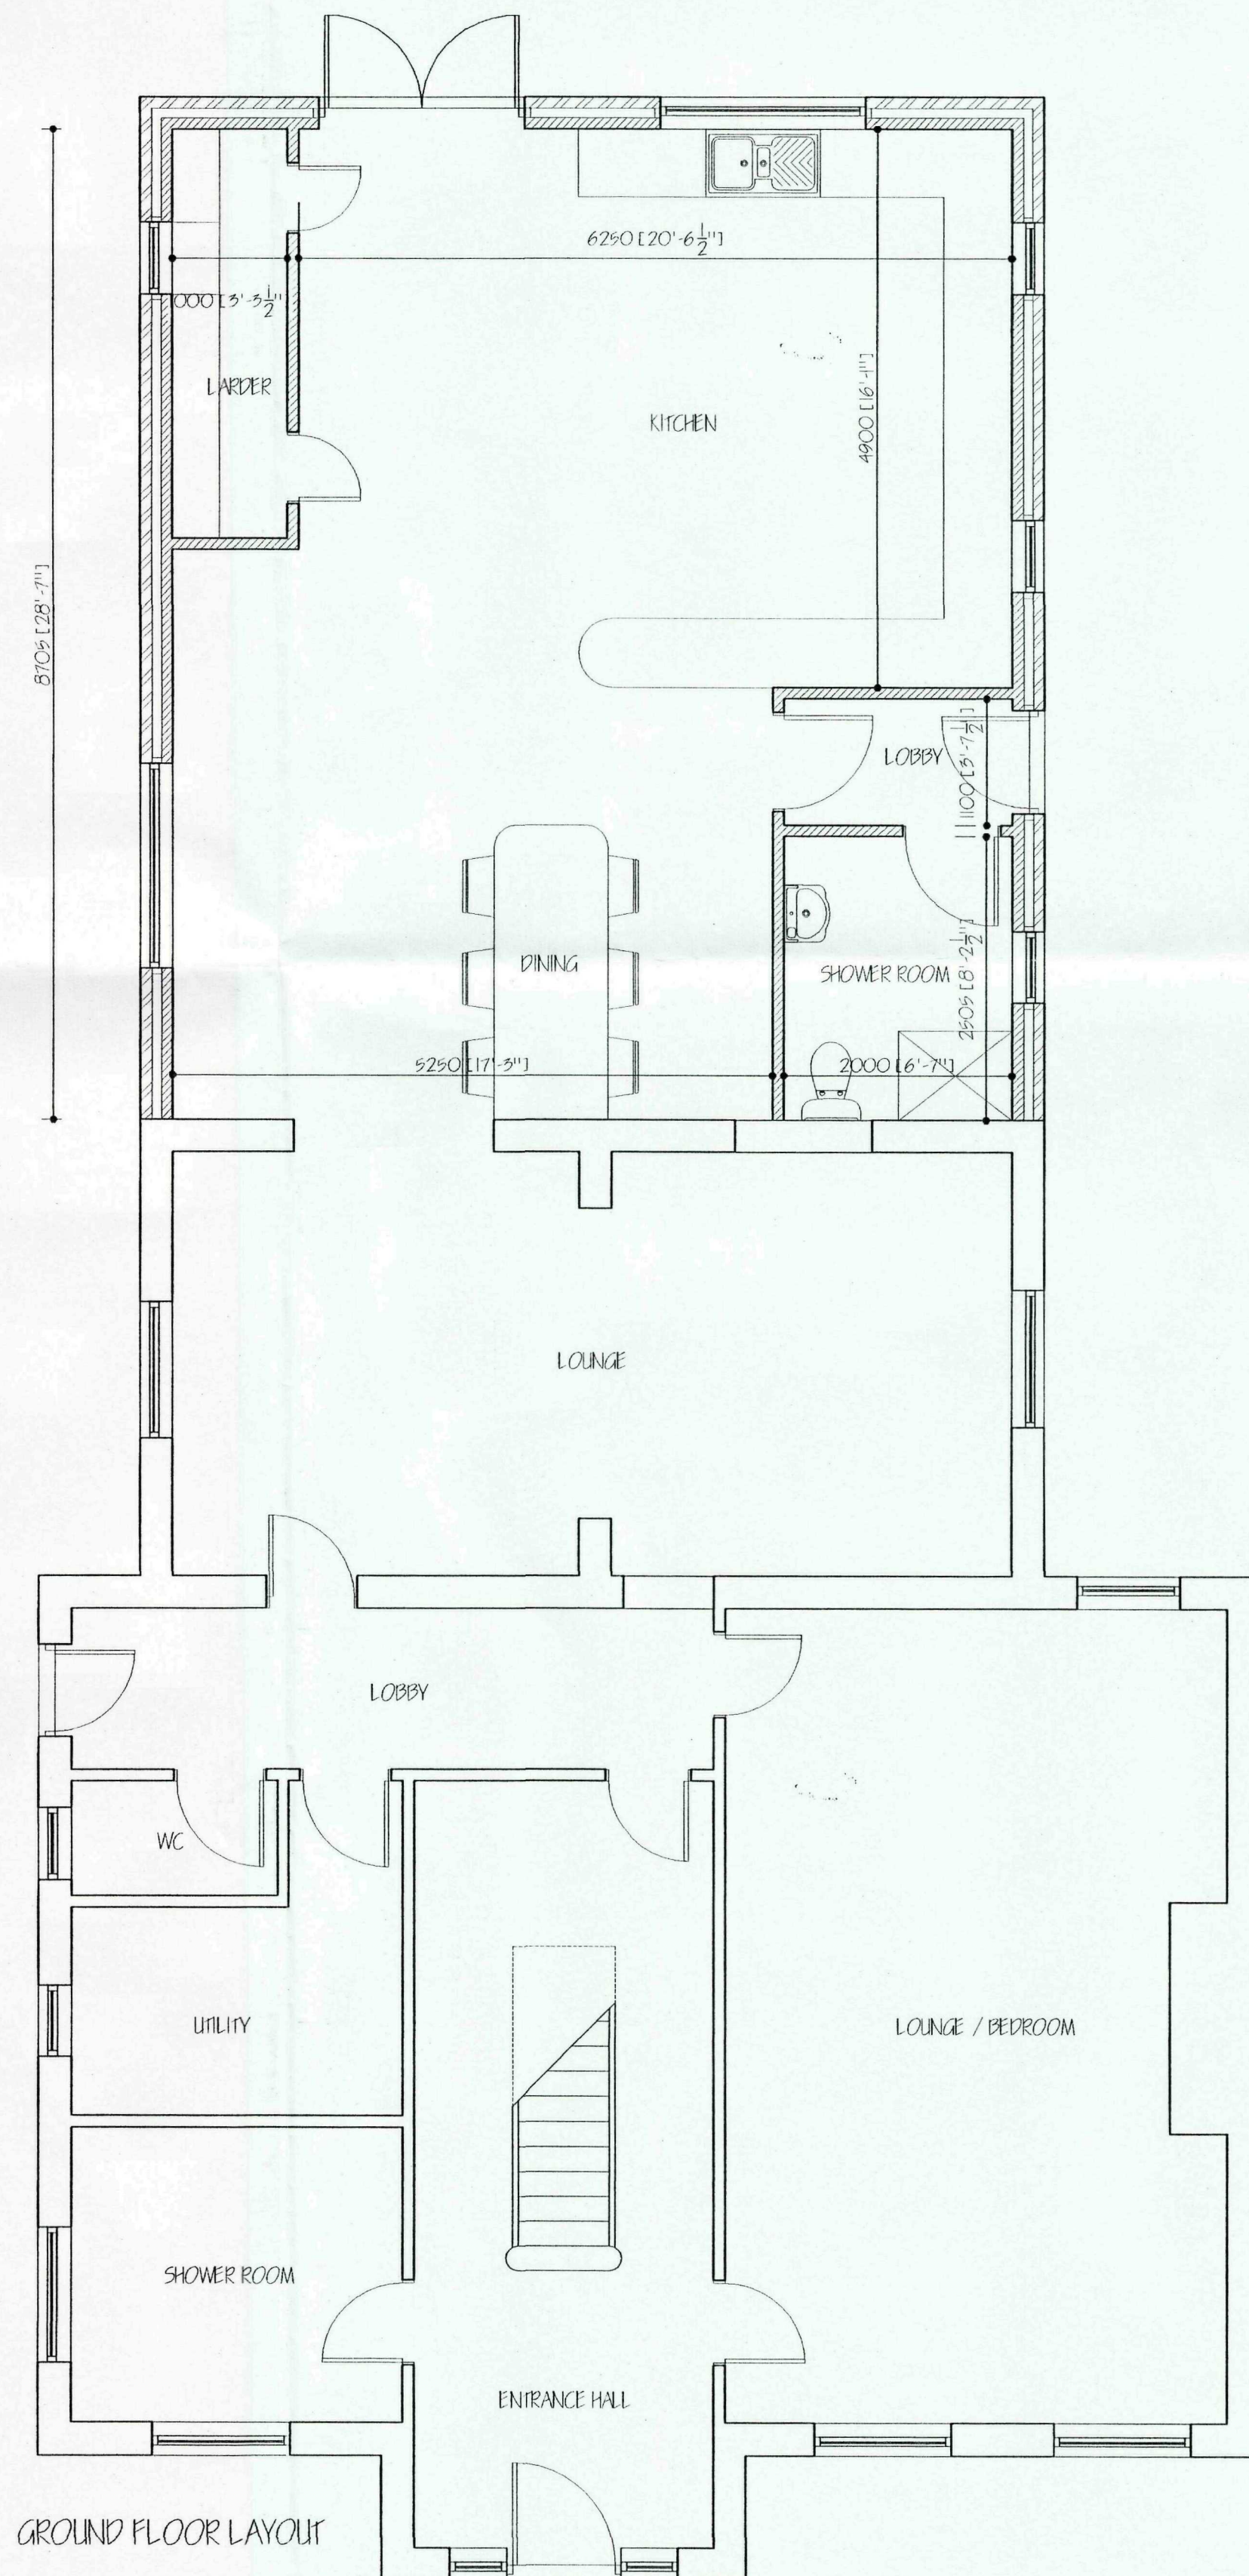

SHDC
Planning & Development
13 OCT 2009
Ref: 0811-09

ref	revision	date
B	CLIENTS AMENDMENTS	SEPT '09
A	CLIENTS AMENDMENTS	

G. R. MERCHANT LTD.
I. ENG AMICE FIWO
ARCHITECTURAL, STRUCTURAL
AND LAND DRAINAGE
CONSULTANTS

4 Wrights Mews
12A Park Road, Holbeach,
Spalding, Lincs. PE12 7EE
Tel: 01406 490800
Fax: 01406 425744
E-Mail: gr.merchant@btconnect.com

Project
EXTENSION & ALTERATIONS
MEADOW VIEW
24 NORTH ROAD
GROVEY HILL, Lincs

Client
MRS S. SMITH








Drawing
FLOOR PLANS & ELEVATIONS
- PROPOSED

Job Ref. 1964/09	Drawing No. 05B
Date SEPT '09	Drawn SLH

Scales
1/50 1/100

DO NOT SCALE FROM THIS DRAWING

This drawing is copyright and may not be copied, reproduced, photocopied or used for any other purpose other than that for which it is issued. The Client/Contractor is to check all dimensions on site and report any discrepancies to the architect. All dimensions shown on the drawing are approximate and are based upon typical site conditions related to this area. No responsibility can be accepted for abnormal conditions which may be discovered during construction unless reported by the architect as such. Design amendments may be considered. Site visit surveys are recommended in respect of foundations to establish specific site conditions before foundation work is undertaken. The drawing is based on the amount of information contained and does not purport to contain a full specification of the works. It is issued for the purpose of obtaining Planning, Building Regulation approval. This drawing must not be used as a contract document alone. The works will not be supervised or inspected on site by G.R. Merchant or any representative thereof. It is the client or their appointed agents responsibility to control workmanship, substitution of materials, adherence to specification, variations to contract etc. All materials to be new unless otherwise stated and all components and materials etc. to be used fixed and installed etc. in strict accordance with manufacturers instruction and relevant code of practice. Materials shall conform to appropriate British standard specification or BS, certificate or European code equivalent. The Employer/Client shall ensure that the selected contractor is competent with all aspects of relevant necessary to achieve compliance with Health and Safety legislation for building sites and work places. The Employer/Client is advised that should the works need to comply with the Construction Design and Management Regulations an independent Planning Supervisor will be required. The works shall be carried out in strict accordance with the drawing and details. Work that may not specifically be shown but may be reasonably inferred as necessary to carry out the works shall be deemed to be included. It is the client's and their agents responsibility to the owner of the Party Wall etc. Act 1996, when building in close proximity to adjoining neighbours boundaries.

       

G. R. MERCHANT LTD.,
LANG AMICE FIWO

**ARCHITECTURAL, STRUCTURAL
AND LAND DRAINAGE
CONSULTANTS**

4 Wrights Mews
12A Park Road, Holbeach.
Spalding, Lincs. PE12 7EE
Tel: 01406 490800
Fax: 01406 425744
E-Mail: gr.merchant@btconnect.com

Project
EXTENSION & ALTERATIONS
MEADOW VIEW
24 NORTH ROAD
GEDNEY HILL, ILLINOIS

Client
MRS S. SMITH

Drawing
FLOOR PLANS & ELEVATIONS
- EXISTING


Job Ref.	Drawing No.
1964/09	01A

Date	Drawn
APR '09	SLH

Scales	1/50
--------	------

DO NOT SCALE FROM THIS DRAWING

[illegible]

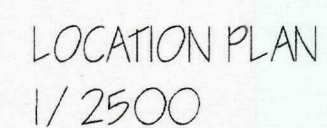

ref:	revision	date
G. R. MERCHANT LTD.  I.ENG AMICE FIWO ARCHITECTURAL, STRUCTURAL AND LAND DRAINAGE CONSULTANTS 4 Wrights Mews 12A Park Road, Helwich, Spalding, Lincs. PE12 7ZE Tel: 01406 490800 Fax: 01406 425744 E-Mail: gr.merchant@btconnect.com		
Project		
EXTENSION & ALTERATIONS "MEADOW VIEW" 24 NORTH ROAD GEEDNY HILL - SPALDING Lincs PE12 0NL		
Client		
MRS. S. SMITH		
Drawing		
LOCATION & SITE PLAN		
Job Ref.	Drawing No.	
1964-09	06	
Date	Drawn	
SEPT '09	GFM	
Scales		
AS INDICATED		
DO NOT SCALE FROM THIS DRAWING This drawing is copyright and may not be altered, copied, photographed or used for any other purpose other than that for which it is issued. The General Contractor is to check all dimensions on this as reported by the contractor to the Architect. All details shown on this drawing including foundations are based upon typical site conditions related to the area. No responsibility can be accepted for errors, omissions which may be discovered during construction unless reported to the Architect so that design amendments may be considered. Data and surveys are recommended in accordance with the design conditions specific site conditions before foundations were undertaken. The drawing is limited in amount of information contained and does not purport to contain a full specification of the works. It is solely for the purposes of obtaining Planning / Building Regulation approval. This drawing must not be used in a contract document setting. The works will not be supervised or regulated on site by G.R. Merchant or any representative thereof. It is the client's or their appointed agent's responsibility to ensure compliance, satisfaction of all matters, dimensions & specification, reference to contract documents, materials to be used as dimensions stated and all components and materials to be used (if any) and material etc. is stated accordance with manufacturer's instruction and research code of practice. Merchant shall continue to approve in writing all relevant accreditation or BSA certificate or to be issued by the Architect. The Employer / Client shall ensure that the selected contractor is competent and accepts all measures necessary to achieve compliance with Health and Safety legislation for building work and Work places. The Employer / Client is advised that should the works need to be carried out with the Construction, Health and Safety Regulations an Independent Planning Supervisor will be required. The works shall comprise of all as shown on the drawing and details. Works that may not specifically be shown but may be necessary (where necessary) to carry out the Party Wall etc. Act 1996, when building in close proximity to adjoining neighbours boundaries.		