
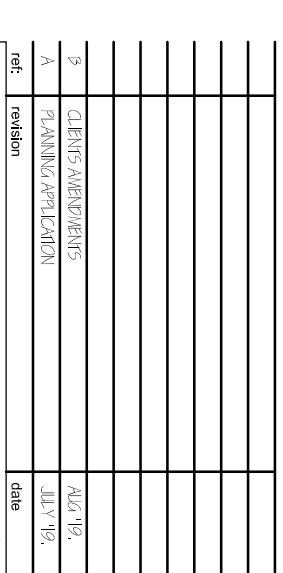


EXTERNAL MATERIALS
WALLS:- FLINTLESS BRICKS - OLIVE TUDOR FACED BRICKS
ROOF:- RED AND PENLAND PAINTLE - BRECKLAND BROWN SMOOTH 5/2.
WINDOWS & DOORS:- UPVC CERAM
RAINWATER GOODS:- BLACK UPVC

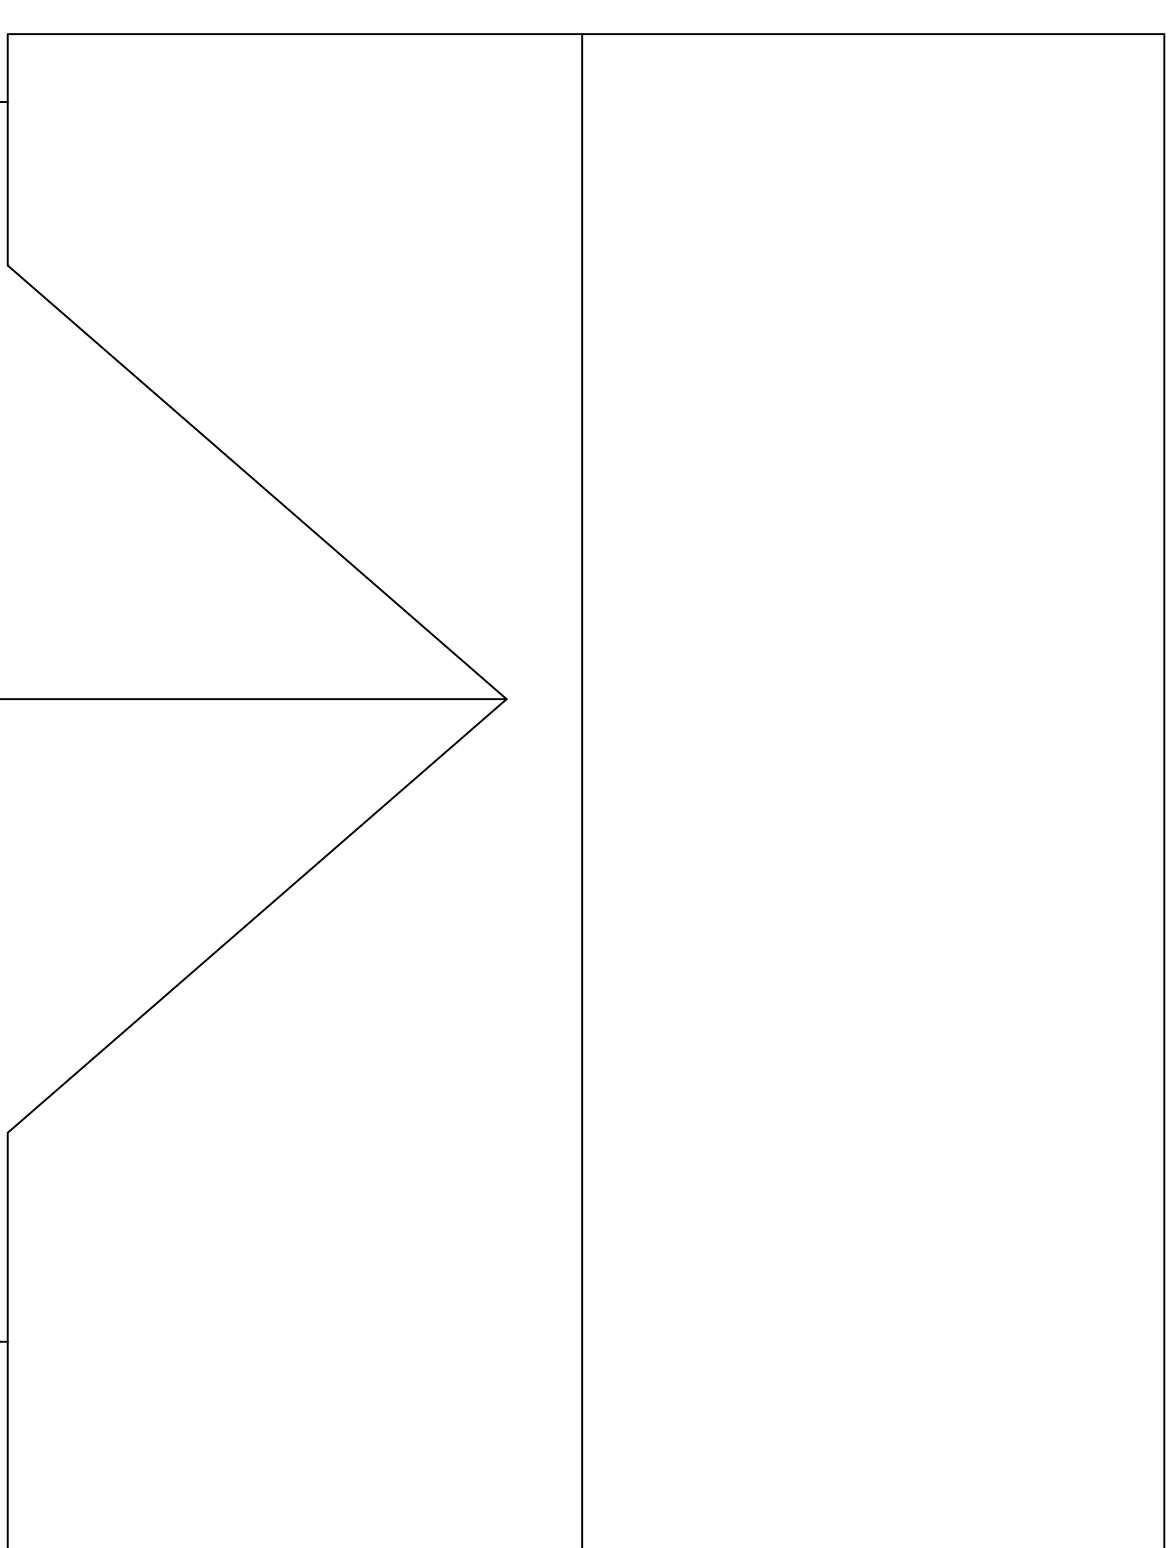

U. N. MERCHANT LTD.
11th FLOOR
12A Park Road,
Spalding, Lincs. PE13 7EE
Tel: 01406 408090
Fax: 01406 425744
E-Mail: u.n.merchant@btconnect.com


RESIDENTIAL DEVELOPMENT.
Adj: 7 STATION ROAD.
CEDNEY HILL.
LINGS. PE12 ONP.

Client: MR & MRS N GREEN.


FLOOR PLANS & ELEVATIONS.

Job Ref.	Drawing No.
3519-19.	02B.

1/50, 1/100, (unless otherwise stated)

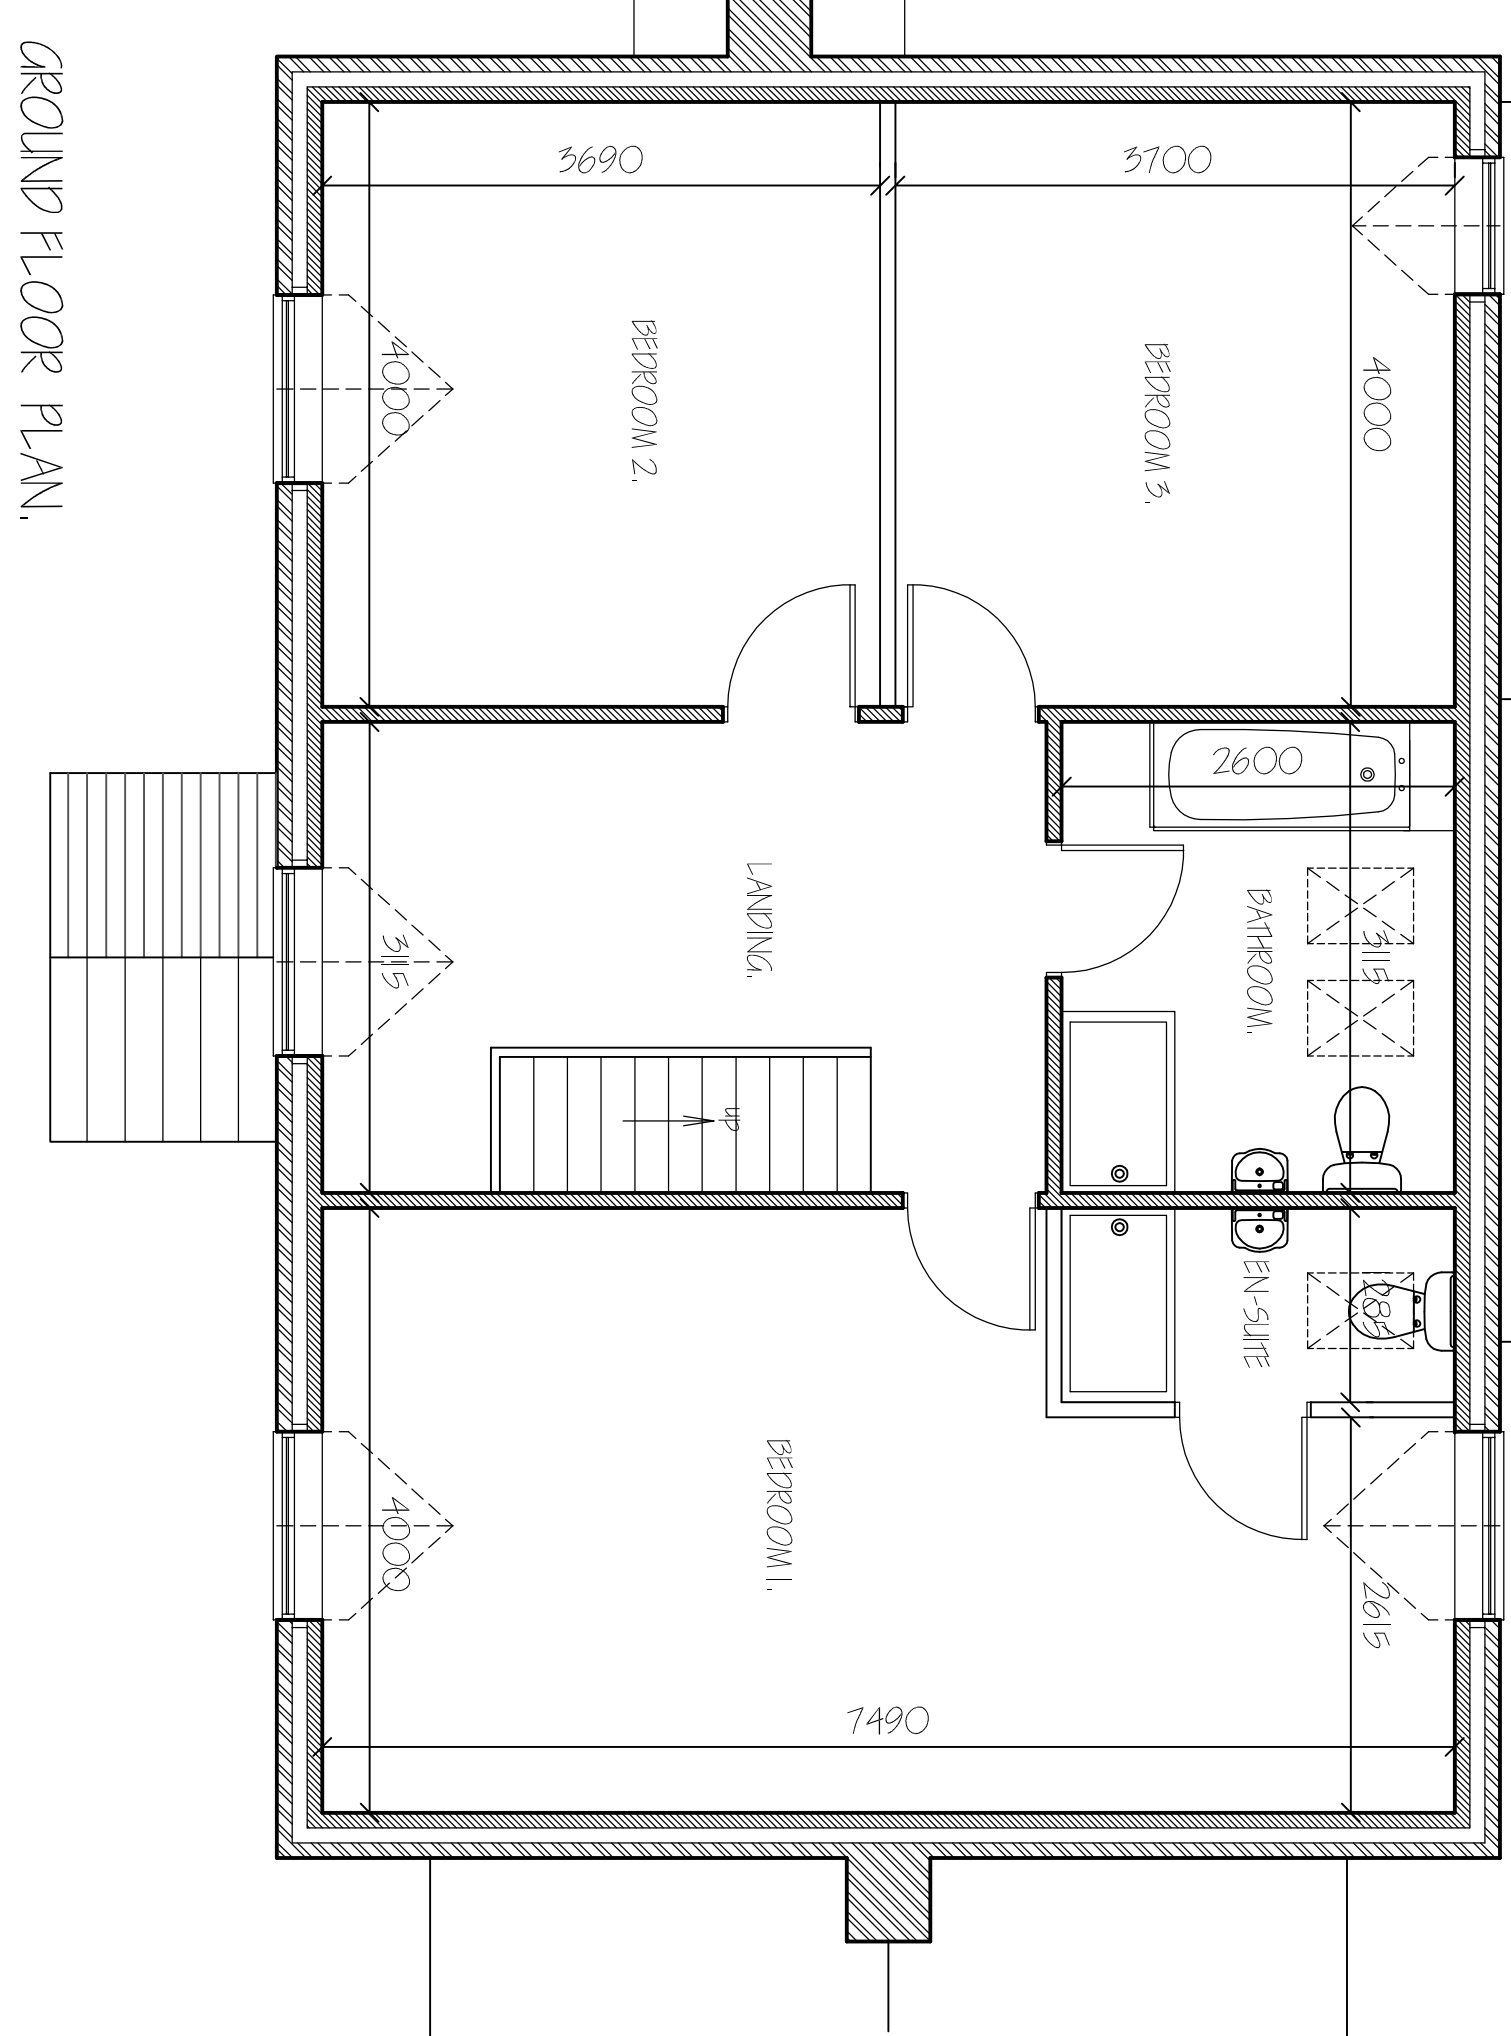[illegible]

GROUND FLOOR PLAN

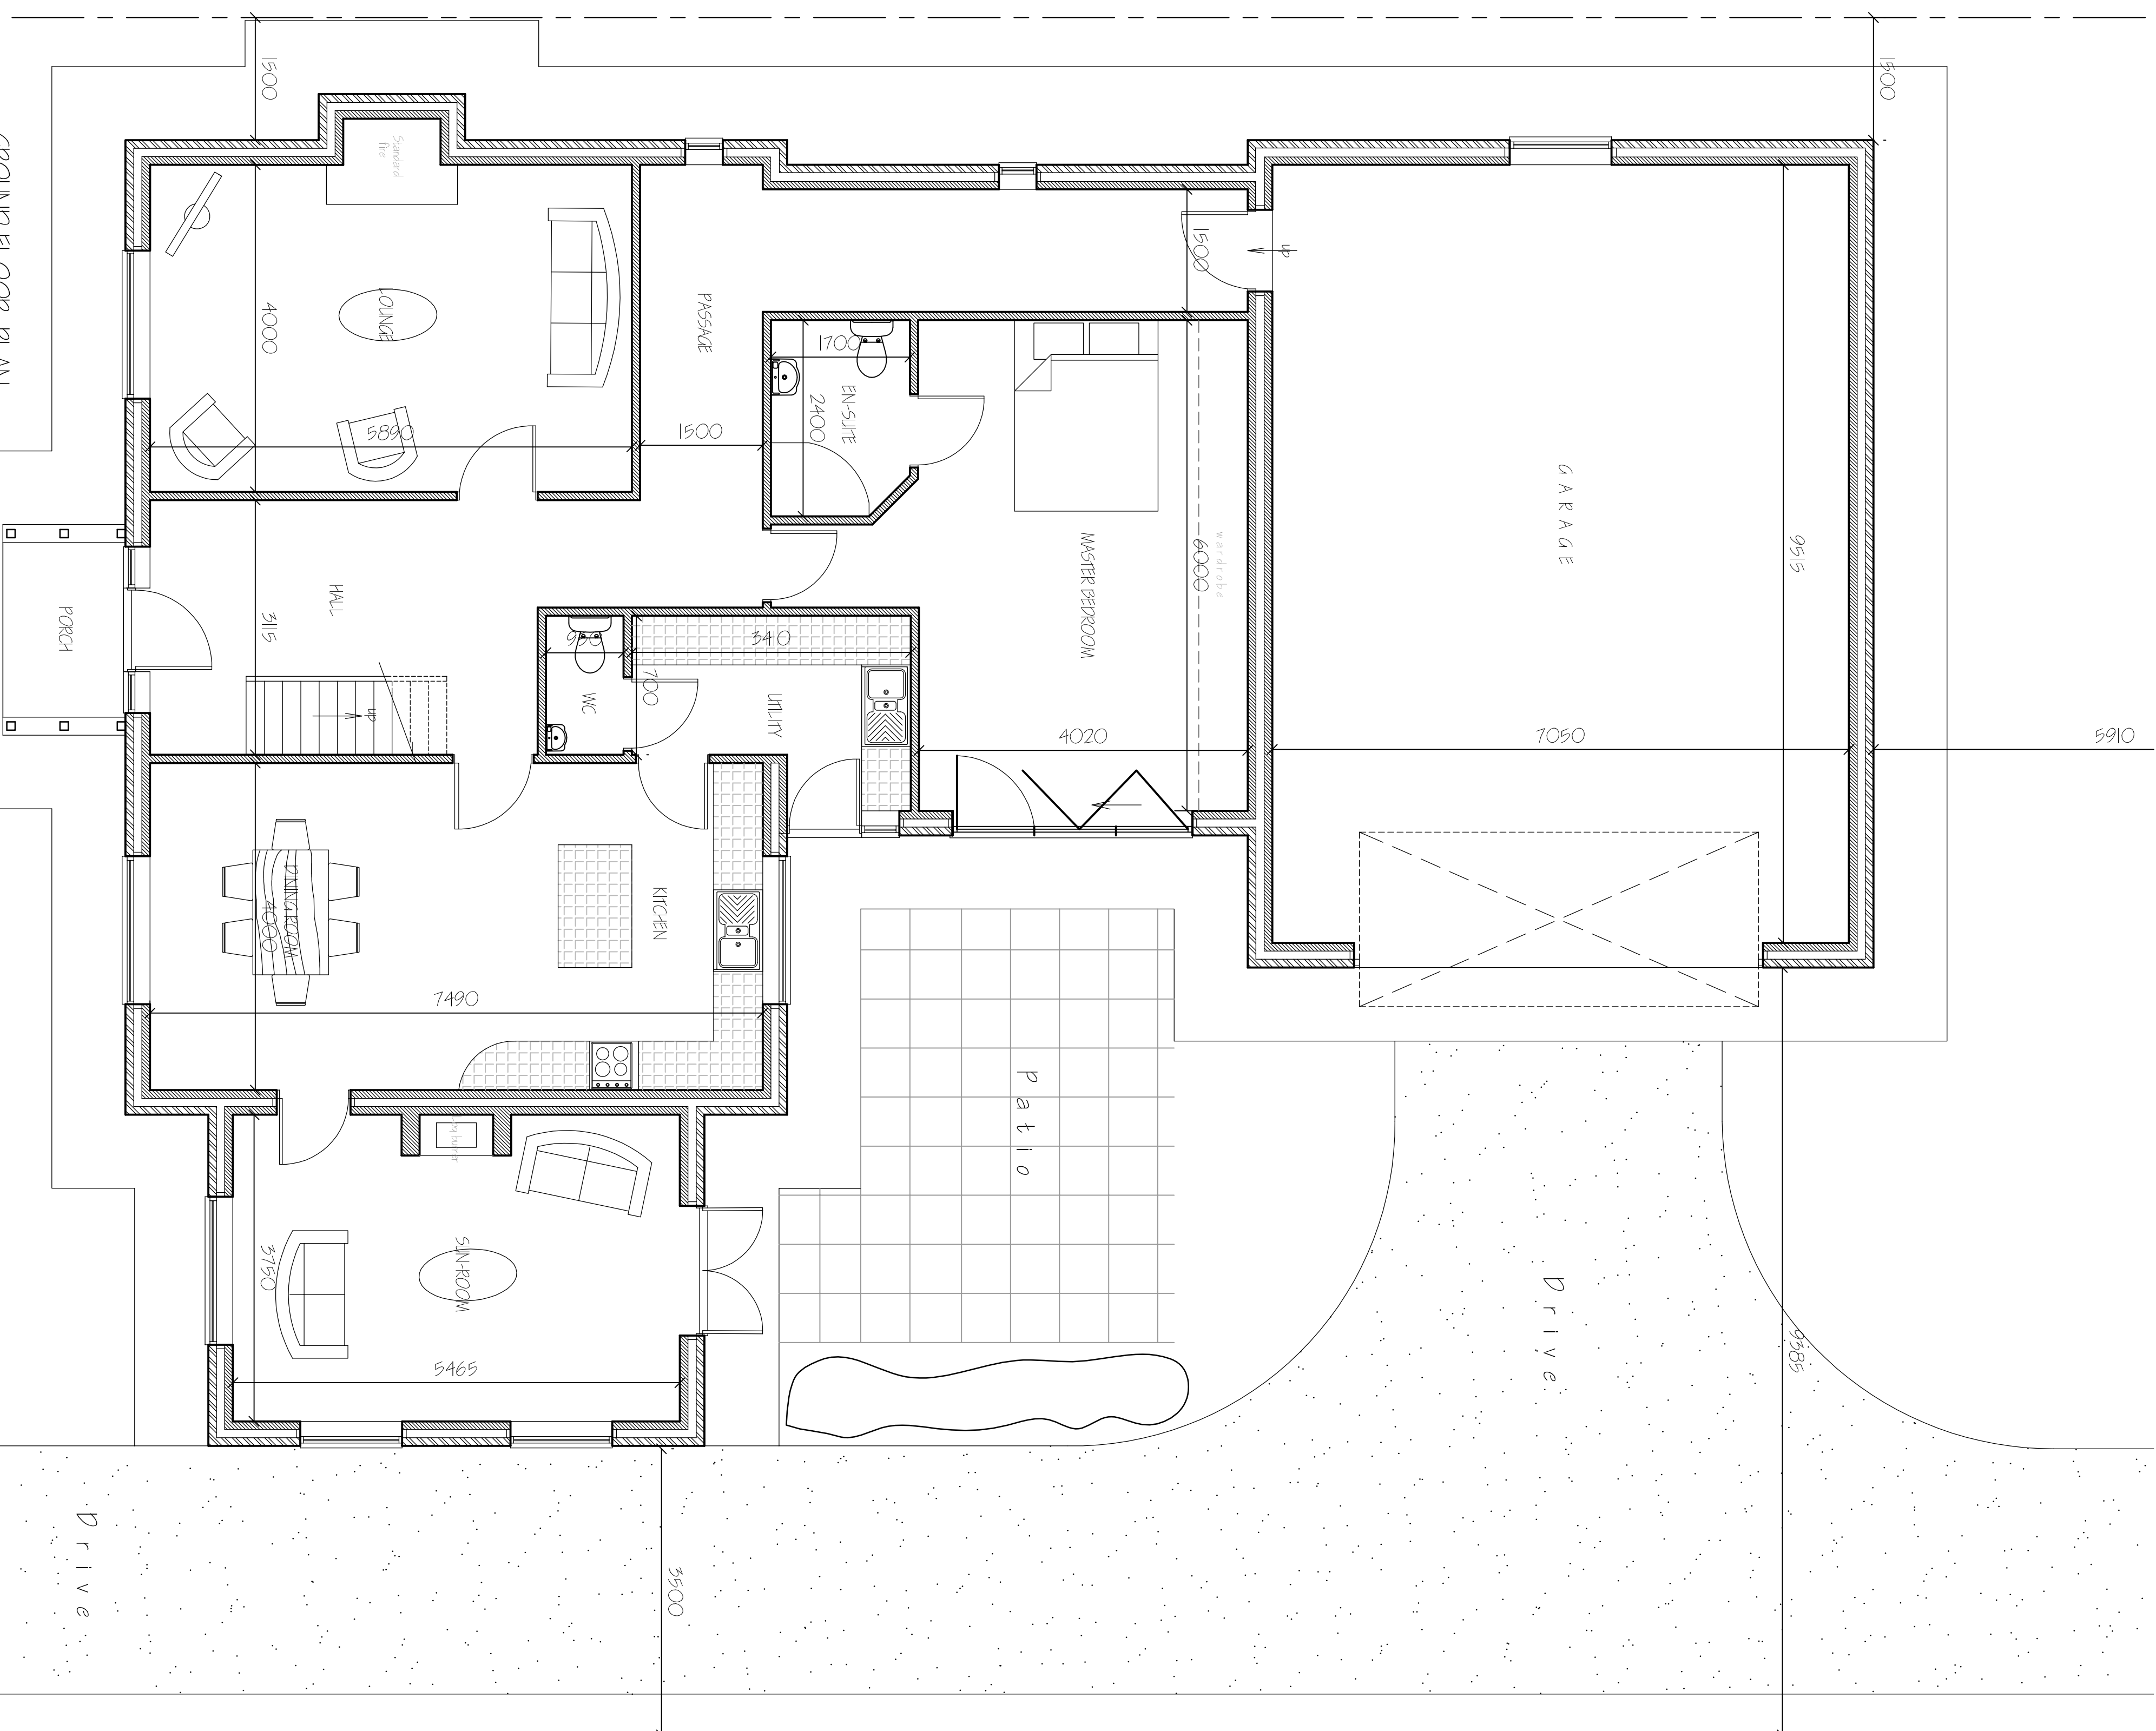

GROUND FLOOR PLAN.