



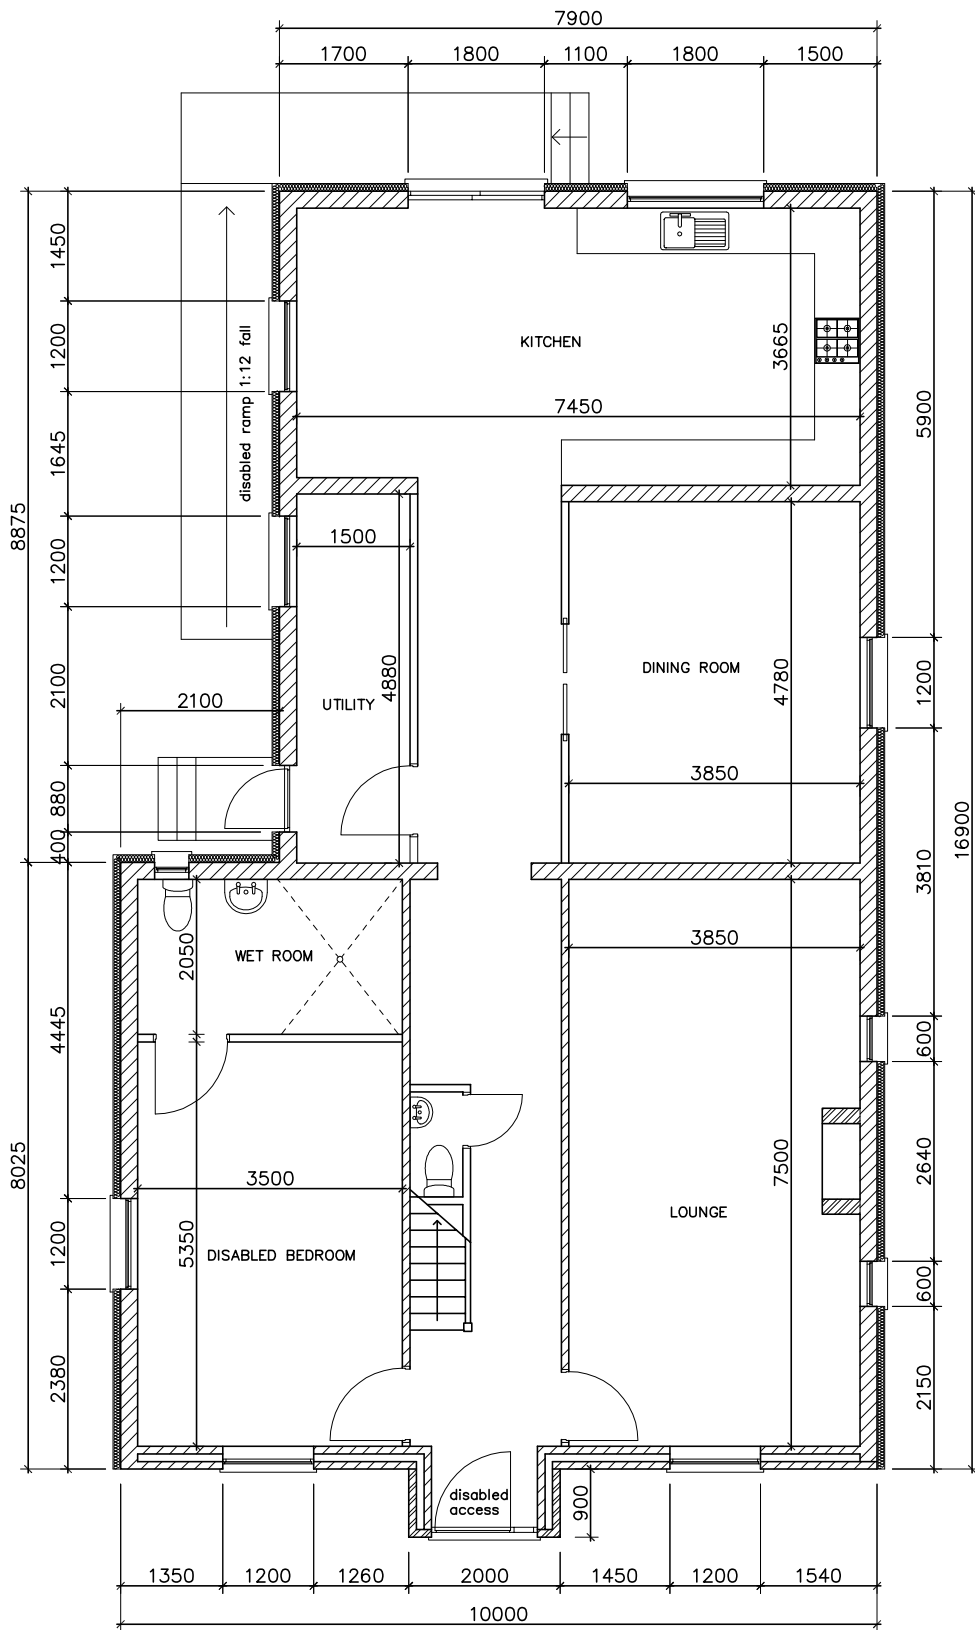

GROUND FLOOR

 

Project:
New House
Client:
Rebeca Zdroba
Address:
32 Hillgate Gedney Hill Spalding PE12 0NN
Drawing Title:
Ground Floor Plan
Scale: 1:100 @ A4
Date: Oct 2020