

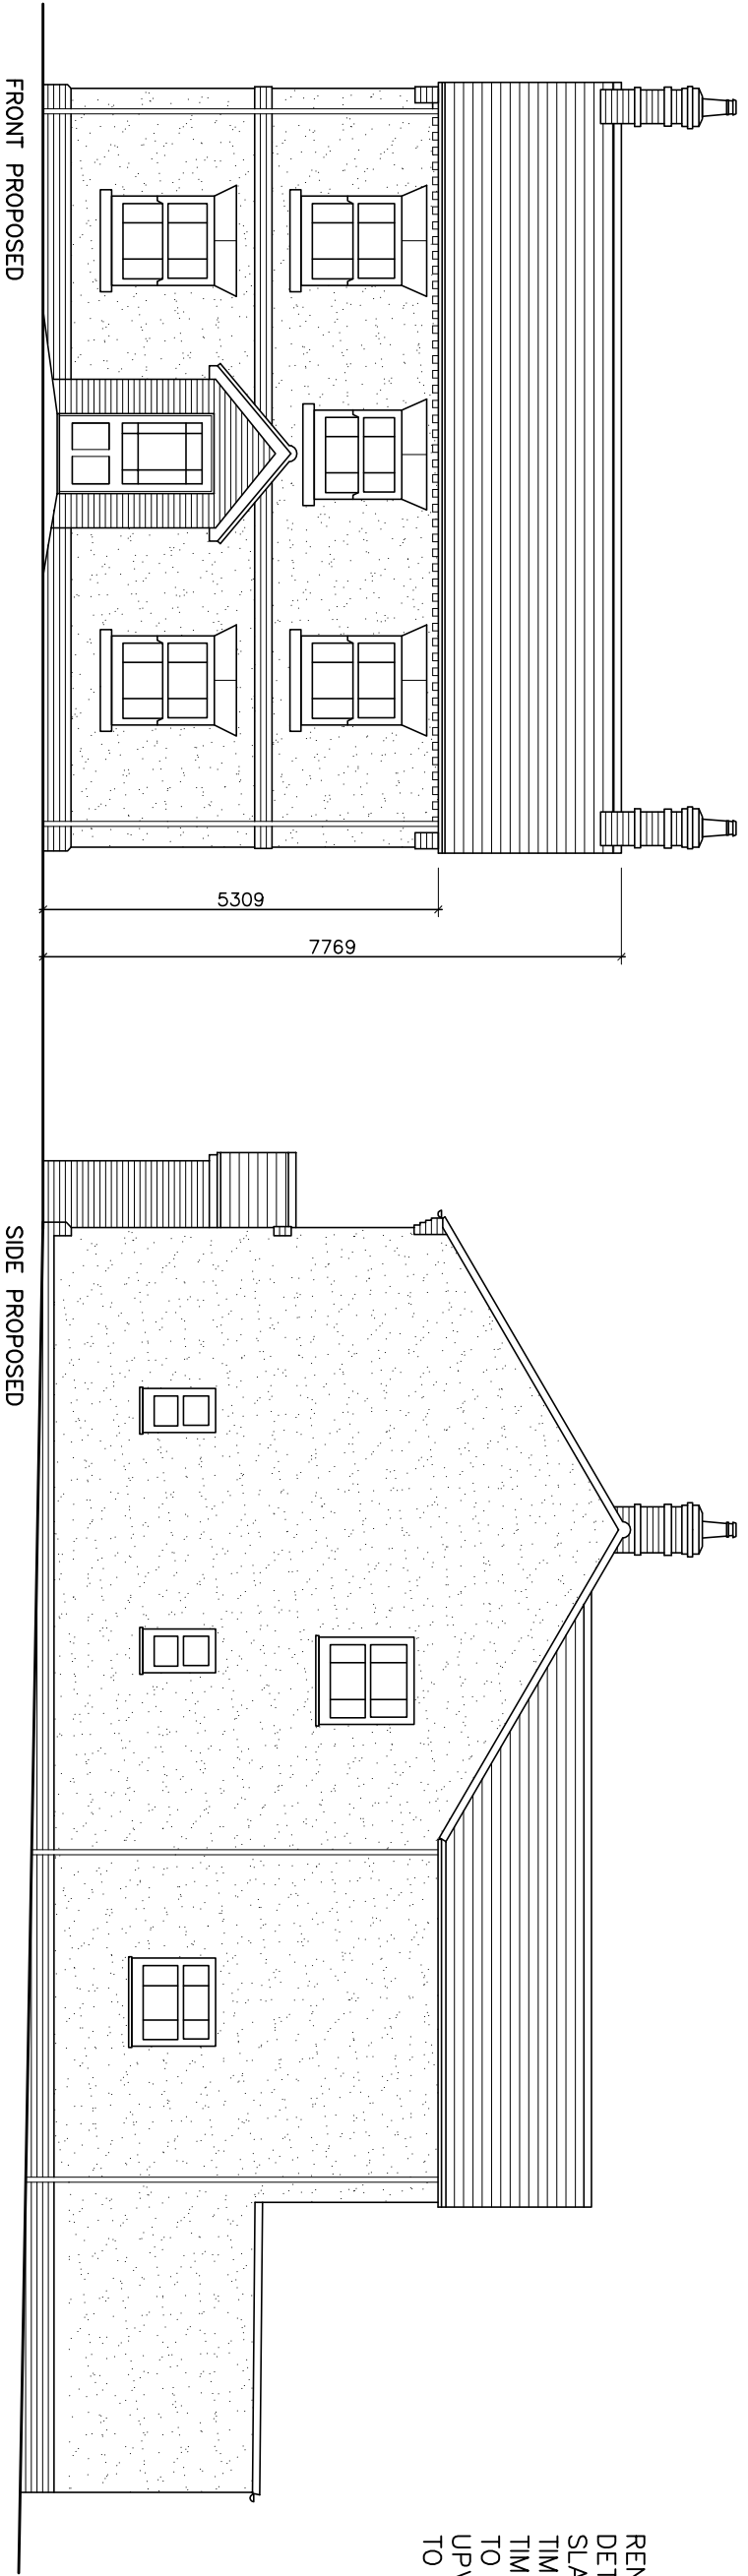


 

RENDERED WALLS. RED
DETAIL BRICKWORK. GREY
SLATE ROOF TILES.
TIMBER FRONT DOOR &
TIMBER SASH WINDOWS
TO FRONT ELEVATION.
UPVC WINDOWS & DOORS
TO SIDE & REAR.

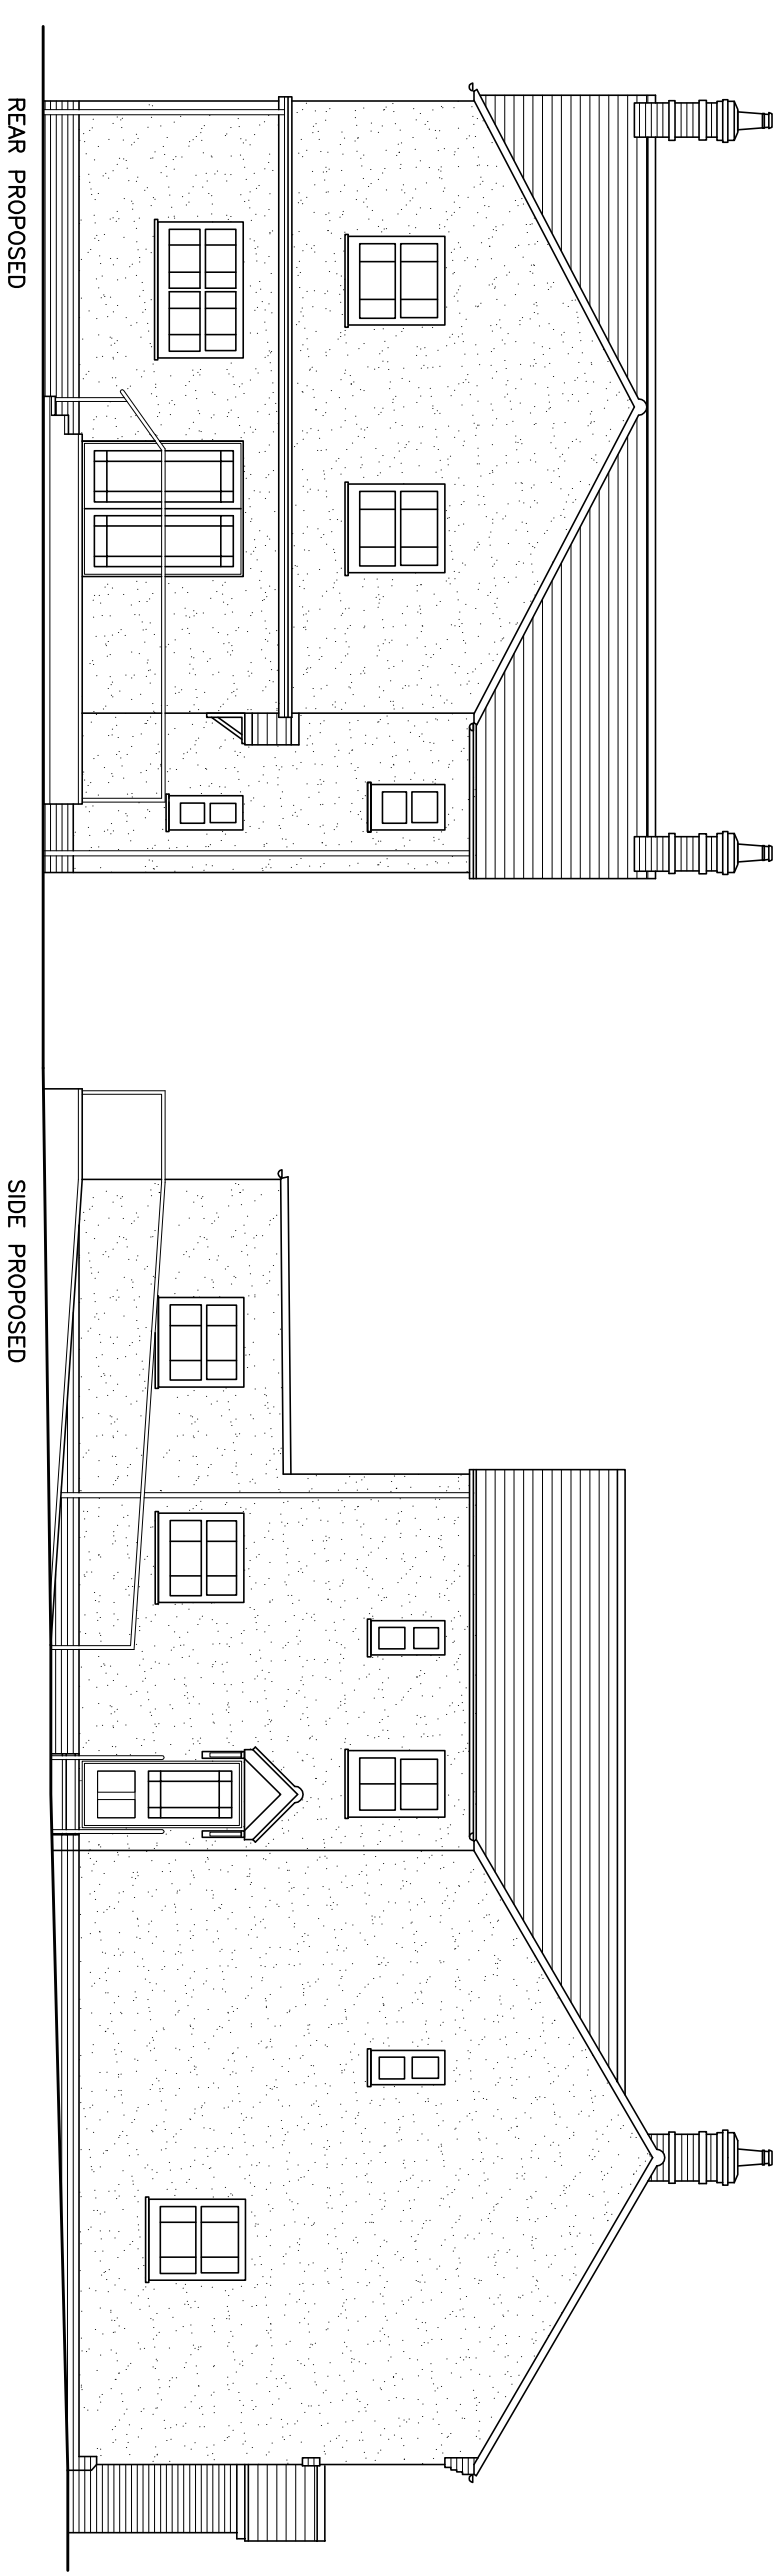

Rev B 26/12/20 Window added to side elevation
Rev A 08/11/20 Minor changes

Project:

New House

Client:

Rebecca Zdroba

Address:

32 Hillgate
Gedney Hill
Spalding
PE12 0NN

Drawing Title:

Proposed Elevations

Drq No: 01

Scale: 1:100 @ A3

Date: Nov 2020