



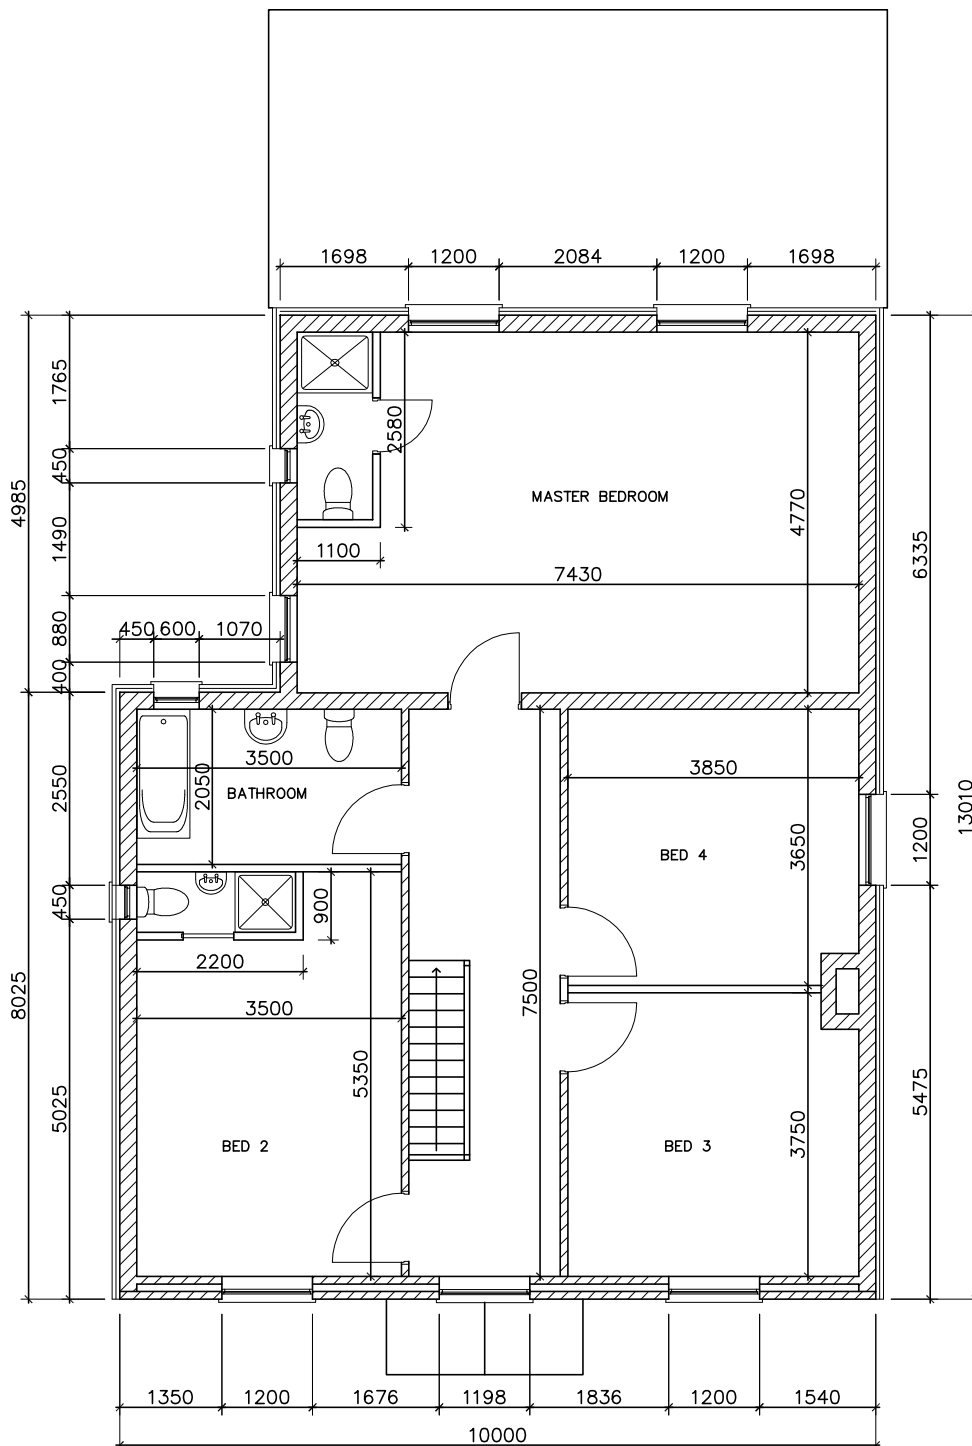

FIRST FLOOR

 

Project:
New House
Client:
Rebeca Zdroba
Address:
32 Hillgate
Gedney Hill
Spalding
PE12 0NN
Drawing Title:
First Floor Plan
Drg No: 06
Scale: 1:100 @ A4
Date: Oct 2020