


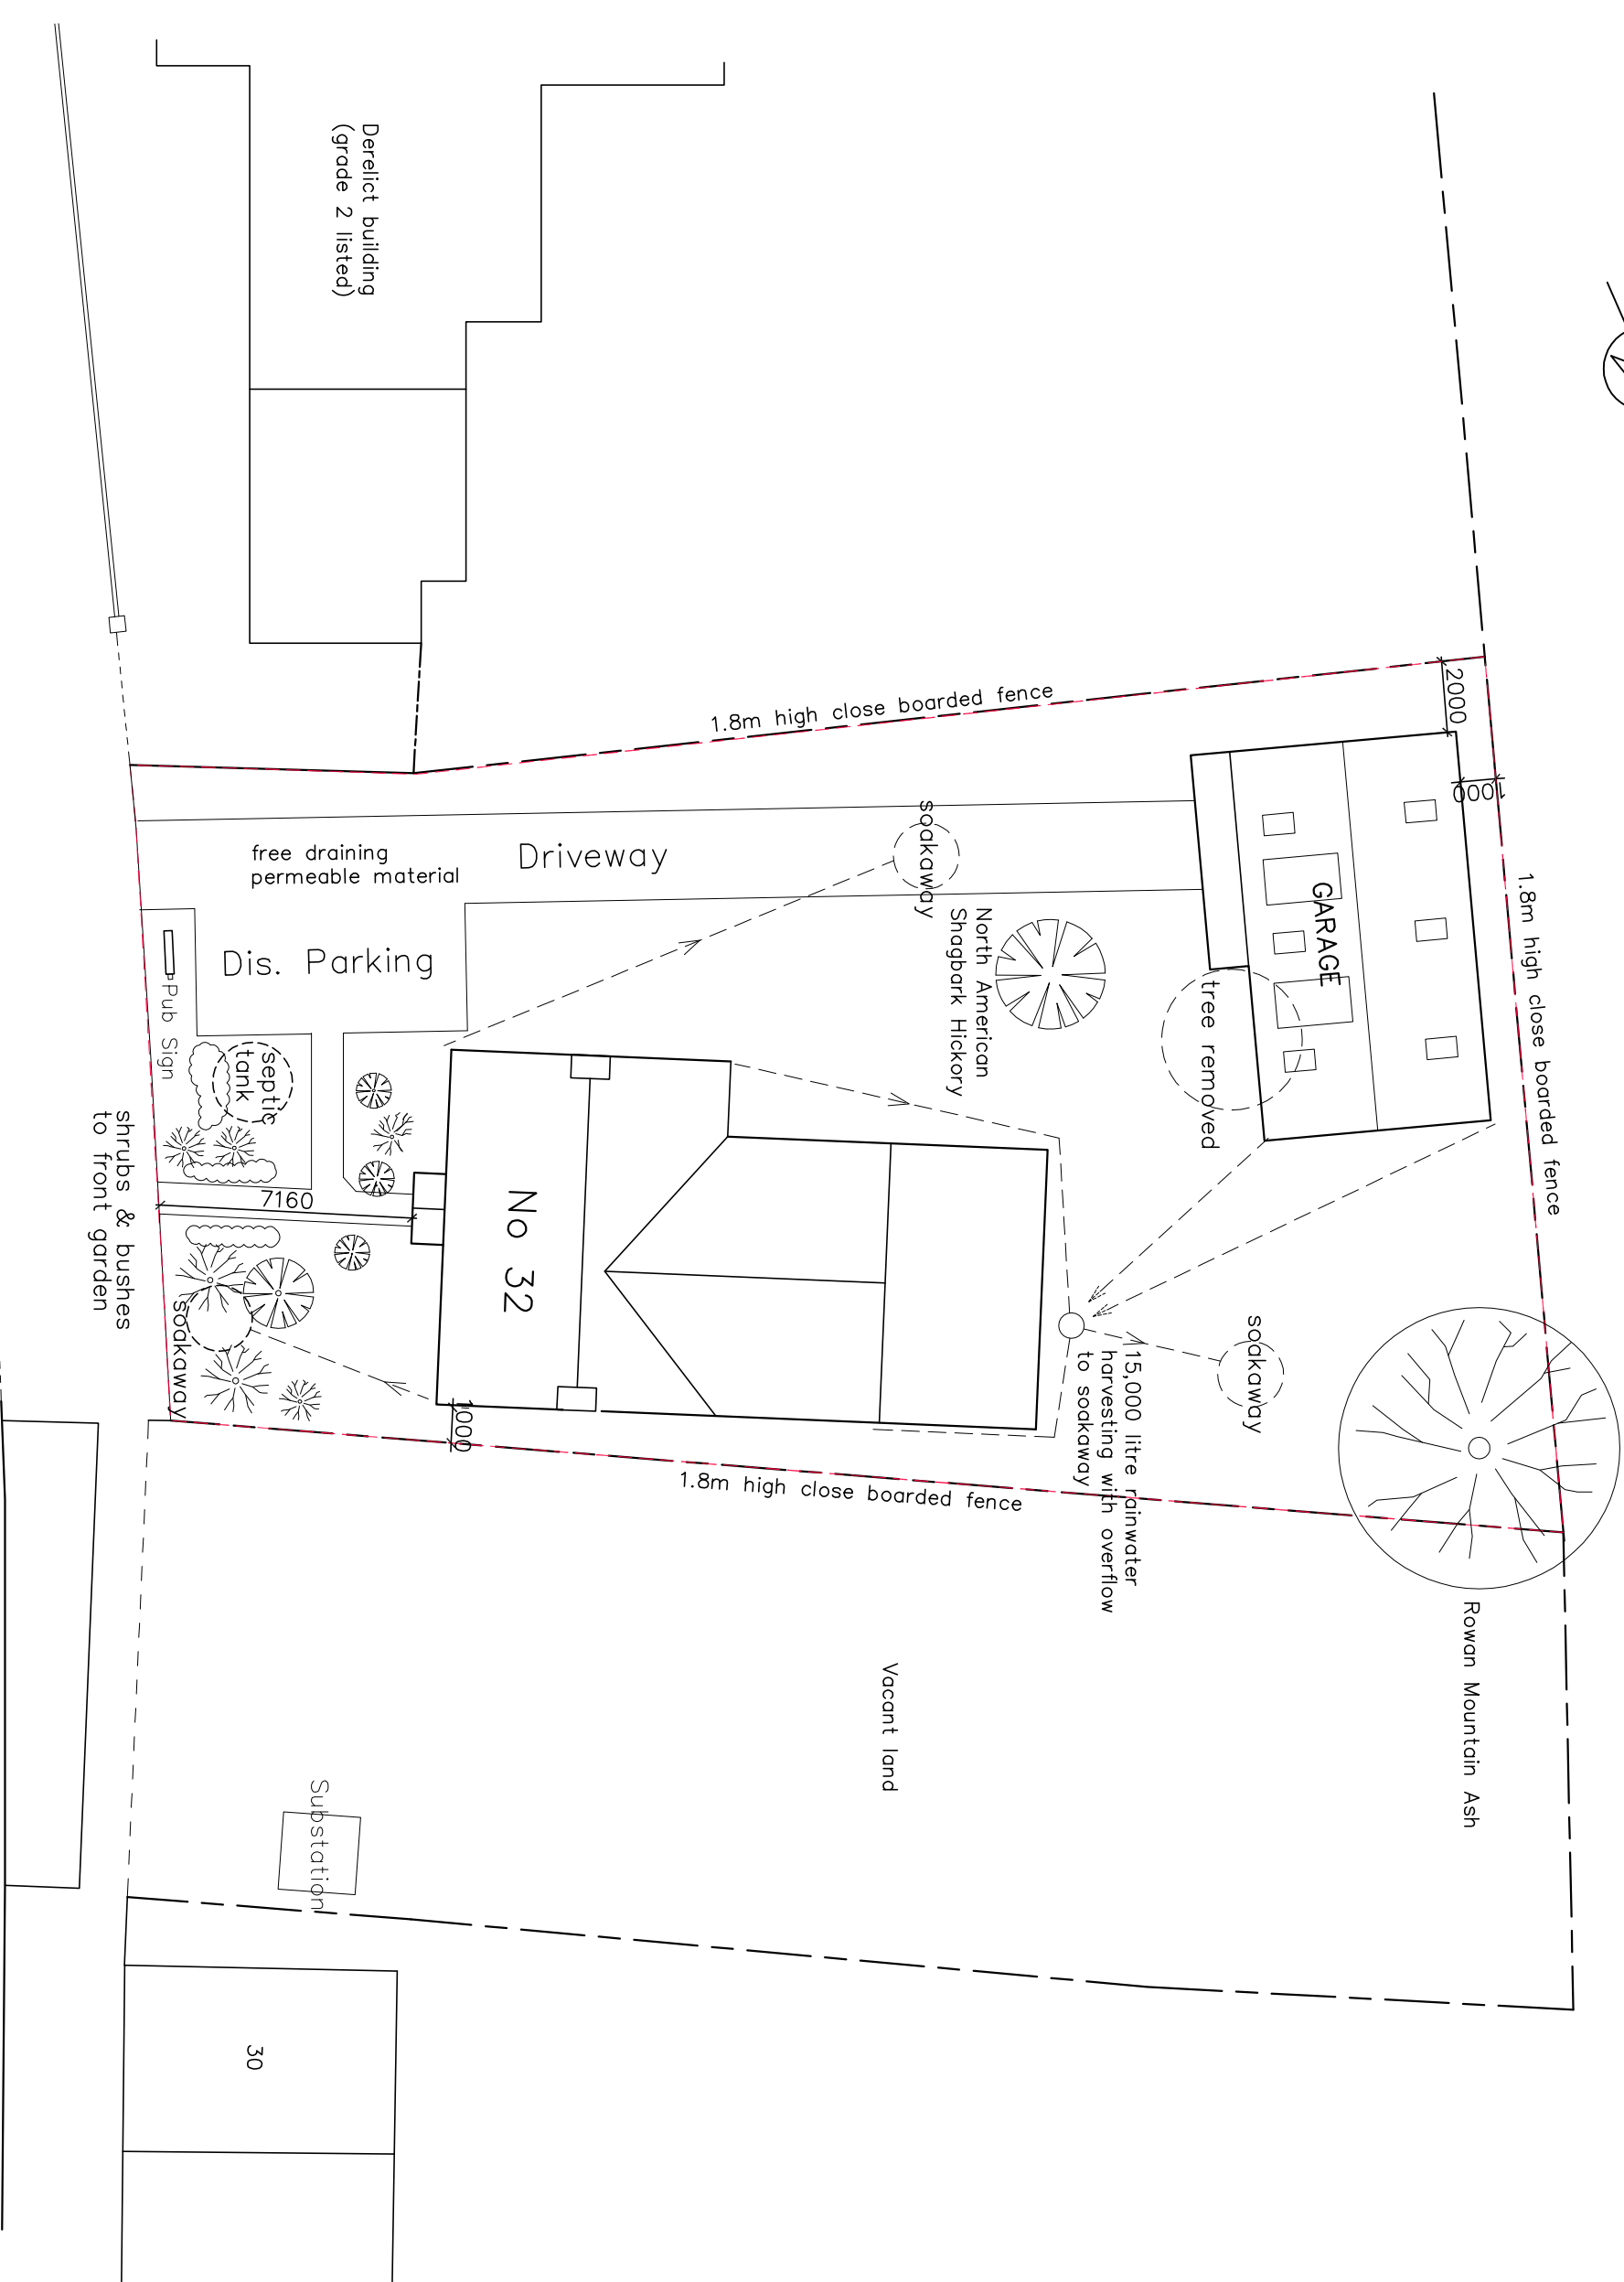

SCALE	
1:200	2m 4m 6m 8m
Rev A 08/11/20 Landscaping added	
Project:	New House
Client:	Rebeca Zdroba
Address:	32 Hillgate Gedney Hill Spalding PE12 0NN
Drawing Title:	Site Plan
Drq No: 03	
Scale: 1:200 @ A3	
Date: Nov 2020	