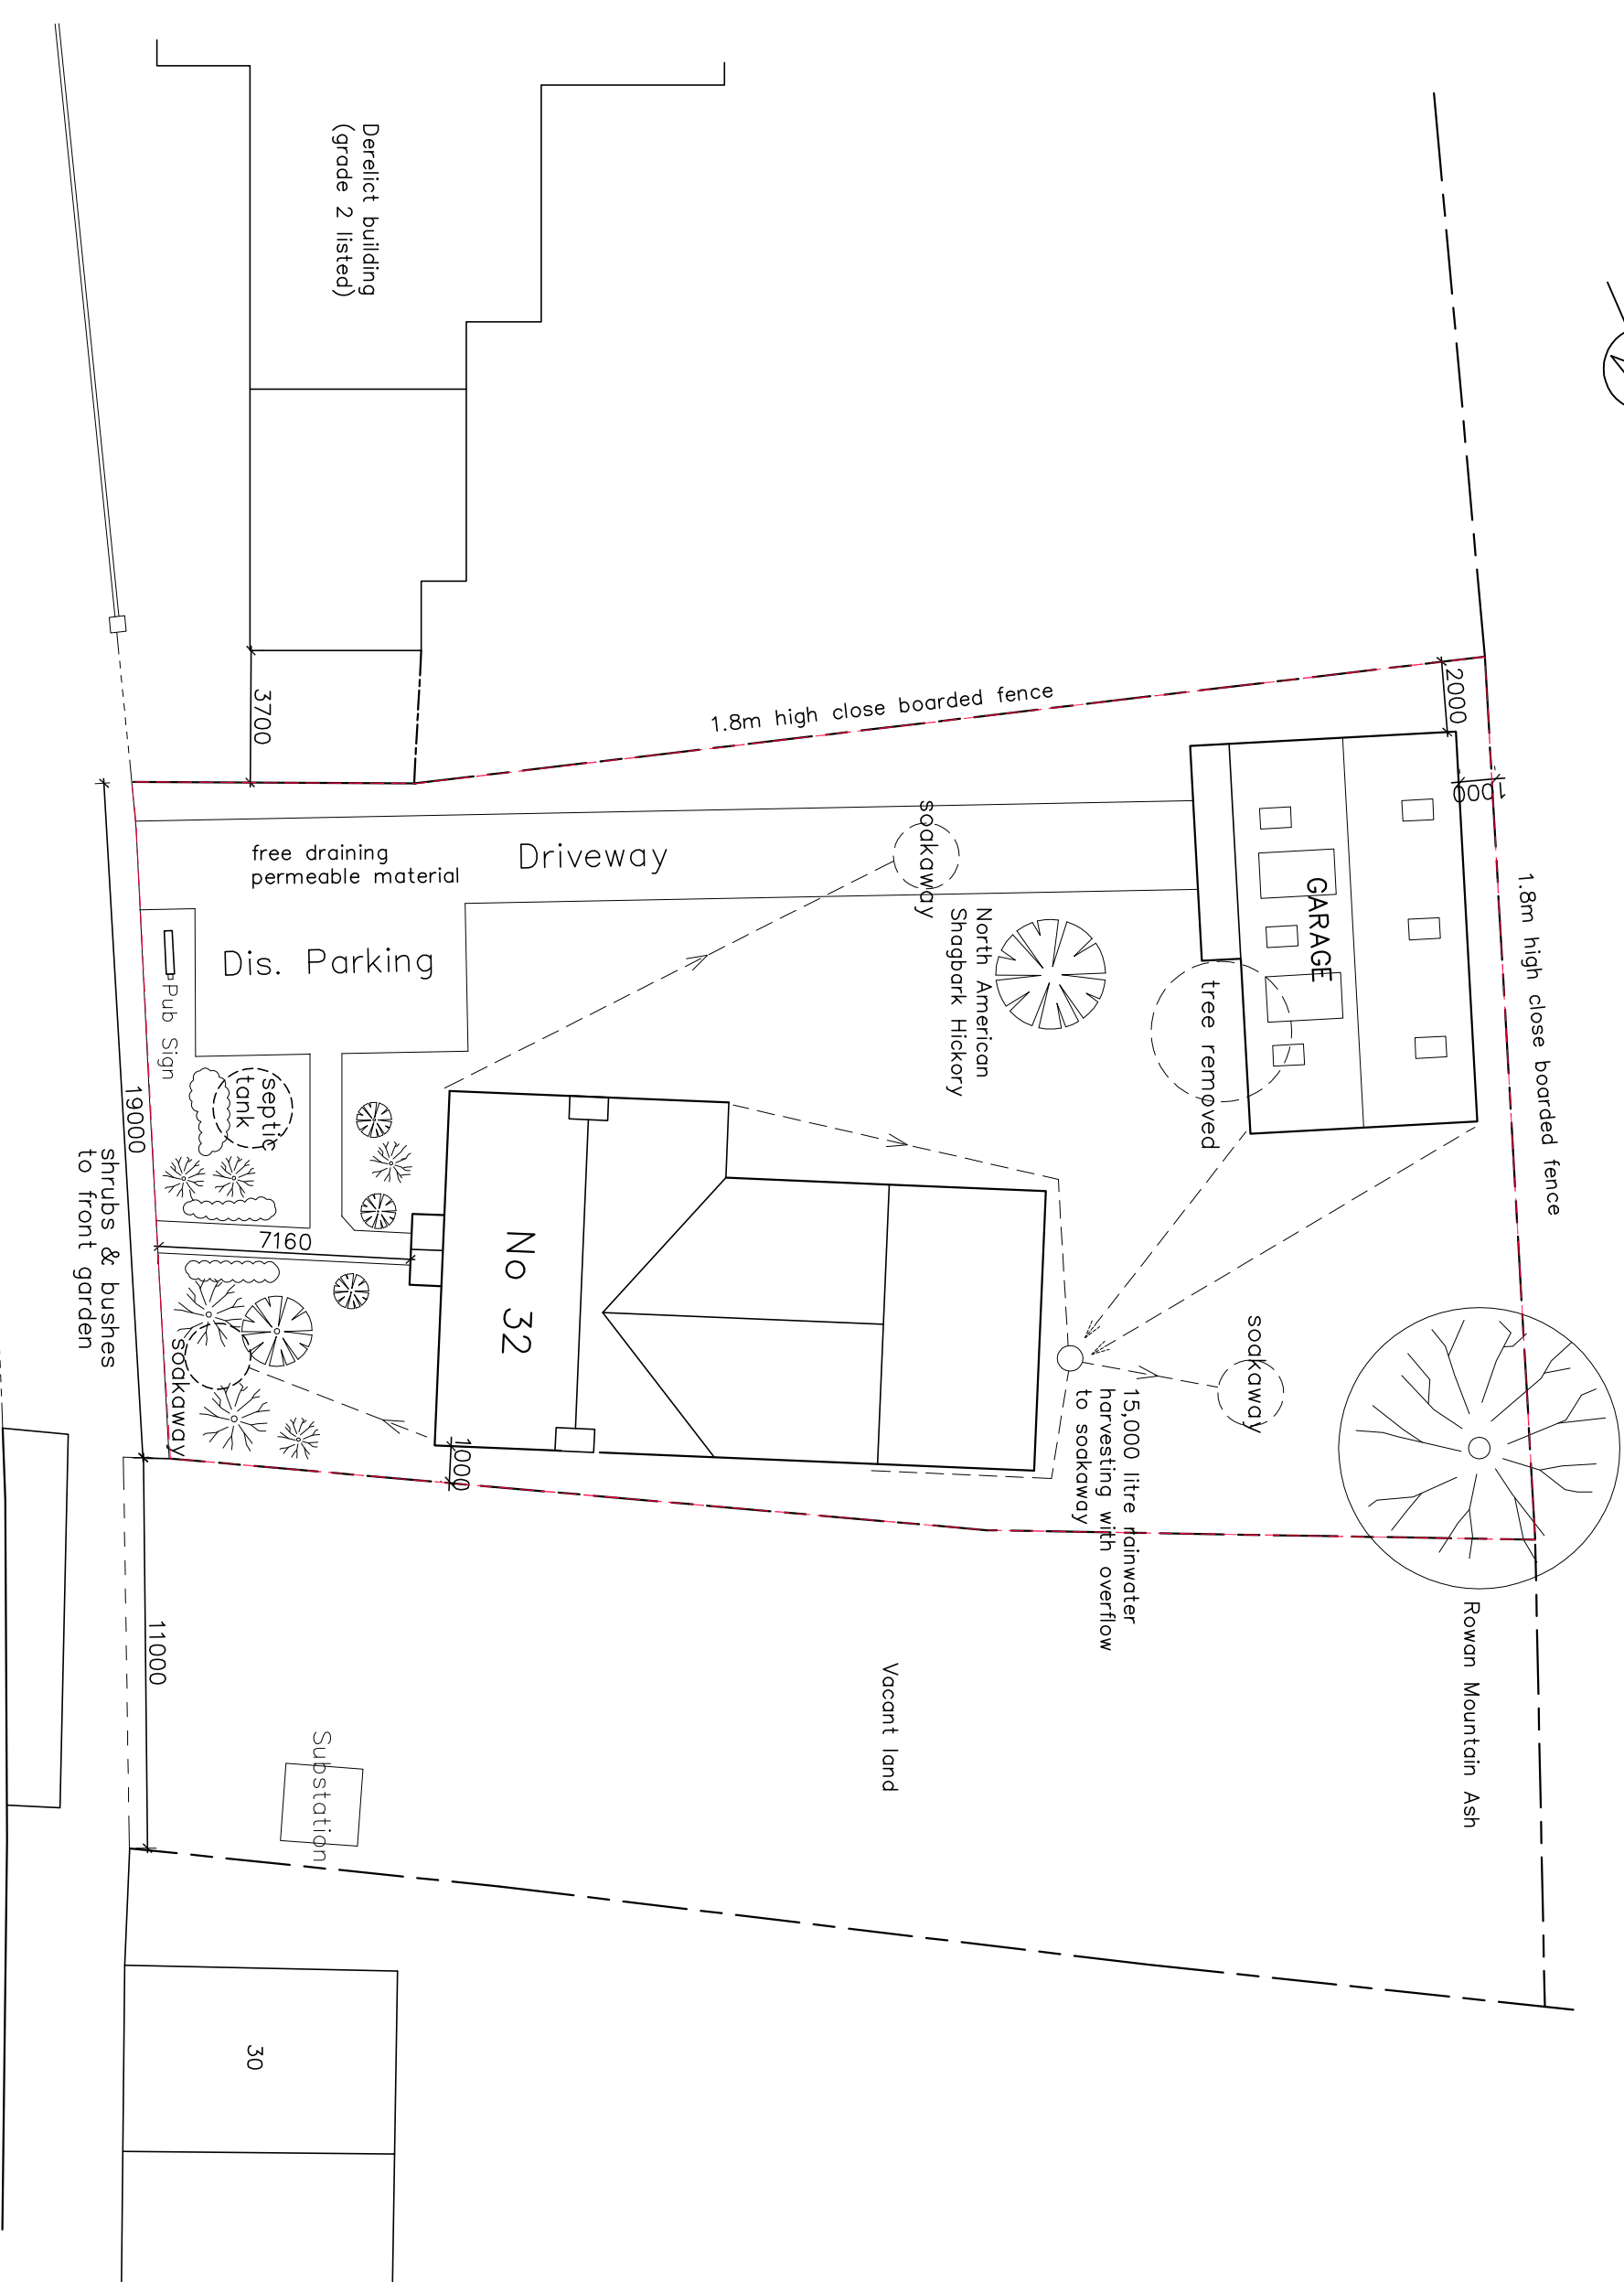


Rev B 22/11/20 Plot dims added
Rev A 08/11/20 Landscaping added

Project:	New House
Client:	Rebeca Zdroba
Address:	32 Hillgate Gedney Hill Spalding PE12 0NN
Drawing Title:	Site Plan
Drq No:	03
Scale:	1:200 @ A3
Date:	Nov 2020