

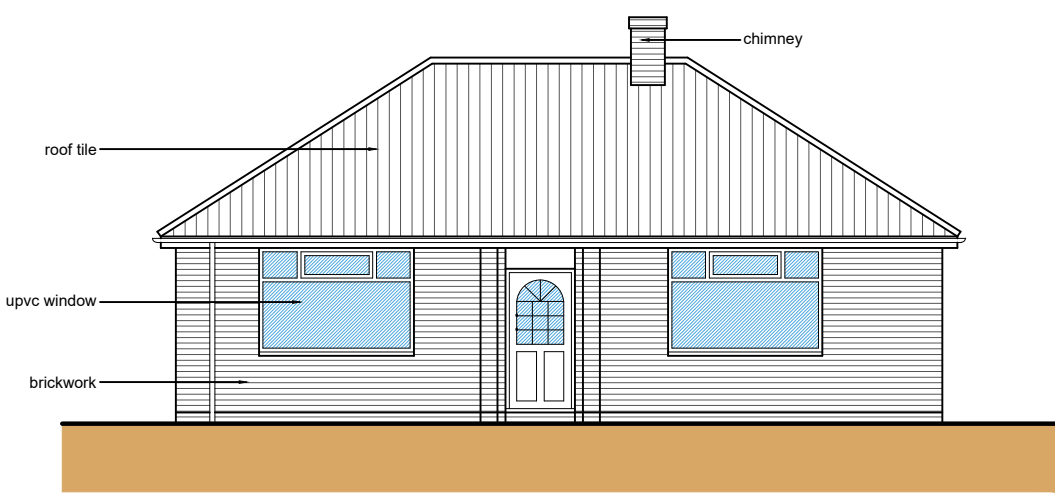


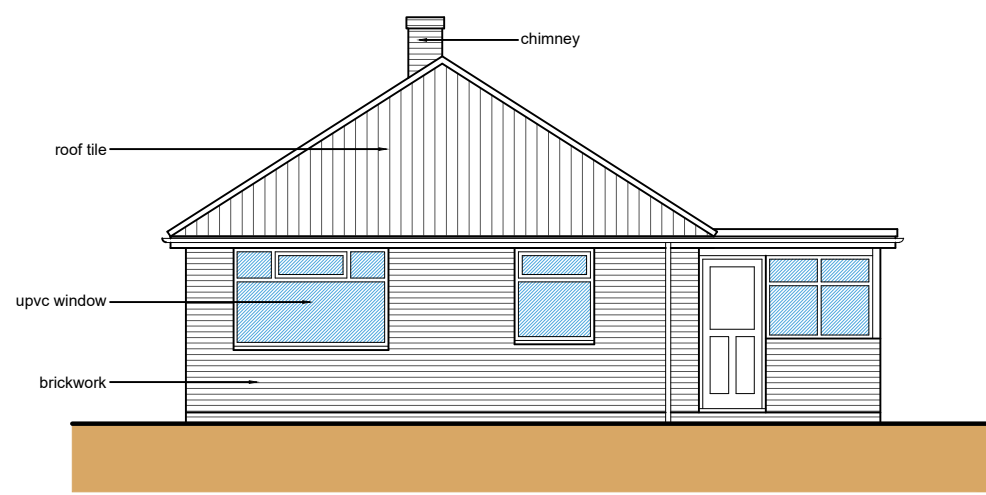



Front Elevation (NW)

Scale: 1:100

 



Side Elevation (SW)

Scale: 1:100

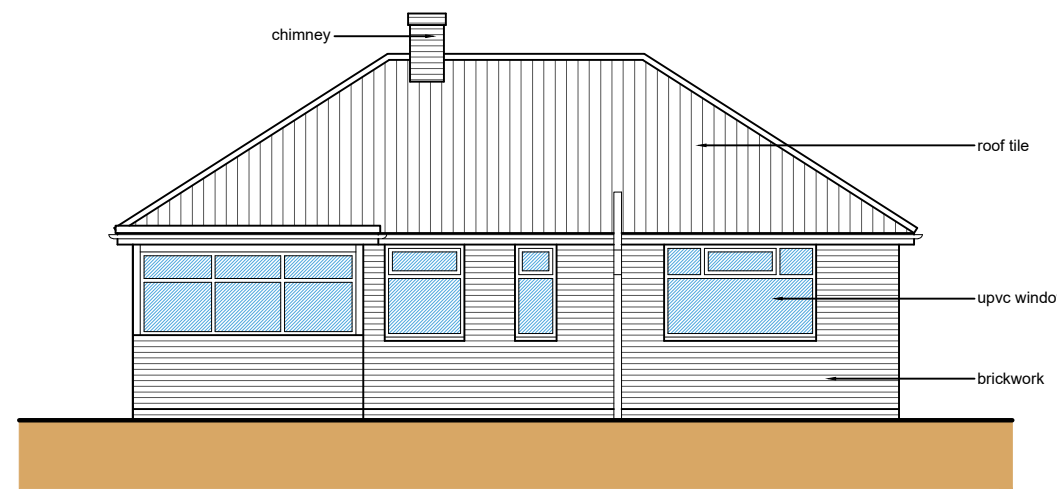 



Rear Elevation (SE)

Scale: 1:100

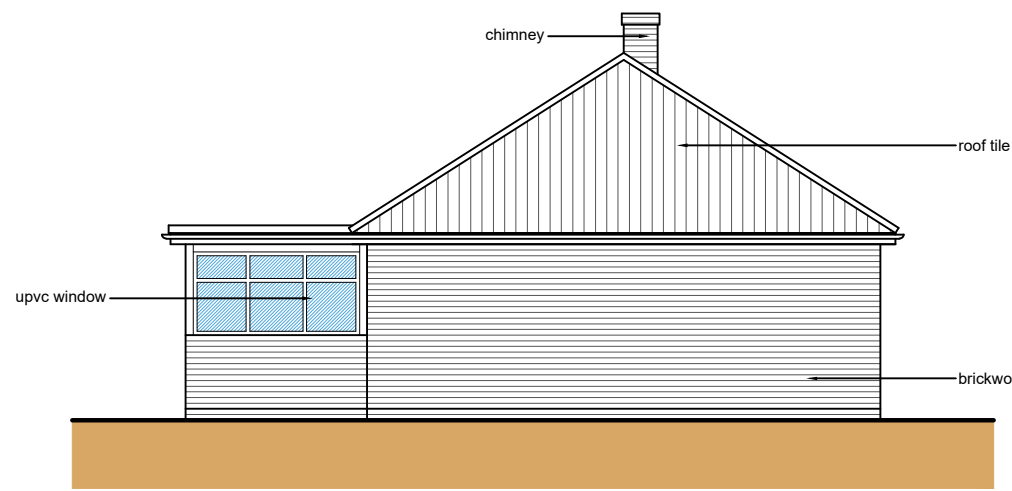 



Side Elevation (NE)

Scale: 1:100

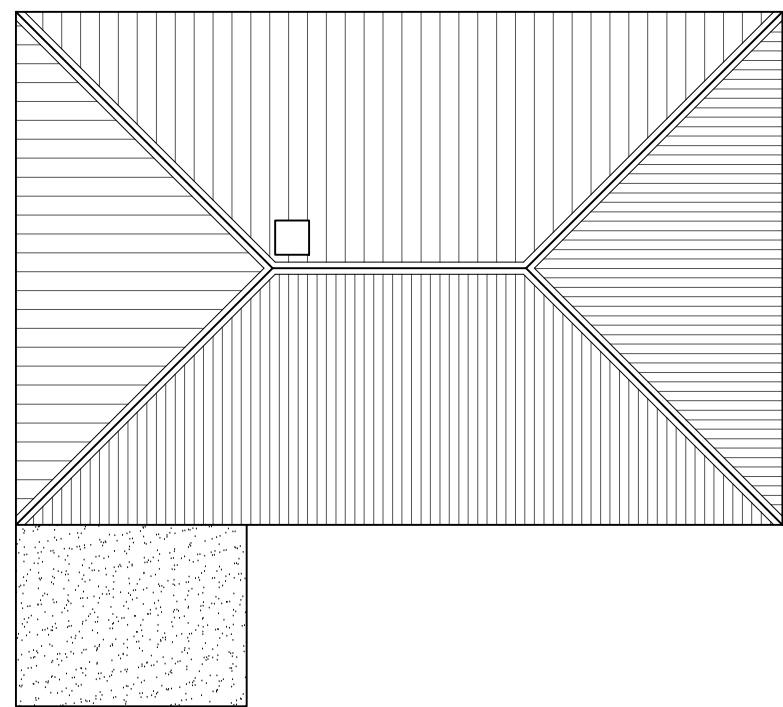 


Roof Plan

Scale: 1:100

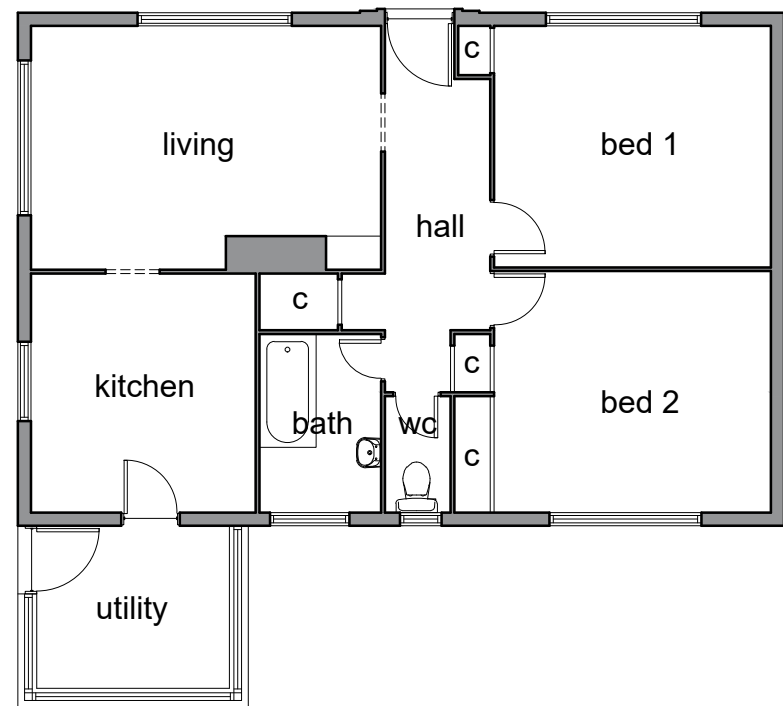 


Floor Plan

Scale: 1:100

 


SITE PLAN KEY

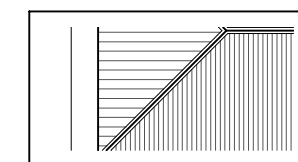


Indicates surveyed buildings



Indicates un-surveyed buildings taken from OS map

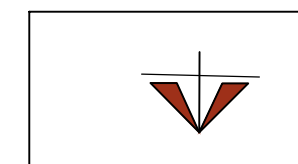

Indicates site access

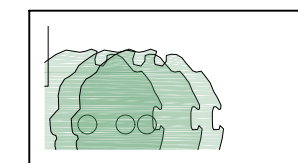

Indicates surveyed trees and planting





Indicates un-surveyed trees and planting




Location Plan

Scale: 1:1250

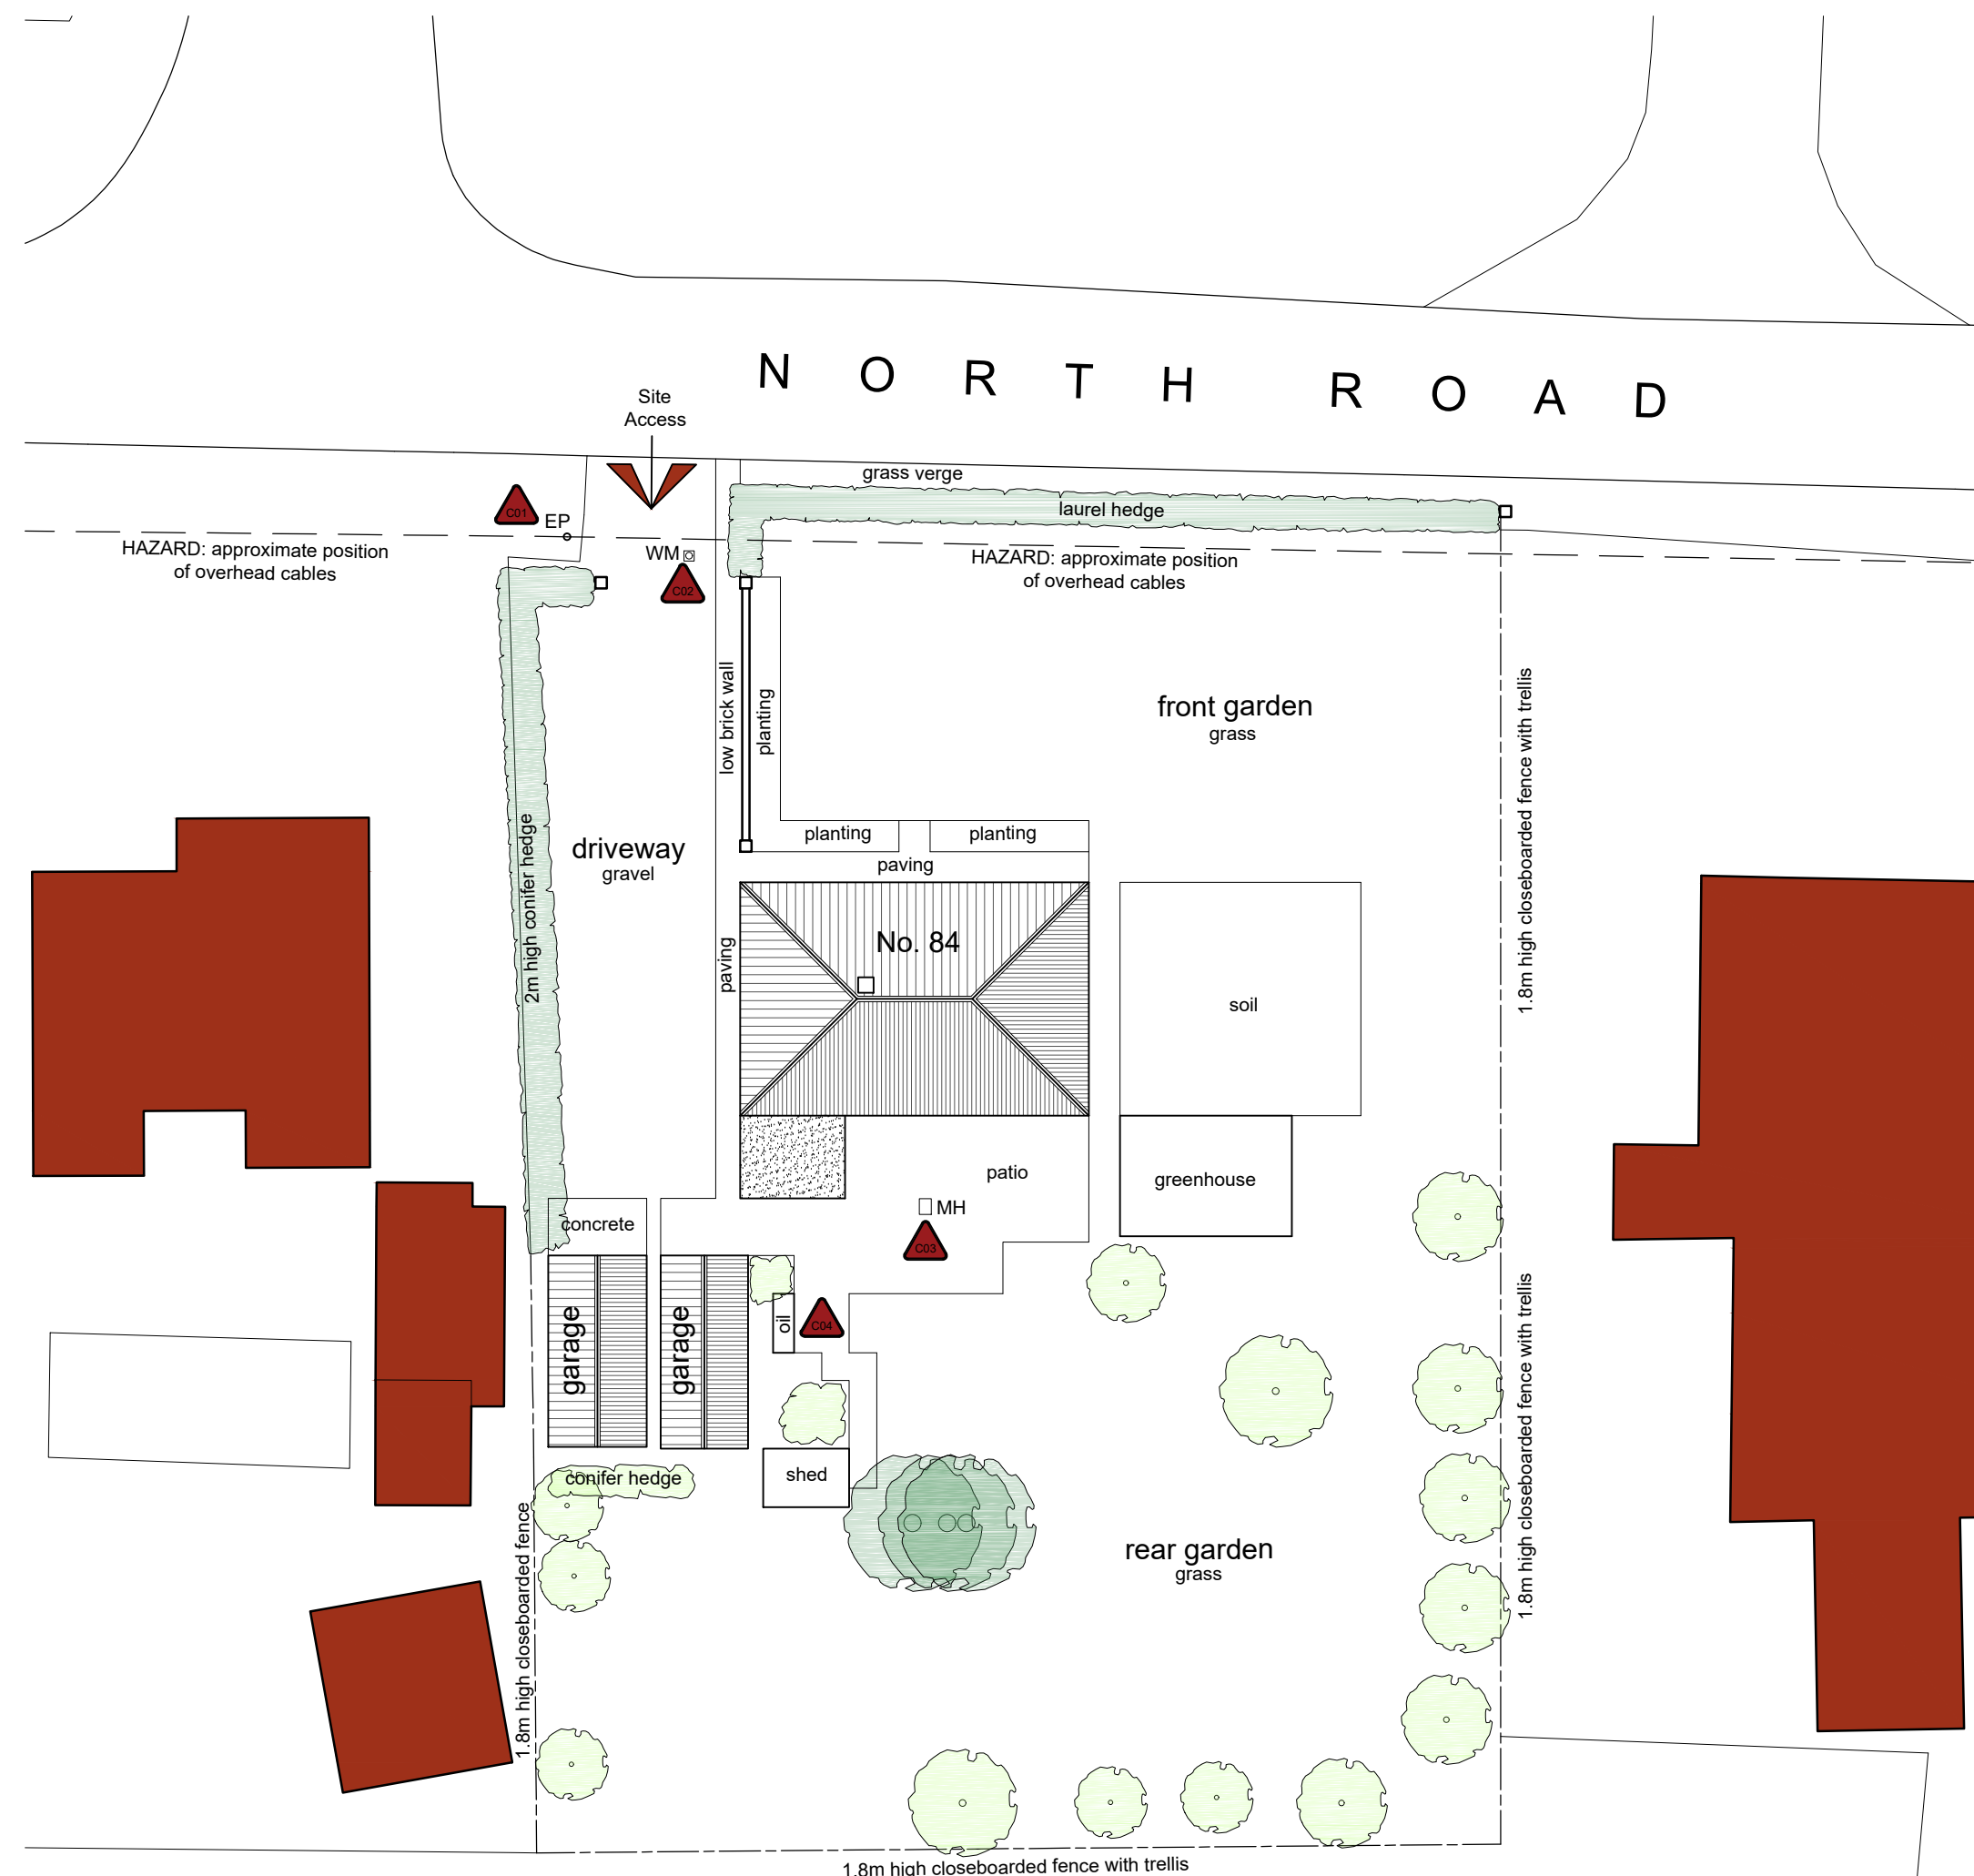 

Site Plan


Scale: 1:200

 

- General Notes
1. This drawing shall not be scaled, figured dimensions only to be used.
 2. All dimensions are shown in "mm" unless otherwise stated.
 3. The contractor, sub-contractors and suppliers must verify all dimensions on site prior to the commencement of any work.
 4. This drawing is to be read in conjunction with all relevant engineers and specialist sub-contractors drawings and specifications.
 5. Any discrepancies are to be brought to the designers attention.

CONSTRUCTION DESIGN & MANAGEMENT REGULATIONS 2015

The following information must be read in conjunction with the project Risk register. This drawing highlights significant design related Health & Safety Risks present during Construction phase, and Residual Risks which remain post completion. Other Health & Safety Risks associated with Construction Activities may be present, and must be identified by the Principal Contractor prior to works commencing. Design Risks relating to specialist design items must be identified by the relevant specialist designers/ consultants and issued to the Principal Designer.

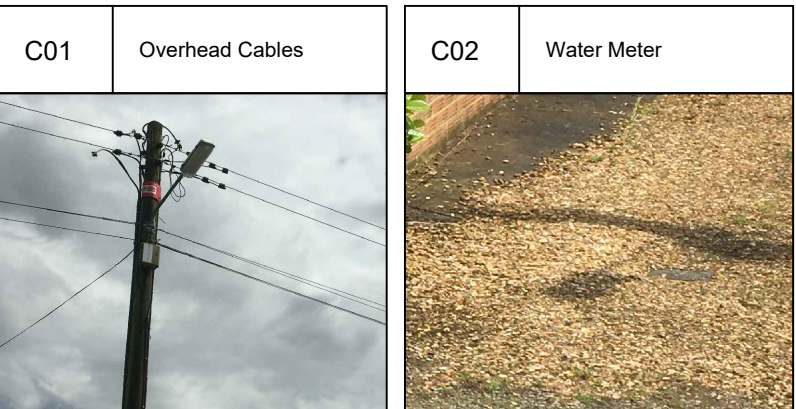

Status
AS EXISTING

SWANN EDWARDS
ARCHITECTURE

Swann Edwards Architecture Limited, Swann Edwards Architecture,
Black Barn, Fen Road, Guyhirn, Wisbech, Cambs. PE13 4AA
t 01945 450694 e info@swannedwards.co.uk w www.swannedwards.co.uk

Proposed Replacement Dwelling 84 North Road, Gedney Hill, Spalding, PE12 0NS For: County Builders Construction Ltd	Job Title June 2022	Date June 2022	Drawn by SHE	Checked by GT
Drawing Title Survey Drawing	Job No. SE-1839	Sheet Size A1	Dwg No. 100	Revision