
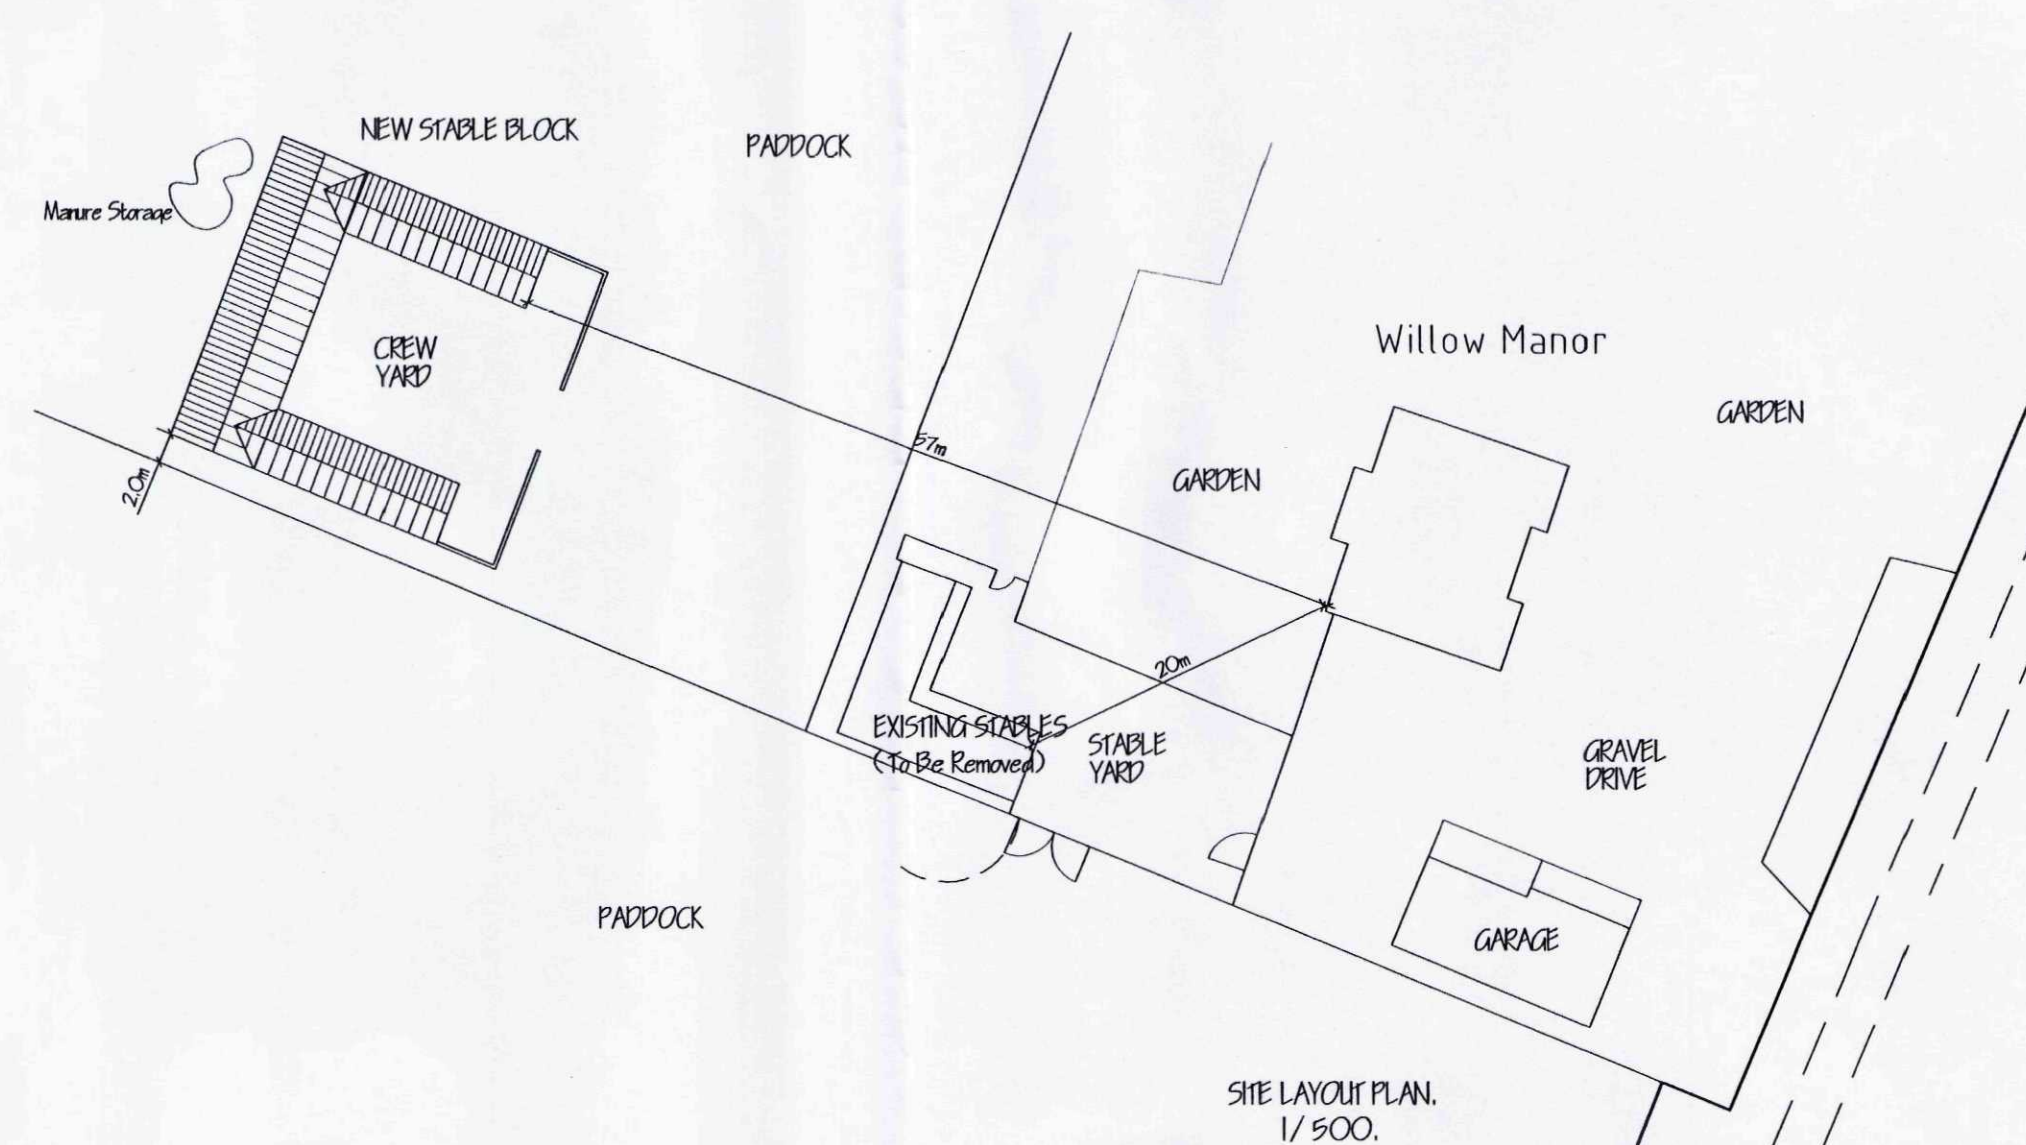


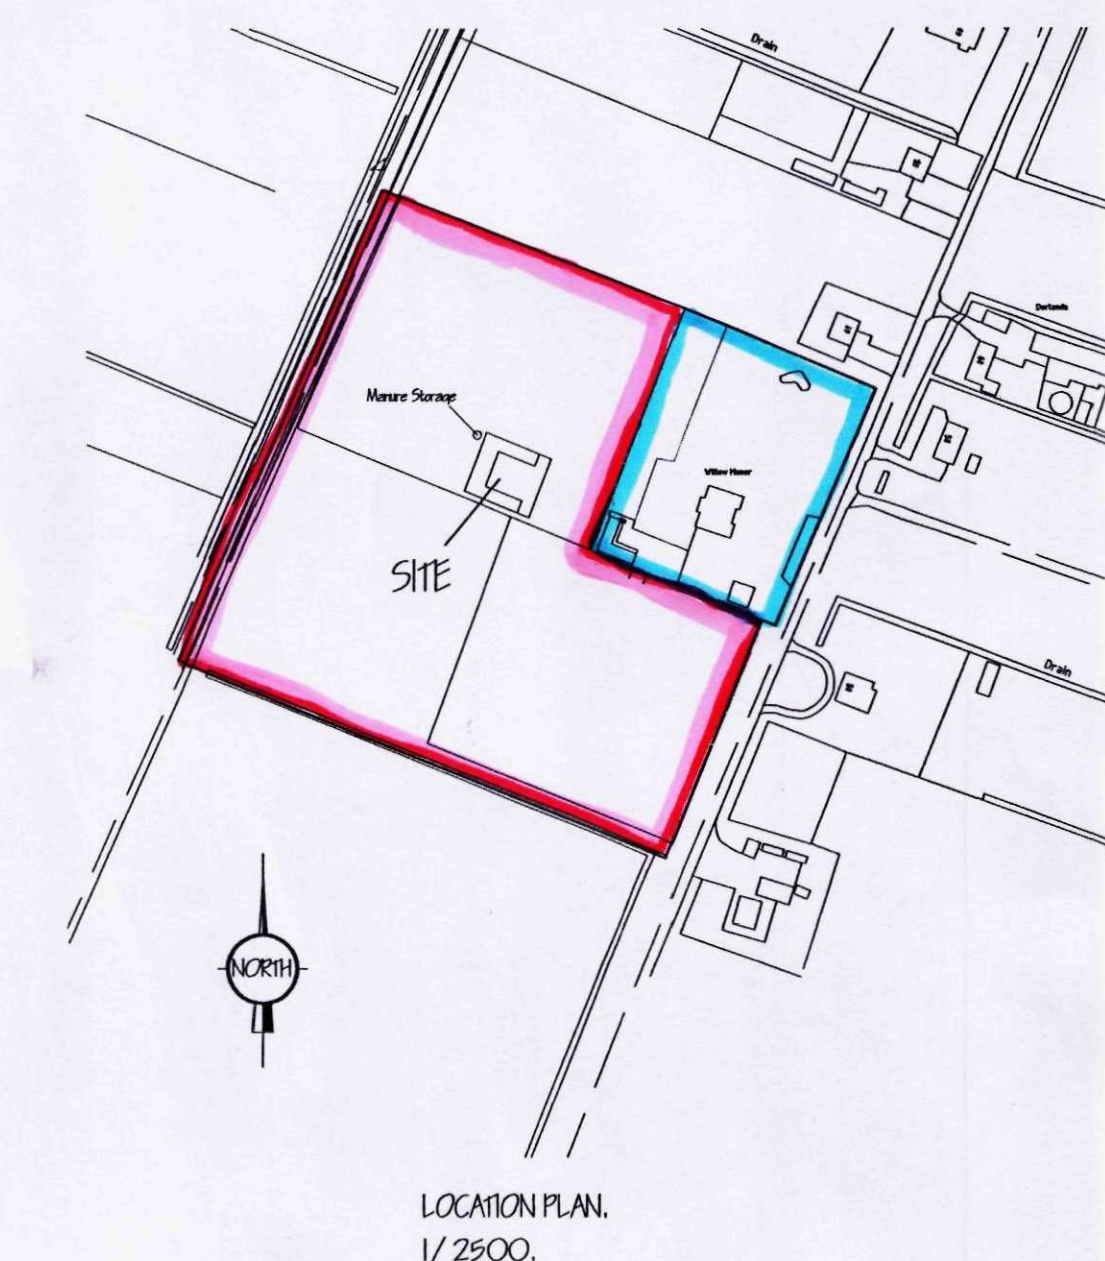

A.	DIMENSIONS ADDED.	NOV 28
ref:	revision	date

G. R. MERCHANT LTD.
I.ENG AMICE FIWO
ARCHITECTURAL, STRUCTURAL
AND LAND DRAINAGE
CONSULTANTS
4 Virginia Mews
12A Park Road, Holbeach,
Spalding, Lincoln, PE12 7EE
Tel: 01430 456060
Fax: 01405 425744
E-Mail: gr.merchant@btinternet.com

Project

PROPOSED NEW STABLE BLOCK
WILLOW MANOR
57 MOLE DROVE
GEDNEY HILL, PE12 ONP

Client
MR M RYAN

Drawing

FLOOR PLAN & ELEVATIONS
- PROPOSED,
SITE & LOCATION PLANS

Job Ref.	Drawing No.
2307-11	01A

Date	Drawn
SEPT' 2011	SL

Scales
AS INDICATED.

[illegible]

DRAWING TO BE READ IN
CONJUNCTION WITH SEPARATE
SPECIFICATION

SAHDC
Planning & Development
09 NOV 2011
Ref: 0850-1