
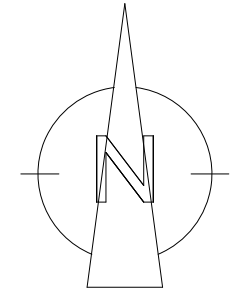


(c) Crown Copyright and database rights 2014. Ordnance Survey Licence 100031961
Reproduction in whole or in part is prohibited
without the prior permission of Ordnance Survey.

The builder/contractor is required to check all dimensions associated with any aspect of the work. Any discrepancy found should be reported to the agent. Copyright on all drawings and documents prepared by Anglia Building Consultants is their property. Drawings, documents and designs may not be reproduced in part or in whole without their written permission.

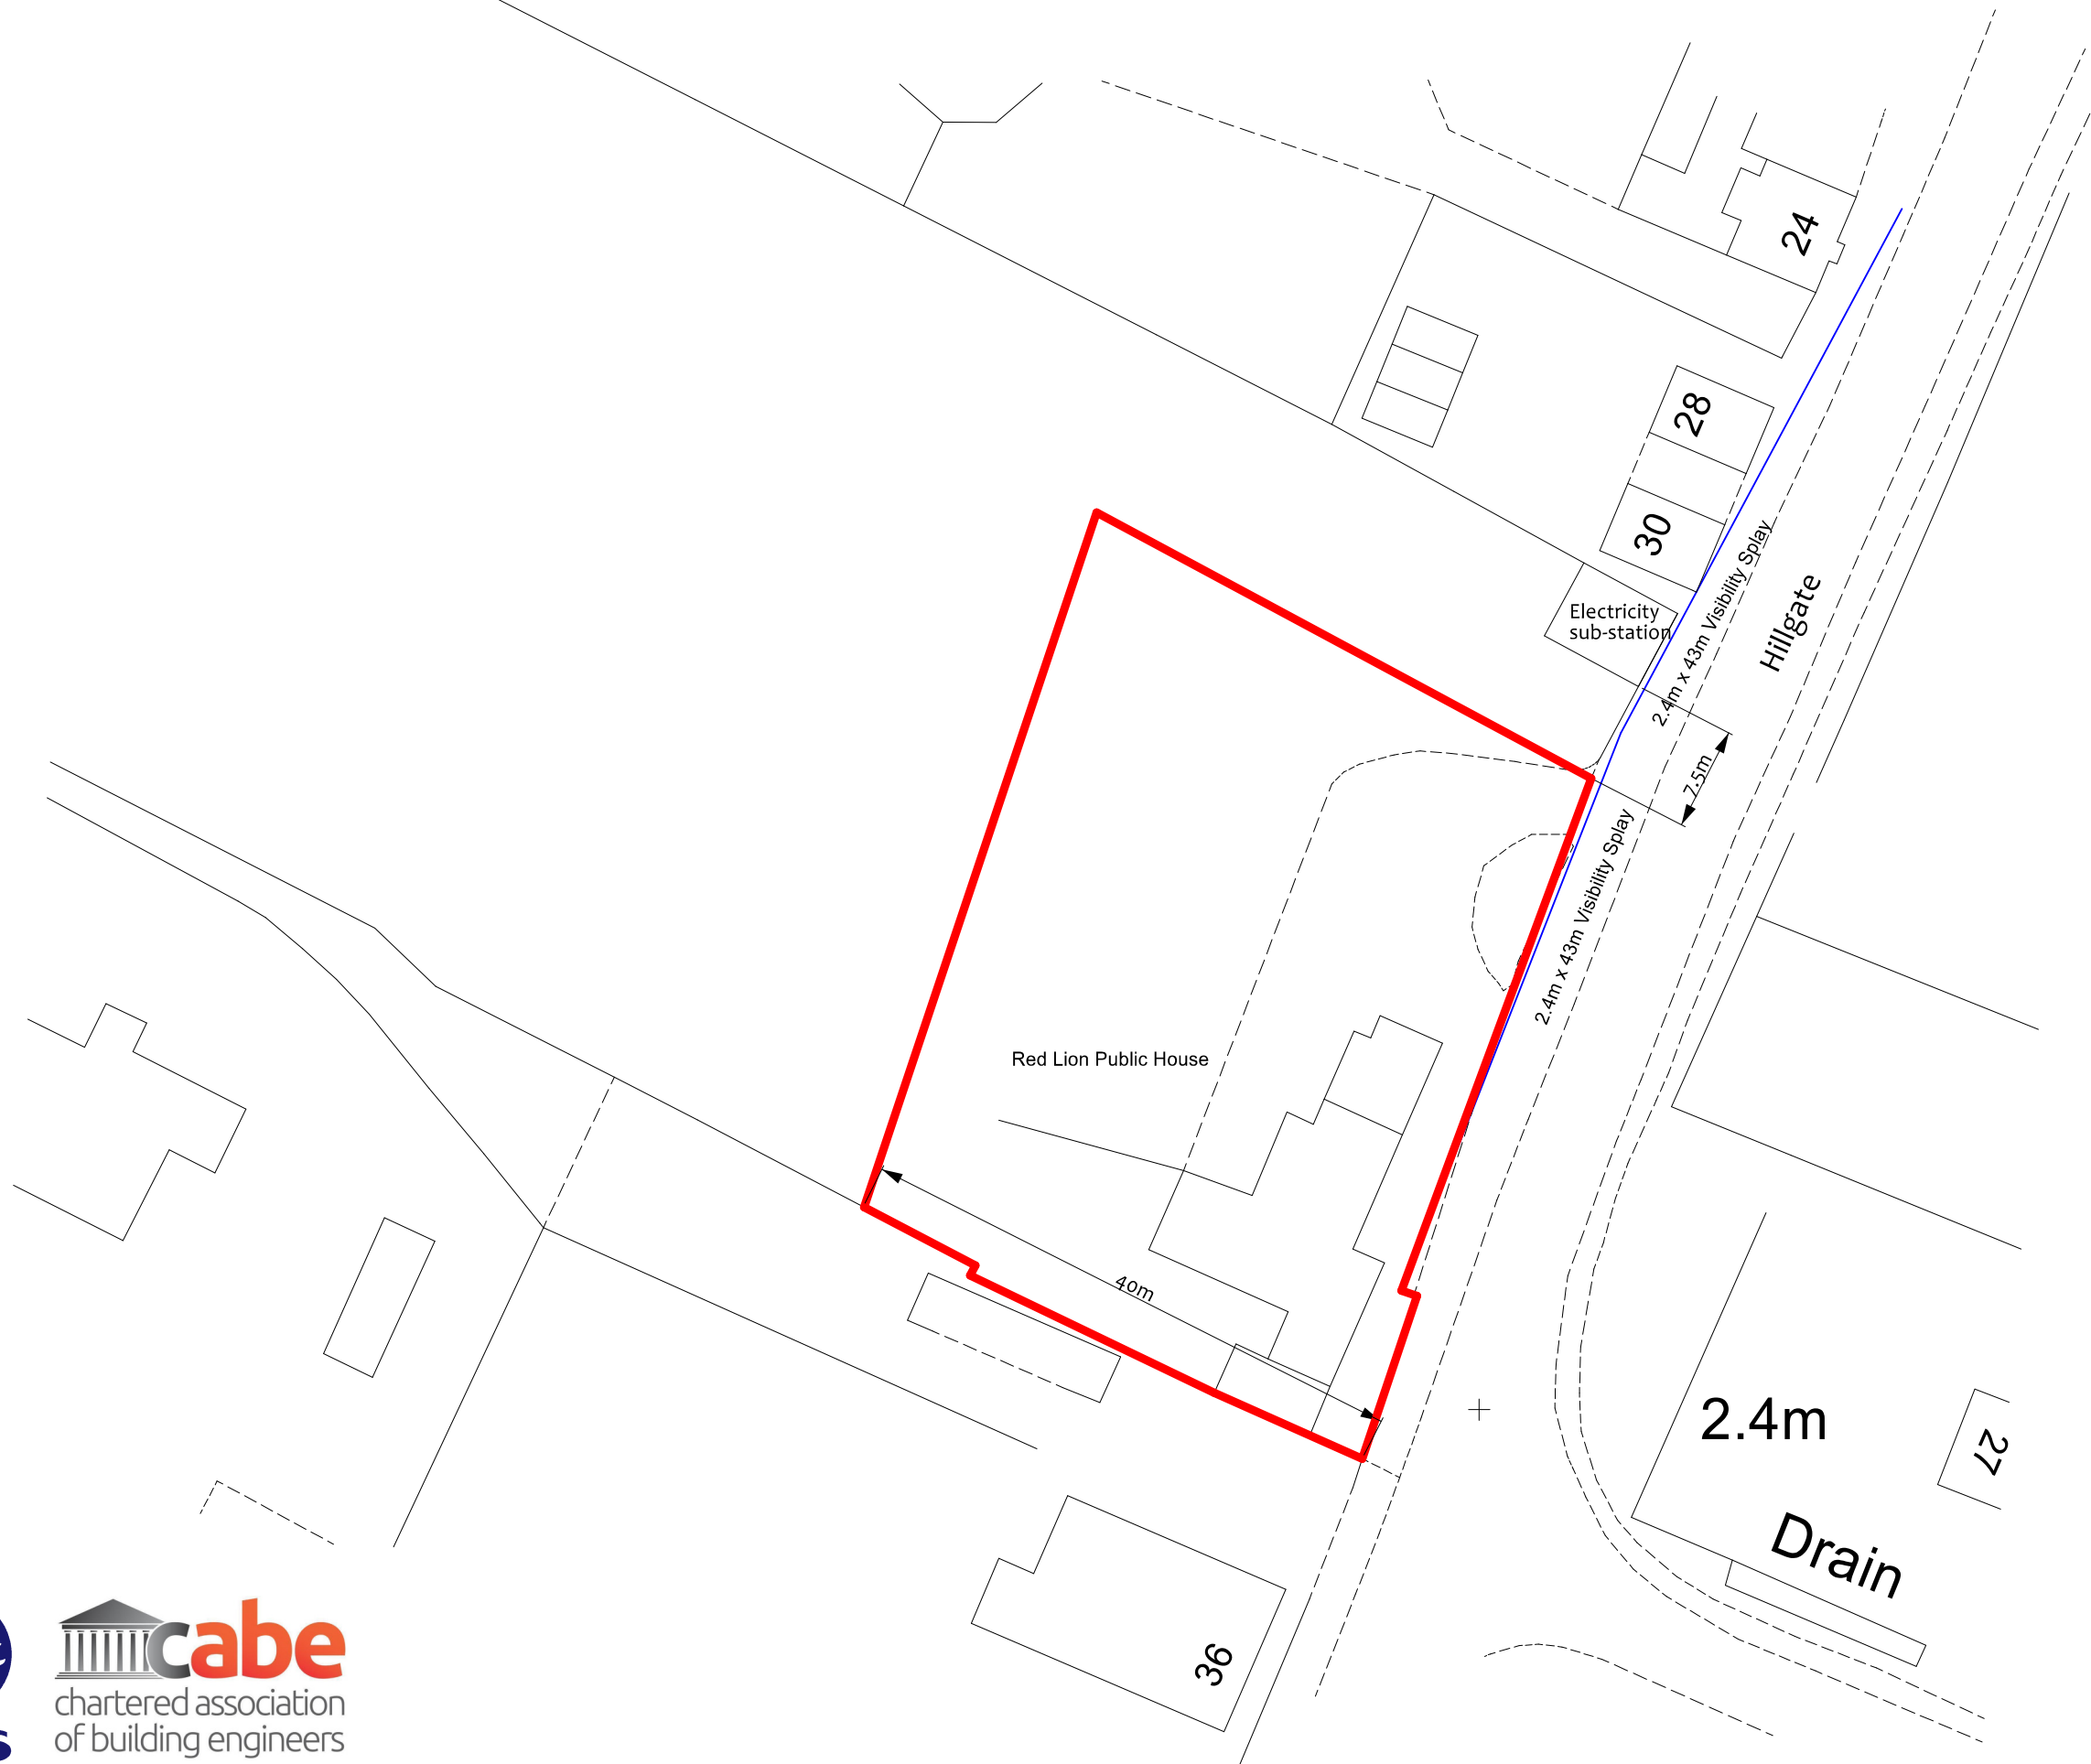

Villeneuve - Basin Road - Outwell
Norfolk - PE14 8TQ
01223 969427
www.angliabuildingconsultants.co.uk
info@angliabuildingconsultants.co.uk

No	Date	Revision
Issue:		For Clients Approval

Site: Land adjacent The Rd Lion
PH, Hillgate, Gedney Hill, Lincolnshire

Project: Sale of Land

Drawing Title: Site Plan

Client: Elgood and Son

Date: July 2015	
Scale: 1:500	At: A3
Drawing Number: 15-1330-2	