



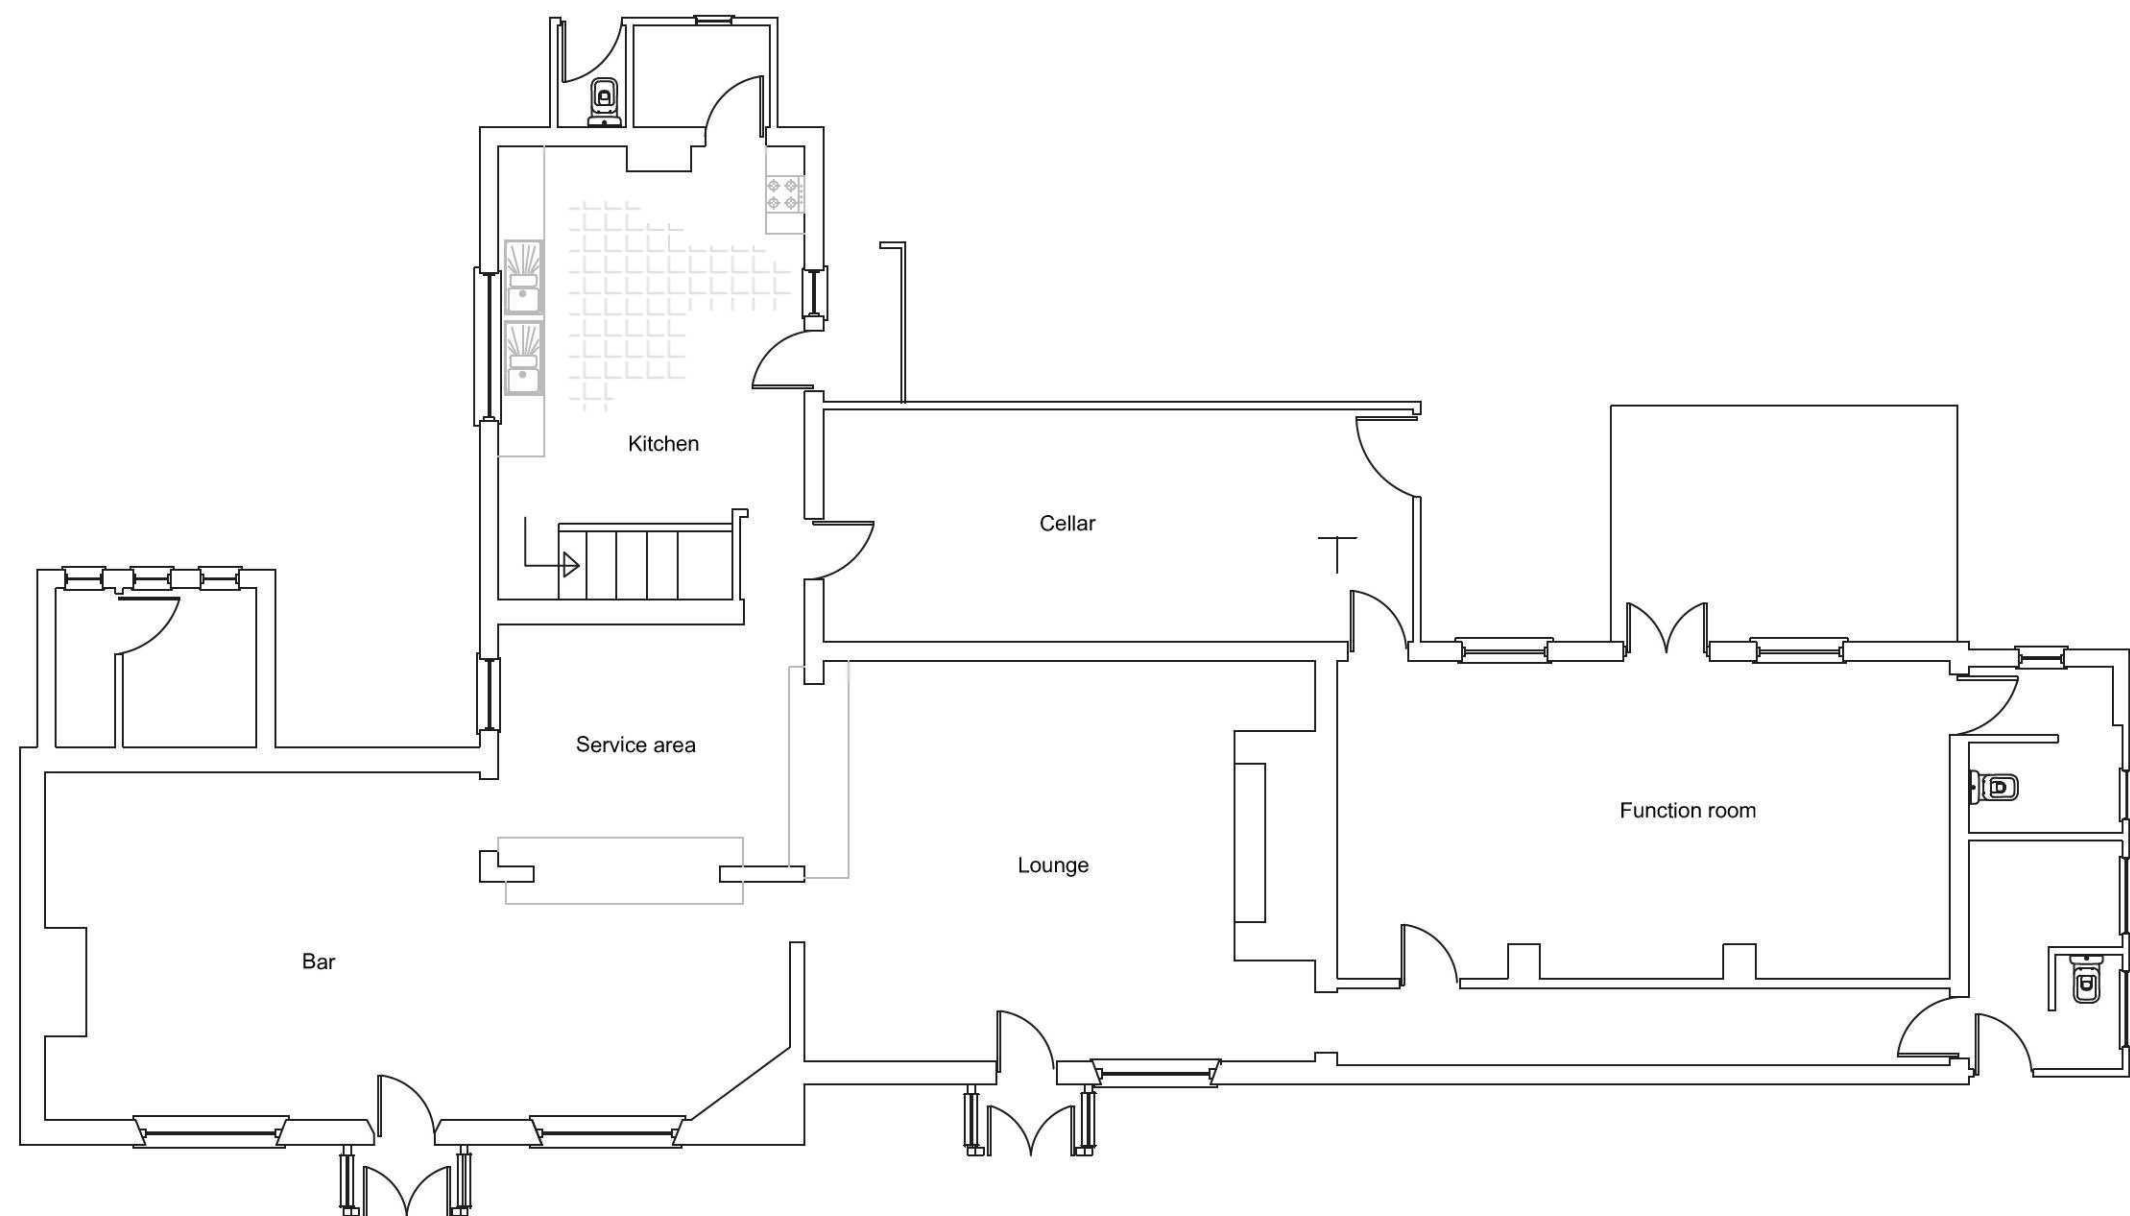

Existing Ground Floor 1:100

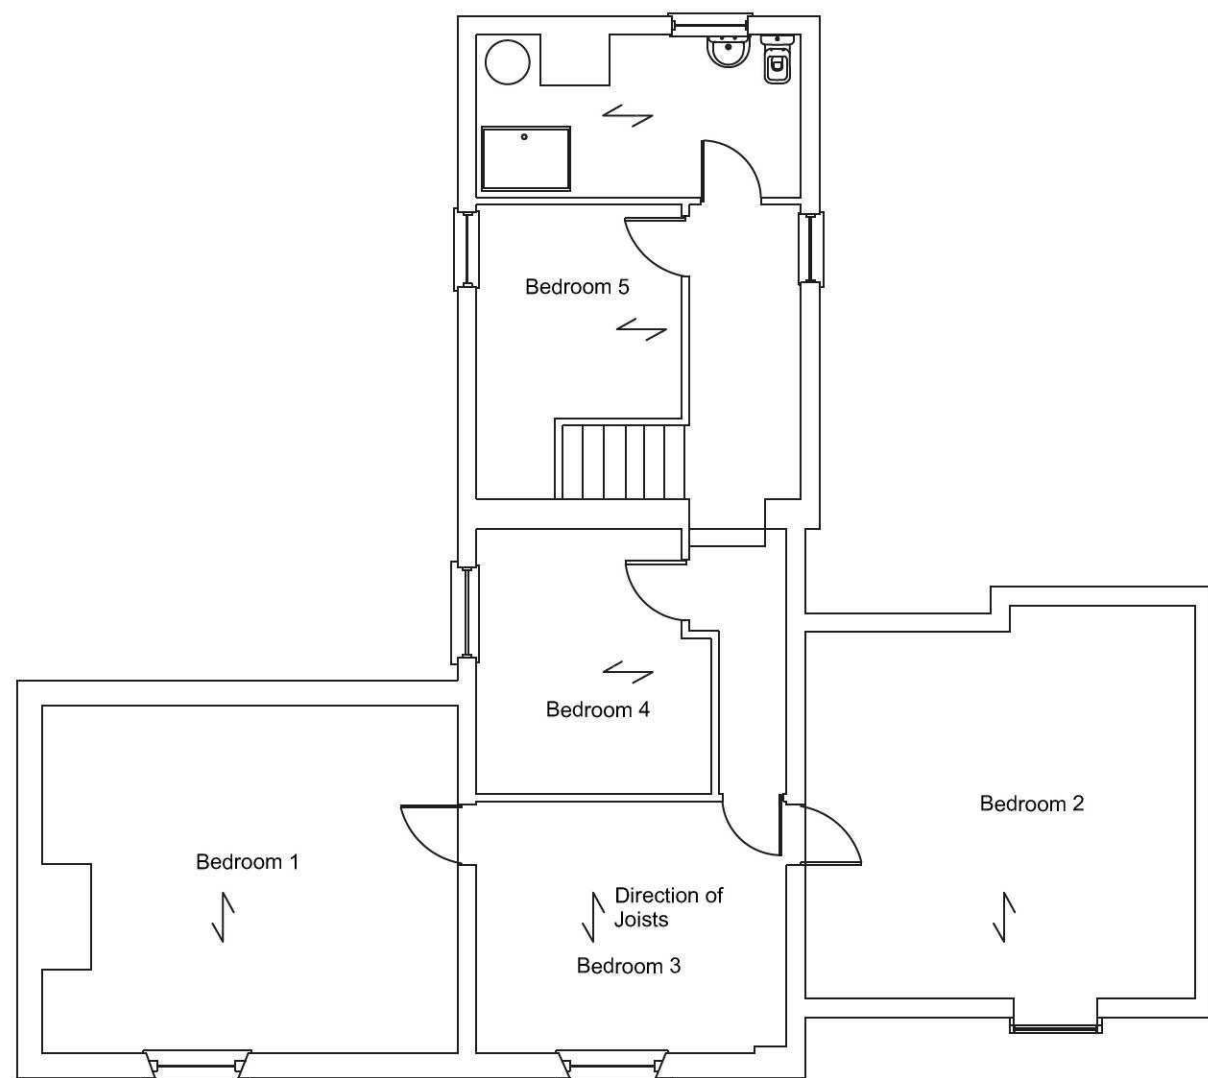

Existing First Floor 1:100




Existing side elevation 1:100



Existing side elevation 1:50




Existing front elevation 1:100

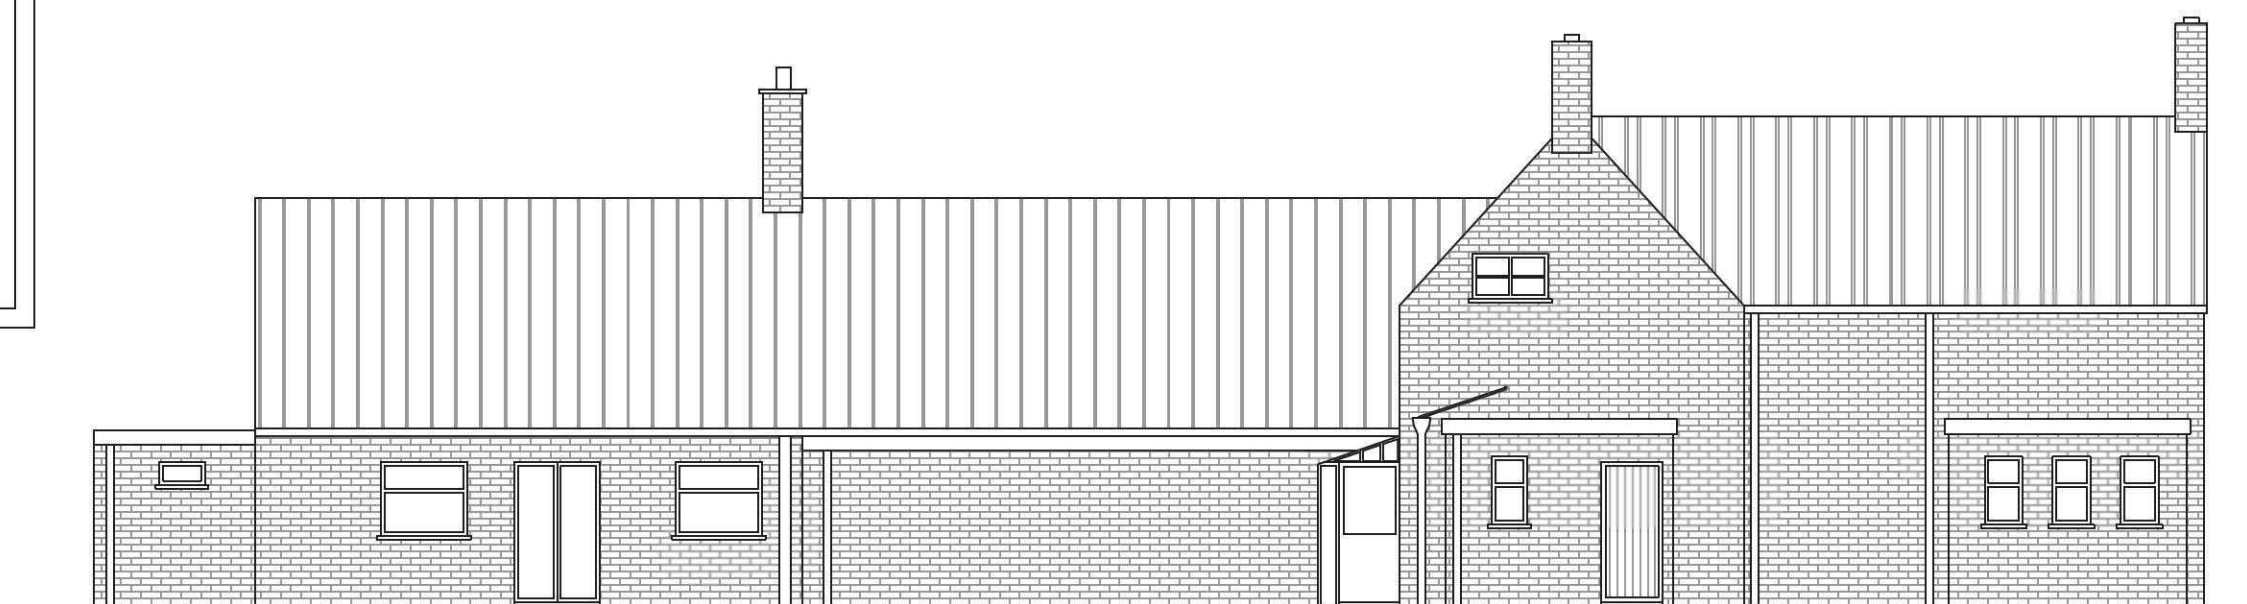

Existing rear ealevation 1:100

0m 1 2 3 4 5 6

 

Scale Bar 1:100



TITLE: Proposed change of use for property at
No. 34 Hillgate, Gedney hill
Spalding PE12 0NN

Existing layouts

SCALE: 1:100 **DATE:** September 2015

DRAWN: T.P. **SHEET:** 1 of 1

REVISION: