




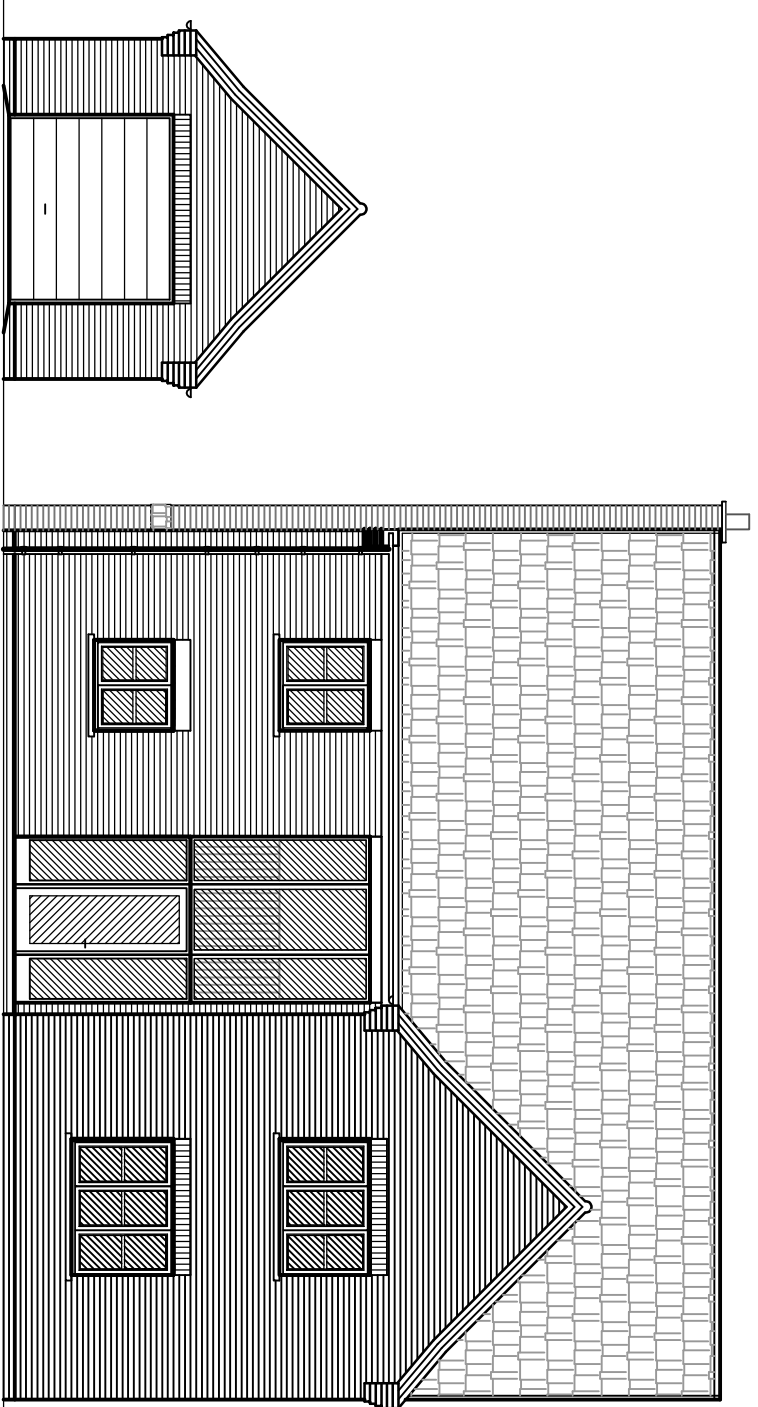


FRONT ELEVATION.

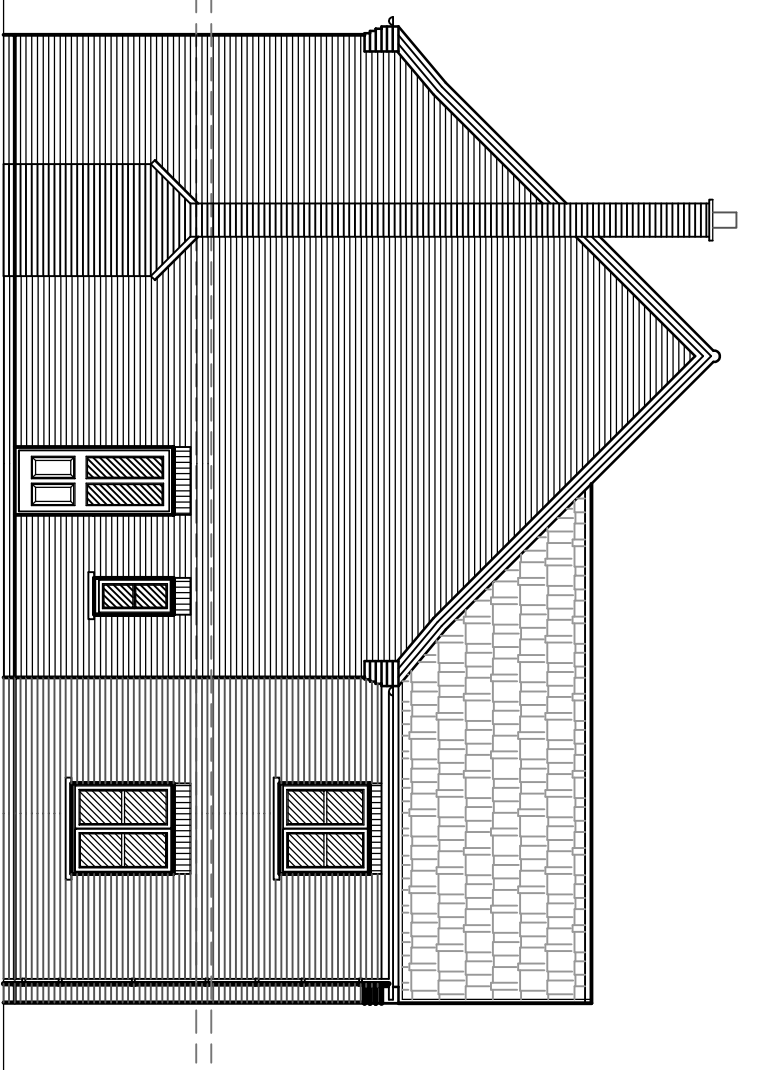


SIDE ELEVATION

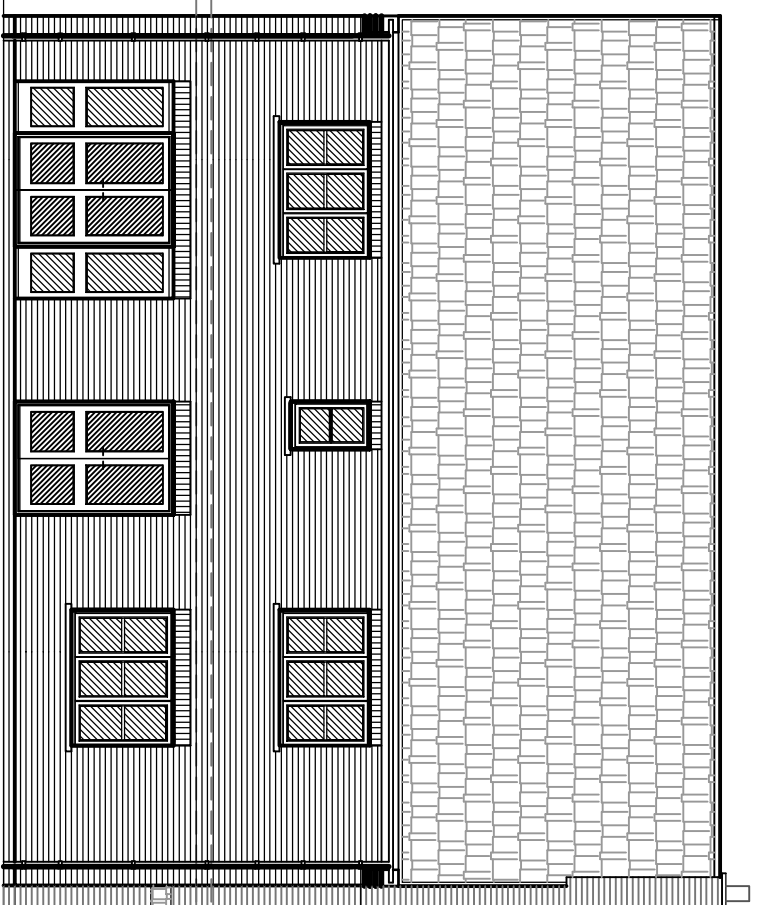

REAR ELEVATION

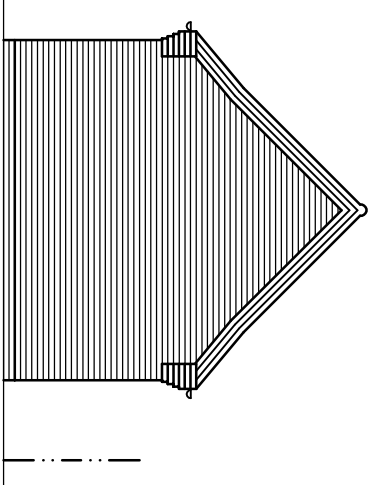


SIDE ELEVATION

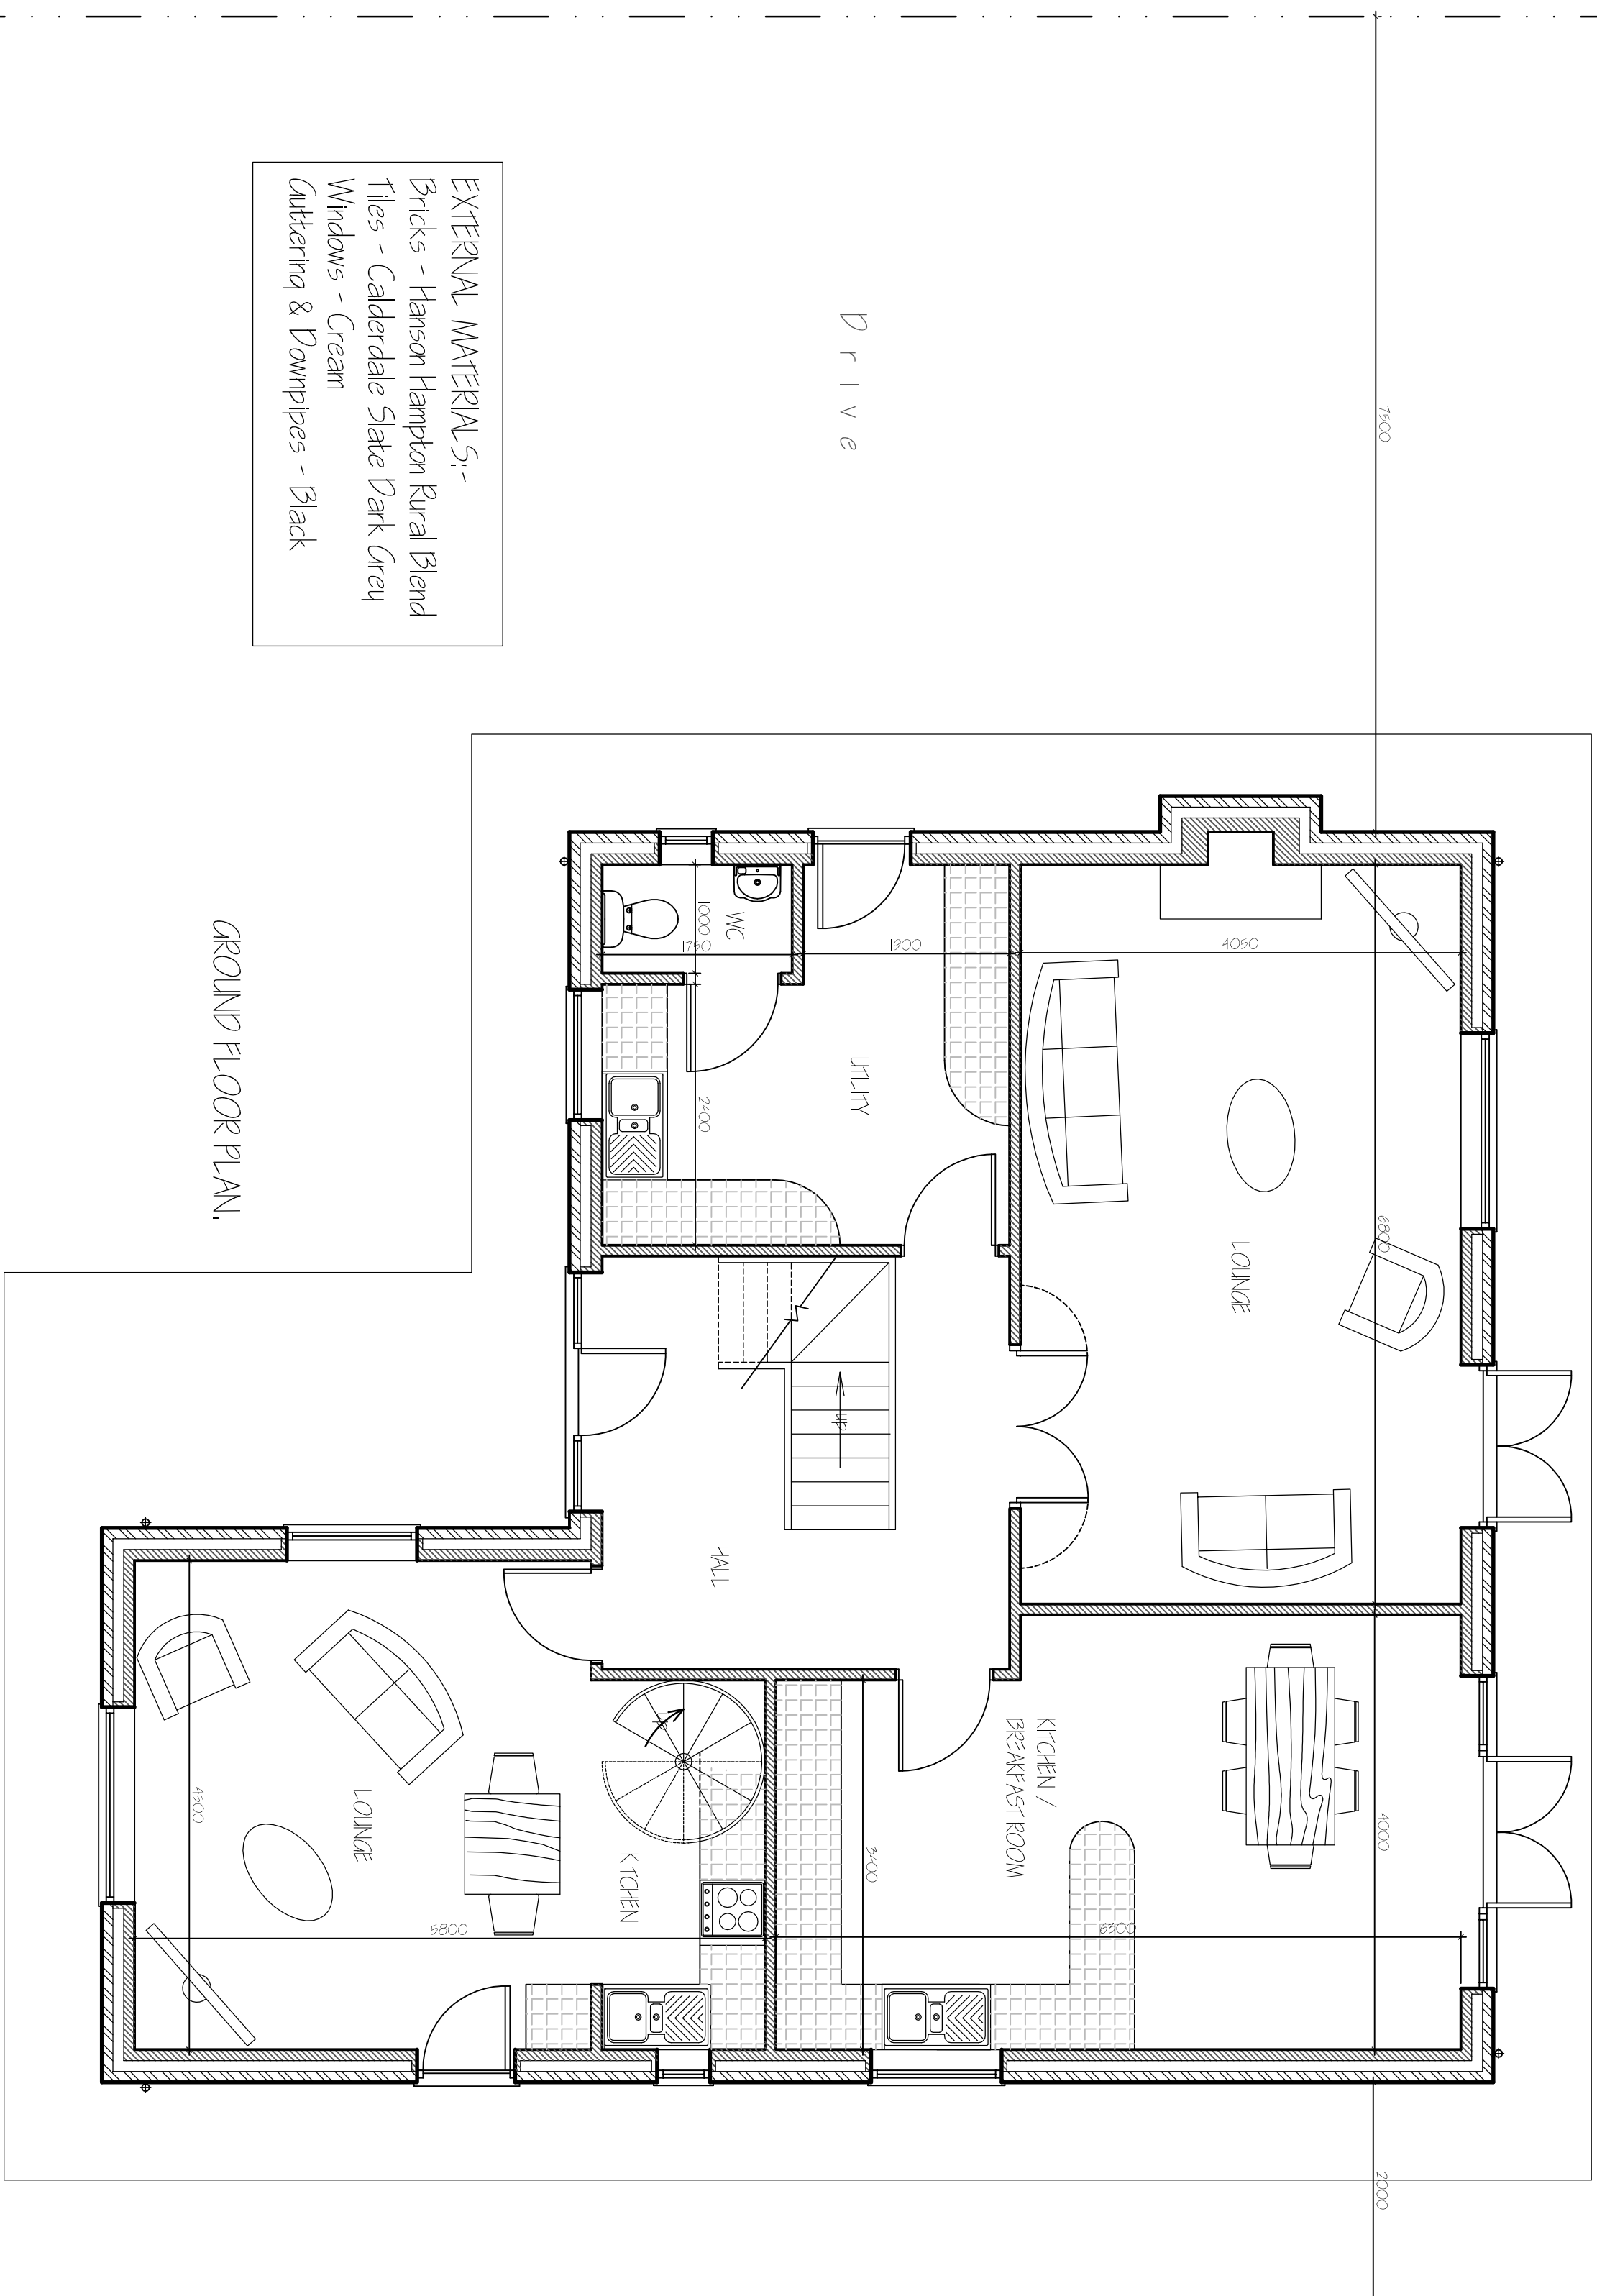

GROUND FLOOR PLAN

EXTERNAL MATERIALS:-
Bricks - Hanson Hampton Rural Blend
Tiles - Calderdale Slate Dark Grey
Windows - Cream
Guttering & Downpipes - Black

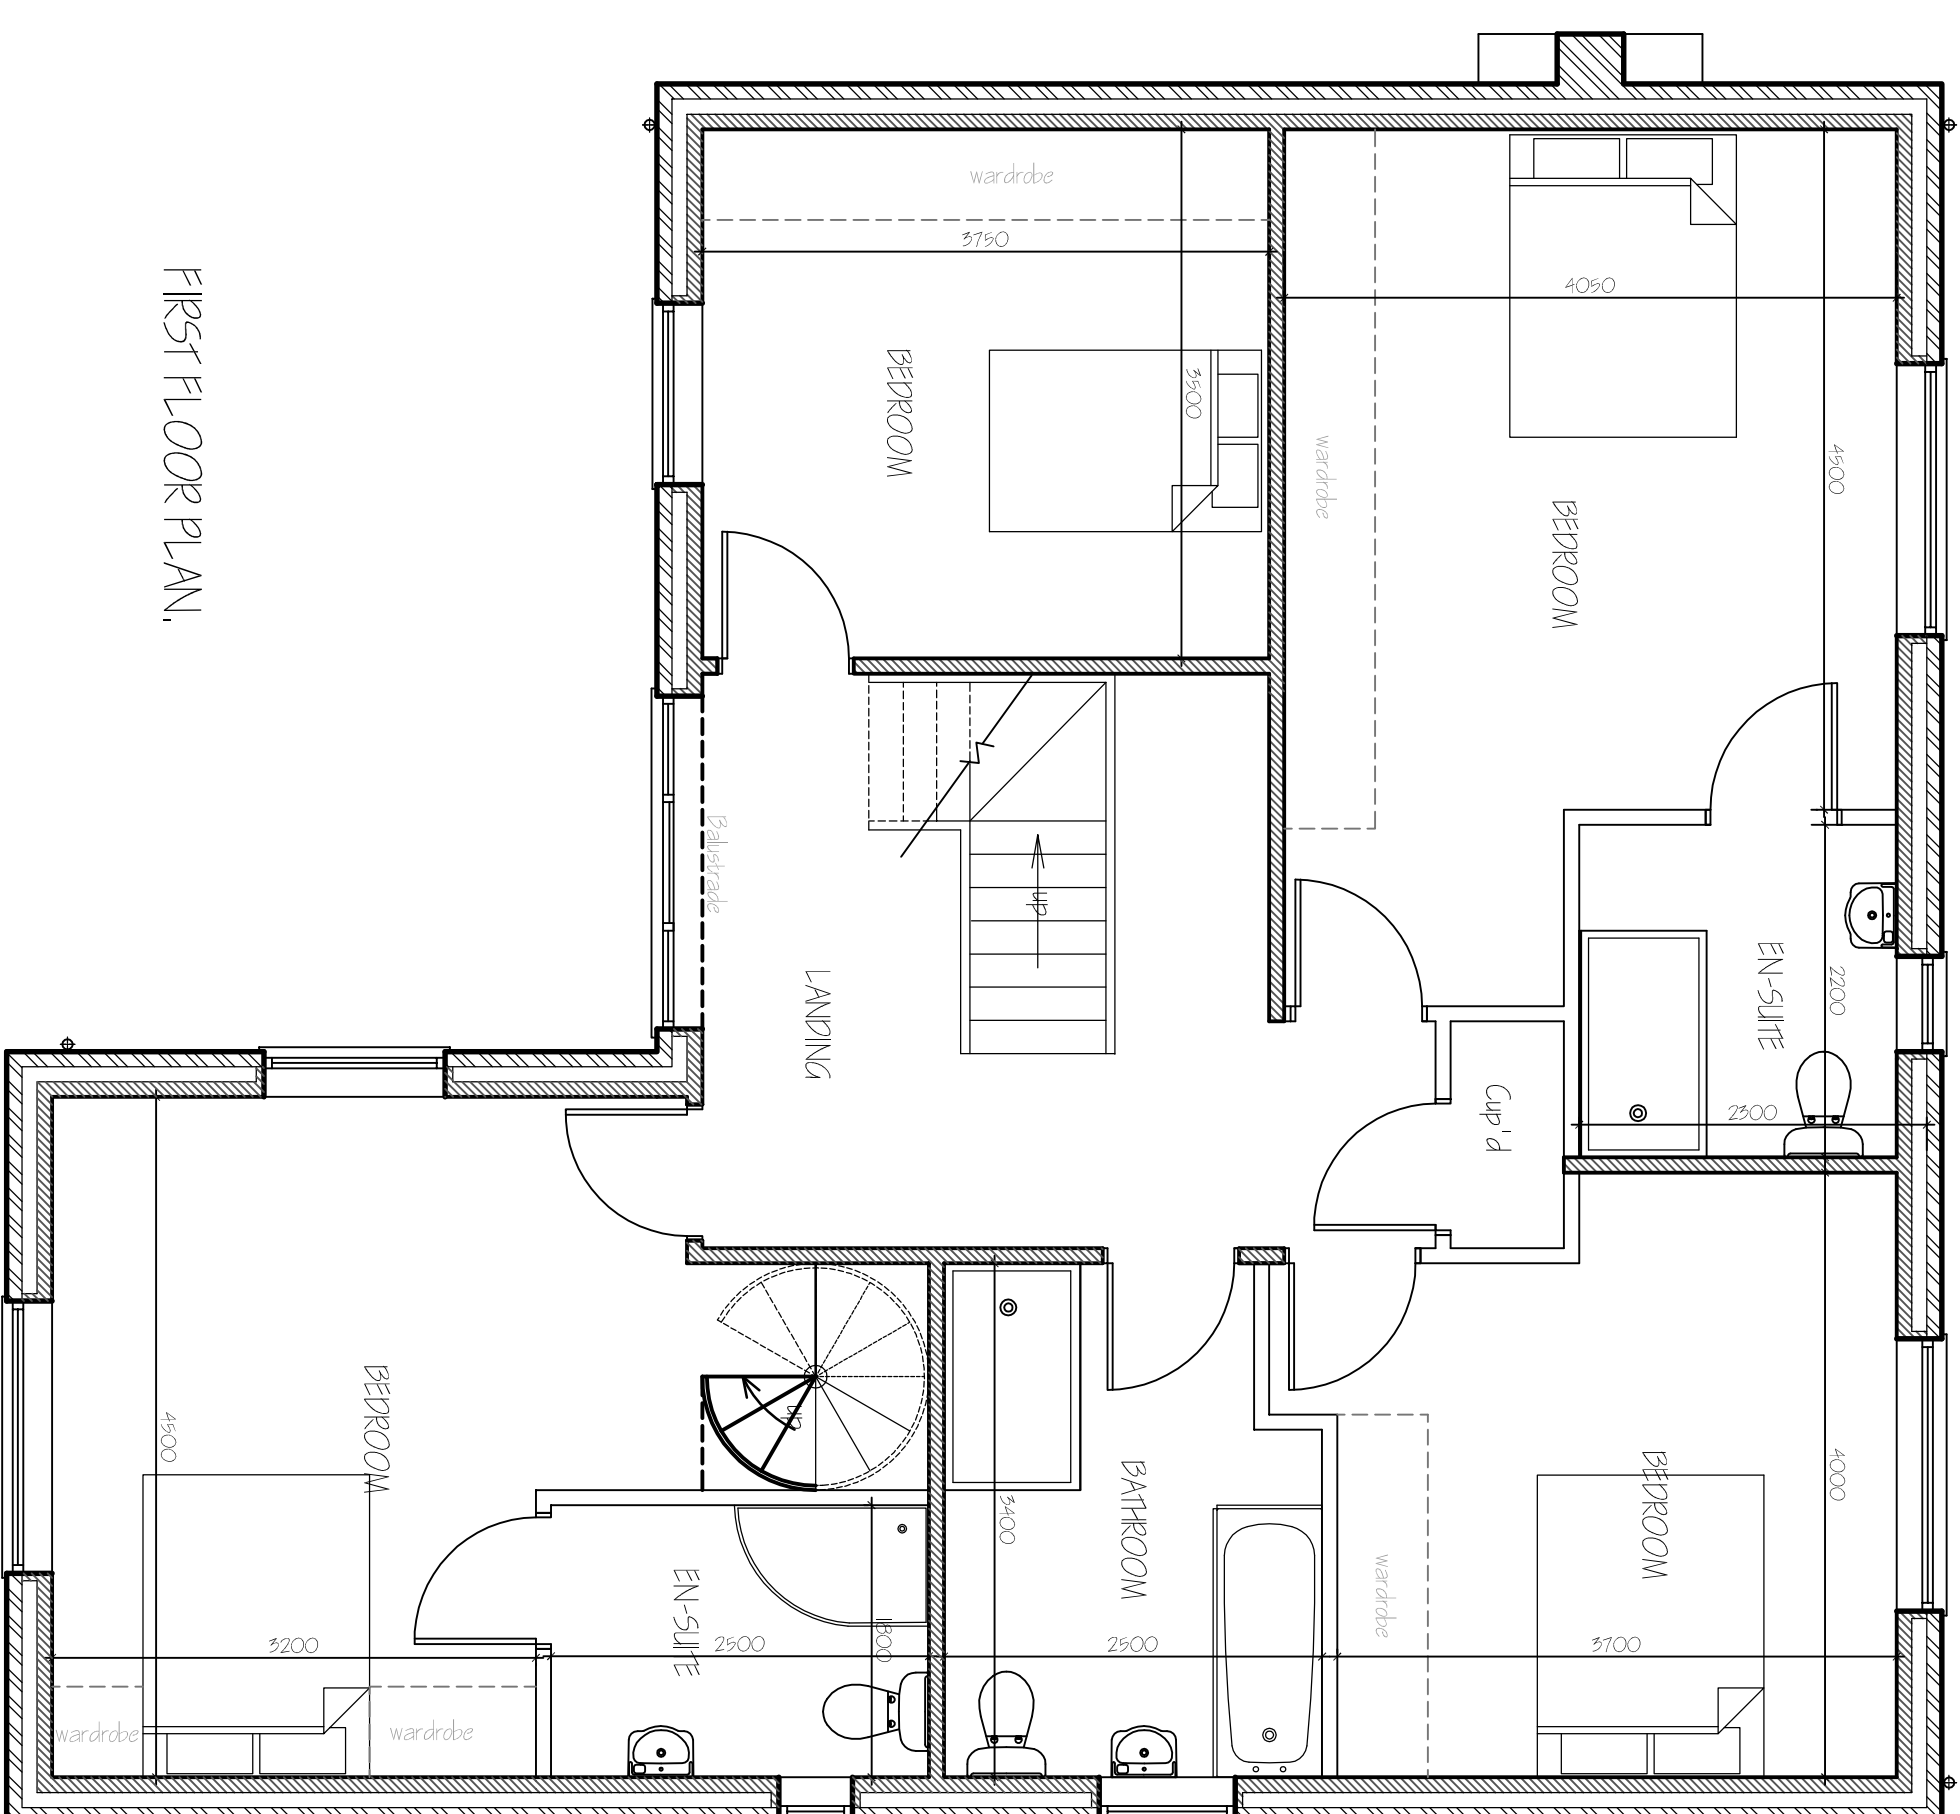

FIRST FLOOR PLAN

A	CLEIS-AMEADPENS	MAR 05 JUL 2009.
ref:	nrovision	dato

G. R. MERCHANT LTD.
I.ENG AMICE FWO

**ARCHITECTURAL, STRUCTURAL
AND LAND DRAINAGE
CONSULTANTS**
4 Wrights Mews
12A Park Road, Hobeach,
Spalding, Lincs. PE12 7EE
Tel: 01406 490800
Fax: 01406 425744
E-Mail: gr.merchant@btconnect.com

RESIDENTIAL DEVELOPMENT,
WEST DROVE SOUTH,
CEDNEY HILL,
SPALDING, Lincs. PE12 0PN

MR. & MRS. J. STOKES

4 BEDROOM HOUSE,
FLOOR PLANS & ELEVATIONS.

Job Ref. Drawing No.

3383-18. 02B.

1/50.1/100

DO NOT SCALE FROM THIS DRAWING