




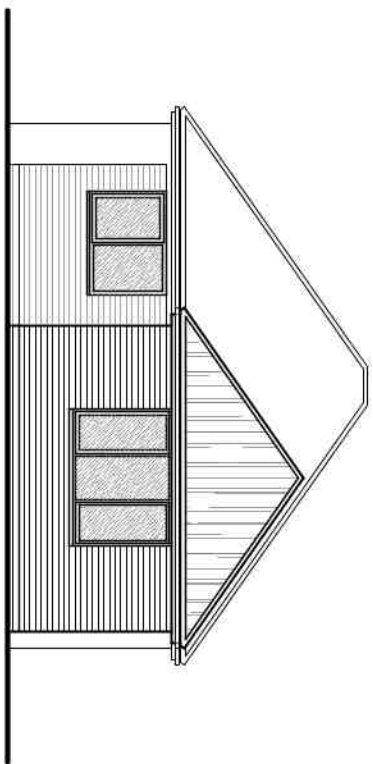


FRONT ELEVATION

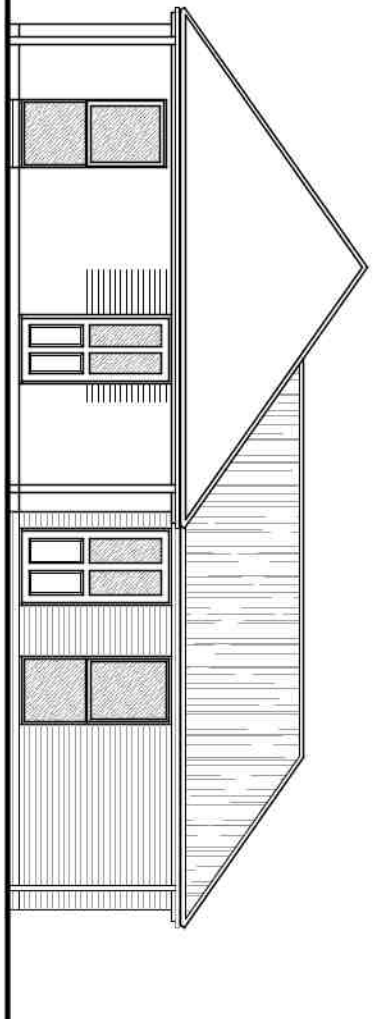


SIDE ELEVATION

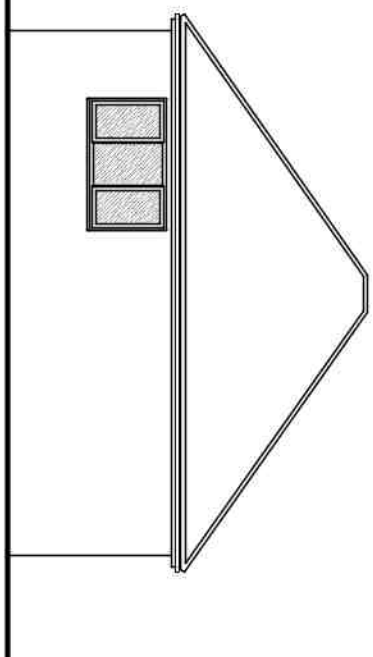


PEAR ELEVATION

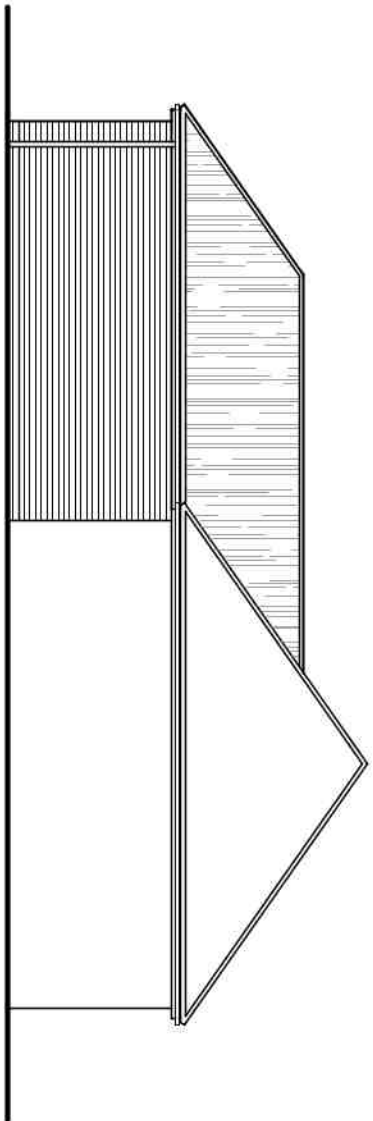

SIDE ELEVATION

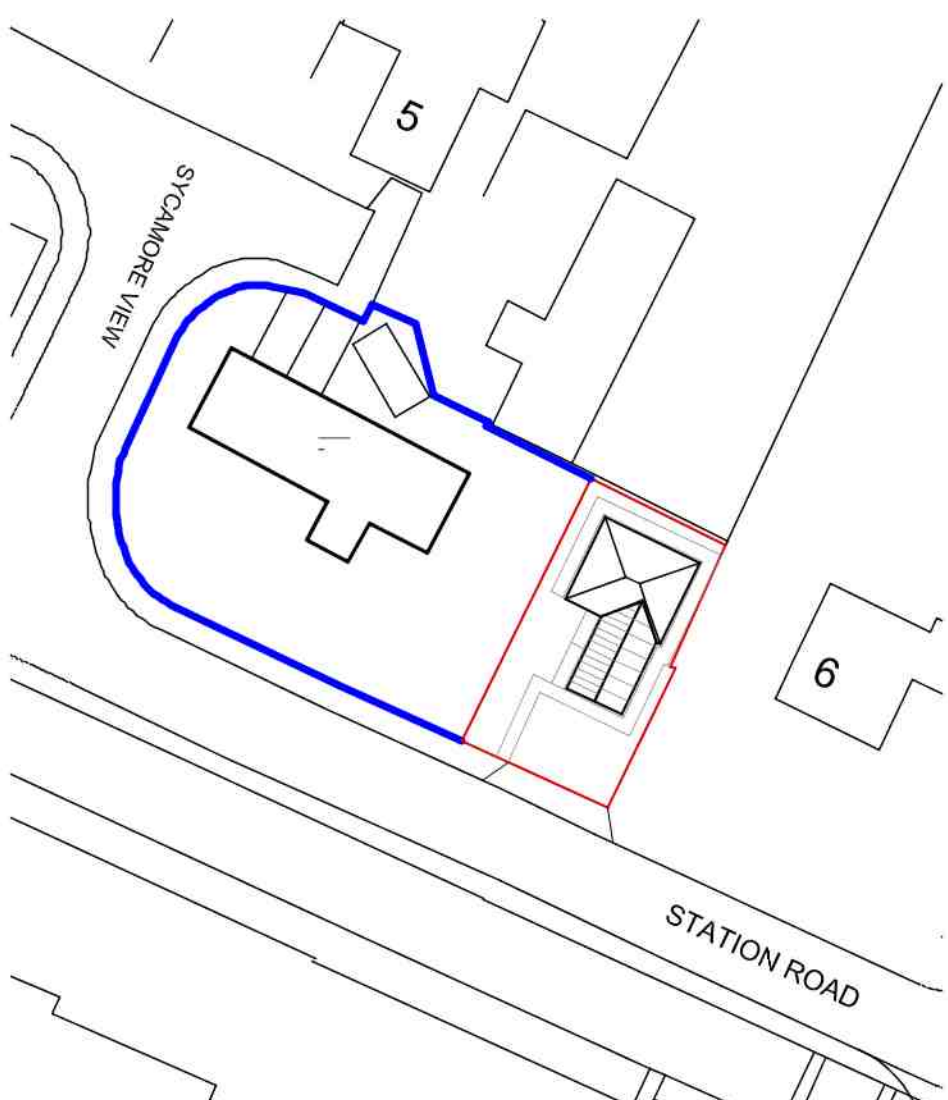

SITE PLAN 1:500

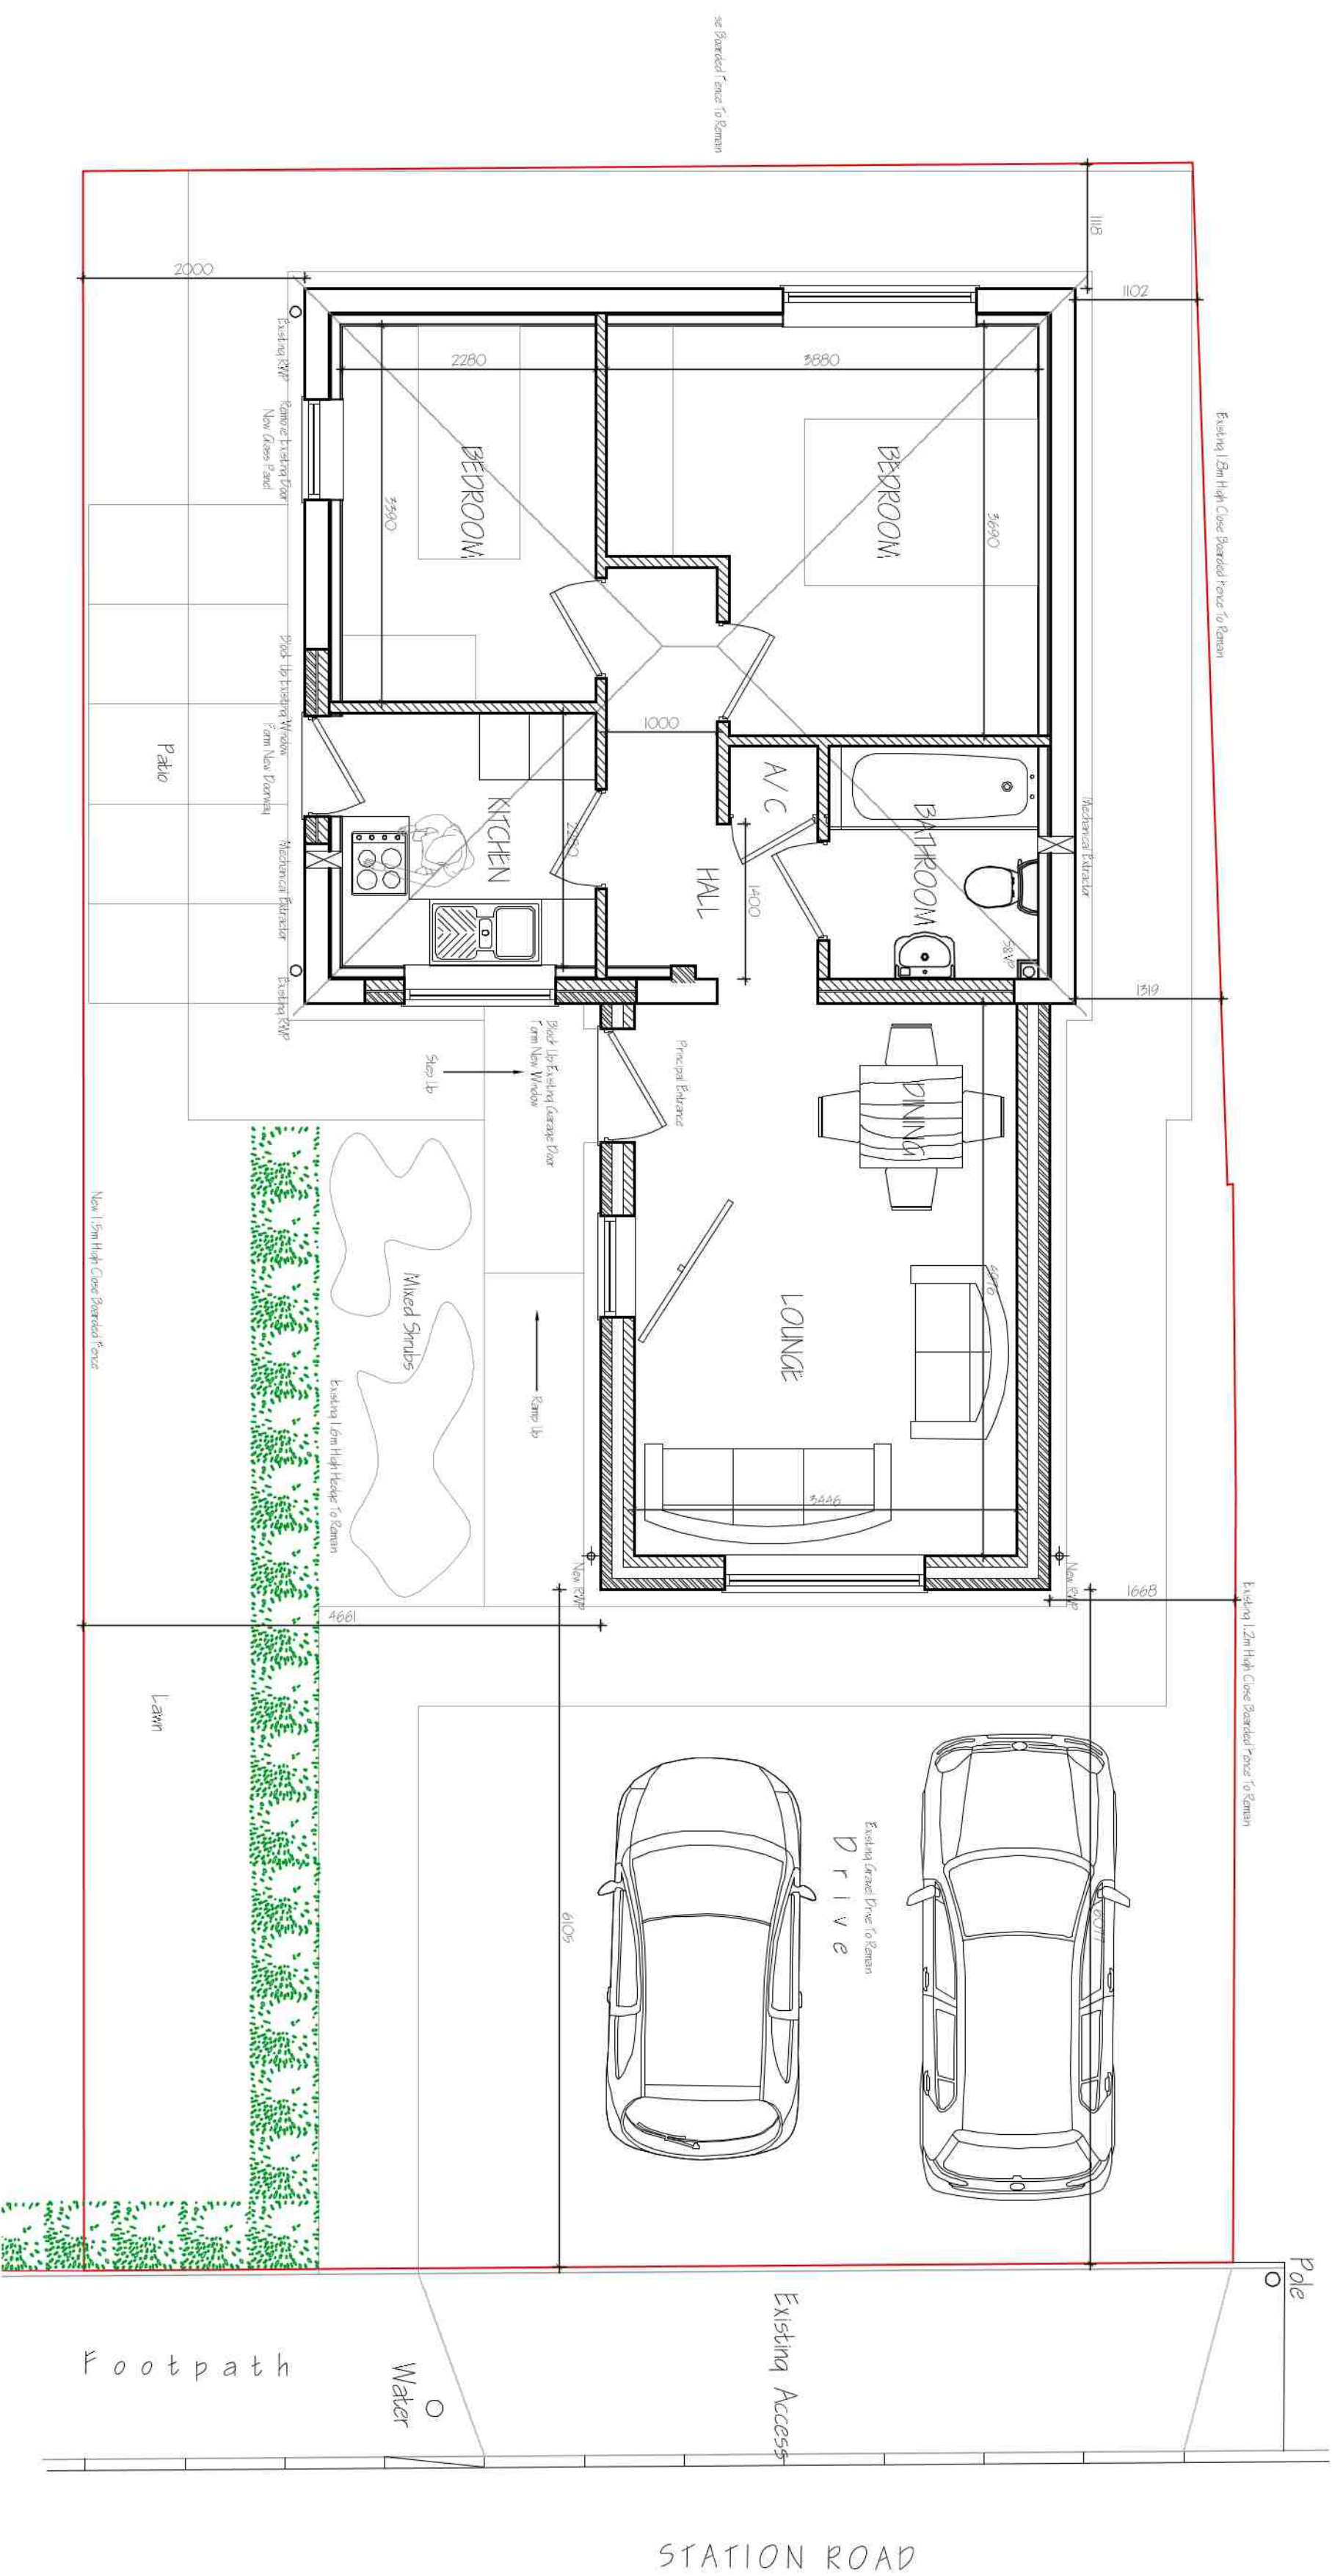

C	EFFECTS OF FARM TYPE ON L	NH ₄ -N
B	LARGE-SCALE REEF	KJ-208
A	CLEAR MEADOWS	KJ-209
ref.	revision	date

G. R. MERCHANT LTD.
I. ENG AMICE FIWO

**ARCHITECTURAL, STRUCTURAL
AND LAND DRAINAGE
CONSULTANTS**

4 Wrights Mews
12A Park Road, Holbeach,
Spalding, Lincs. PE12 7EE
Tel: 01406 490800
Fax: 01406 425744
E-Mail: gr.merchant@btconnect.com

Project
GARAGE CONVERSION TO RESIDENTIAL
Adj 1 SYCAMORE VIEW
OFF STATION ROAD, CEDNEY HILL
LINC5, PE12 0NQ

MR & MRS D JONES

FLOOR PLAN - PROPOSED
ELEVATIONS - PROPOSED
LOCATION PLAN

Job Ref. 3553-19

Drawing No. 03C.

JULY 2019

1:50 & 1:100 (Unless Otherwise Stated)

DO NOT SCALE FROM THIS DRAWING

[illegible]