


Do not scale off this drawing
All site dimensions to be checked
before work commences.


Flatland Mini-Board
interlocking concrete
tiles color slate grey
Roof pitch 35°
Marshall's Matway
yellow facing bricks
dark window and door
frames




FRONT ELEVATION

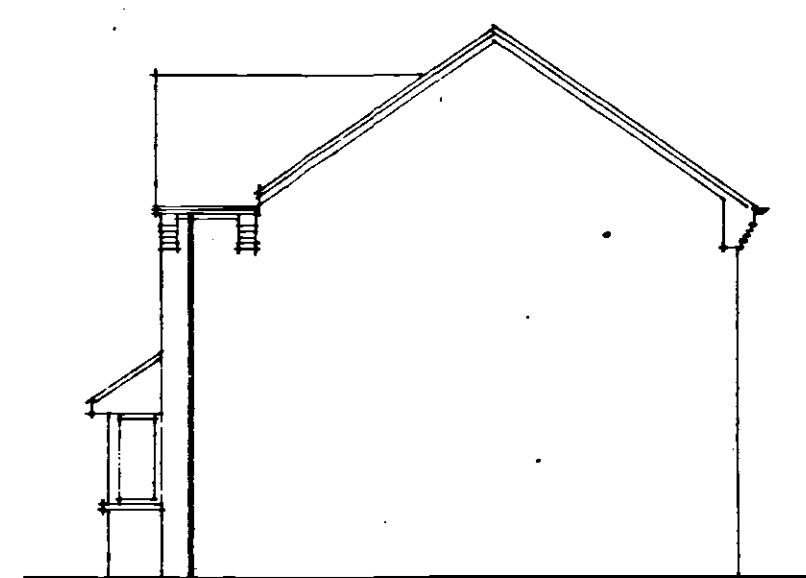


SIDE ELEVATION

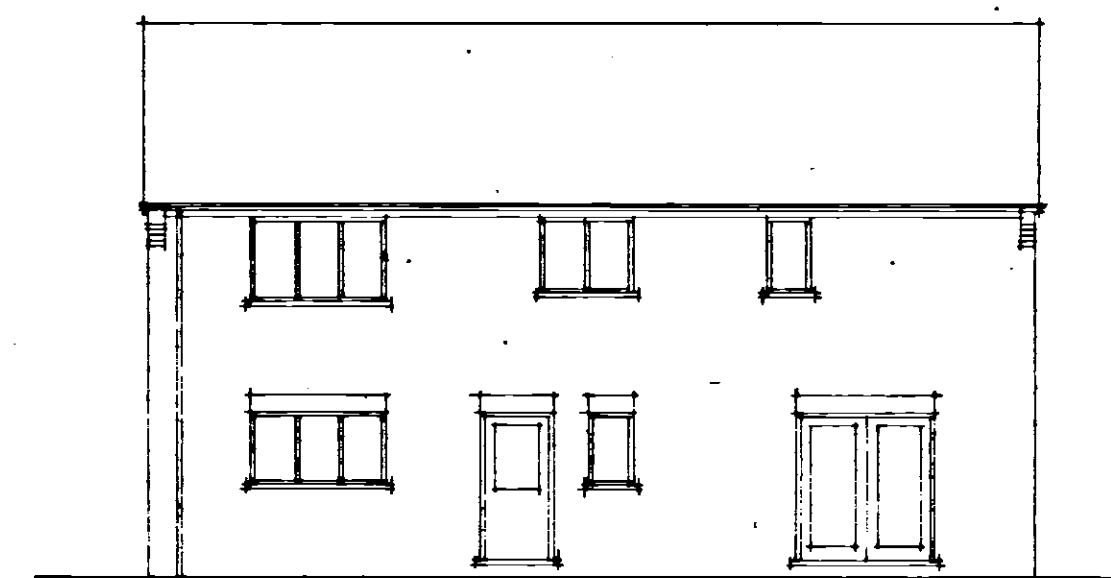

REAR ELEVATION

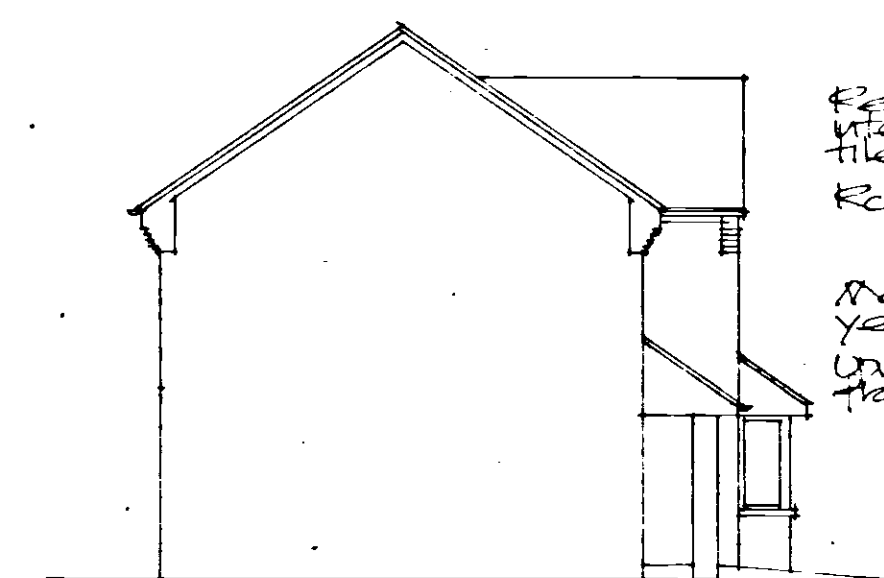



SIDE ELEVATION

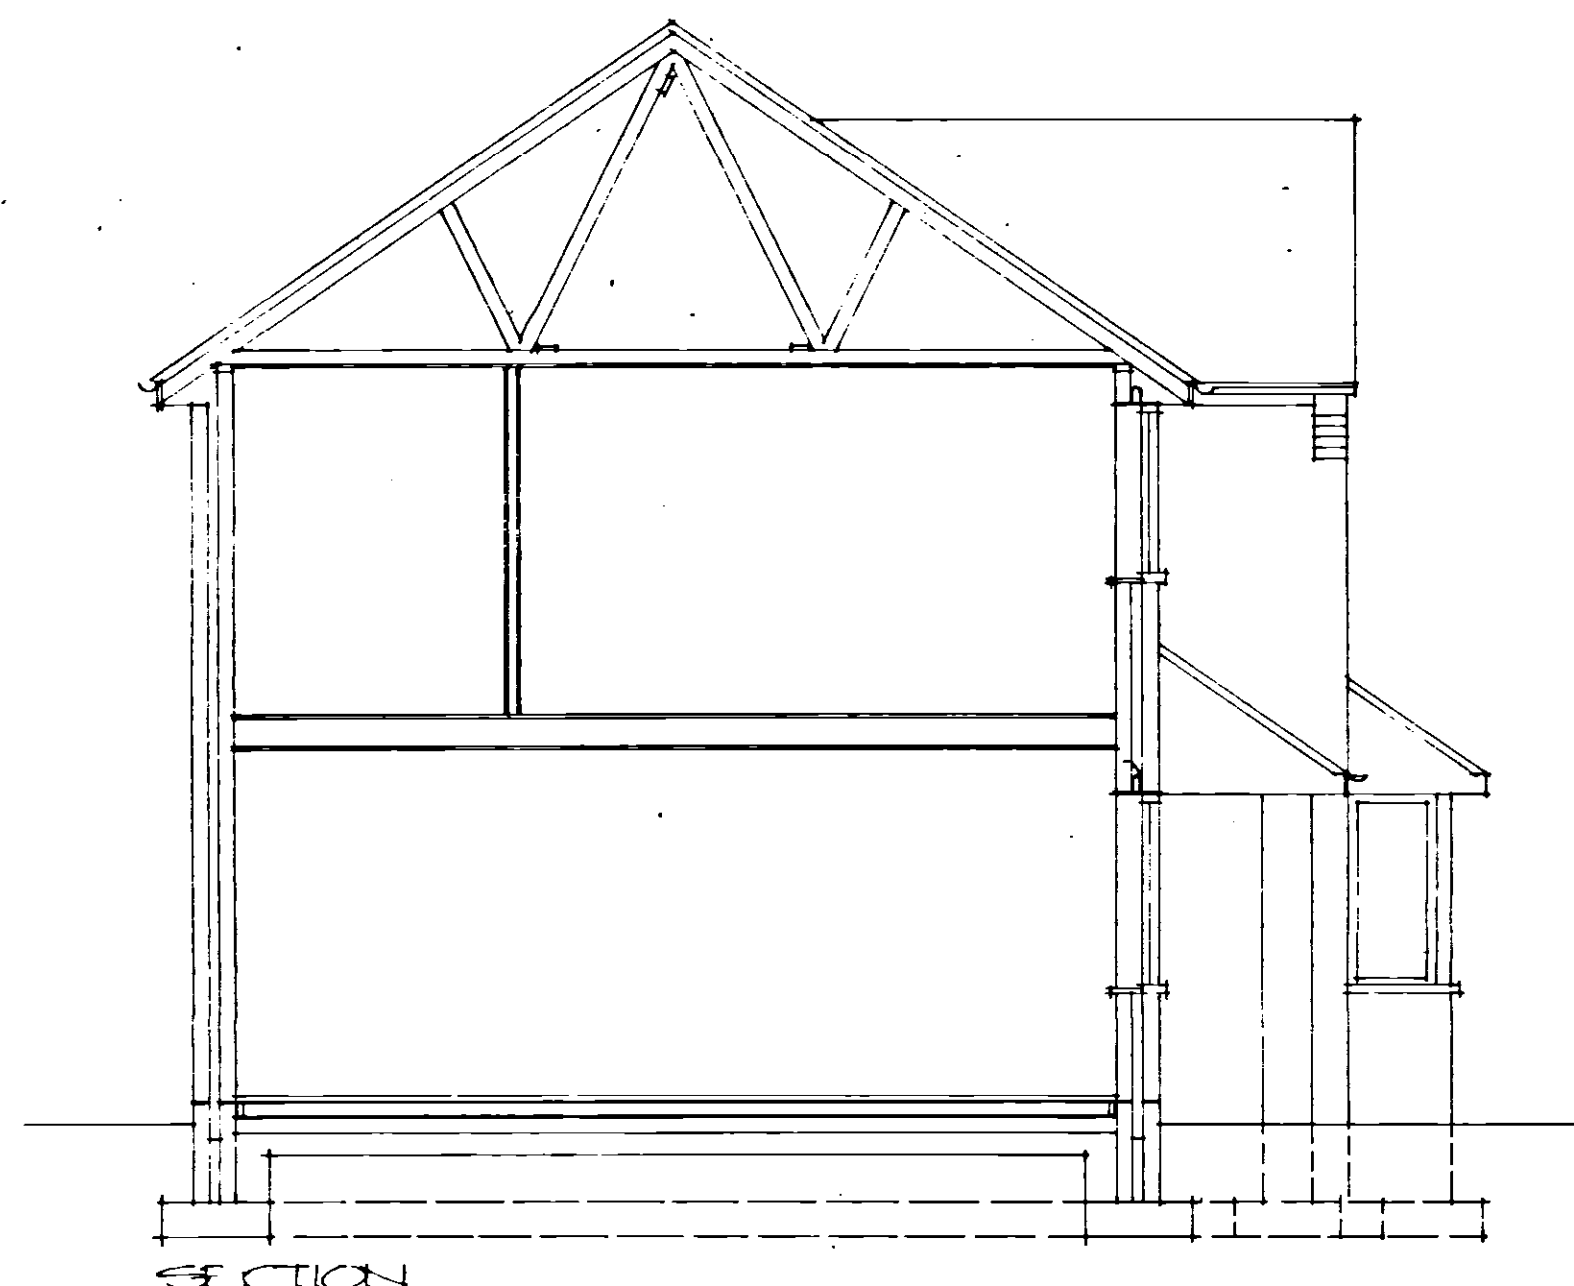

SECTION

$$\begin{aligned} 7.2 \times 6.4 &= 46.08 \\ 4.5 \times 7.7 &= 34.65 \\ \hline 80.73 \times 2 &= 161.46 \end{aligned}$$

63%

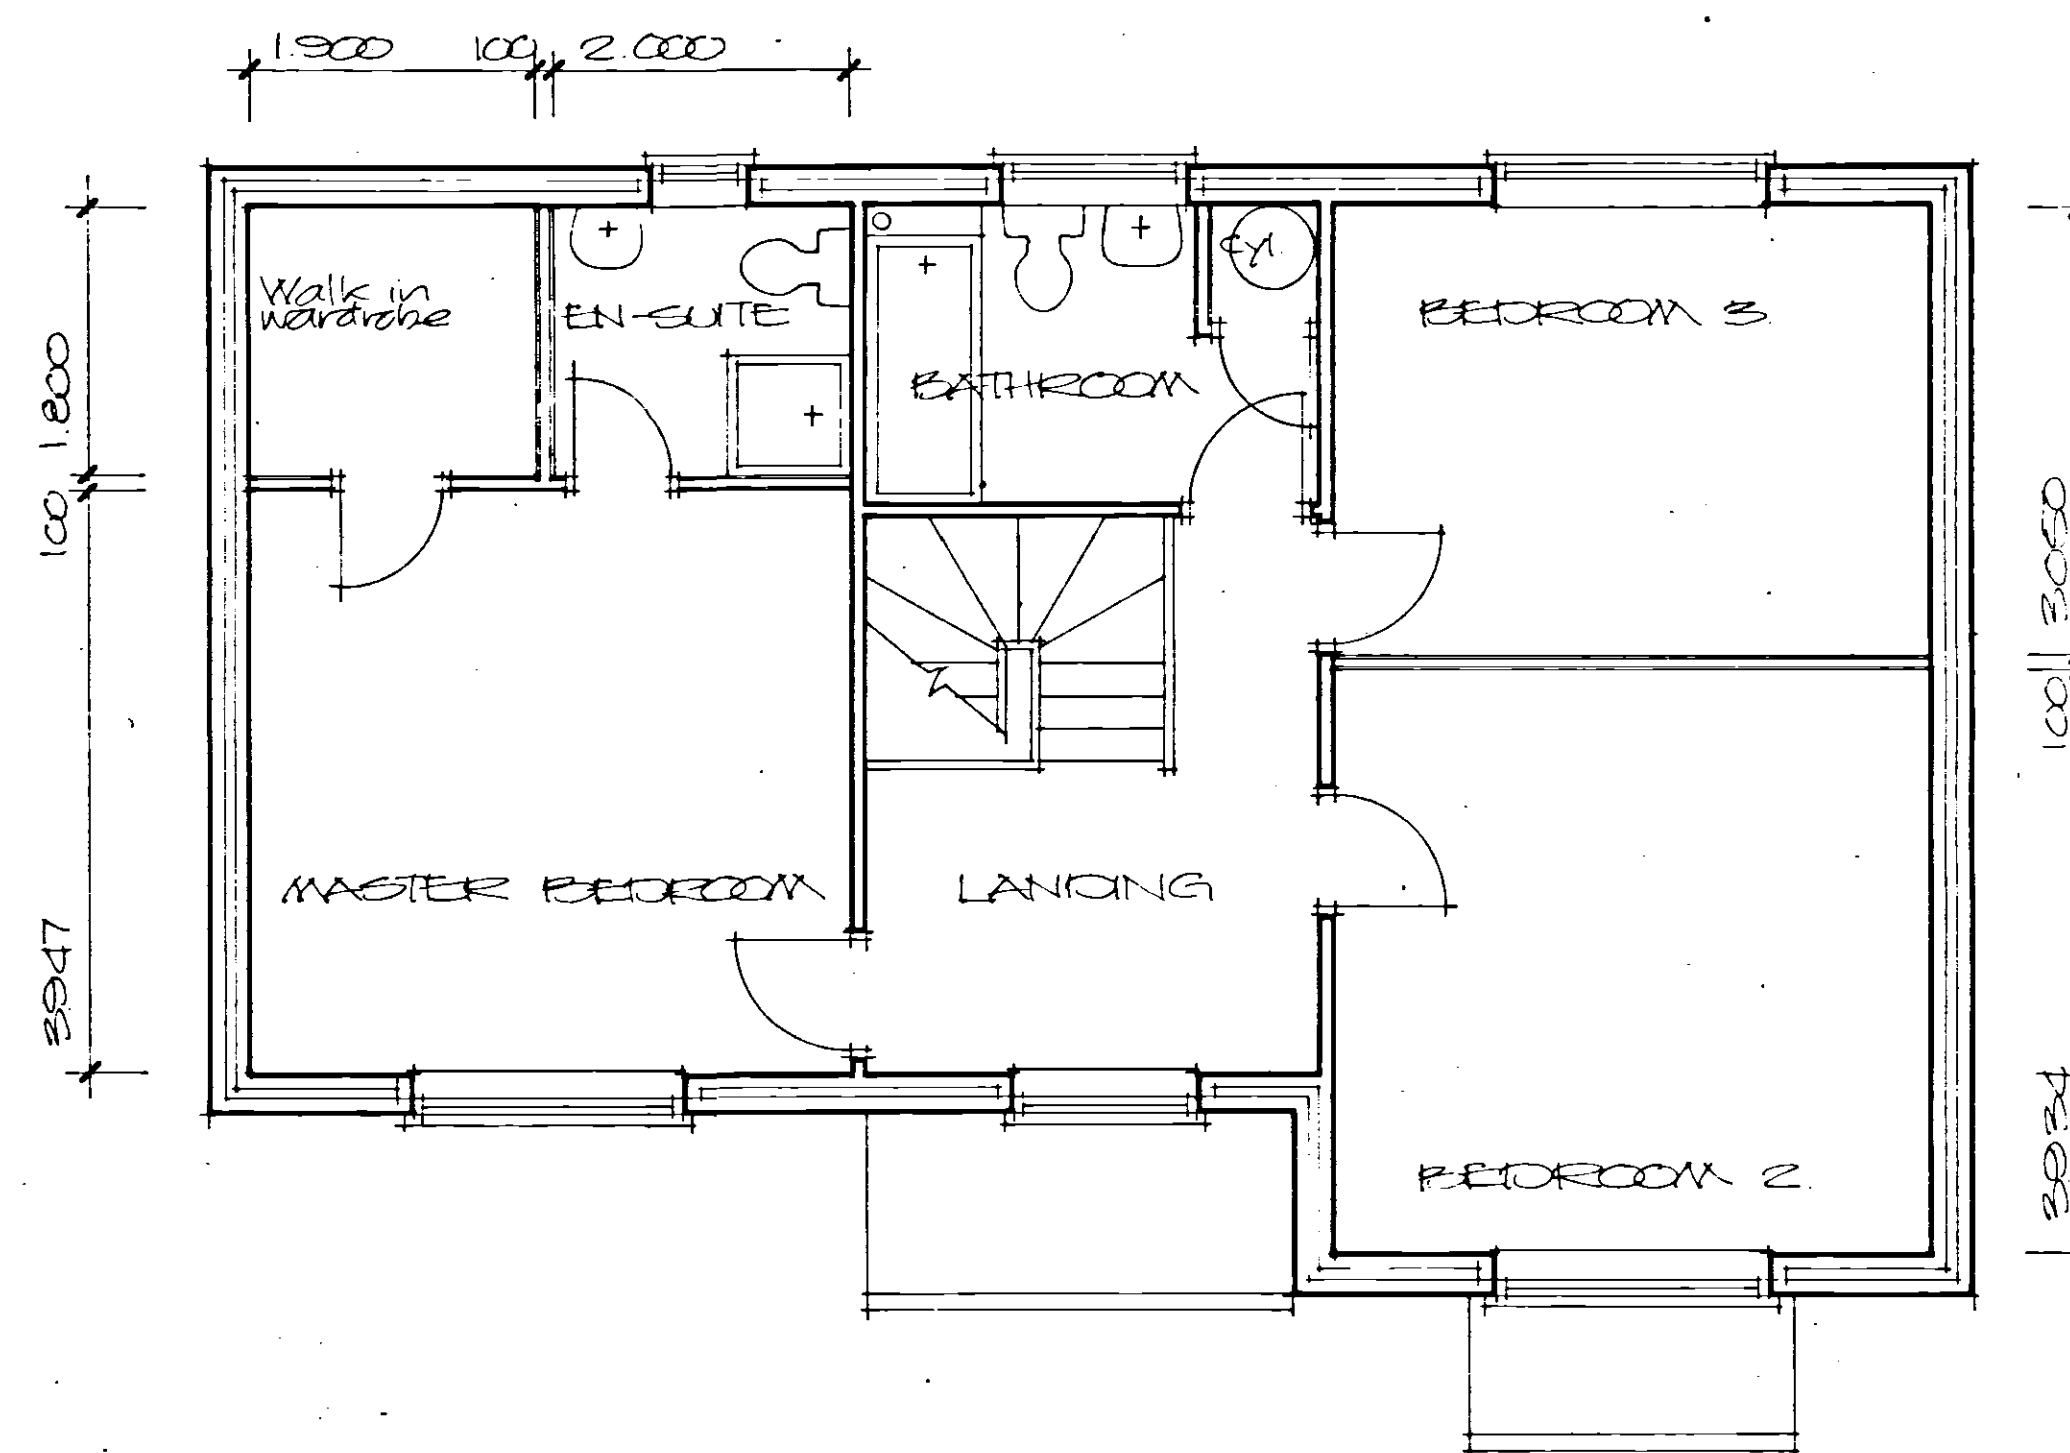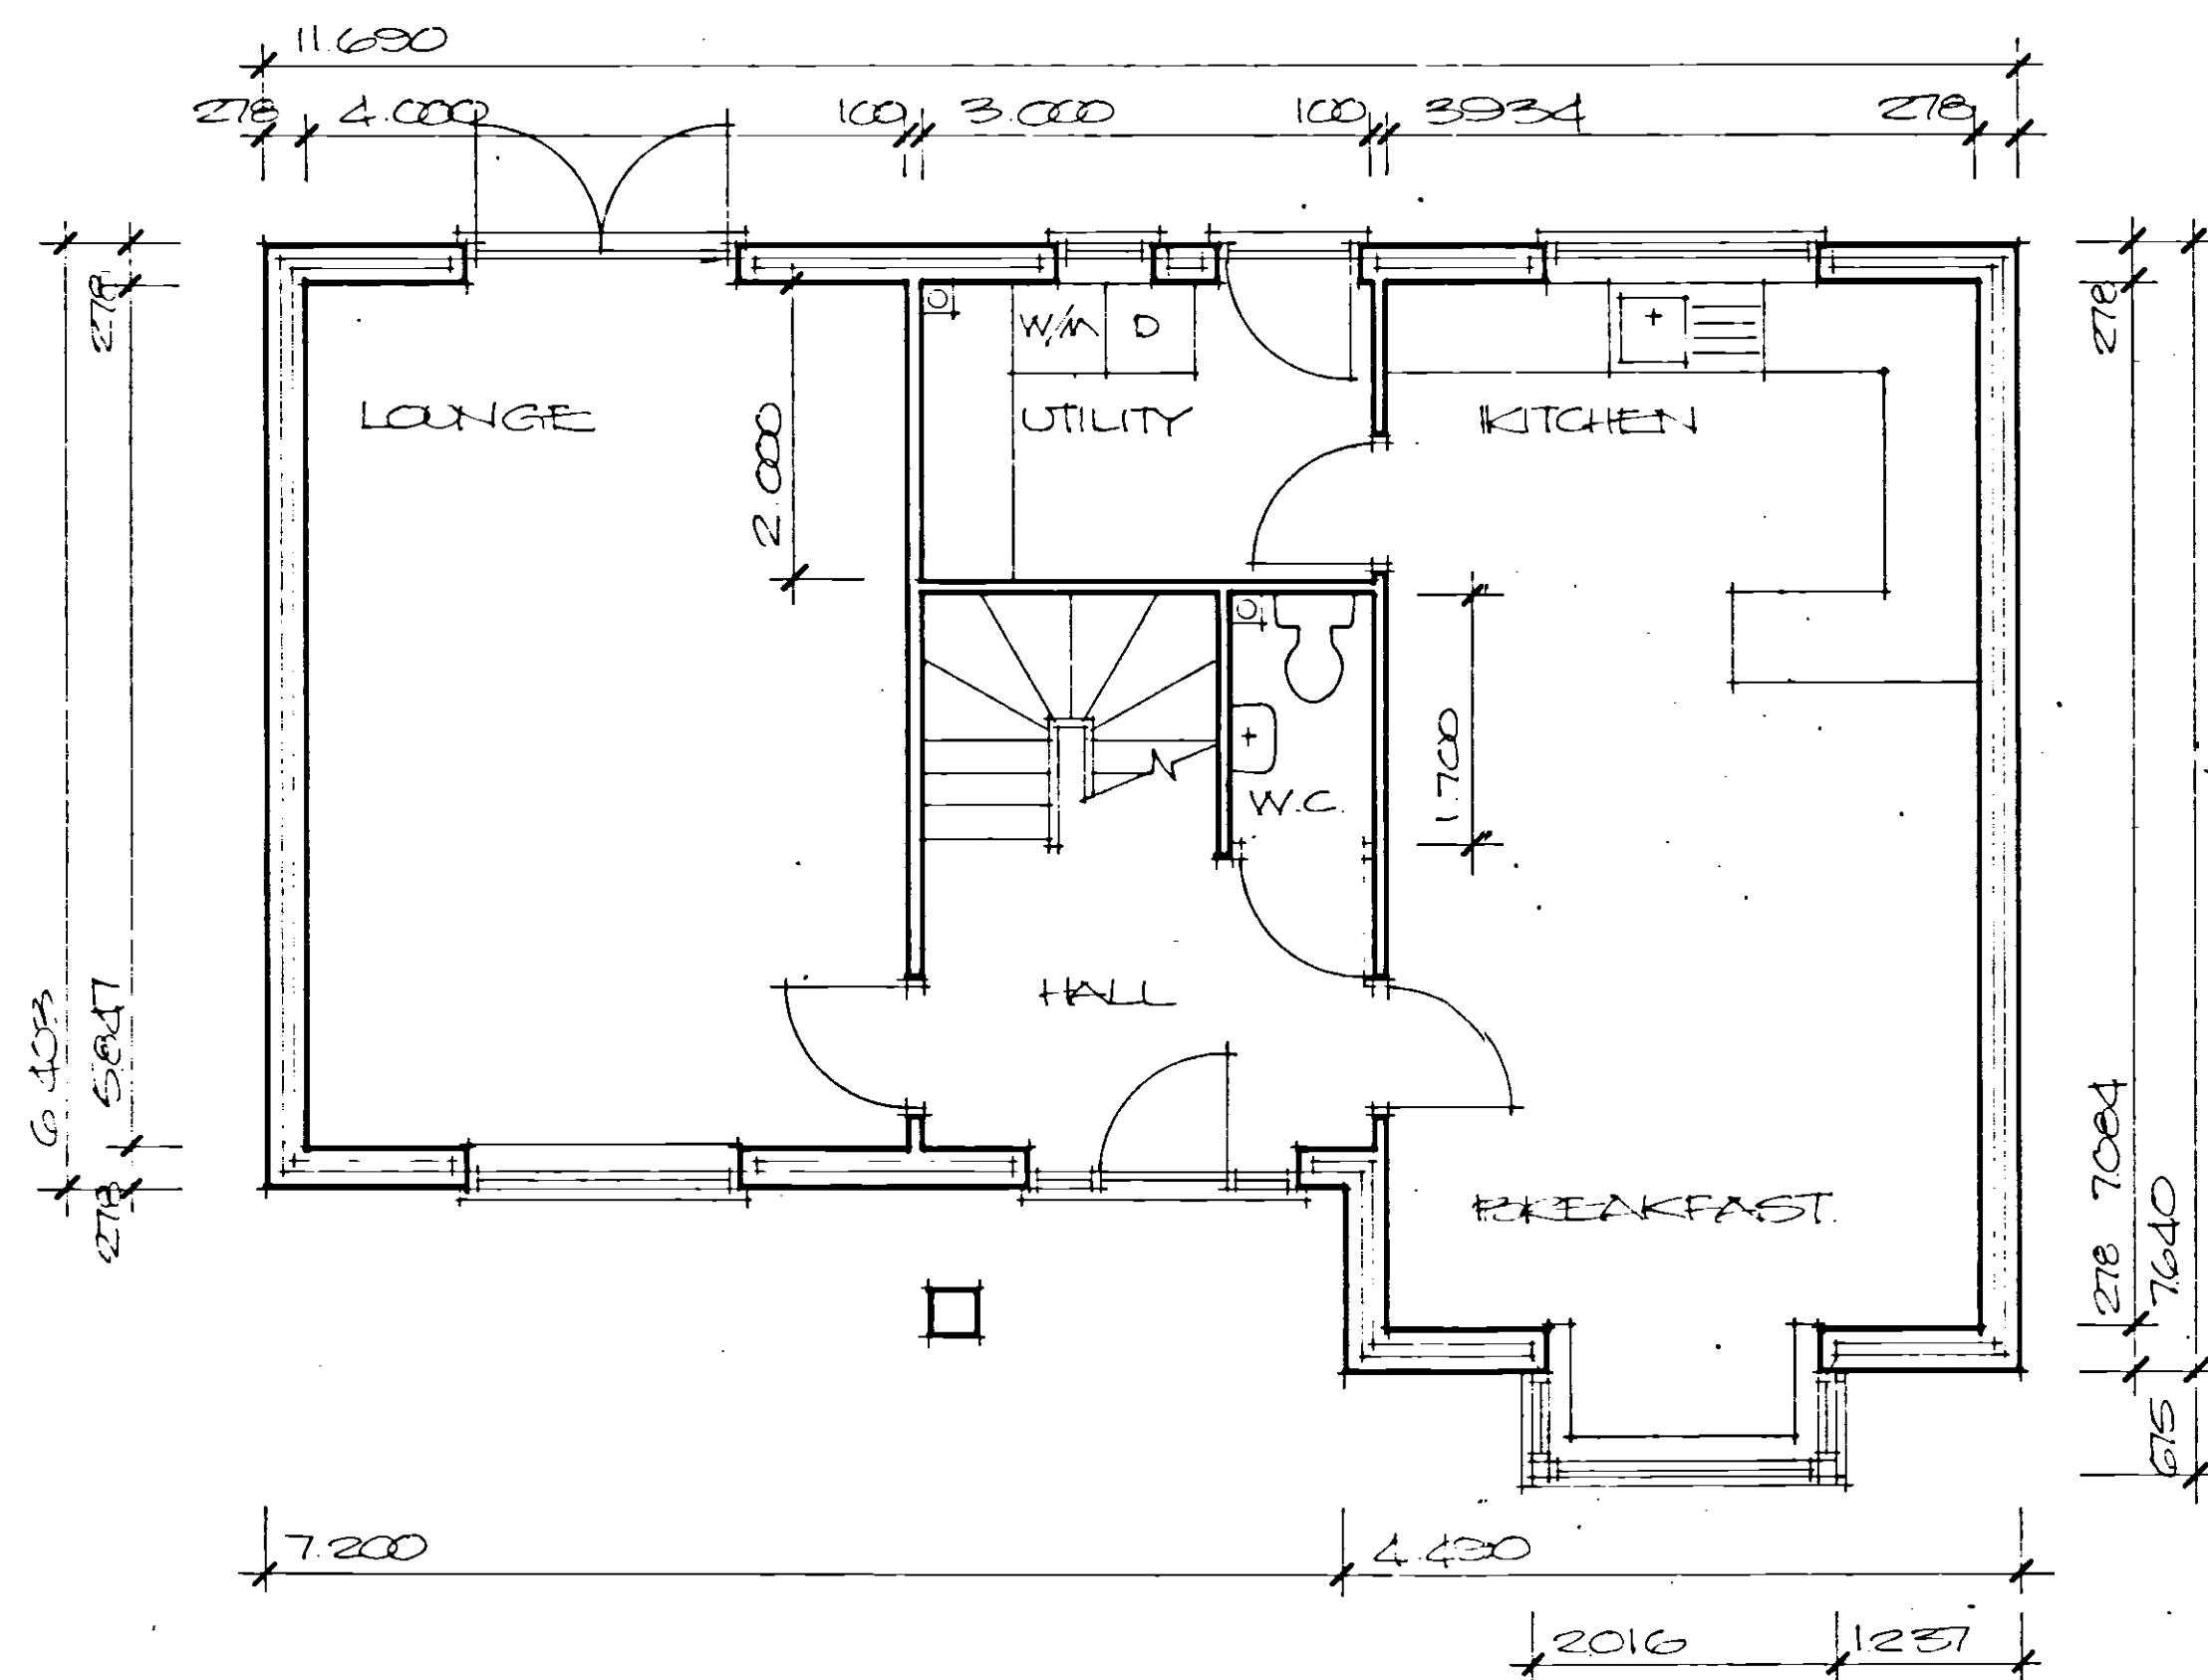

SHDC
Planning & Development
21 JUL 2013
Ref 09/03

DETERMINED
PLAN

Project
PROPOSED NEW HOUSE
AND GARAGE TO REPLACE
EXISTING COTTAGE AT
WEST DRIVE,
GEDNEY HILL.

ALAN HORNSBY
ARCHITECTURAL SERVICES
"Little Acre"
Peak Hill, Cowbit,
Spalding, Lincs. PE12 6AW
Tel. Holbeach (01406) 380591

Client
MR & MRS C. BRITTON

Scale 1:50, 1:100
Date July 03
Dwg. no. 03/50/01