

LANDSCAPING & TREE LANDSCAPING

A. MIXED HEDGING

- (a) Hawthorn (Crataegus Monogyna)
- (b) Beech (Fagus Sylvatica)
- (c) Blackthorn (Prunus Spinosa)
- (d) Buckthorn (Rhamnus Cathartica)

B. SILVER BIRCH (BETULA PENDULA) FEATHERED

C. HAWTHORN (CRATAEGUS MONOGYNA) FEATHERED


D. WHITE BEAM (SORBUS ARIA) FEATHERED

E. PROPOSED ACCESS

All planting to be in accordance with BS 4428:1989 and amendment No. 1 (1991)

All trees to be planted with minimum 0.6m plastic mulch mat and to be staked, tied and tubed.

1/3 to 1/2 bag of peat free tree and shrub planting compost to be incorporated into backfill for each tree hole.

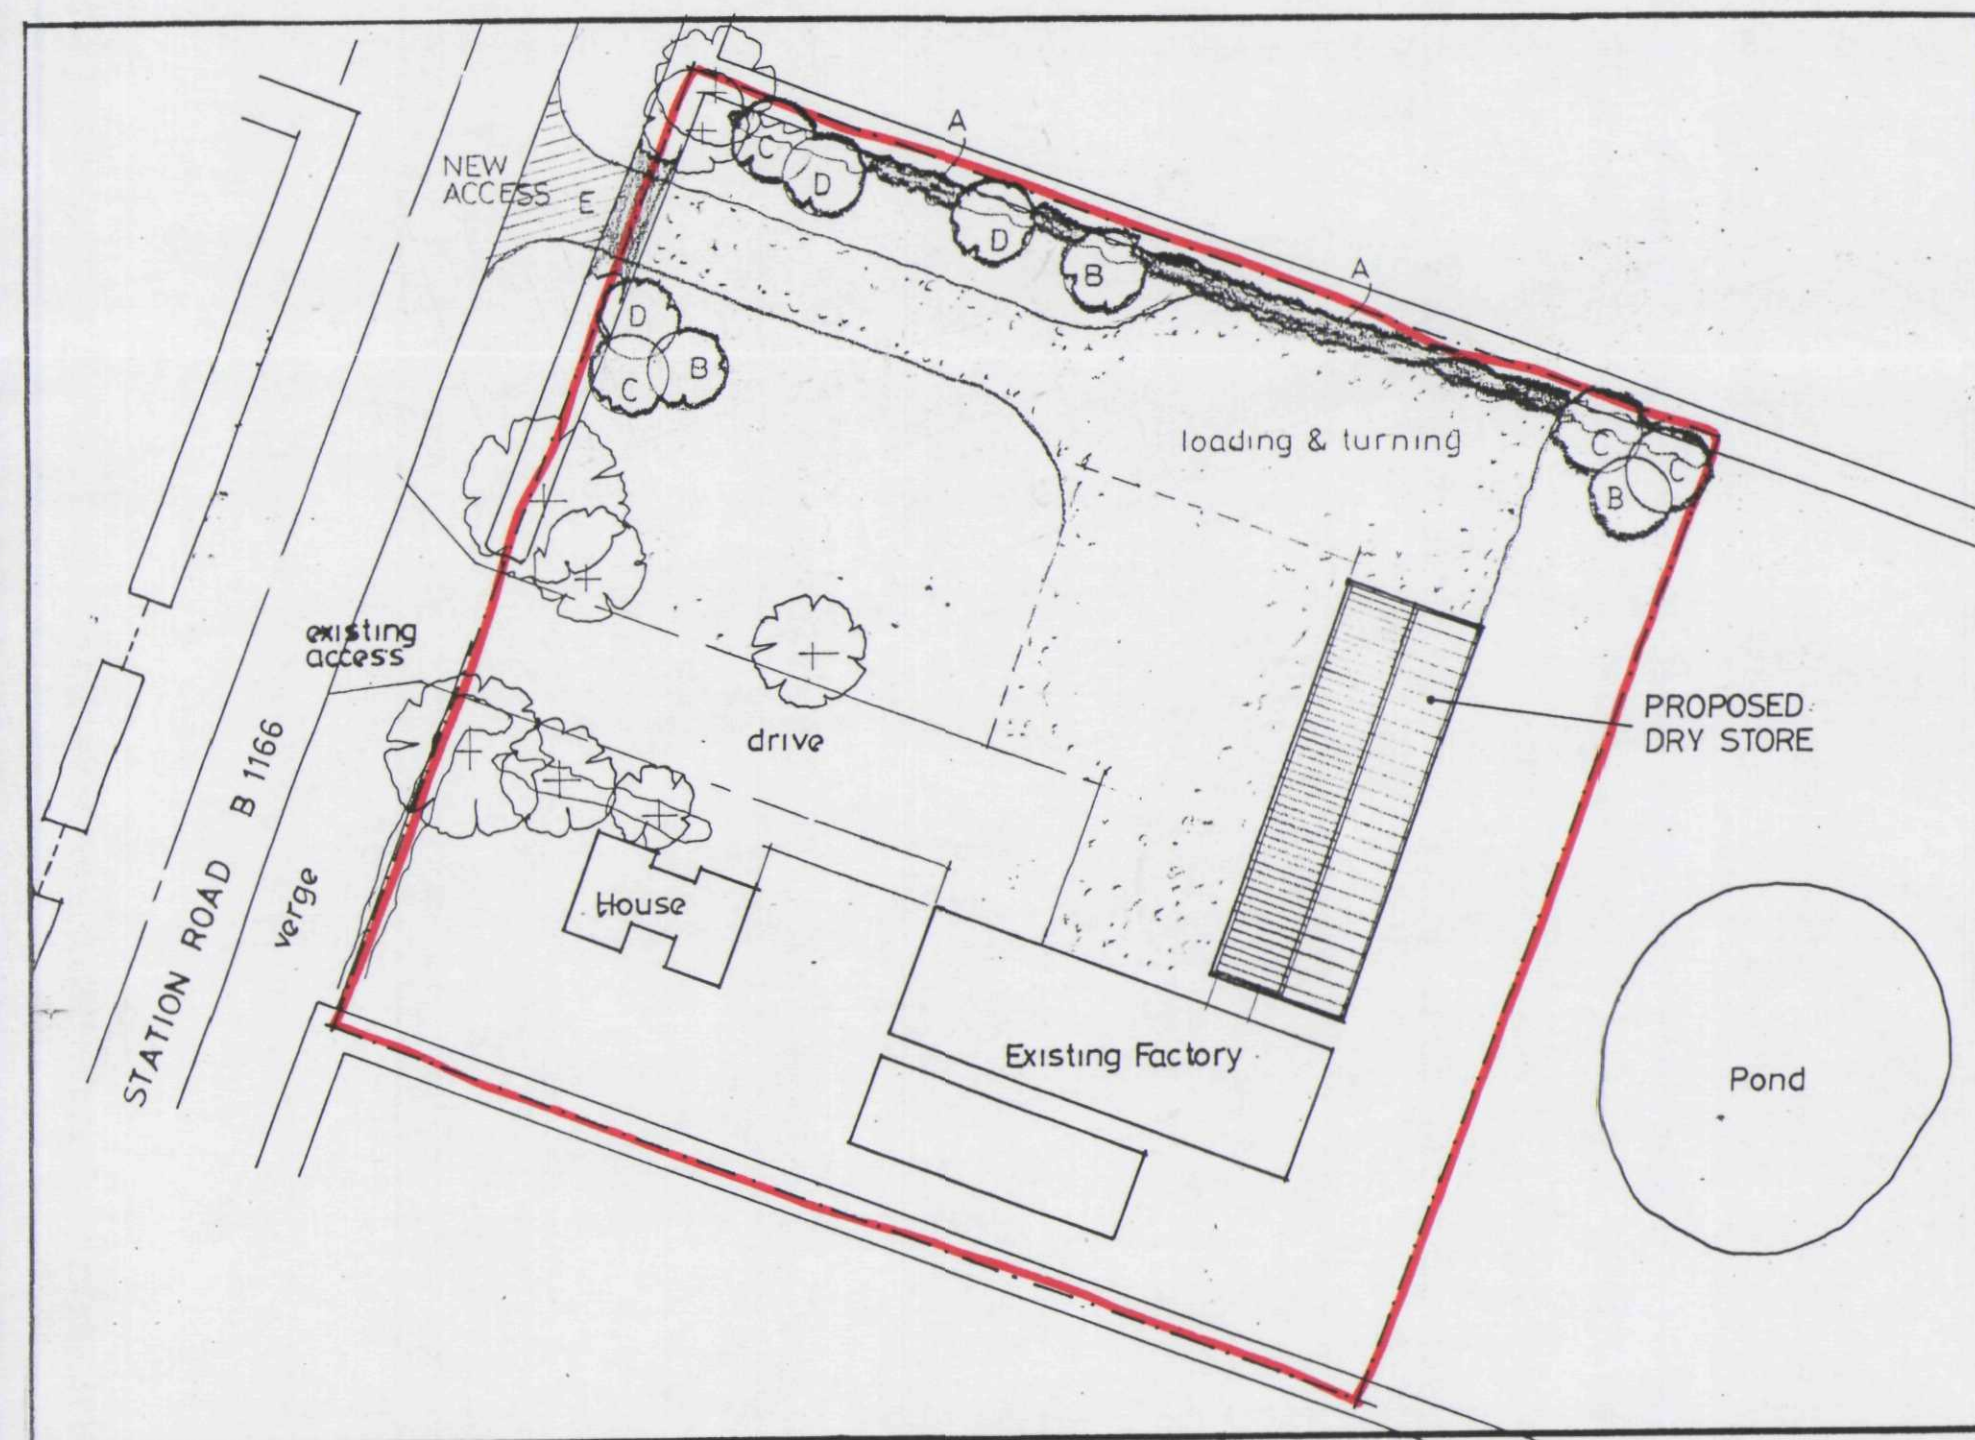

SITE PLAN
1/500



LOCATION PLAN
1/2500

**DETERMINED
PLAN**

SHDC
Planning & Development
12 JUL 2004
Ref: 0952104

ref	revision	date

G. R. MERCHANT
I. ENG AMICE FIWO
**ARCHITECTURAL, STRUCTURAL
AND LAND DRAINAGE
CONSULTANTS**
Unit 4, Wrights Mews
12A Park Road, Holbeach,
Spalding, Lincs. PE12 7EX
Tel: 01406 480800
Fax: 01406 425744
E-Mail: G. R. Merchant @ Merchant. FB.
Co. UK

Project
PROPOSED DRY STORE,
STATION ROAD,
GEDNEY HILL,
SPALDING, LINC'S, PE12 ONP.

Client
TOTALPRINT LTD.

Drawing
LOCATION & SITE PLANS.

Job Ref. 975-04 Drawing No. 02

Date JULY '04 Drawn GRM

Scales
AS INDICATED.

DO NOT SCALE FROM THIS DRAWING
This drawing is copyright and may not be altered, copied, reproduced or used for any other purpose other than that for which it is issued. The General Contractor is to check all dimensions on site and report any discrepancies to the Architect. All details shown on this drawing including foundations are based upon typical site conditions related to the area. No responsibility can be accepted for abnormal conditions which may be discovered during construction unless reported to the Architect or that design amendments may be considered. This site survey is recommended in respect of foundations to establish specific site conditions before foundation work is undertaken. This drawing is limited to the amount of information contained and does not purport to contain a full specification of the works. It is solely for the purpose of obtaining Planning / Building Regulation approval. This drawing shall not be used as a contract document. The works will not be supervised or inspected on site by G. R. Merchant or any representative thereof. It is the client or their appointed agents responsibility to ensure satisfactory, substitution of materials, adherence to specifications, variations to contract etc.
All materials to be used unless otherwise stated and all components and materials etc. to be used fitted and installed etc. in strict accordance with manufacturers instructions and relevant code of practice. Materials shall conform to appropriate British standard specification or BSIA certificate or European code equivalent. The Employer / Client shall ensure that the standard contractor is competent with and adopts all measures necessary to achieve compliance with Health and Safety legislation for Building sites and Work places. The Employer / Client is advised that should the works need to comply with the Construction Design and Management Regulations an independent Planning Reviewer will be required. The works shall comprise of all that is shown on the drawing and details. Work that may not specifically shown but may be reasonably inferred as necessary to carry out the works shall be deemed to be included.