




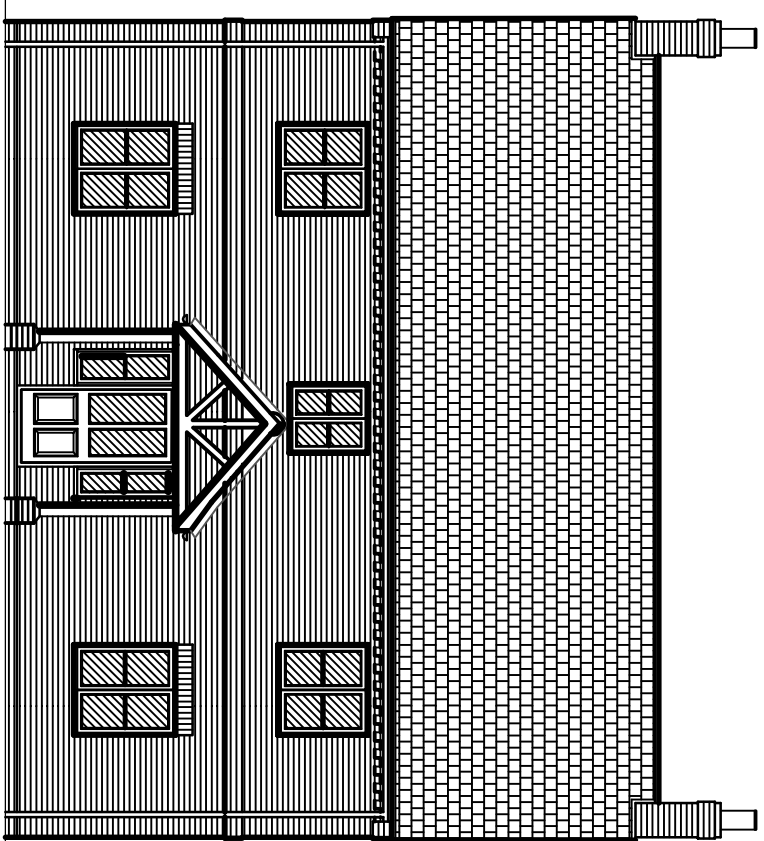


FRONT ELEVATION

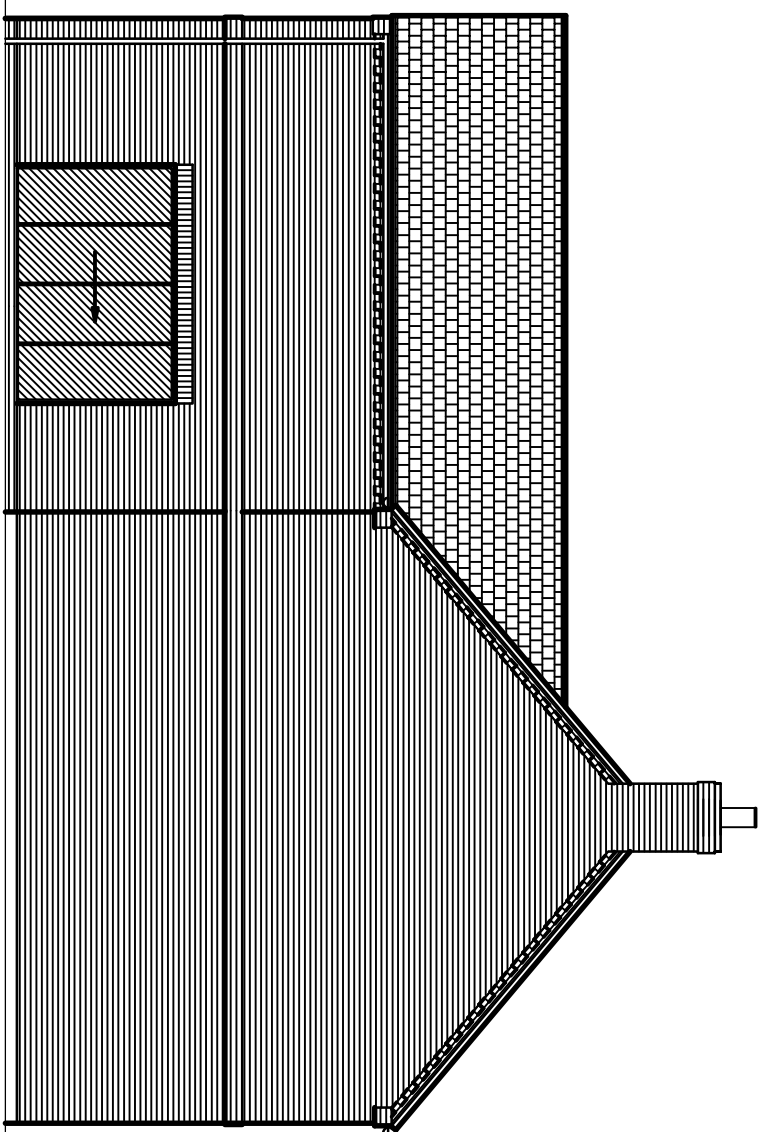

SIDE ELEVATION

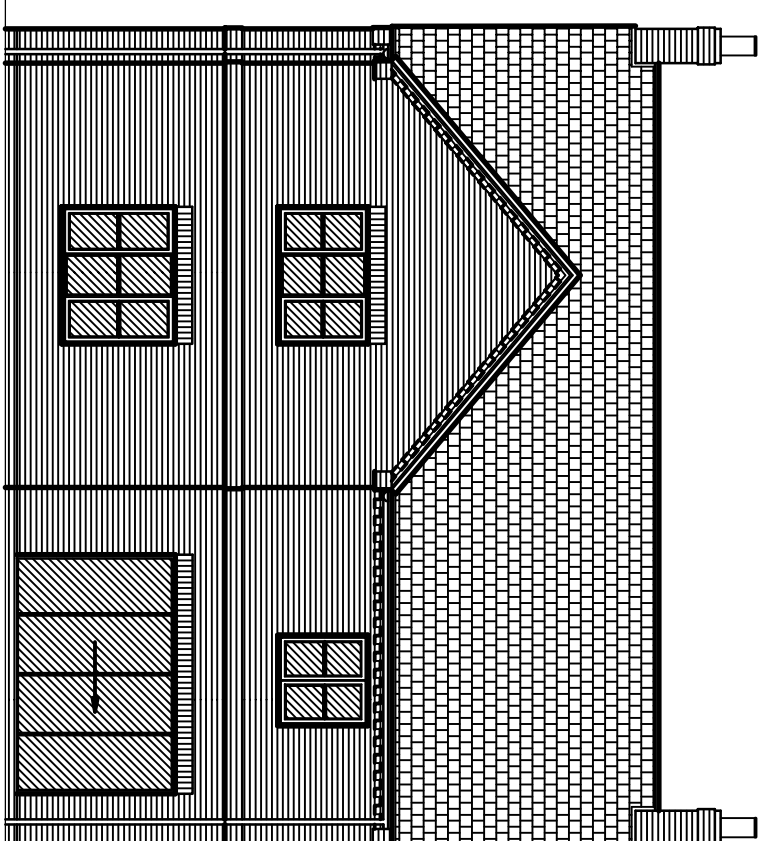


REAR ELEVATION

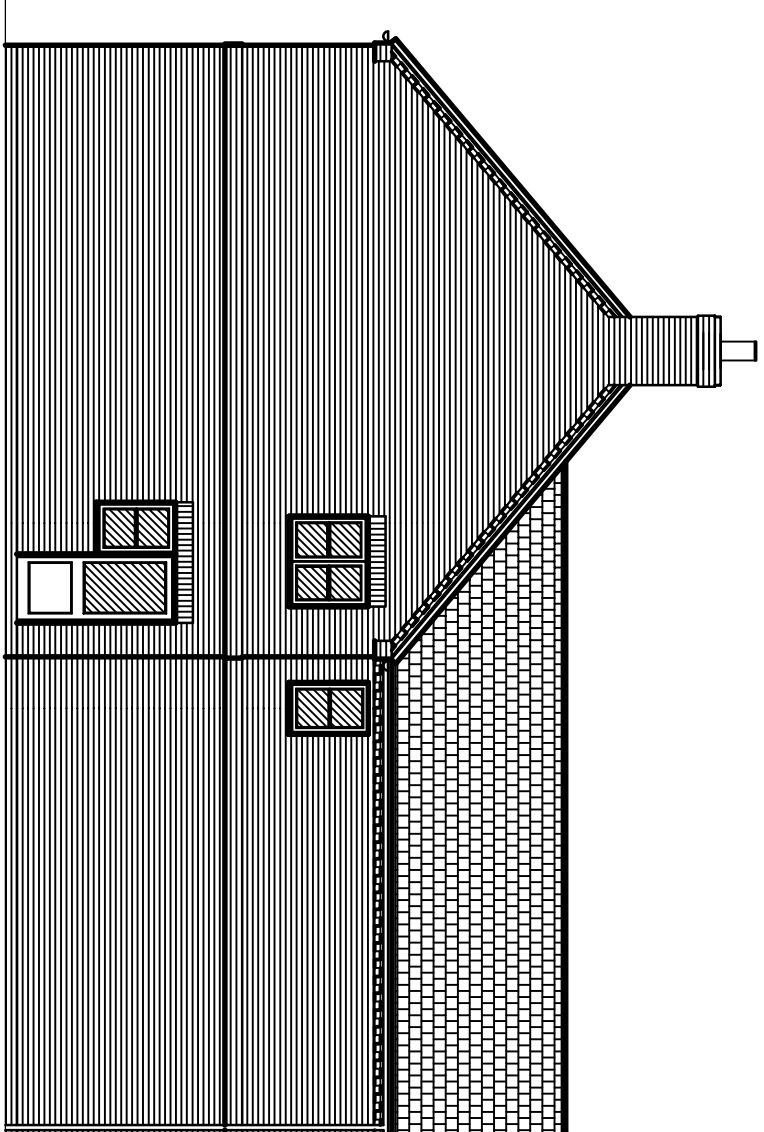



SIDE ELEVATION

MATERIAL SCHEDULE:-

WALLS:- TEKA HATHAWAY BRINDLED FACING BRICK
TILES:- SANDTOFT CALDERPALE - DARK GREY
WINDOWS & DOORS:- UPVC - DARK GREY
RAINFALL WATER GOODS:- UPVC - BLACK

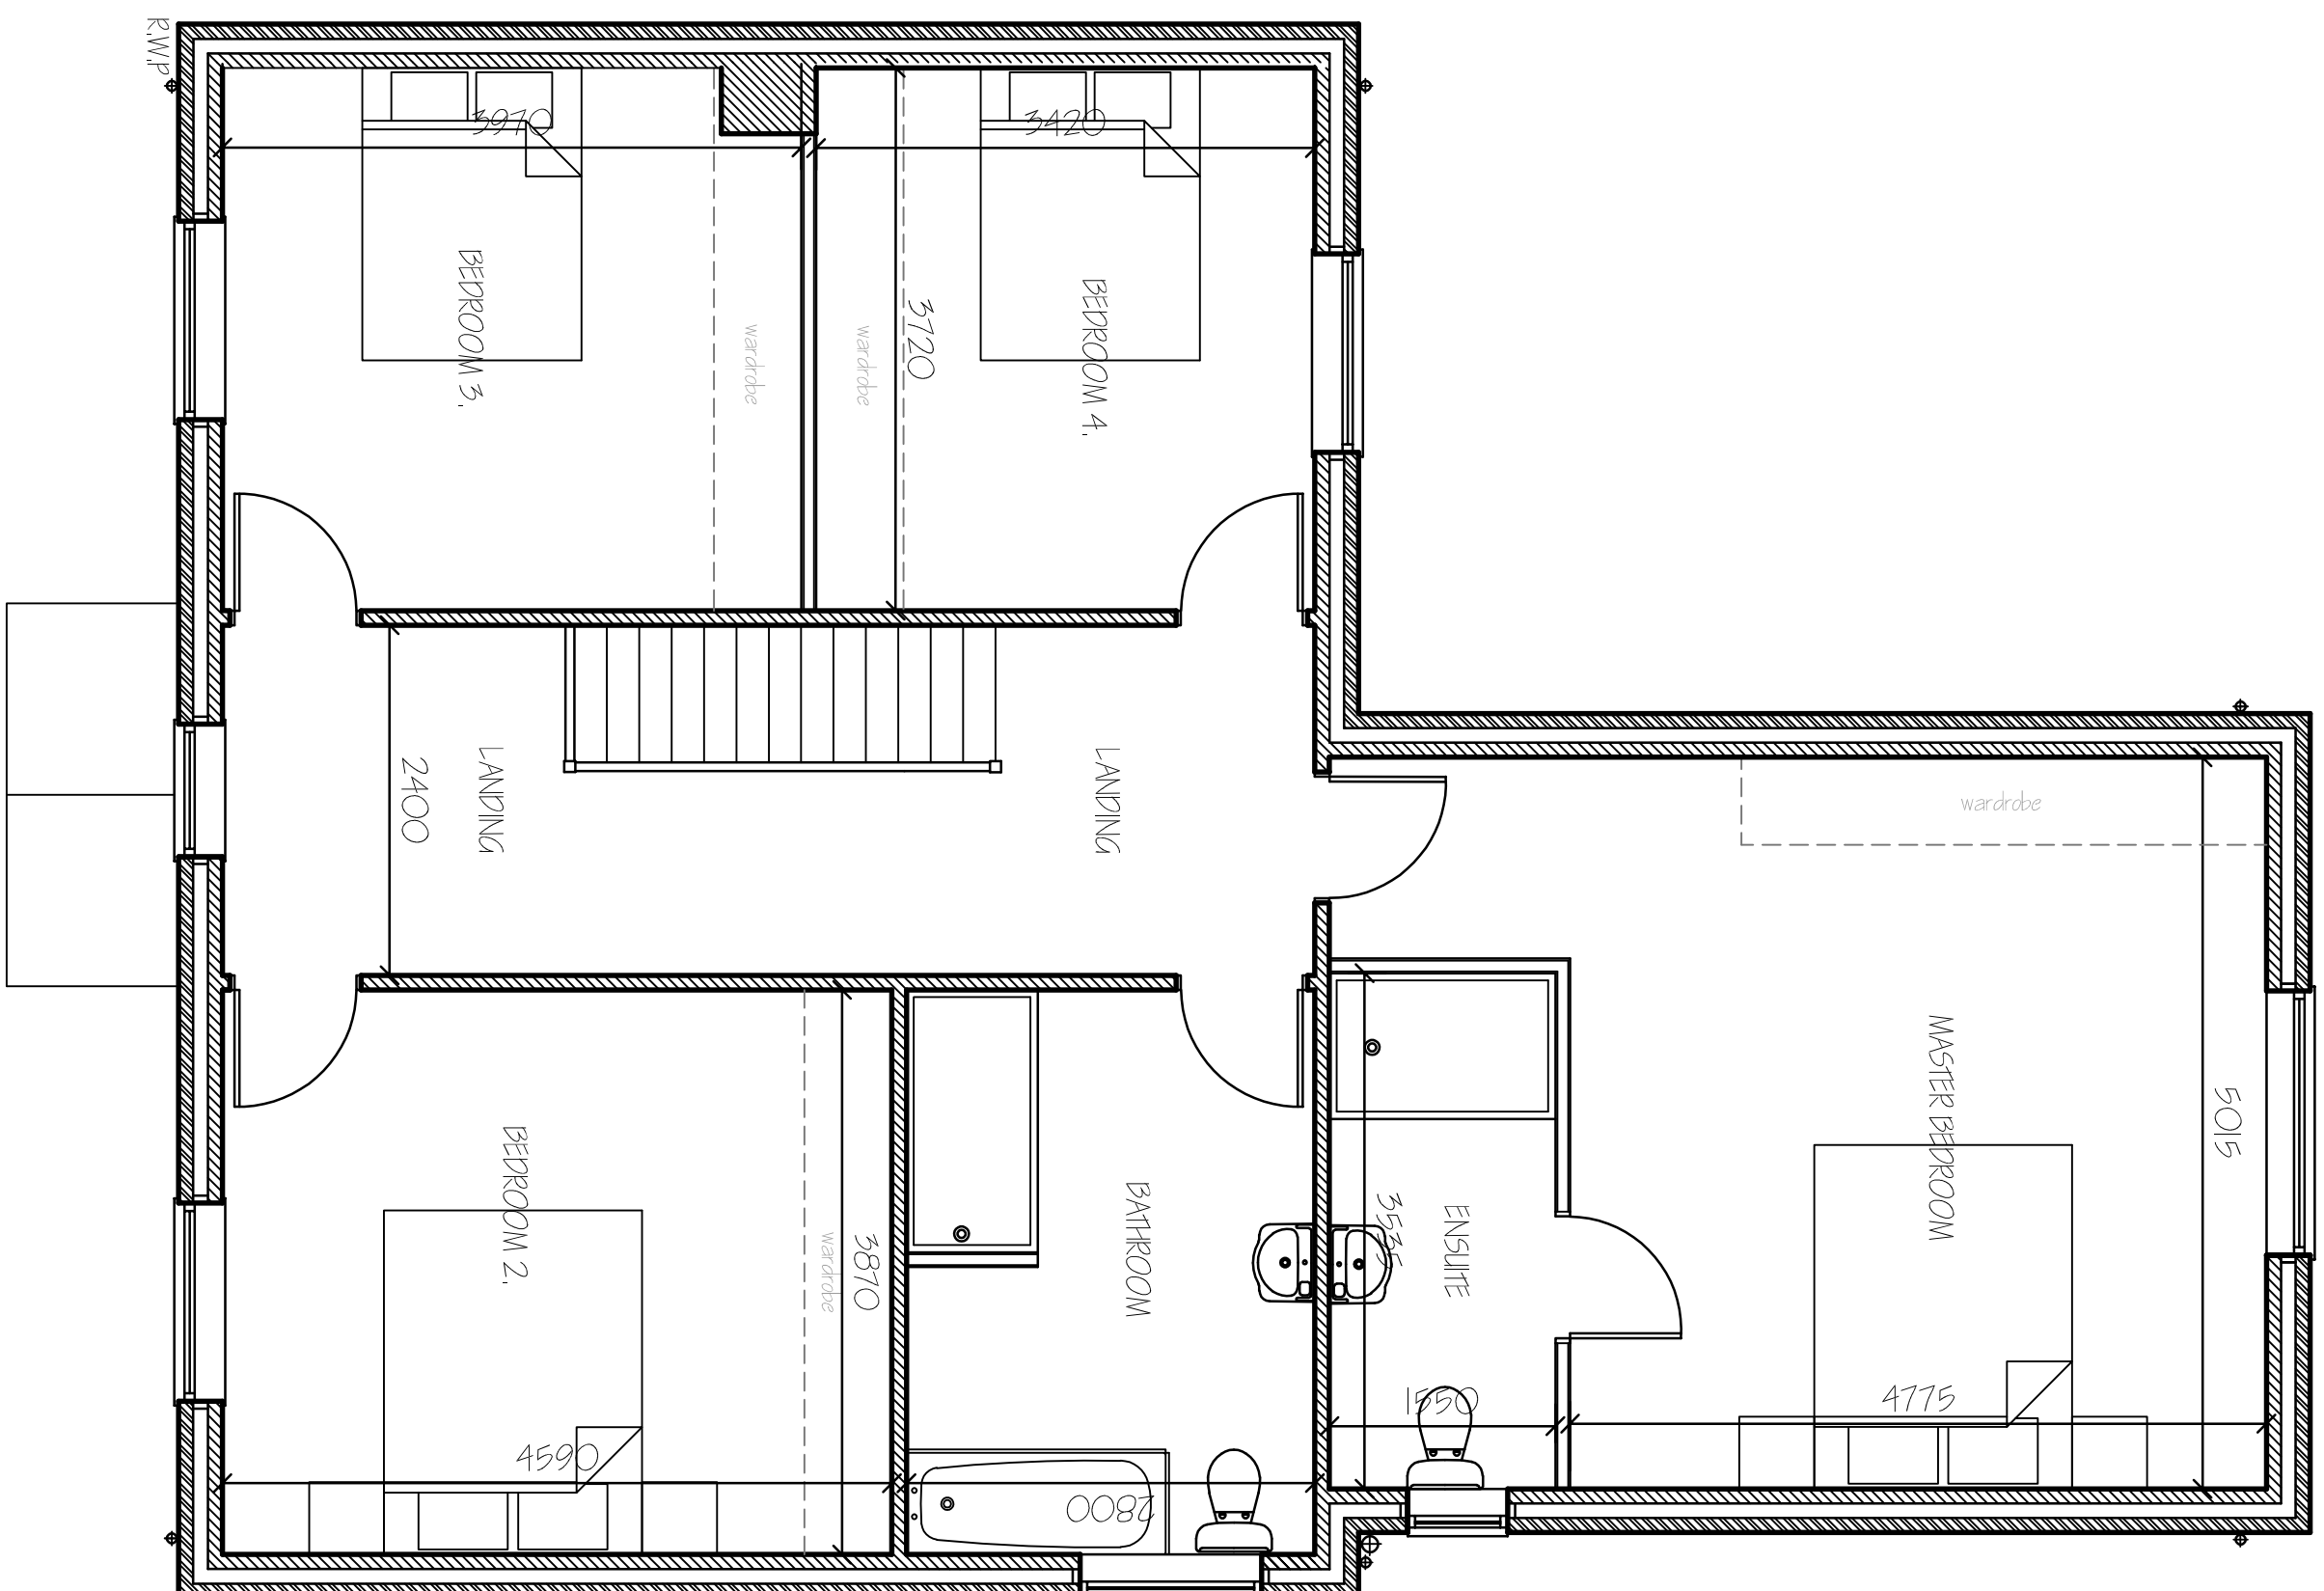

FIRST FLOOR PLAN

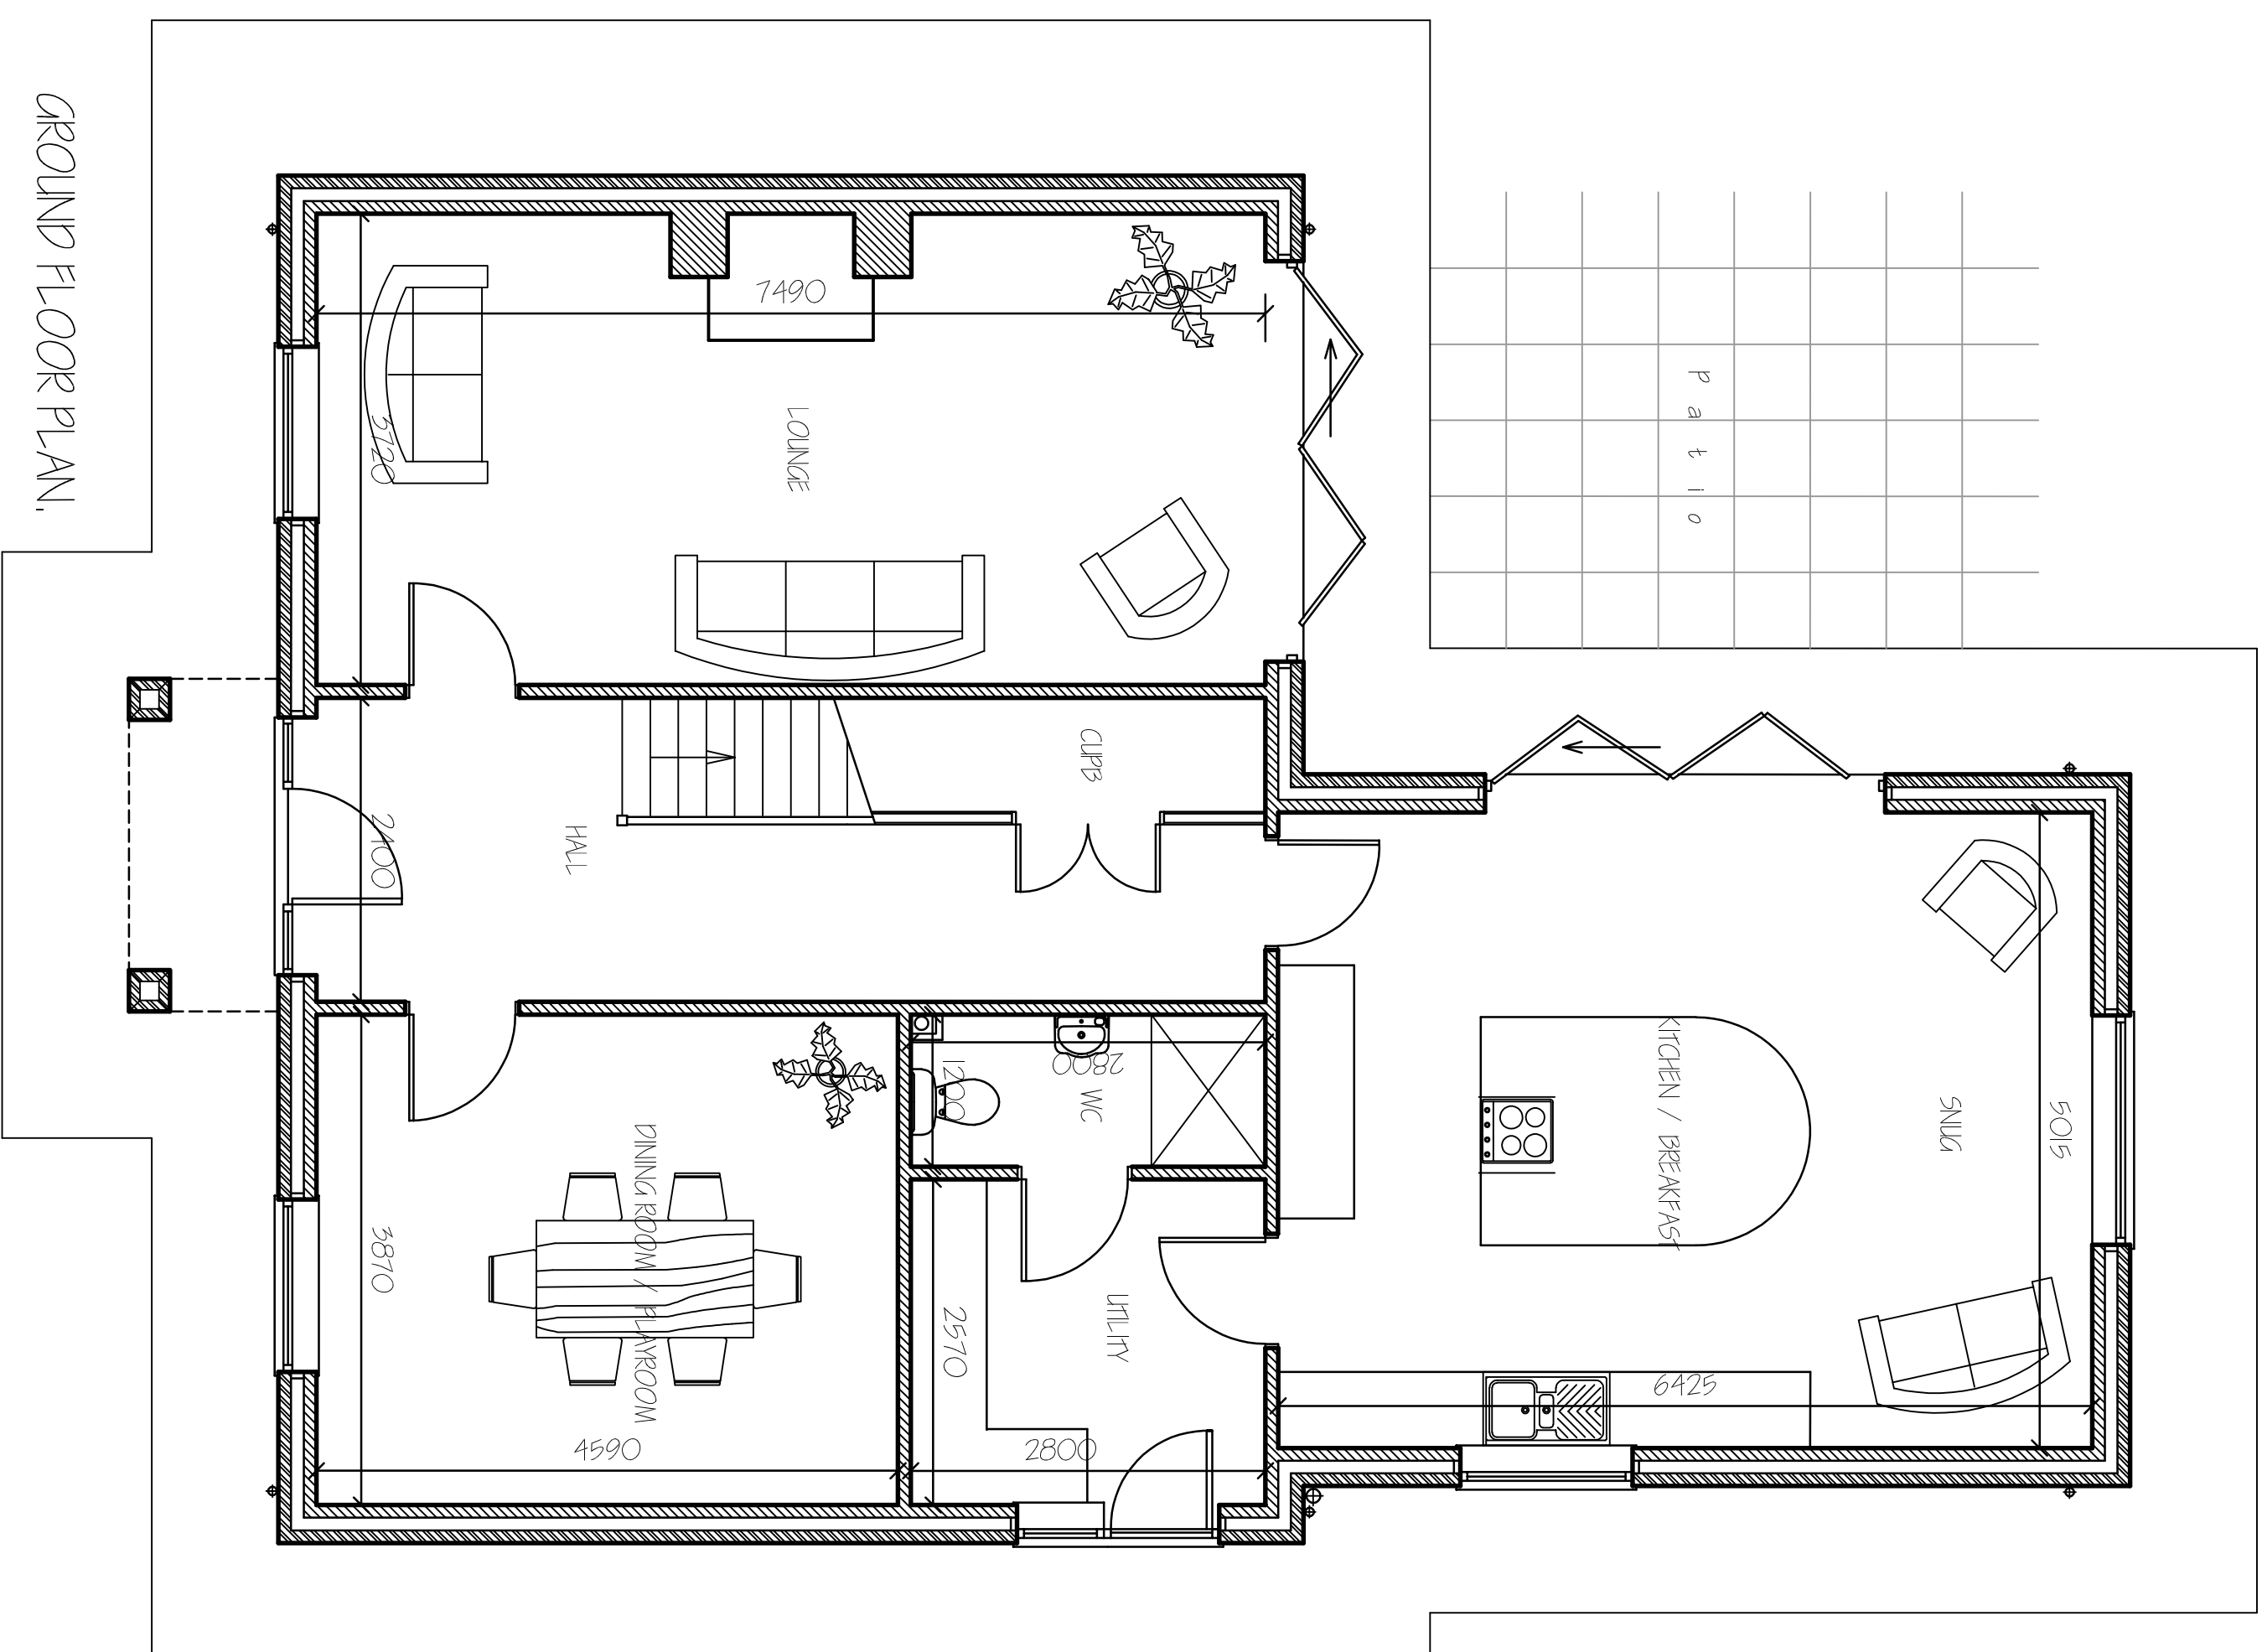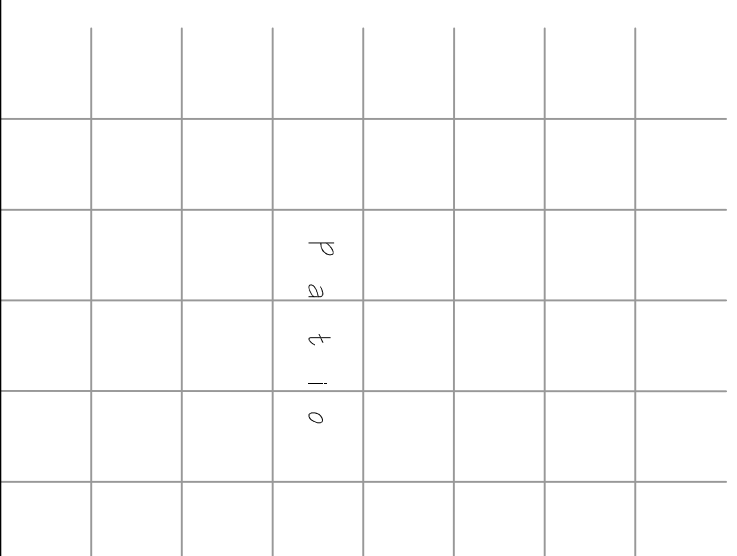

GROUND FLOOR PLAN

[illegible]

G. R. MERCHANT LTD.
1, ENG AMICE FMO
ARCHITECTURAL, STRUCTURAL
AND LAND DRAINAGE
CONSULTANTS

4 Wrights Mews,
 12A Park Road, Holbeach,
 Spalding, Lincs. PE12 7EE
 Tel: 01406 490800
 Fax: 01406 425744
 E-Mail: gr.merchant@btconnect.com

PM

Project
RESIDENTIAL DEVELOPMENT,
OFF WEST DROVE SOUTH,
CEDNEY HILL, SPALDING,
Lincs.

MR N. SHORLAND,

PLOT 2A
FLOOR PLANS & ELEVATIONS
- PROPOSED.

Job Ref.	Drawing No.
4069-22	02.

1/50, 1/100,

DO NOT SCALE FROM THIS DRAWING

[illegible]