

25mm SCOTCH VENT

109

2000

2000

2070

2400

3600 D.P. (DOUBLE STUD)

BEDROOM


GARAGE

2x6 RAFTERS 2x40 CEDAR VENTS AT 2.0x e.e.

FRONT ELEVATION

Architectural drawing of the side elevation of a building. The drawing shows a gabled roof with a chimney on the left. The main body of the building has a horizontal siding pattern. There is a small dormer window on the right side of the roof. The ground level features a large window on the left and two large doors on the right. The drawing is labeled "SIDE ELEVATION" at the bottom.

EXTERNAL MATERIALS:
WALLS - 1BS. ROCK P. BRHOUSE RED
ROOFS - SANDTOFT CALDERDALE SLATE - GREY.
STONE LINTELS & CILLS.

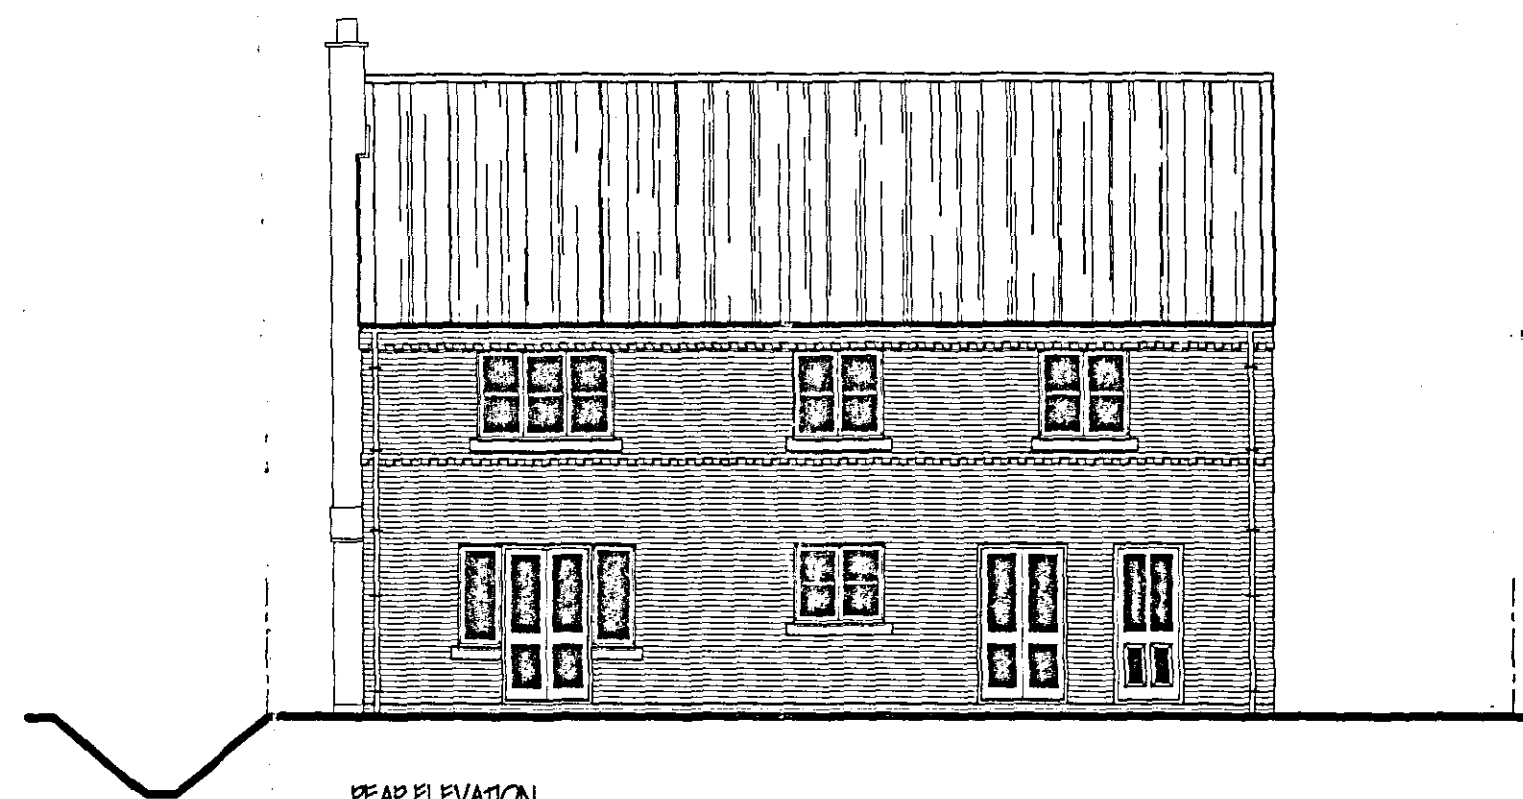

SIDE ELEVATION

B	REDUCE SIZE FOLLOWING PLANNING REFSH.	SEPT '06
A	REDUCE SIZE - FOLLOWING PLANNING REFSH..	JUNE '06
ref:	condition	date

G. R. MERCHANT 
LEADS AMONG TWO
**ARCHITECTURAL, STRUCTURAL
AND LAND DRAINAGE
CONSULTANTS**
Unit 4, Wrights Mews
12A Park Road, Holbeach,
Spalding, Lincs. PE13 7ZE
Tel: 01438 250000
Fax: 01438 425744
E-Mail: G. R. Merchant @ Merchant. FS.

Project
PROPOSED HOUSE & GARAGES,
NORTH ROAD,
GEDNEY HILL,
SPALDING, LINC'S.,

Client
MR. & MRS. C. CANNON.

ELEVATIONS & SECTIONS.

Job Ref.	Drawing No.
1316-06.	02B.

Date	Drawn
MARCH '06.	GRM.

Scales
1/50, 1/100,

[illegible]