



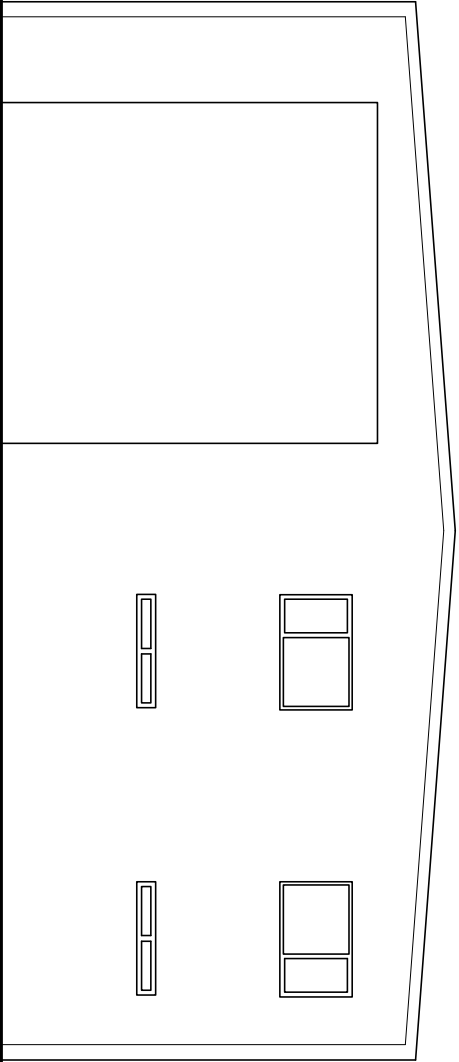


FRONT ELEVATION

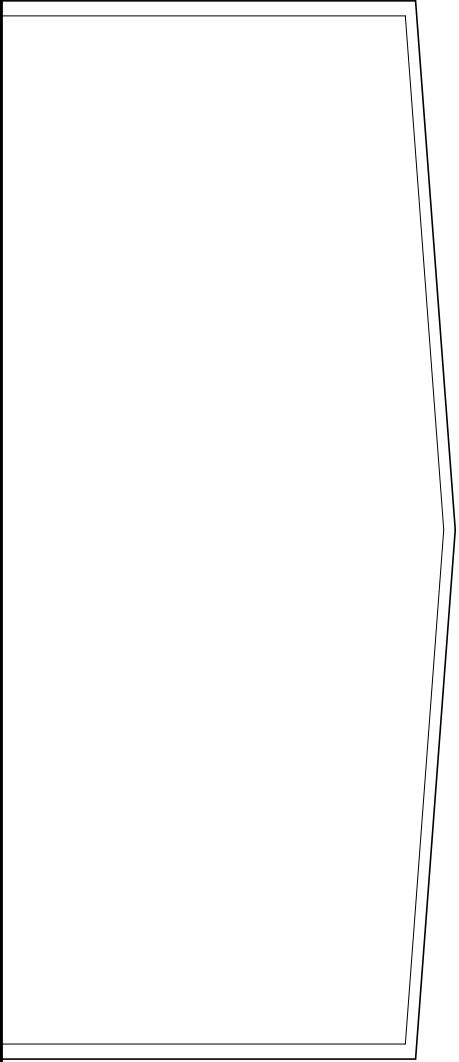


REAR ELEVATION


GREEN CORRUGATED EXTERNAL
FACADE AND ROOF.
WHITE WINDOWS & DOORS.
GREY ROLLER SHUTTER DOORS.

 

SIDE ELEVATION

 

SIDE ELEVATION

 1:100 

Project:

Agricultural Warehouse

Client:

Rebeca Zdroba

Address:

Land to North West of
Station Road
Gedney Hill
Spalding

Drawing Title:

Proposed Elevations

Scale: 1:100 @ A3

Date: Oct 2021 Drg 04