



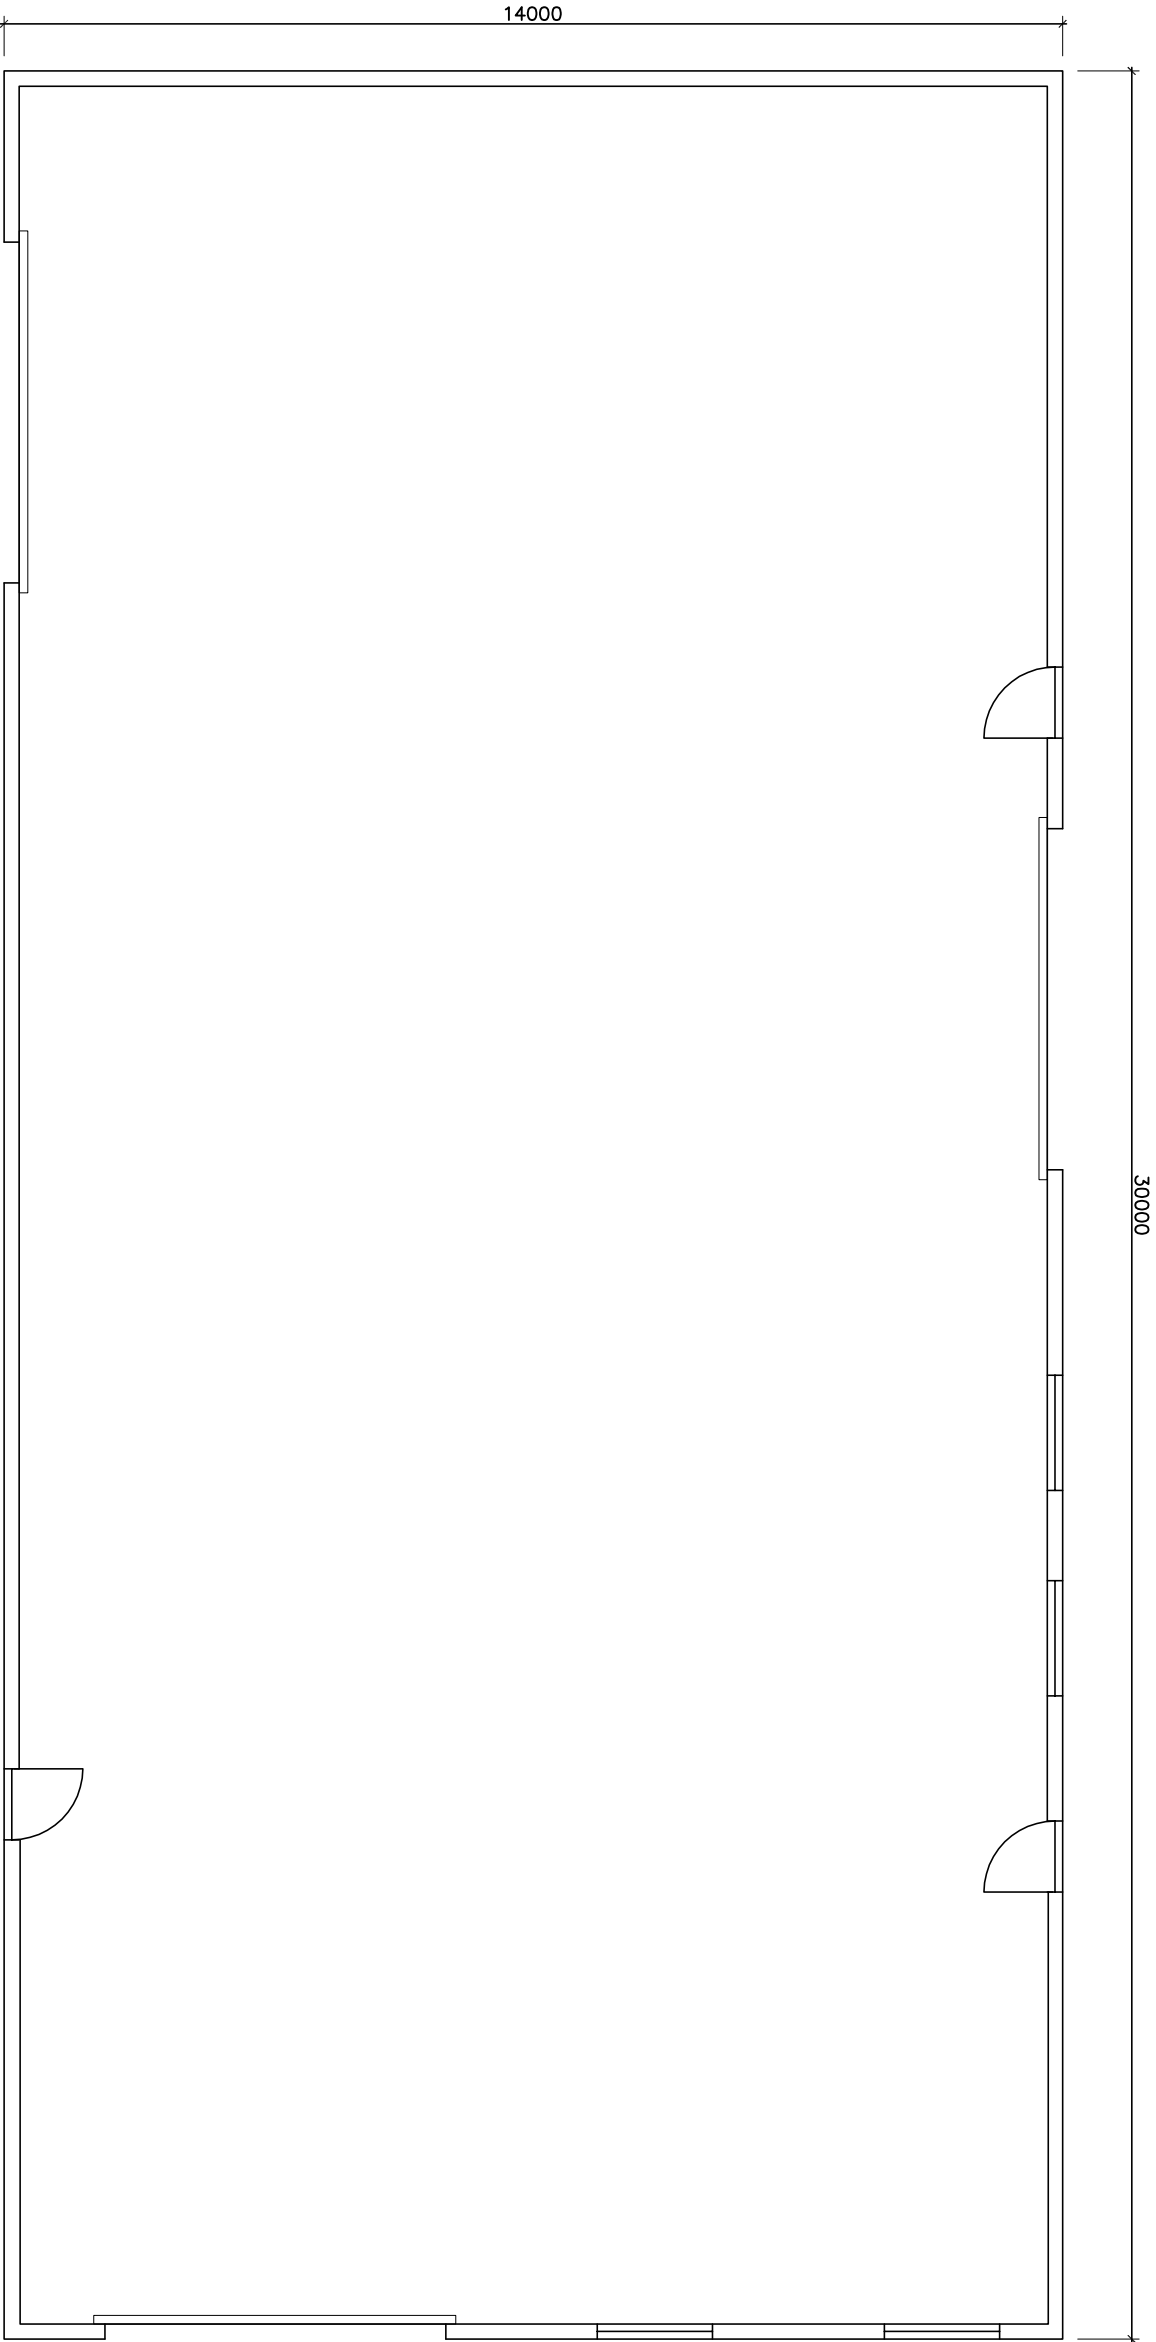

FLOOR PLAN

 

Project:	Agricultural Warehouse	
Client:	Rebeca Zdroba	
Address:	Land to North West of Station Road Gedney Hill Spalding	
Drawing Title:	Proposed Plan	
Scale:	1:100 @ A3	
Date:	Oct 2021	Drg 03