
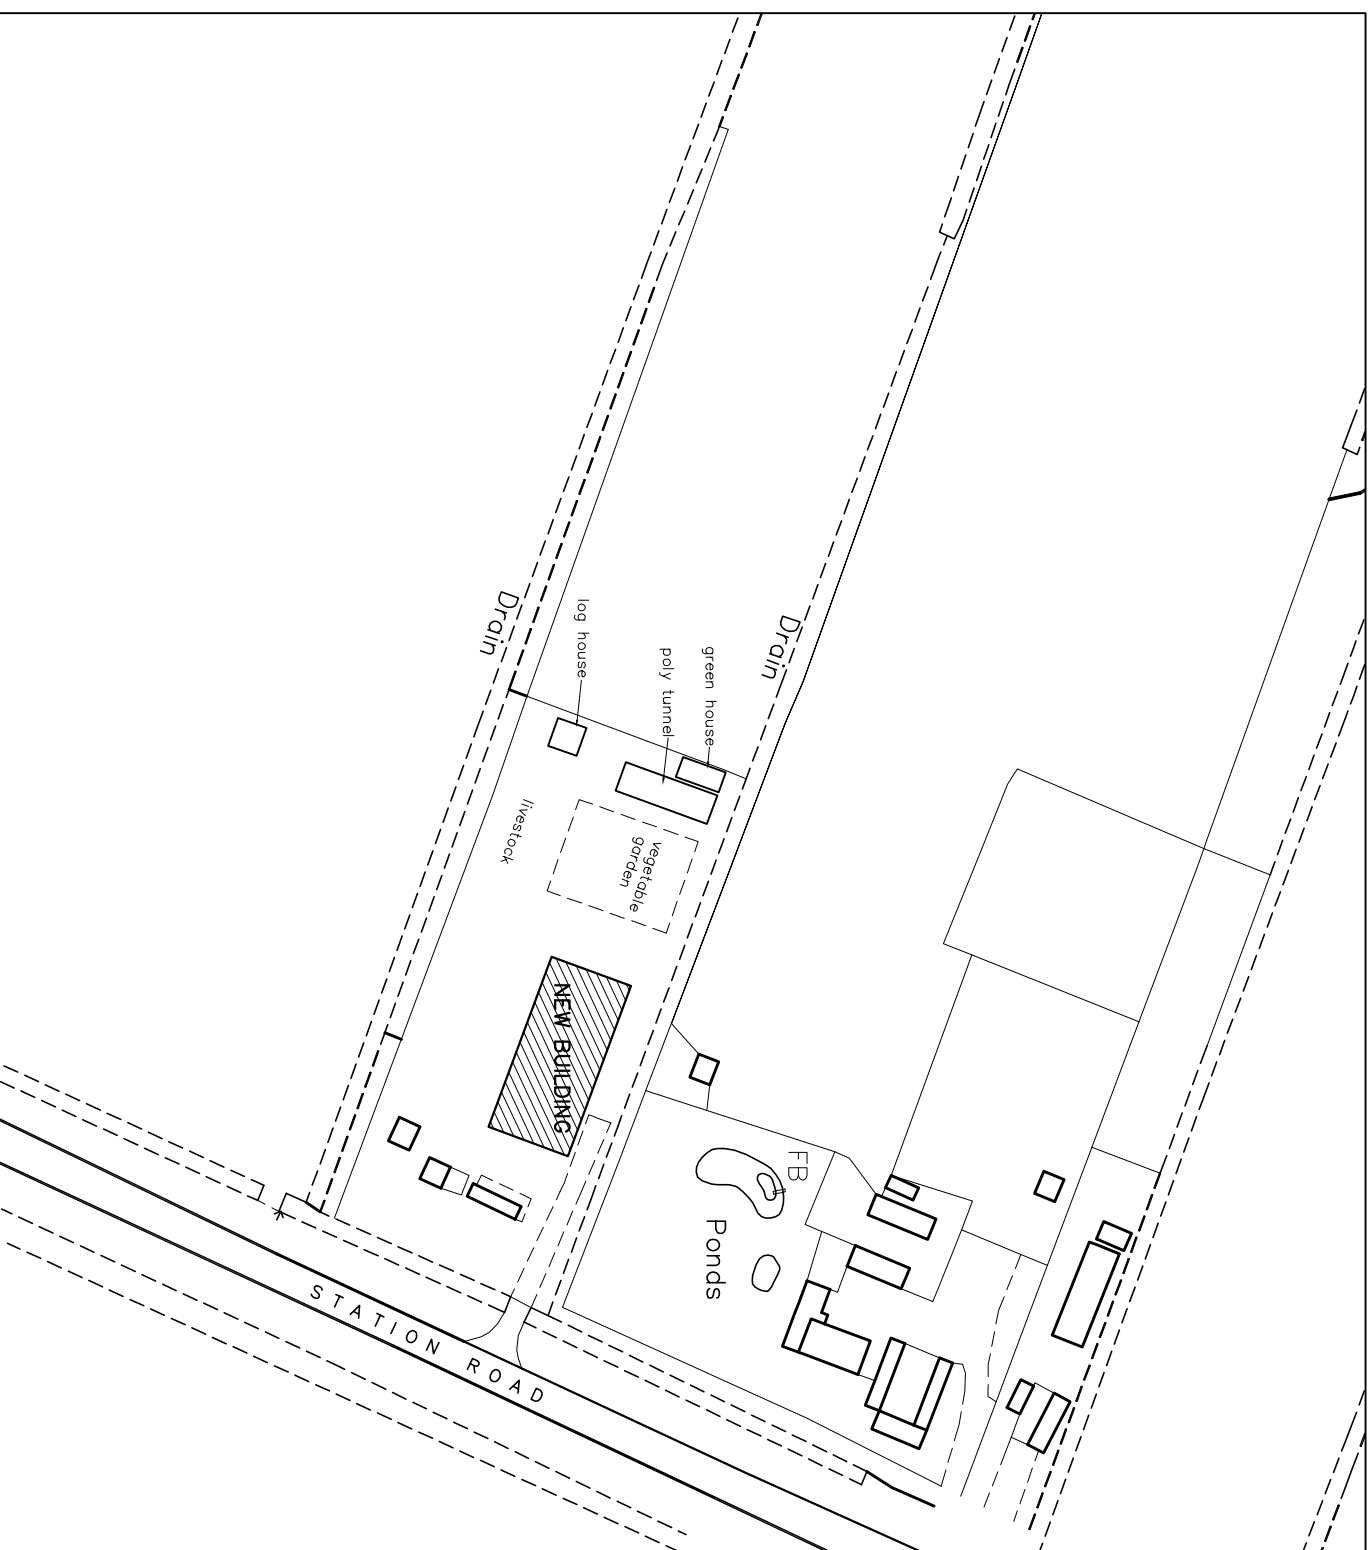


 

Project: Agricultural Warehouse

Client: Rebeca Zdroba

Address: Land to North West of Station Road
Gedney Hill
Spalding

Drawing Title: Proposed Site Plan

Scale: 1:1250 @ A4	
Date: Oct 2021	Drg 05