


General Note

All site levels and boundaries surveyed by  
Ratcliff Survey Ltd . Drawing ref: 7661-1

This drawing is the copyright of Halmshaw Building Design Ltd.  
DO NOT scale from this drawing, check all dimensions on site.  
The Contractor shall bring all discrepancies immediately to the  
attention of Halmshaw Building Design Ltd.

CDM Notes - Refer to separate schedule.

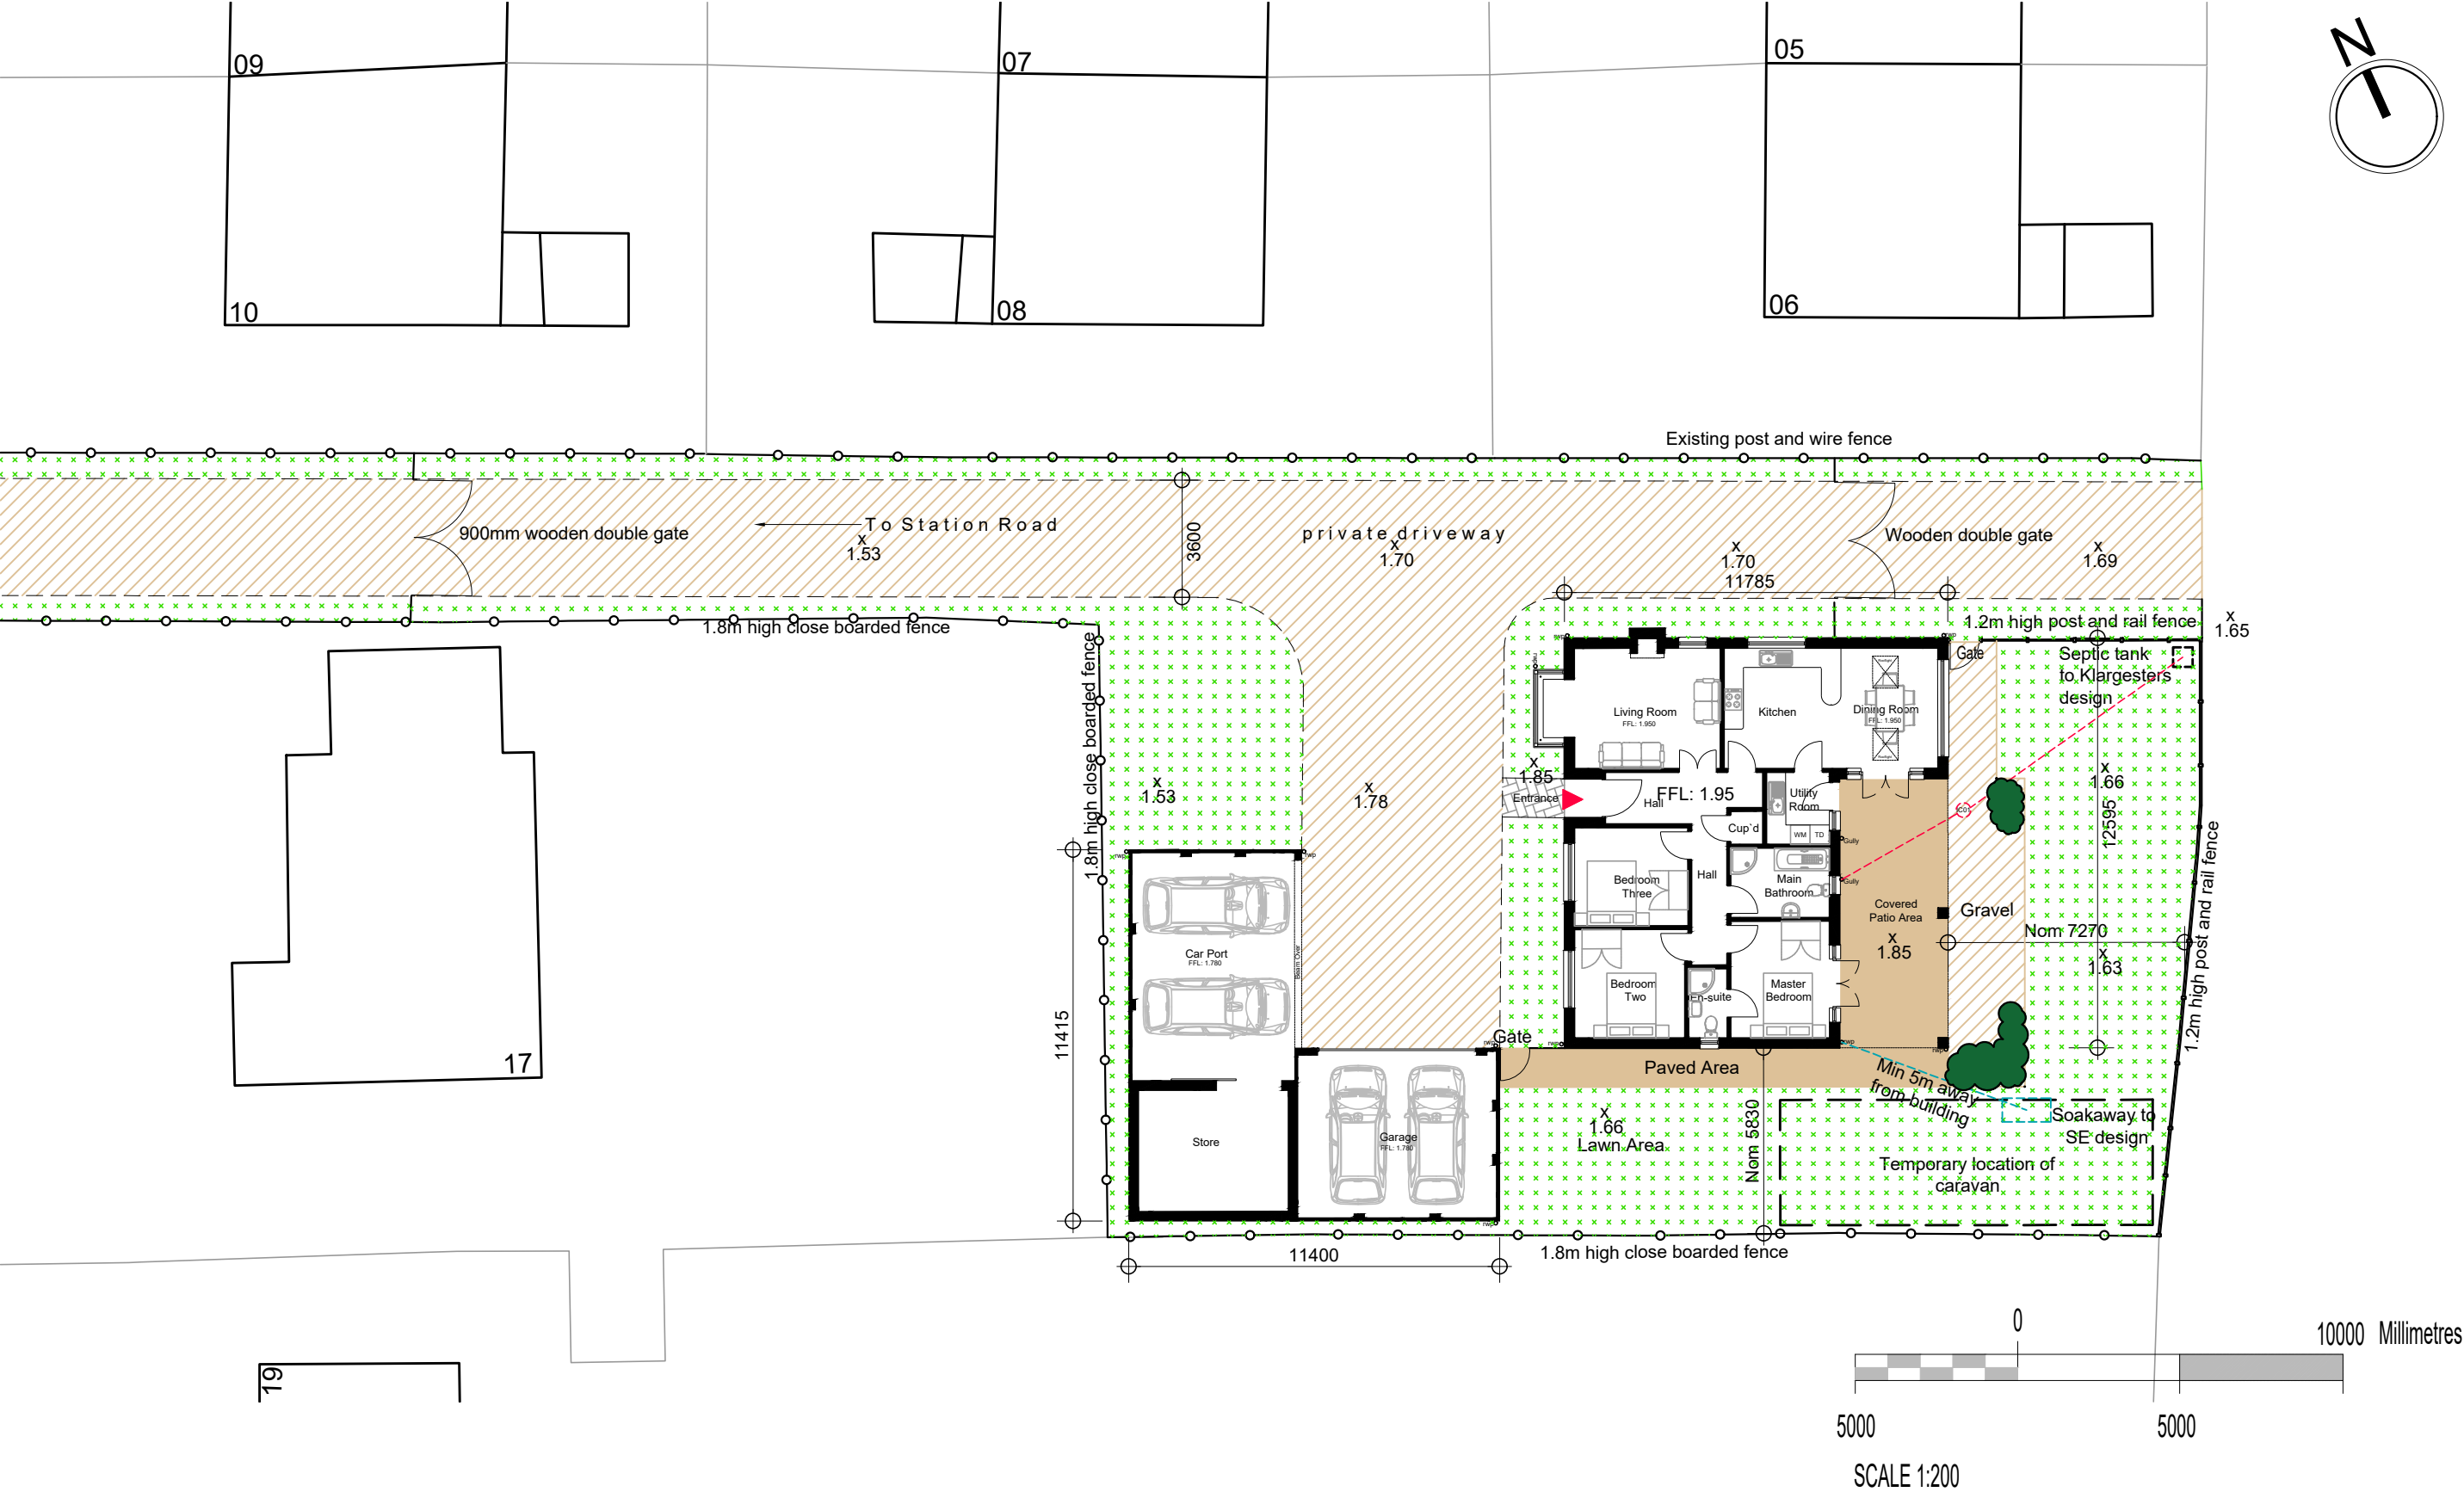

Halmshaw Building Design Ltd

8 Wesley Drive, Chatteris, Cambs PE16 6DQ  
Tel: 01354 694165  
Email: alan.hbd@outlook.com



client

Mr and Mrs Bradley

title

Proposed Site Plan

project

Proposed Dwelling  
Land Rear of 17 Station Road  
Gedney Hill, Spalding, PE12 0NP

drawn

HBD

checked

scale

1:200@A3

date

August 2020

drawing no

2031-AP002

revision

P03