


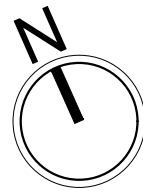
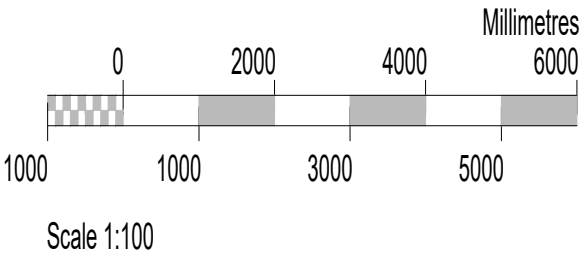


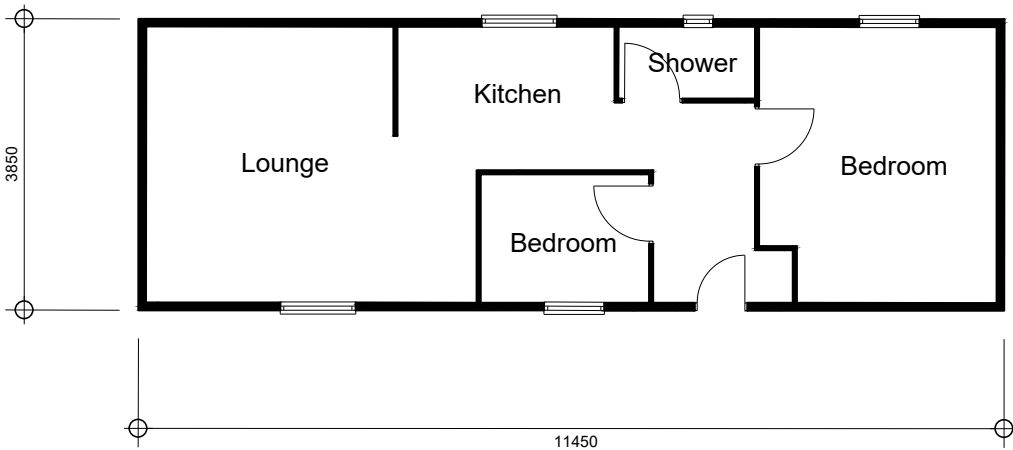


Ground Floor Plan

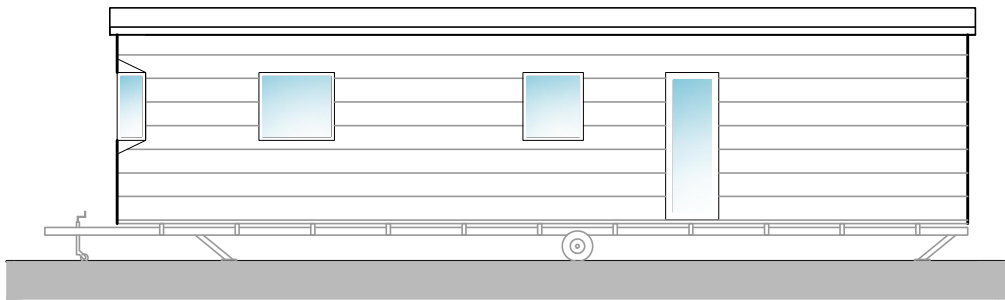


West Elevation

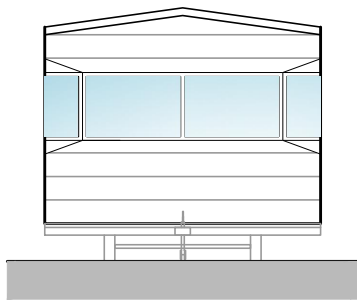


North Elevation

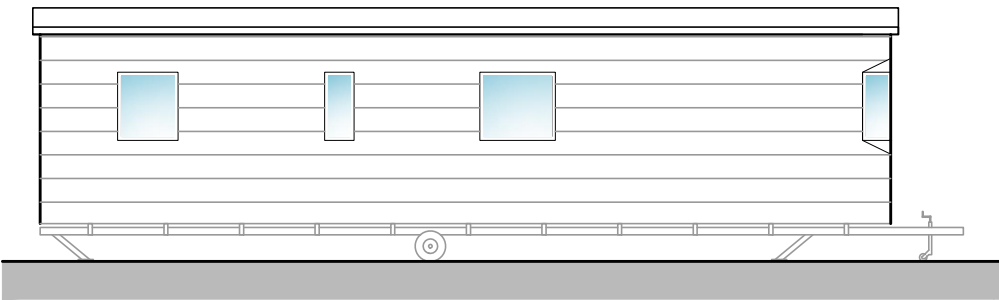

East Elevation

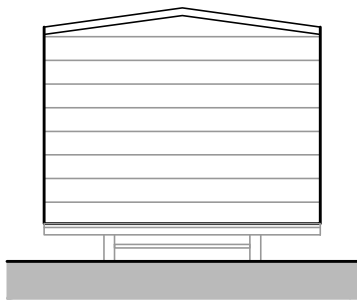

South Elevation

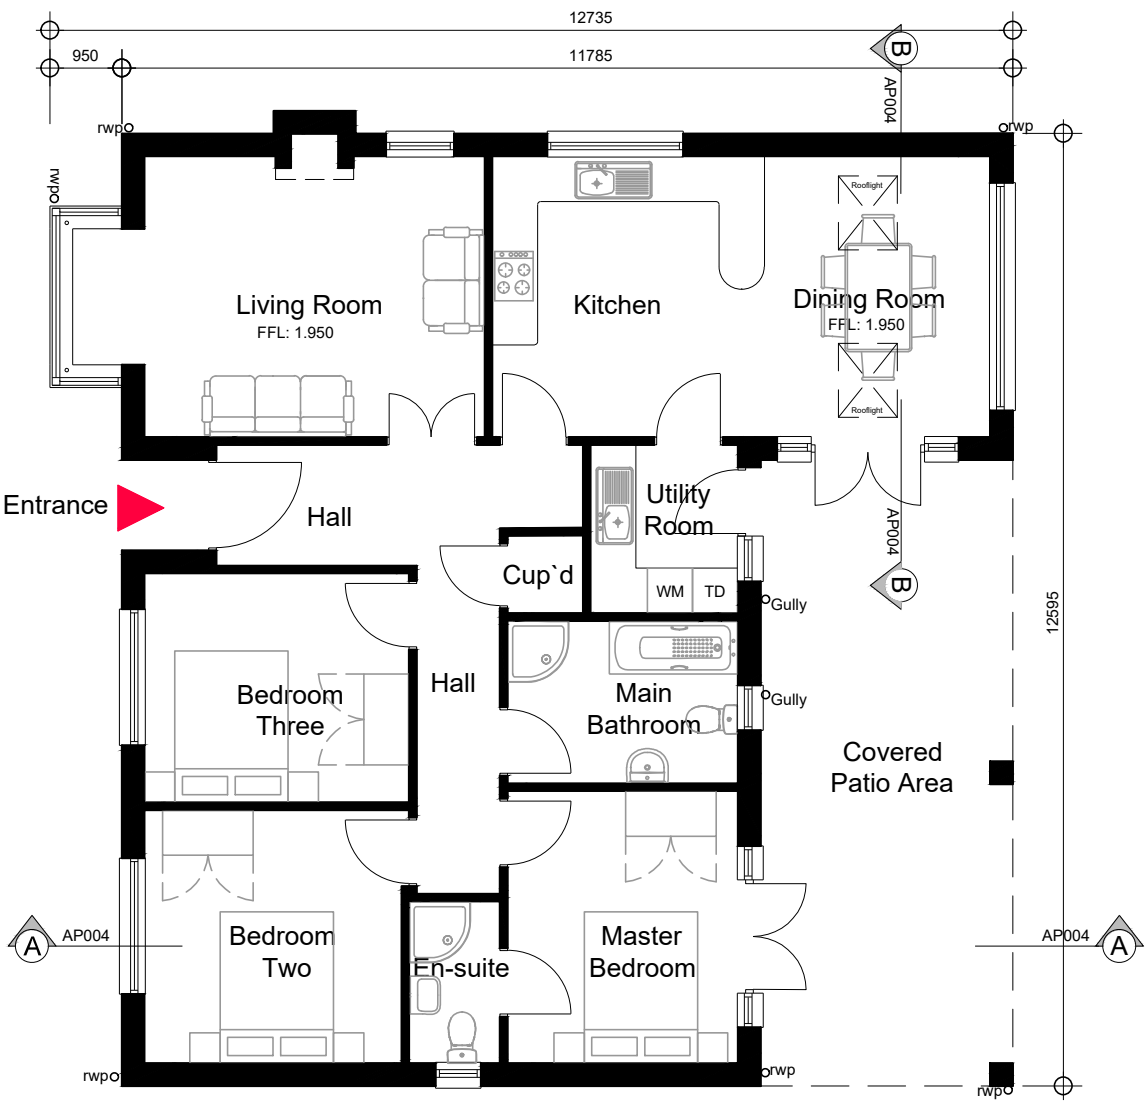

Ground Floor Plan

Halmshaw Building Design Ltd
8 Wesley Drive, Chatteris, Cambs PE16 6DQ
Tel: 01354 694165
Email: alan.hbd@outlook.com



client
Mr and Mrs Bradley

title
**Proposed Floor Plans and
Indicative Caravan Arrangement**

project
**Proposed Dwelling
Land Rear of 17 Station Road
Gedney Hill, Spalding, PE12 0NP**

drawn HBD	checked
scale 1:100@A3	date August 2020
drawing no 2031-AP004	revision P03