


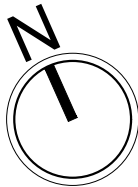


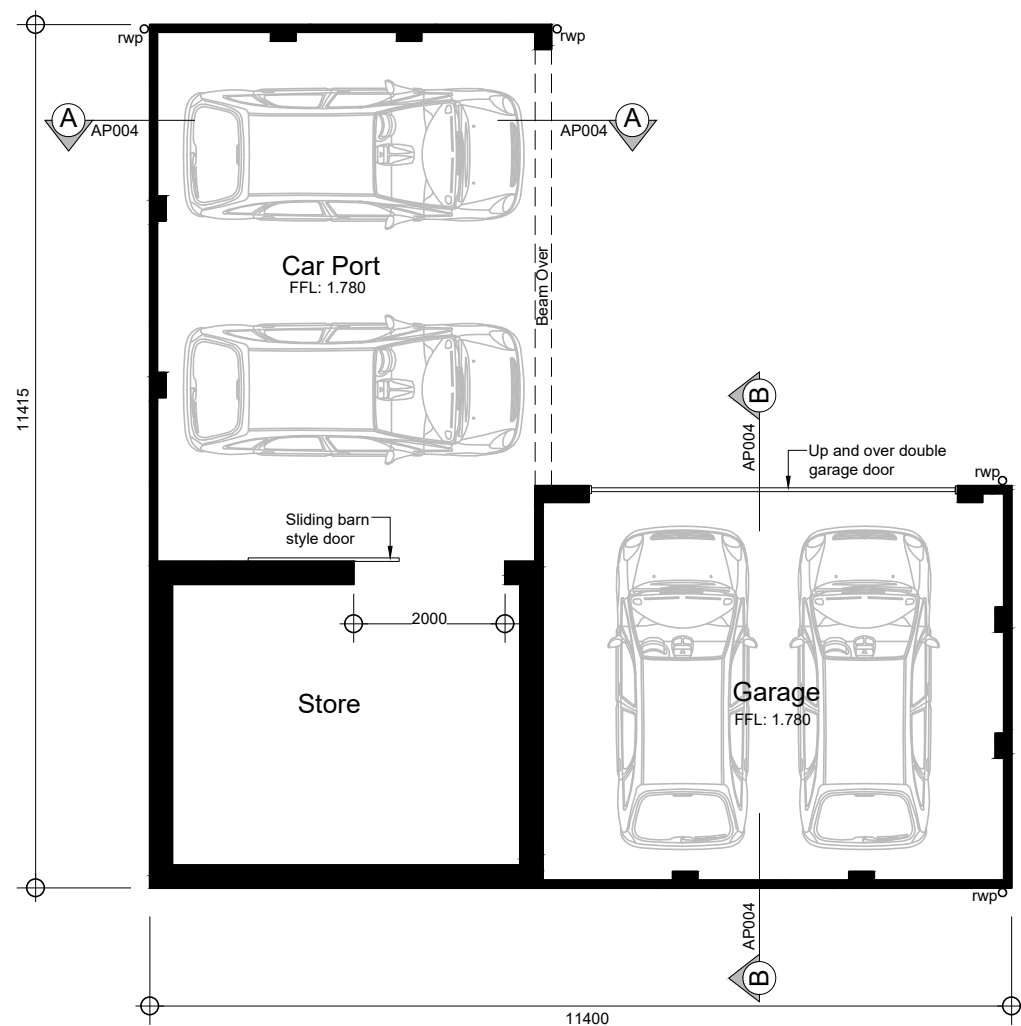


Ground Floor Plan

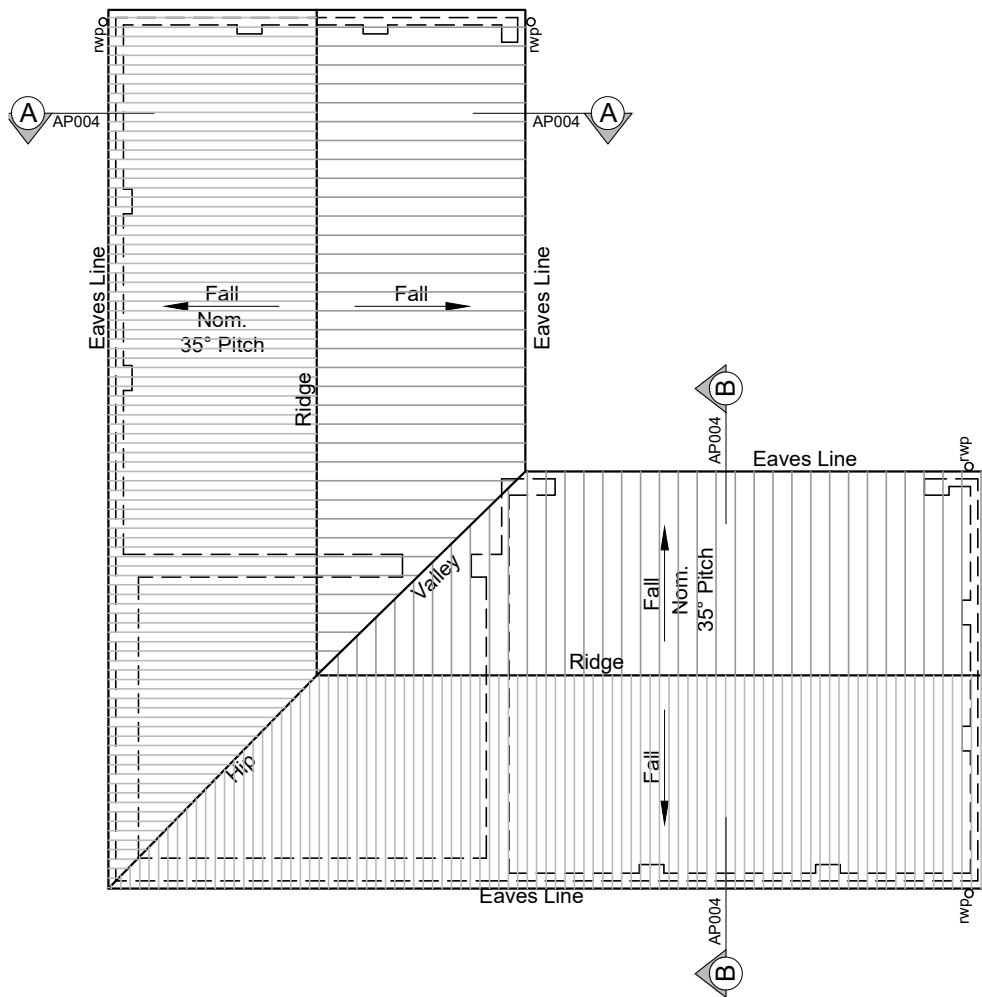


Roof Plan

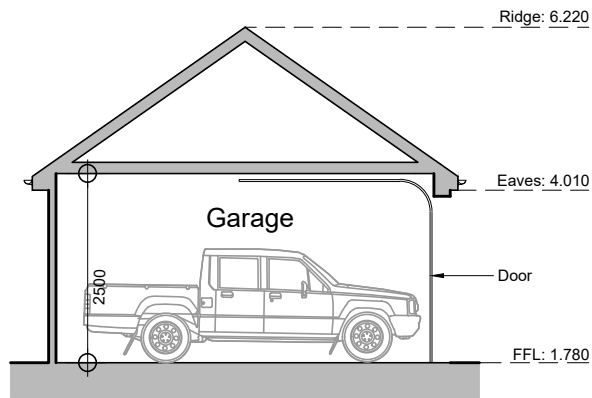

Section B-B

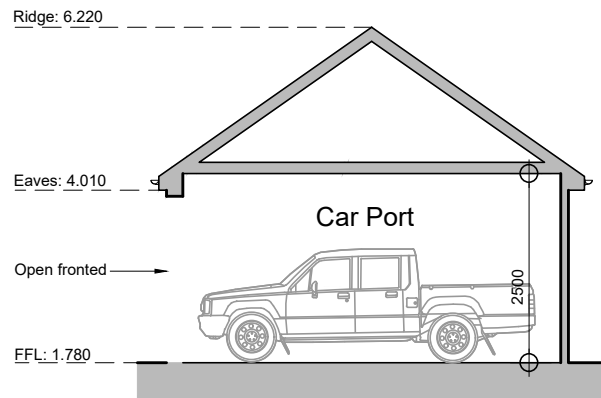

Section A-A

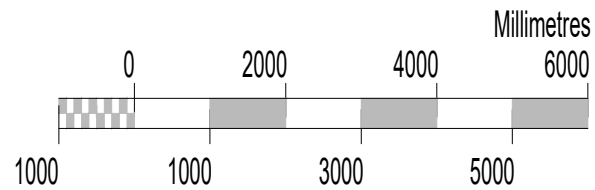

Scale 1:100

Halmshaw Building Design Ltd

8 Wesley Drive, Chatteris, Cambs PE16 6DQ
Tel: 01354 694165
Email: alan.hbd@outlook.com



client

Mr and Mrs Bradley

title

Proposed Garage Arrangement

project

Proposed Dwelling
Land Rear of 17 Station Road
Gedney Hill, Spalding, PE12 0NP

drawn

HBD

checked

scale

1:100@A3

date

August 2020

drawing no

2031-AP007

revision

P03