



This drawing is the copyright of Halmshaw Building Design Ltd. DO NOT scale from this drawing, check all dimensions on site. The Contractor shall bring all discrepancies immediately to the attention of Halmshaw Building Design Ltd.

CDM Notes - Refer to separate schedule.

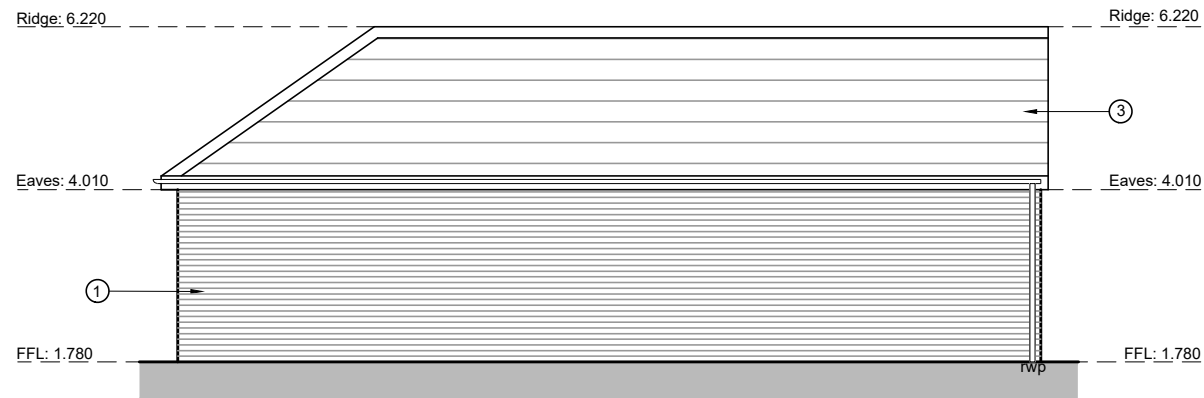


North Elevation

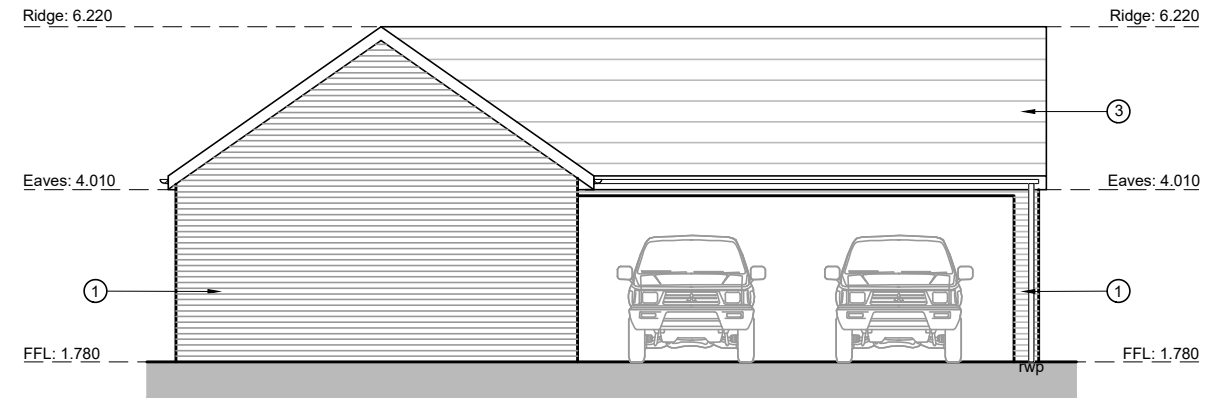


East Elevation

Materials Schedule

- ① Facing brickwork
- ② Up and over garage door
- ③ Grey slate tiles

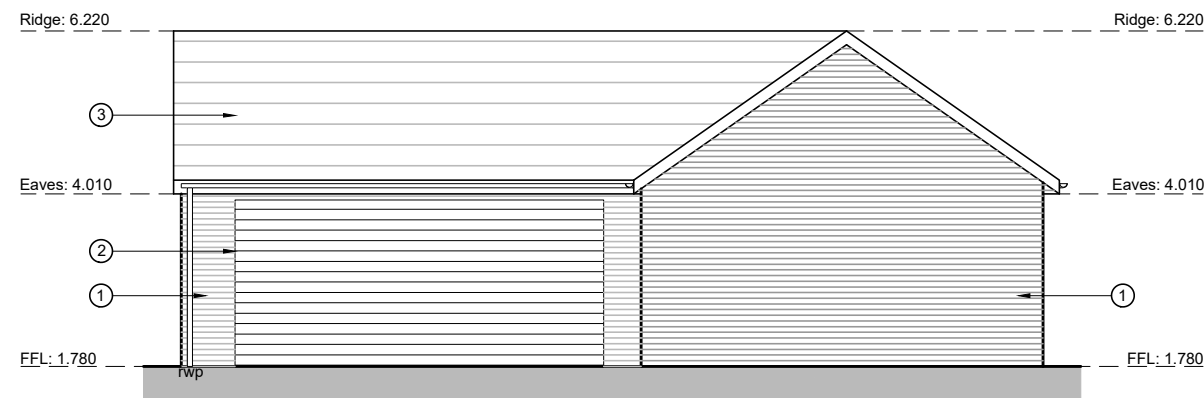

South Elevation

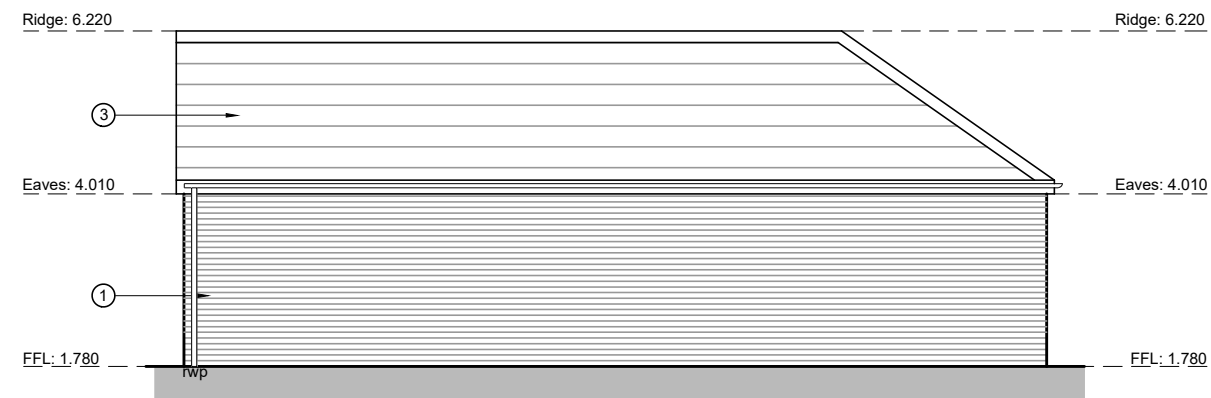

West Elevation

Halmshaw Building Design Ltd
8 Wesley Drive, Chatteris, Cambs PE16 6DQ
Tel: 01354 694165
Email: alan.hbd@outlook.com



client
Mr and Mrs Bradley

title
Proposed Elevations

project
Proposed Dwelling
Land Rear of 17 Station Road
Gedney Hill, Spalding, PE12 0NP

drawn HBD	checked
scale 1:100@A3	date August 2020
drawing no 2031-AP008	revision P02