


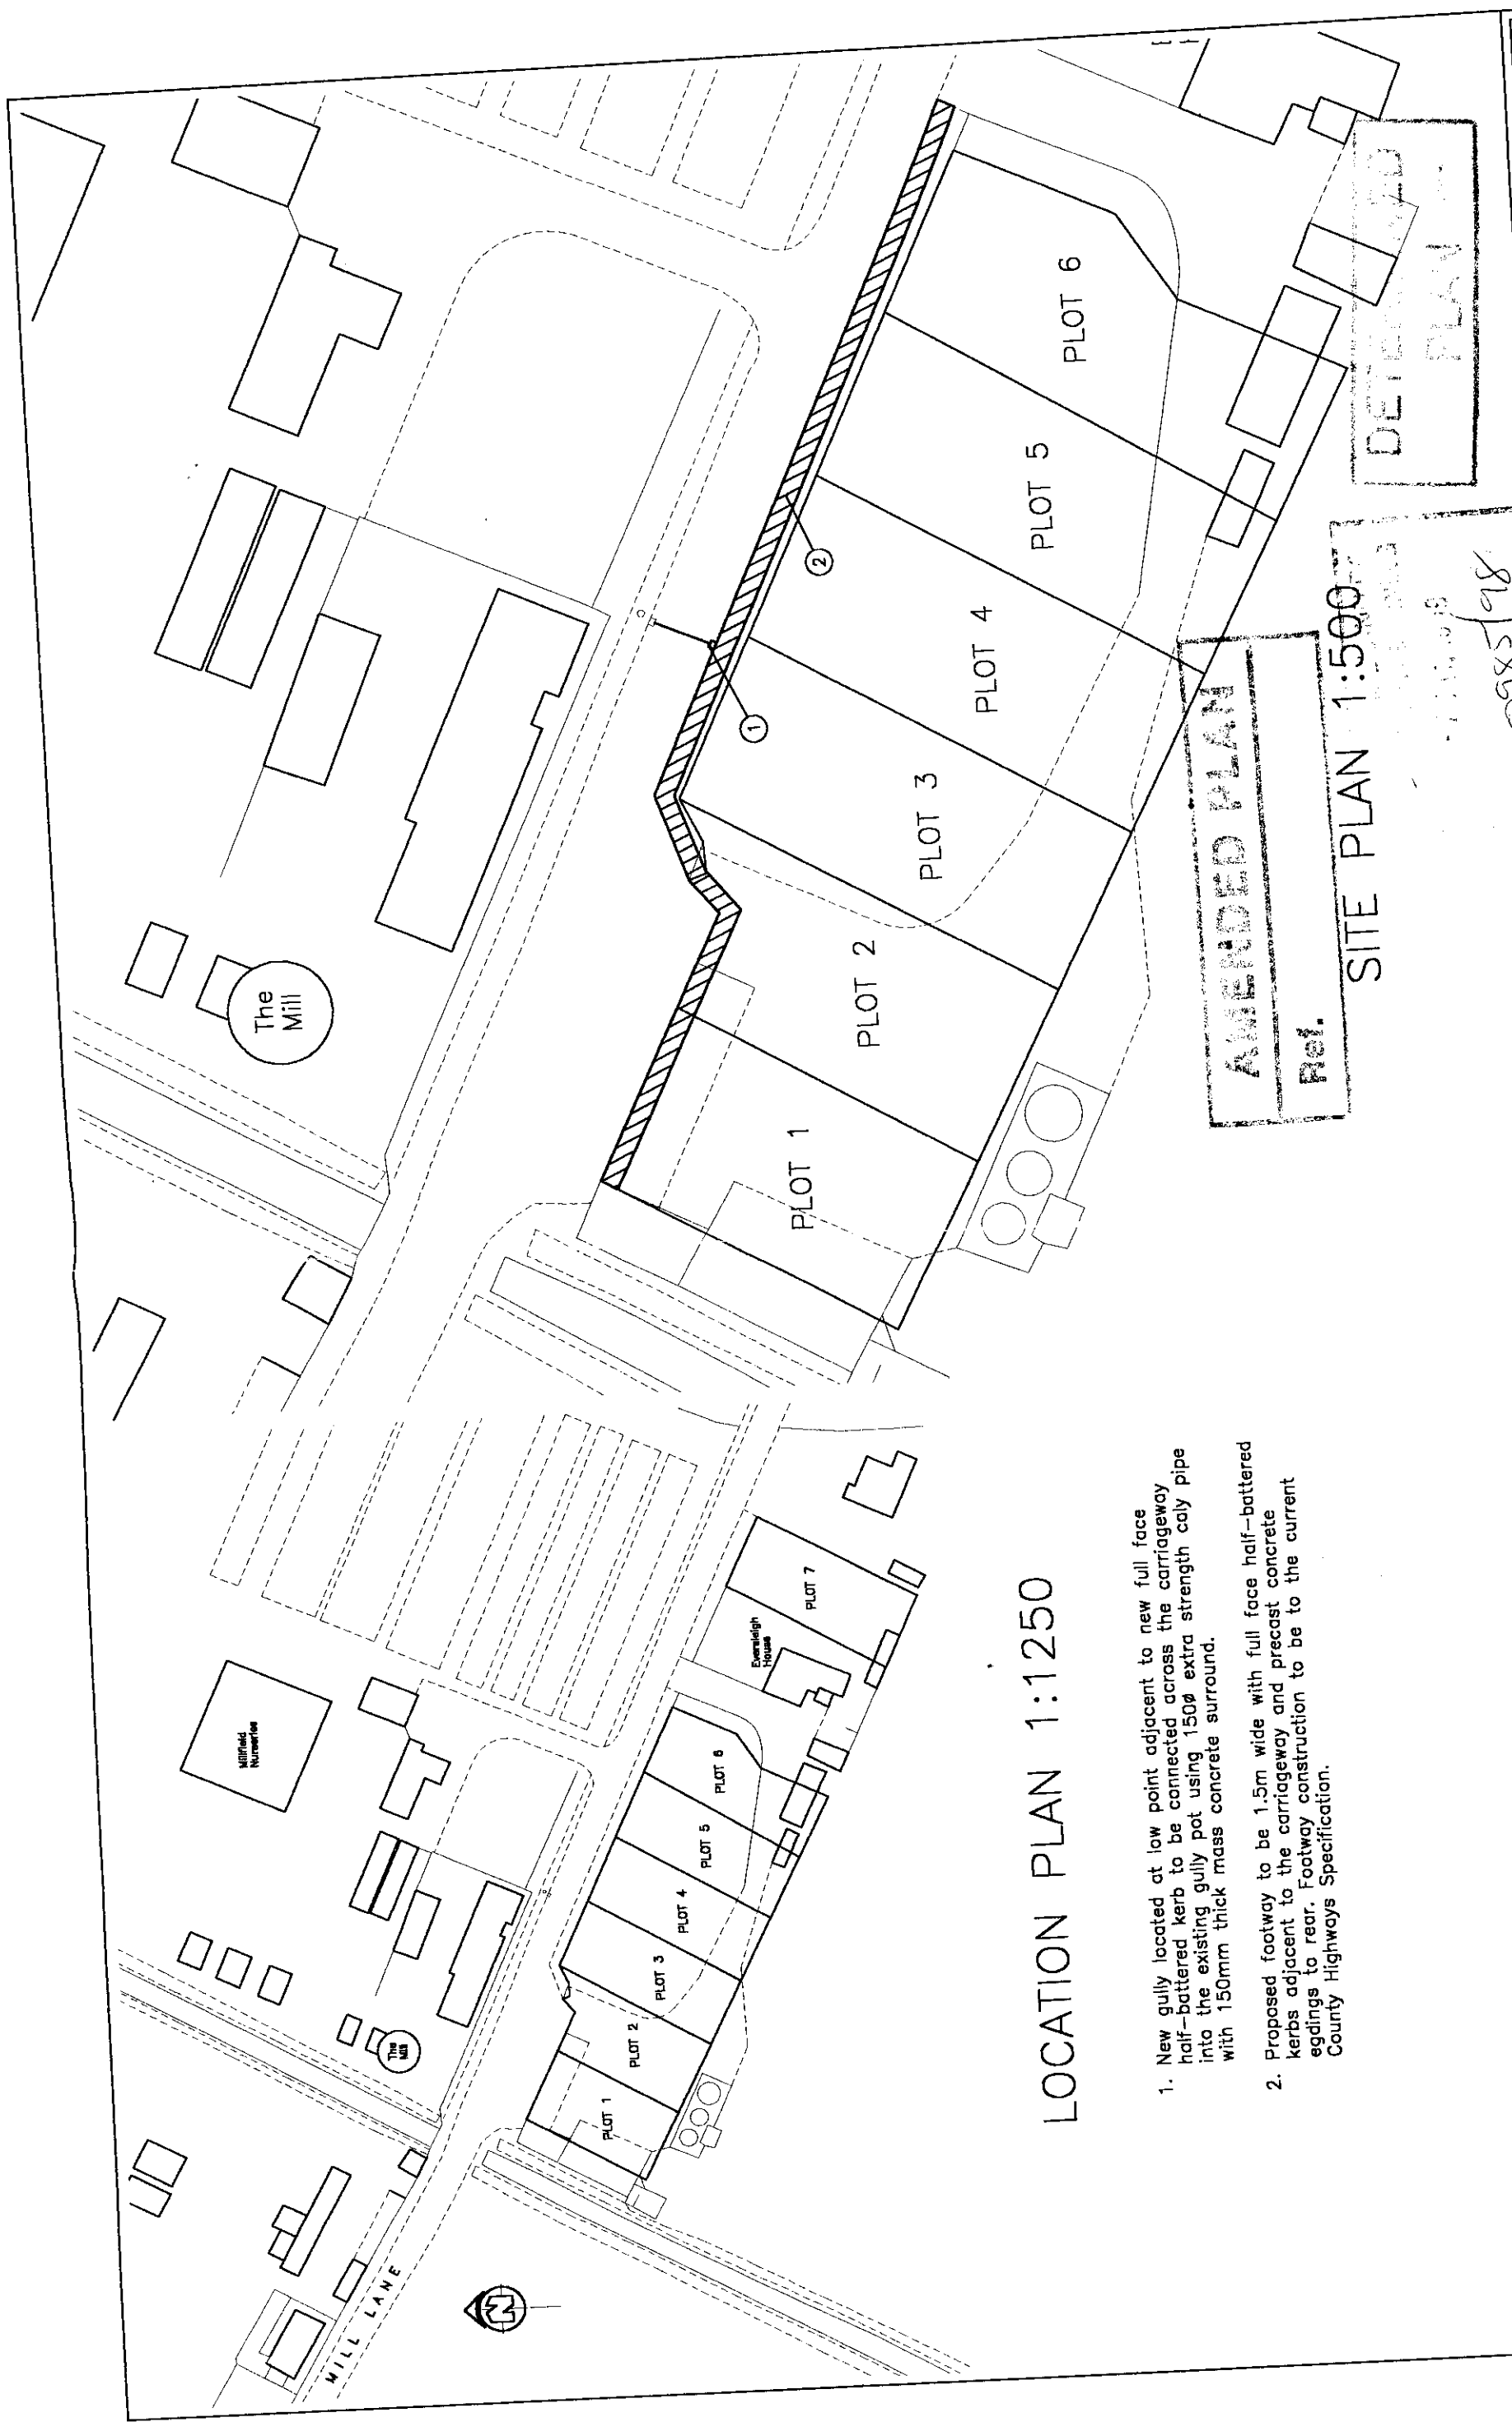

LOCATION PLAN 1:1250

1. New gully located at low point adjacent to new full face half-battered kerb to be connected across the carriageway into the existing gully pot using 1500 extra strength caly pipe with 150mm thick mass concrete surround.
2. Proposed footway to be 1.5m wide with full face half-battered kerbs adjacent to the carriageway and precast concrete edgings to rear. Footway construction to be to the current County Highways Specification.

AMENDED PLAN

Ref.

SITE PLAN 1:500

DETAILED PLAN

Client	LAKELAND ESTATES	Scale	1:1250, 1:500	Drawing Title	FOOTWAY LAYOUT
Job Title	FOOTWAY, MILL LANE, GEDNEY HILL	Drawn by	TRS	Dwg.No.	8119-1
		Date	SEPT.'98	Rev.	A

A 18:12:98 Footway extended in front of Plots 1 & 2.

NOTES:

TR Stafford