


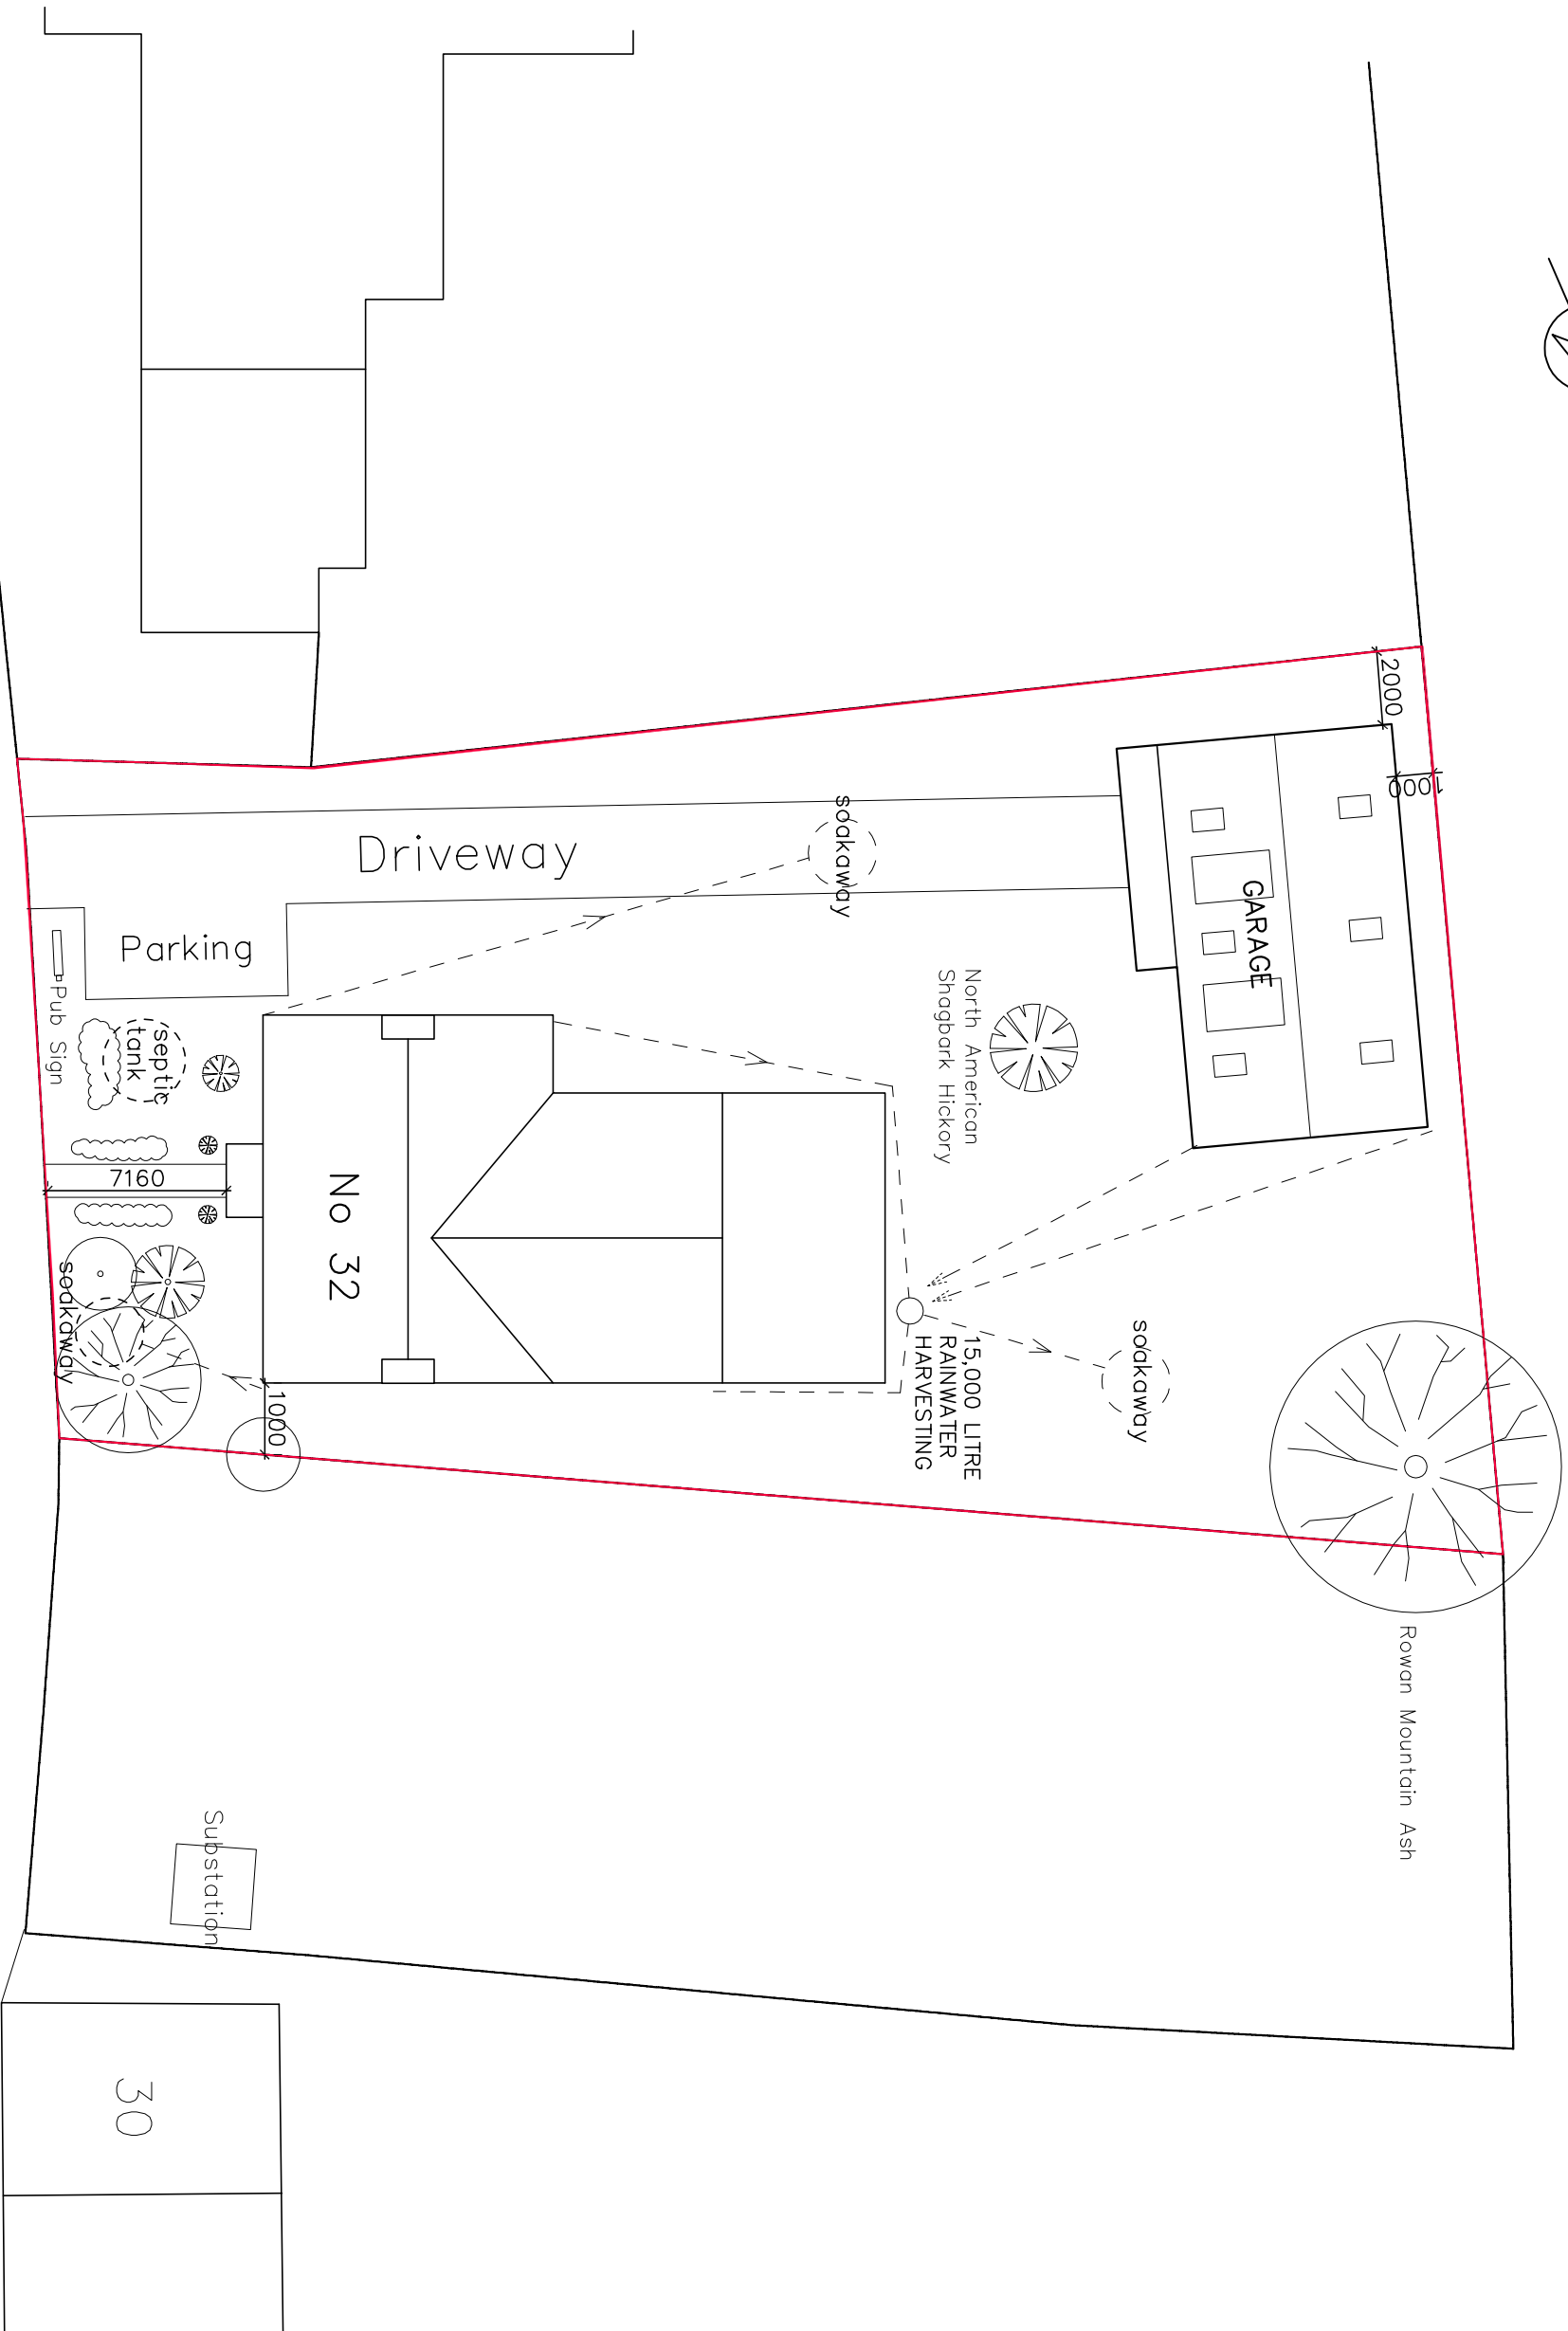

SCALE
1:200
2m 4m 6m 8m

Rev A 04/11/20 Landscaping added
Project:
Detached Garage
Client:
Rebeca Zdroba
Address:
32 Hillgate
Gedney Hill
Spalding
PE12 ONN
Drawing Title:
Site Plan
Drq No: 03
Scale: 1:500 @ A3
Date: Mar 2020