
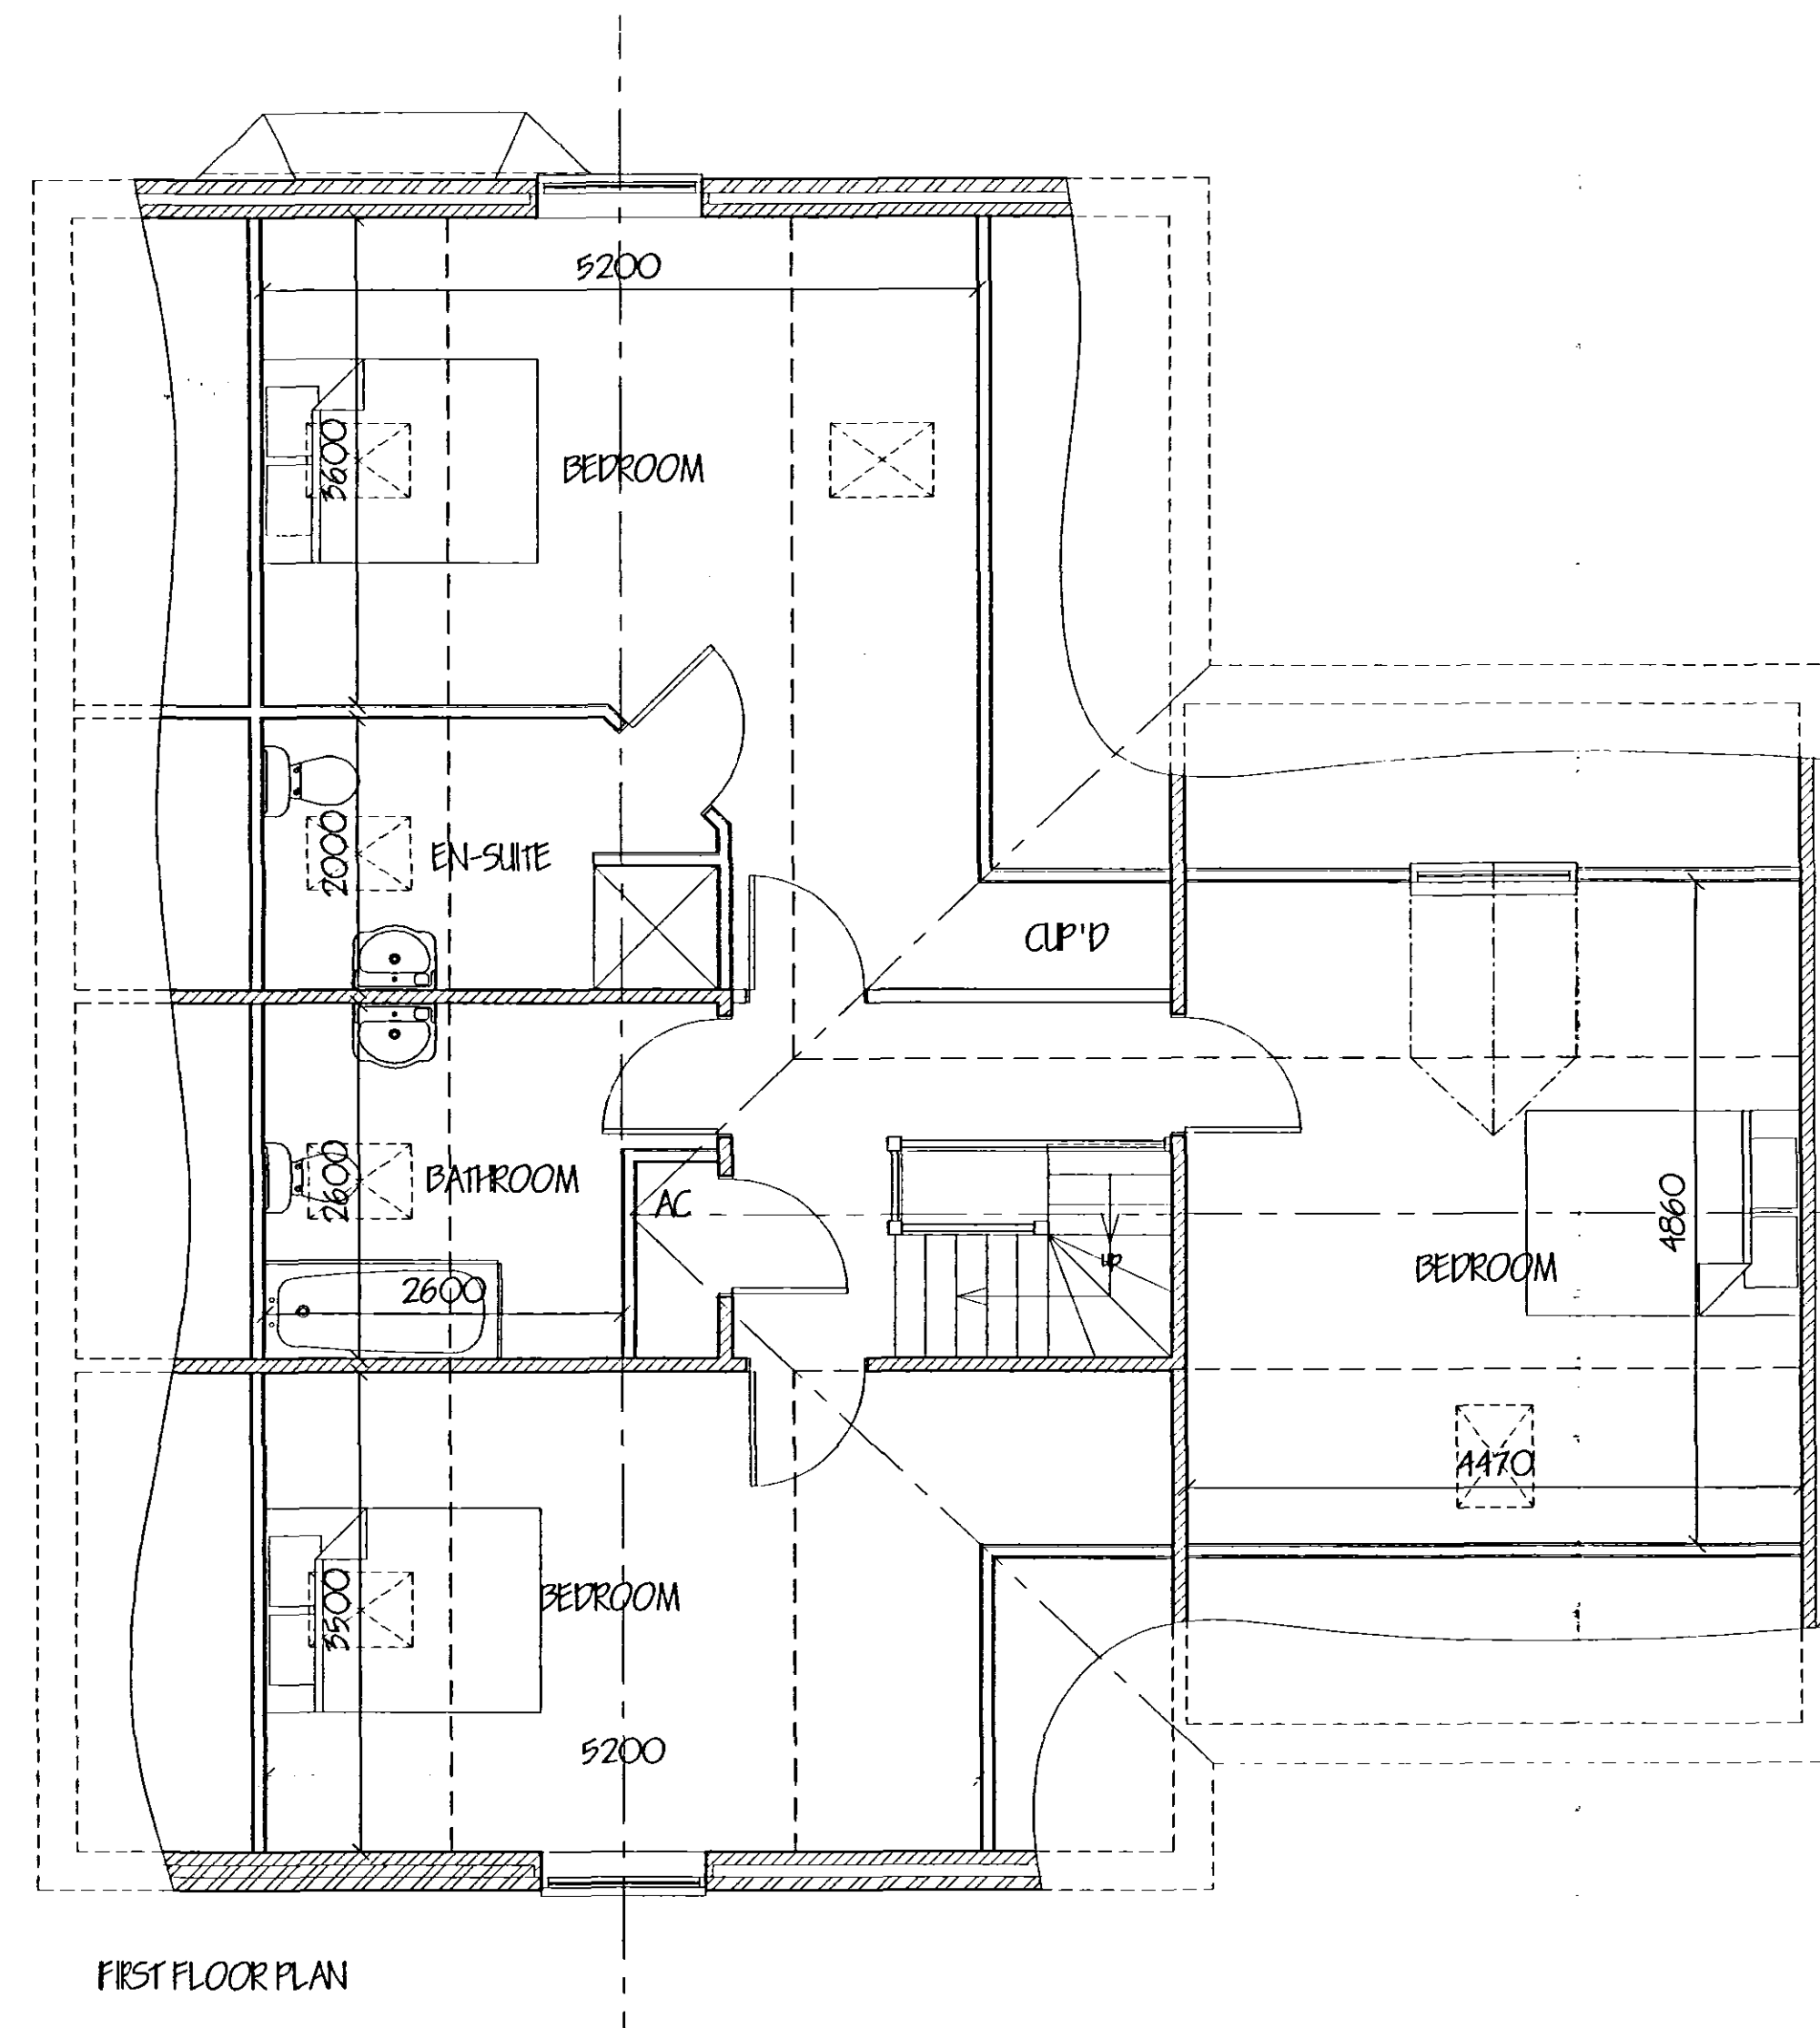
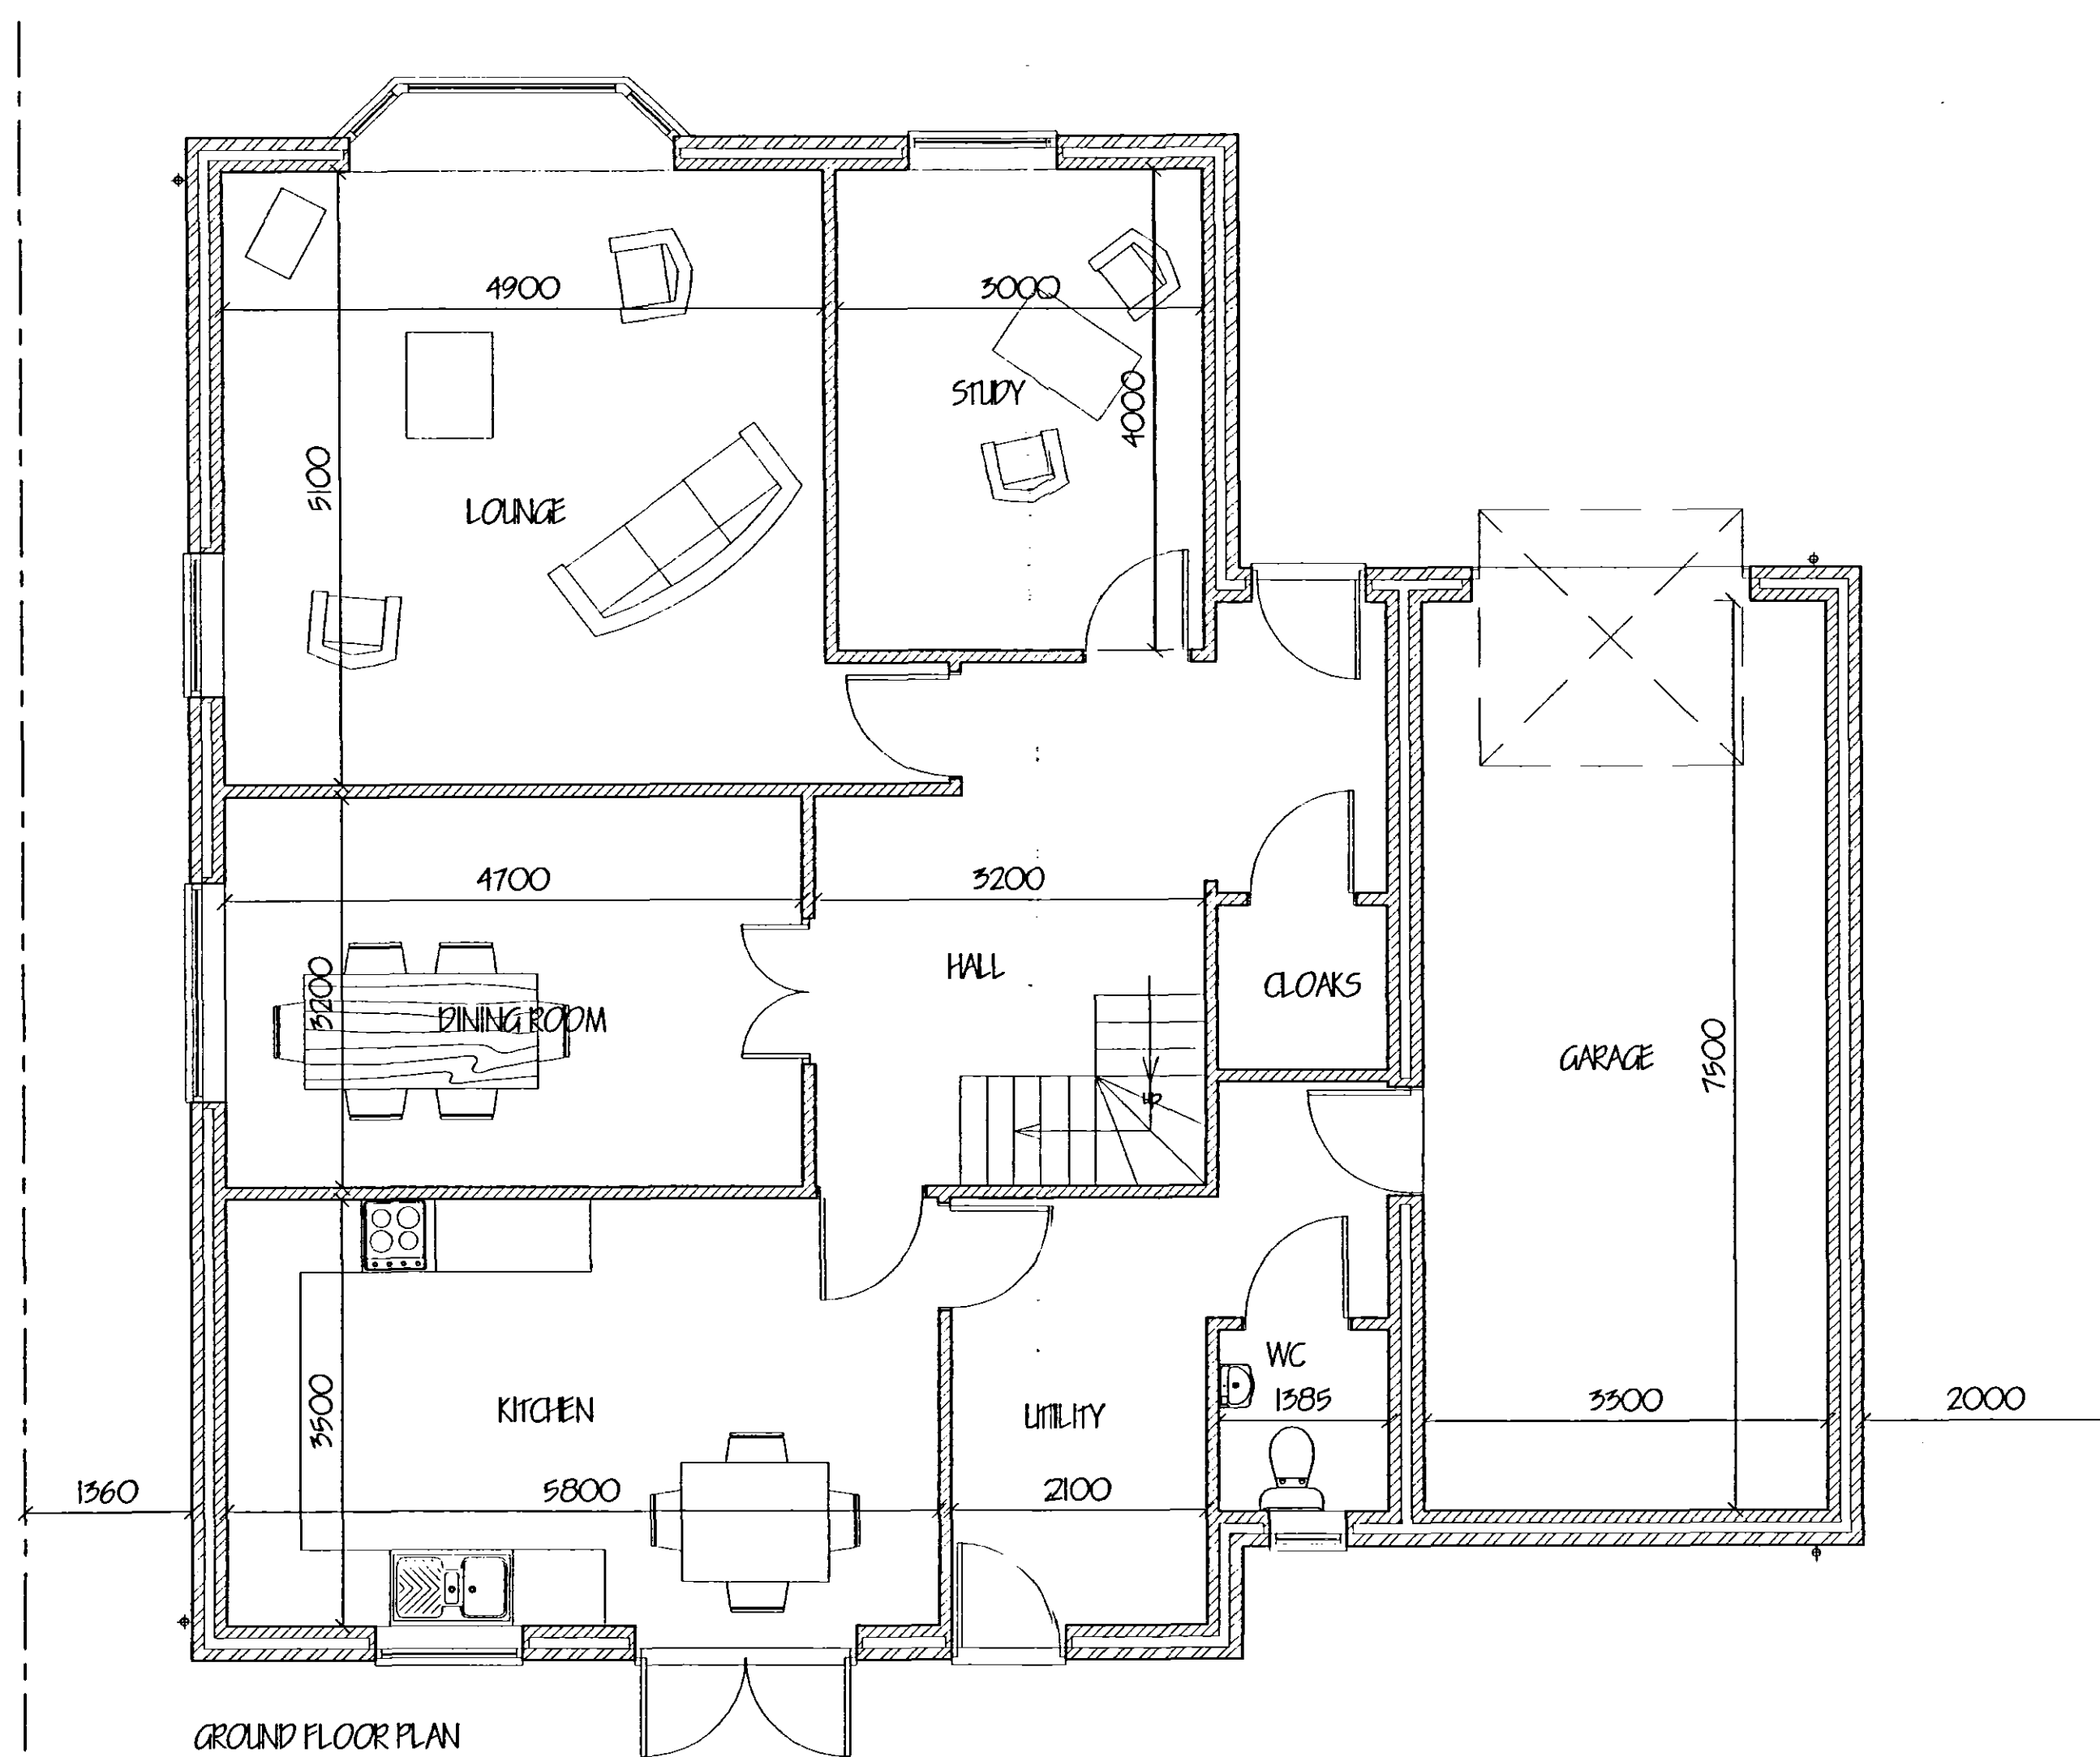


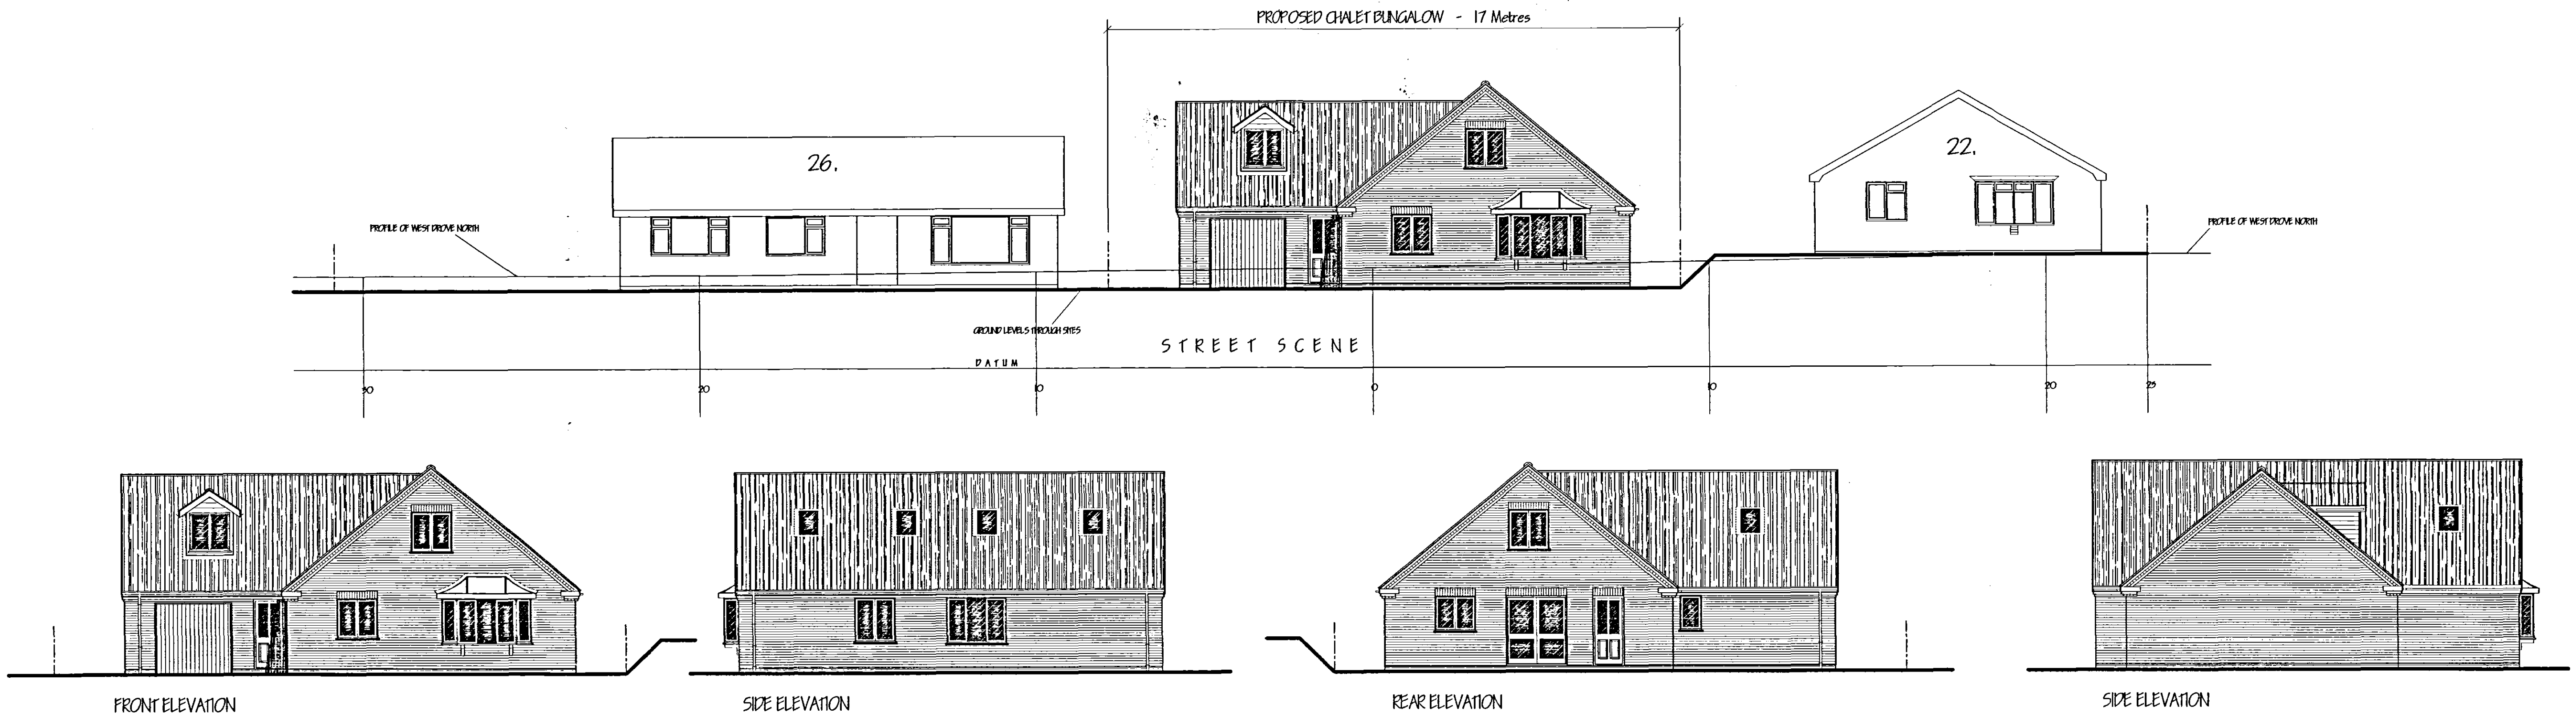

G. R. MERCHANT LTD.	
LENO AMICE FIWO	
ARCHITECTURAL, STRUCTURAL AND LAND DRAINAGE CONSULTANTS	
4 Wrights Mews 12A Park Road, Holford, Spalding, Lincs. PE11 7EX Tel 01408 480800 Fax 01408 428744 E-Mail gr.merchant@btconnect.com	
Project PROPOSED BUNGALOW & GARAGE, AM GREENWAYS, 26 WEST DROVE NORTH, GEDNEY HILL.	
Client MR. & MRS. M. MINNALL.	
Drawing FLOOR PLANS & ELEVATIONS - PROPOSED.	
Job Ref. 1544-07.	Drawing No. 02.
Date JUNE '07.	Drawn G.M.
Scales 1/50, 1/100.	
DO NOT SCALE FROM THIS DRAWING This drawing is copyright and may not be altered, copied, photographed or used for any other purpose without the written consent of the Architect. The General Contractor is to check all dimensions on site and report any discrepancies to the Architect. All details shown on this drawing including foundations are based upon the information provided to the Architect. The responsibility for the accuracy of the information provided and the design of the building is the responsibility of the Architect. The Architect is not responsible for the design of the building or the design of the foundations. 