

BRICKS & TILES FOR BUNGALOW & GARAGE
BRICKS - TRADITIONAL BRICK & STONE LTD - AUDLEY ANTIQUE
TILES - ROSALINA SPANISH SLATE

NOTE:- DPC LEVEL OF NEW DWELLING TO BE 2.60 METRES ABOVE STREET SCENE DATUM.

FULL WATER DISPOSAL TO ON-SITE PRIVATE PACKAGED TREATMENT PLANT

RAINWATER DISPOSAL TO BRICK RIBBLE SINKWAYS.

LANDSCAPING, TREE PLANTING & FENCING SCHEME.

A MIXED HEDGE

- (a) Hawthorn (*Crataegus Monogyna*)
- (b) Beech (*Fagus Sylvatica*)
- (c) Blackthorn (*Prunus Spinosus*)
- (d) Buckthorn (*Rhamnus Cathartica*)

B SILVER BIRCH (*BETULA PENDULA*) FEATHERED

C HAWTHORN (*CRATAEGUS LAEVIGATA*) FEATHERED

D WHITEBEAM (*SORBUS ARIA*) FEATHERED

E 1.8 METRE HIGH VERTICAL CLOSE BOARDED FENCE REDUCING TO 1000mm @ ROAD.


F NEW ACCESS TO NORTH ROAD TO THE REQUIREMENTS OF L.C.C. (KERBS & TARMAC)

G GRAVEL DRIVE


All planting to be in accordance with BS 4428:1989 and amendment No.1 (1991)

All trees to be planted with minimum 0.6m plastic mulch mat and to be staked, tied and tubed.


1/3 to 1/2 bag of peat free tree and shrub planting compost to be incorporated into backfill for each tree hole.

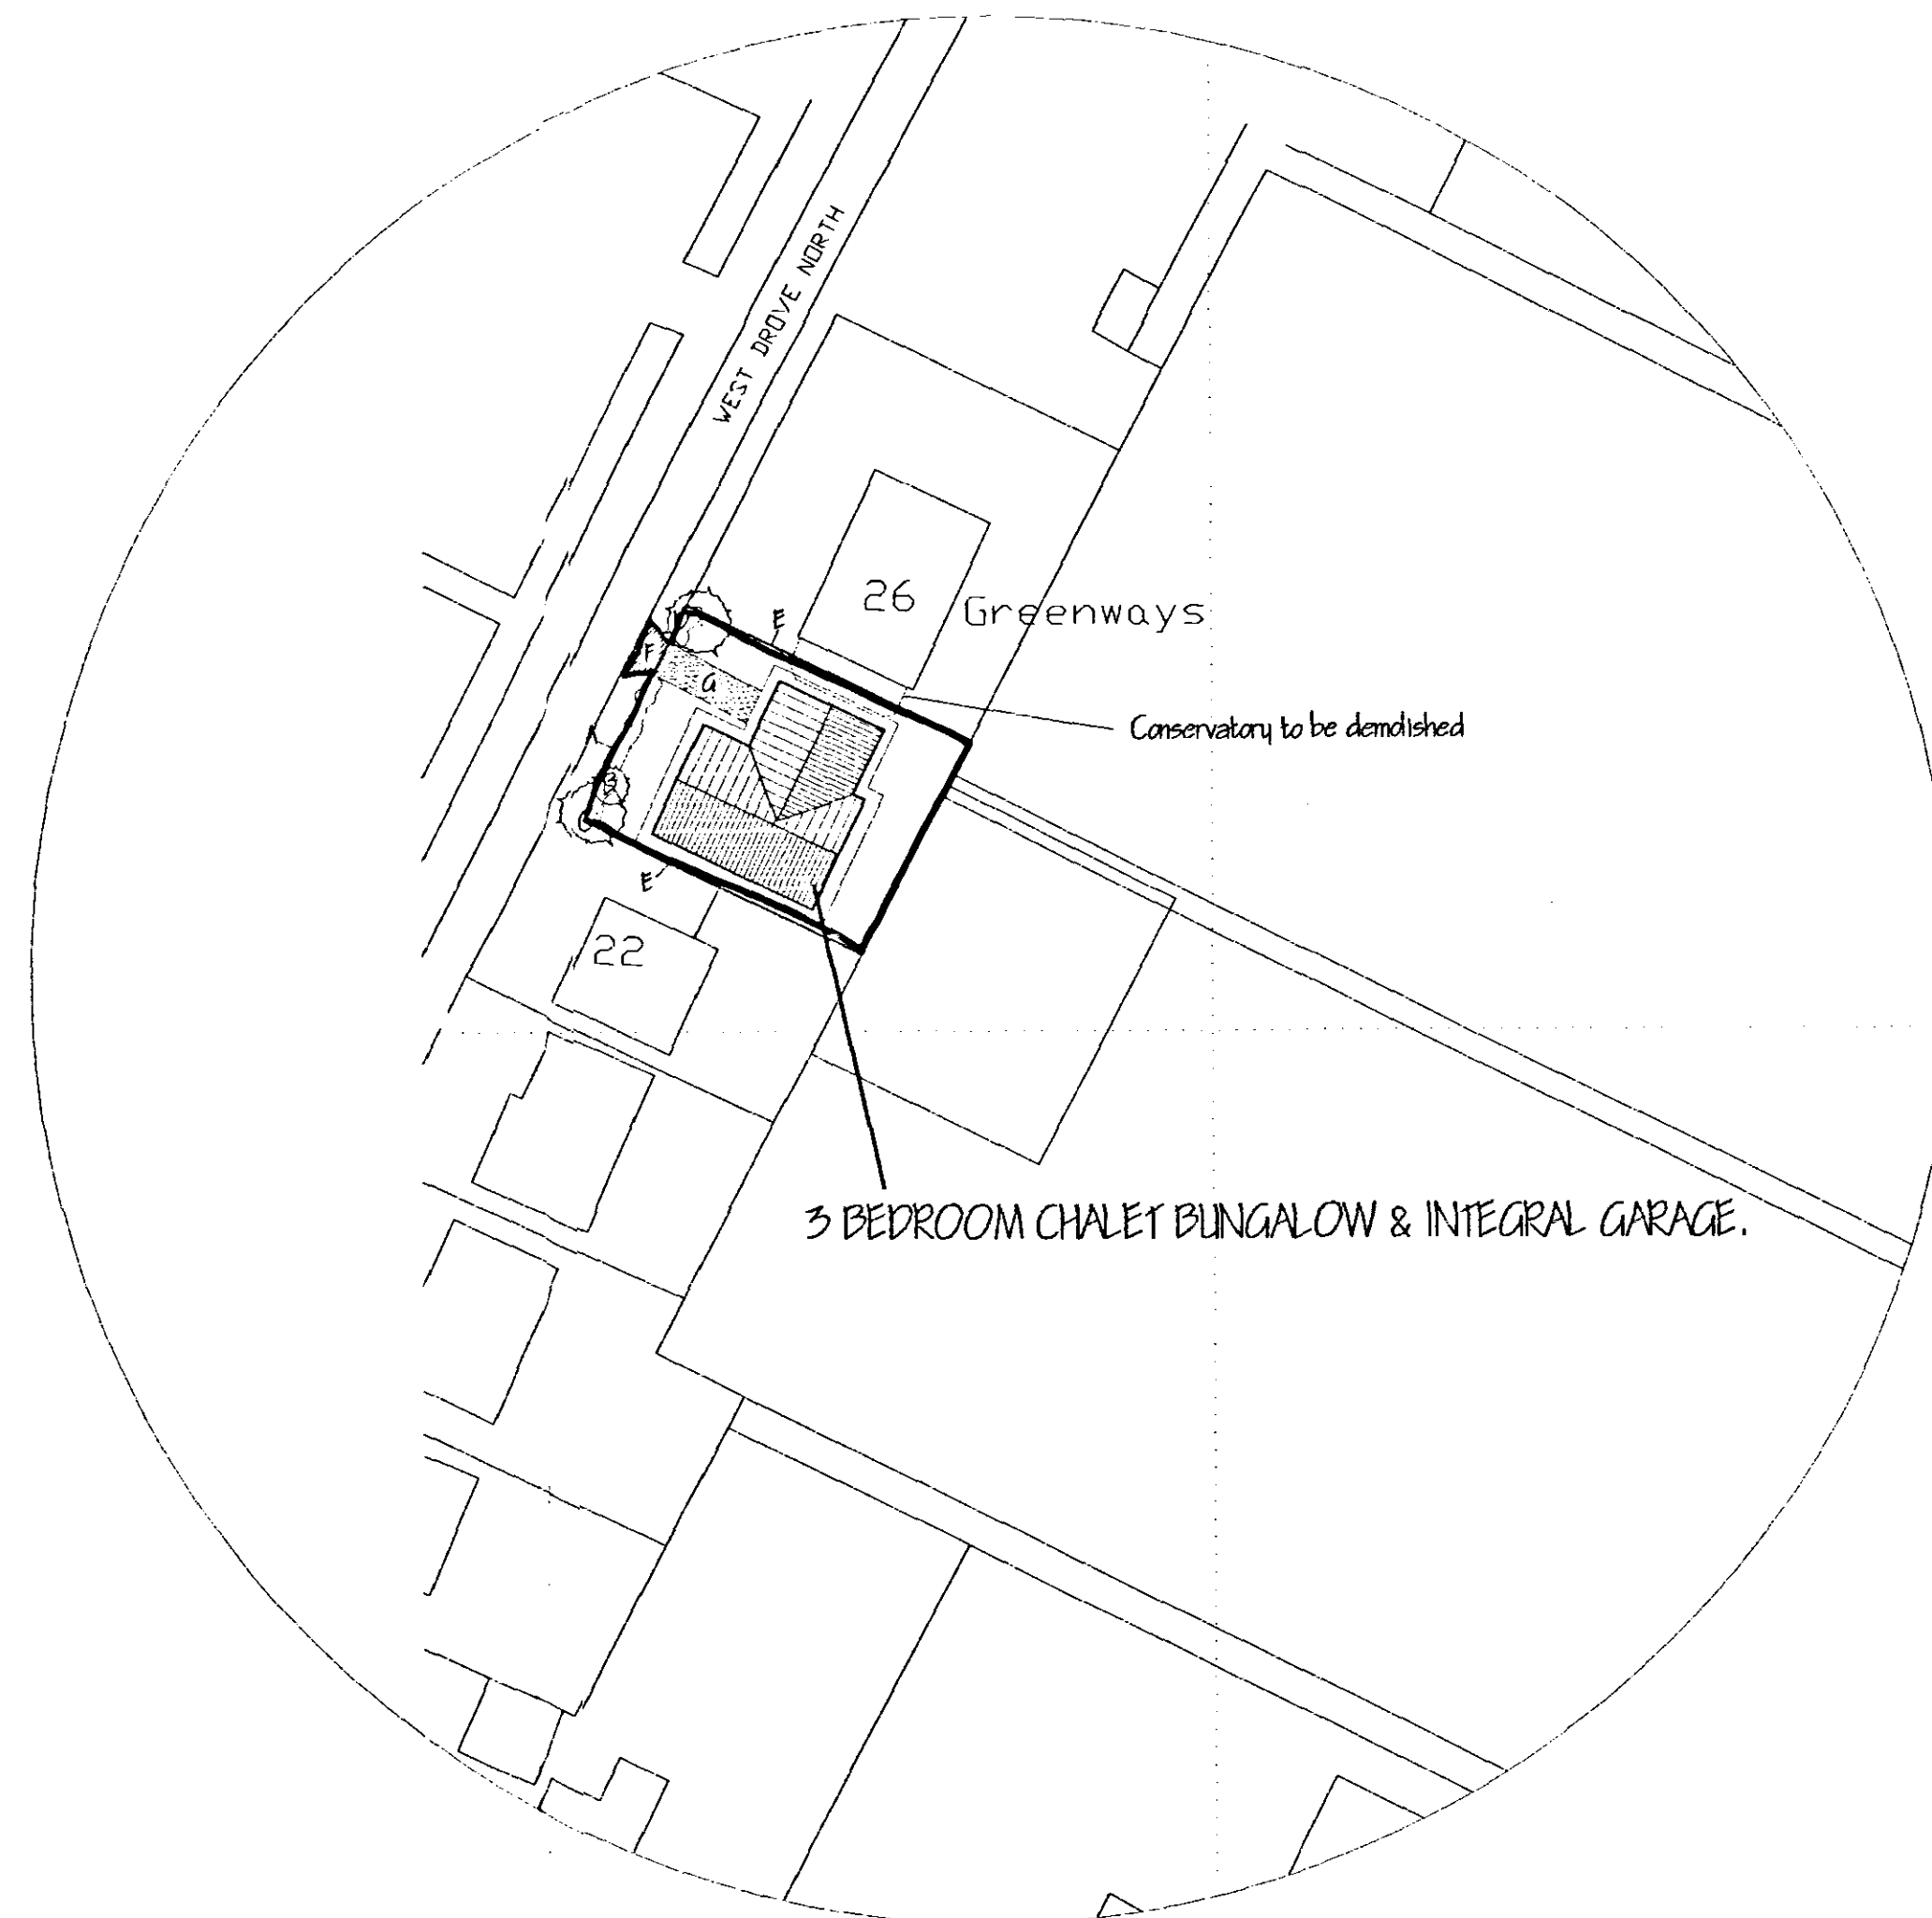

SITE PLAN
1/500

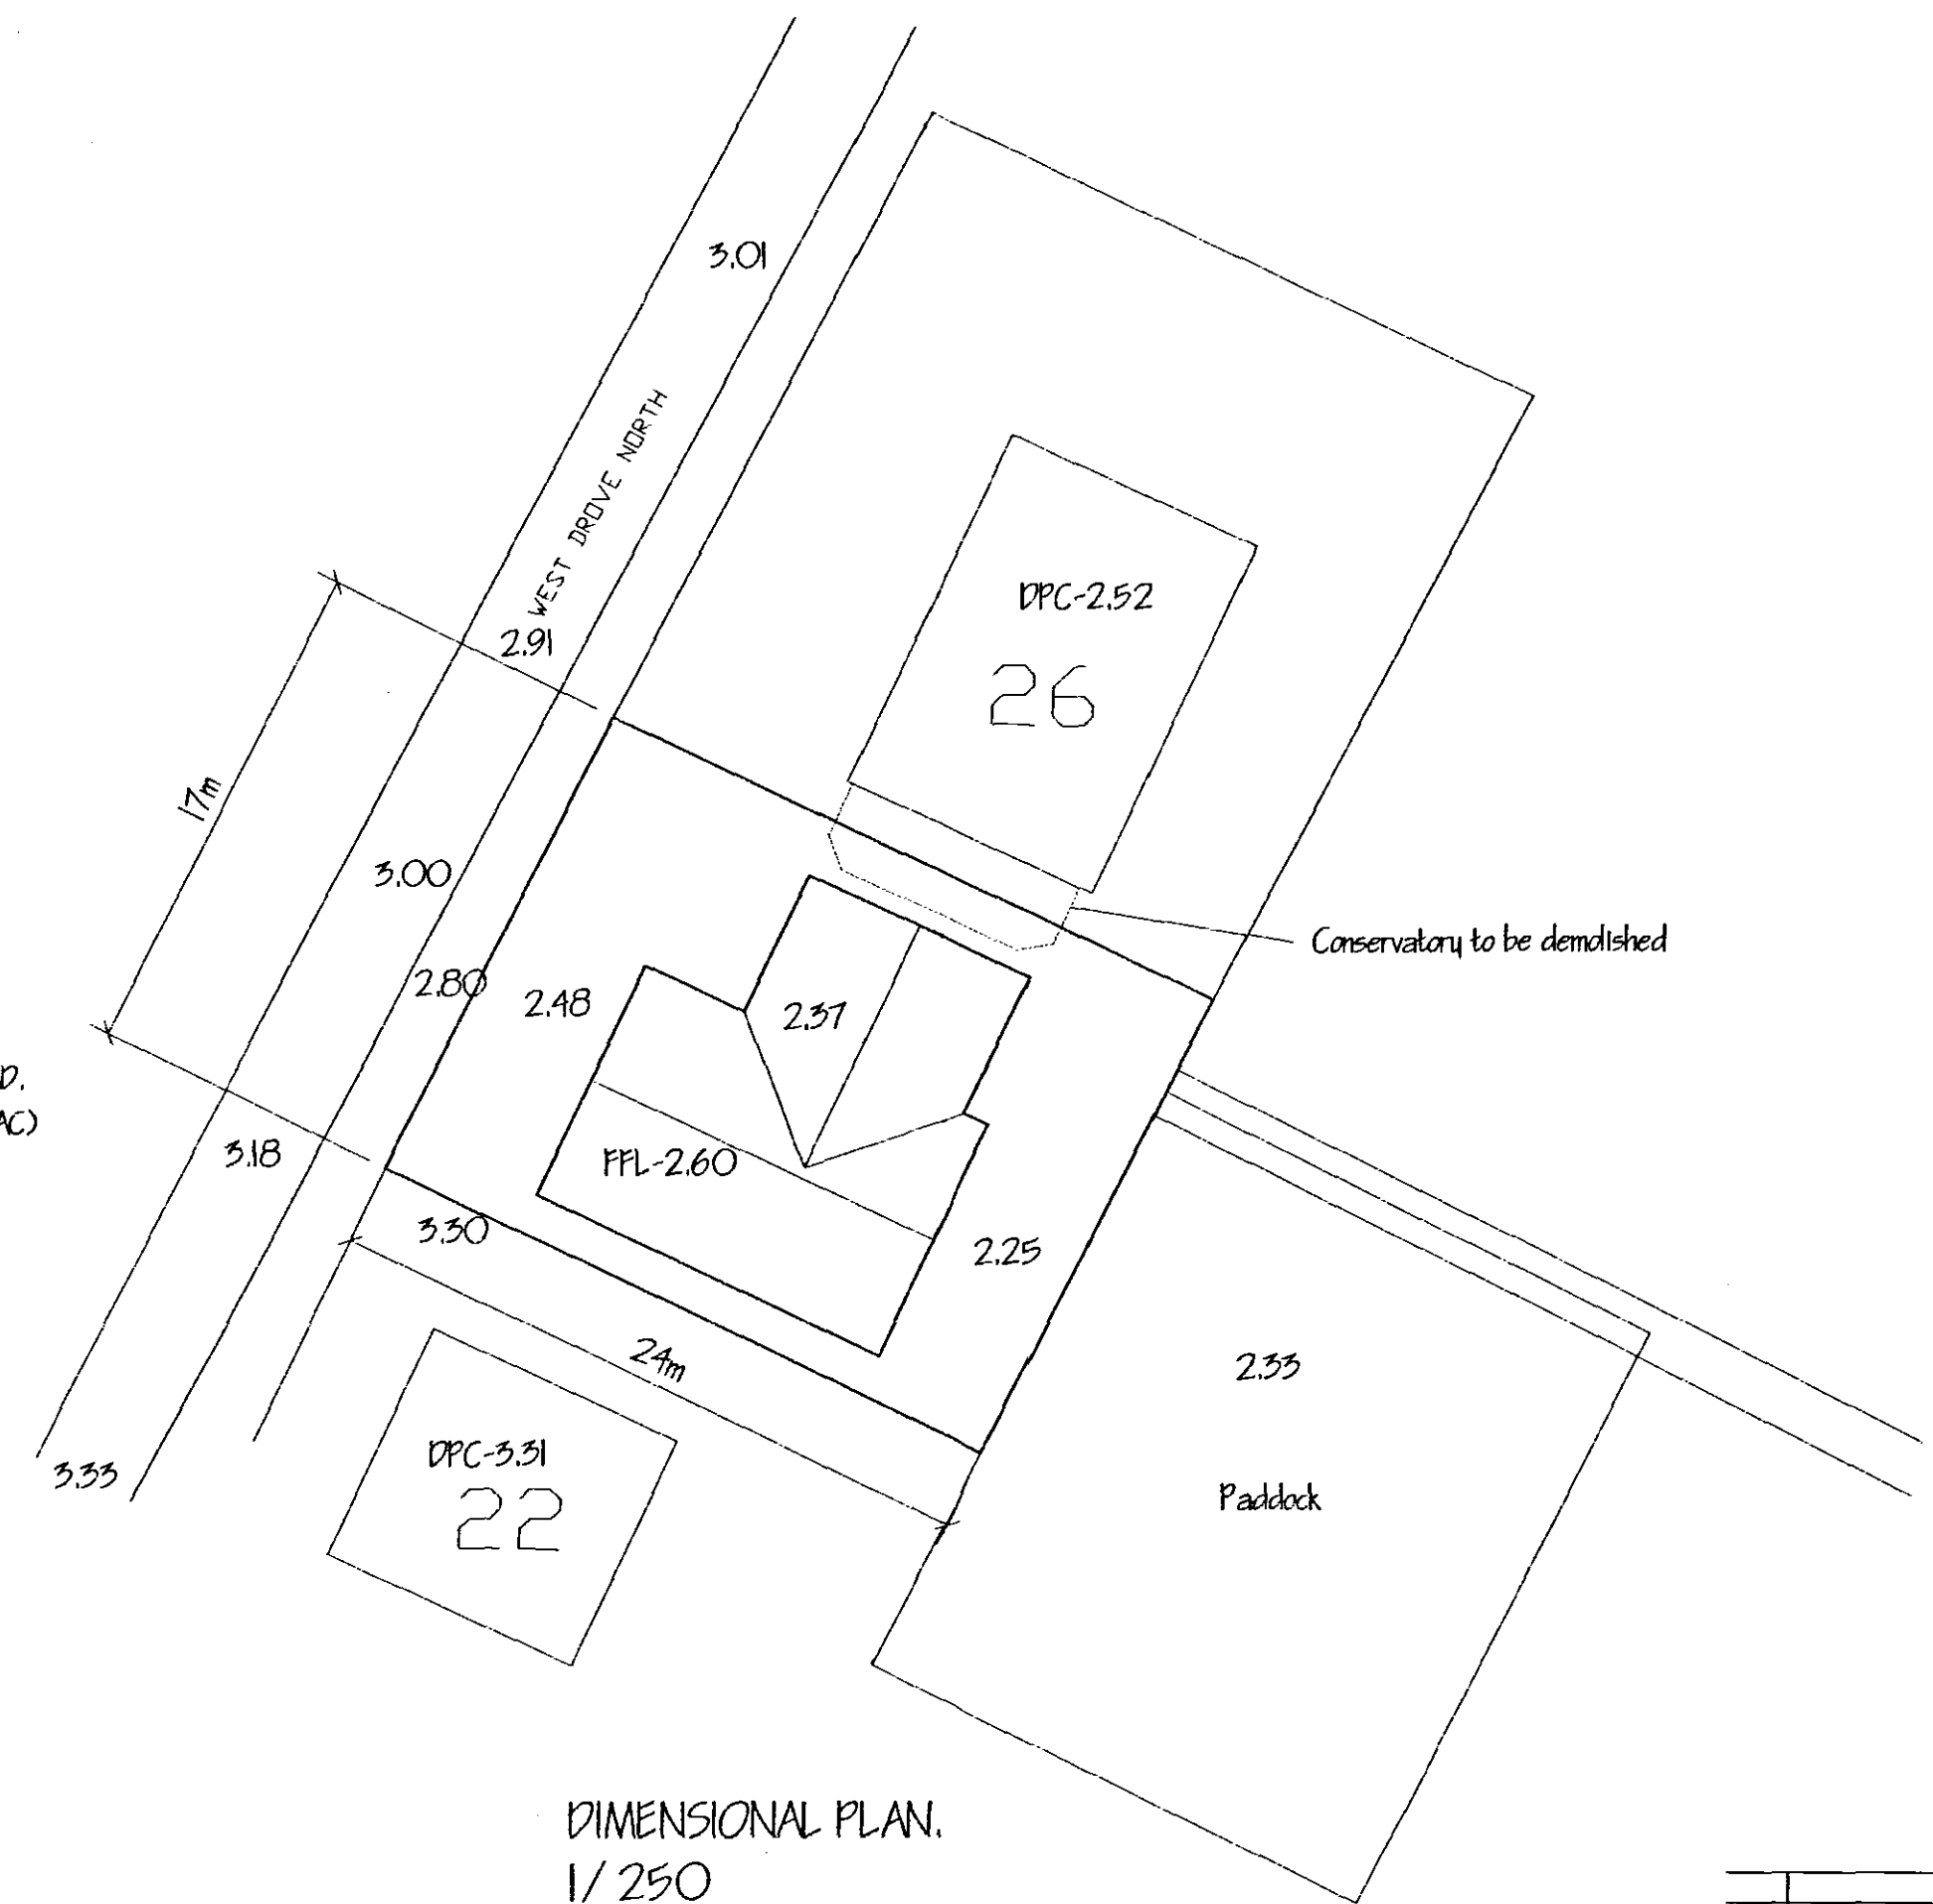

DIMENSIONAL PLAN.
1/250

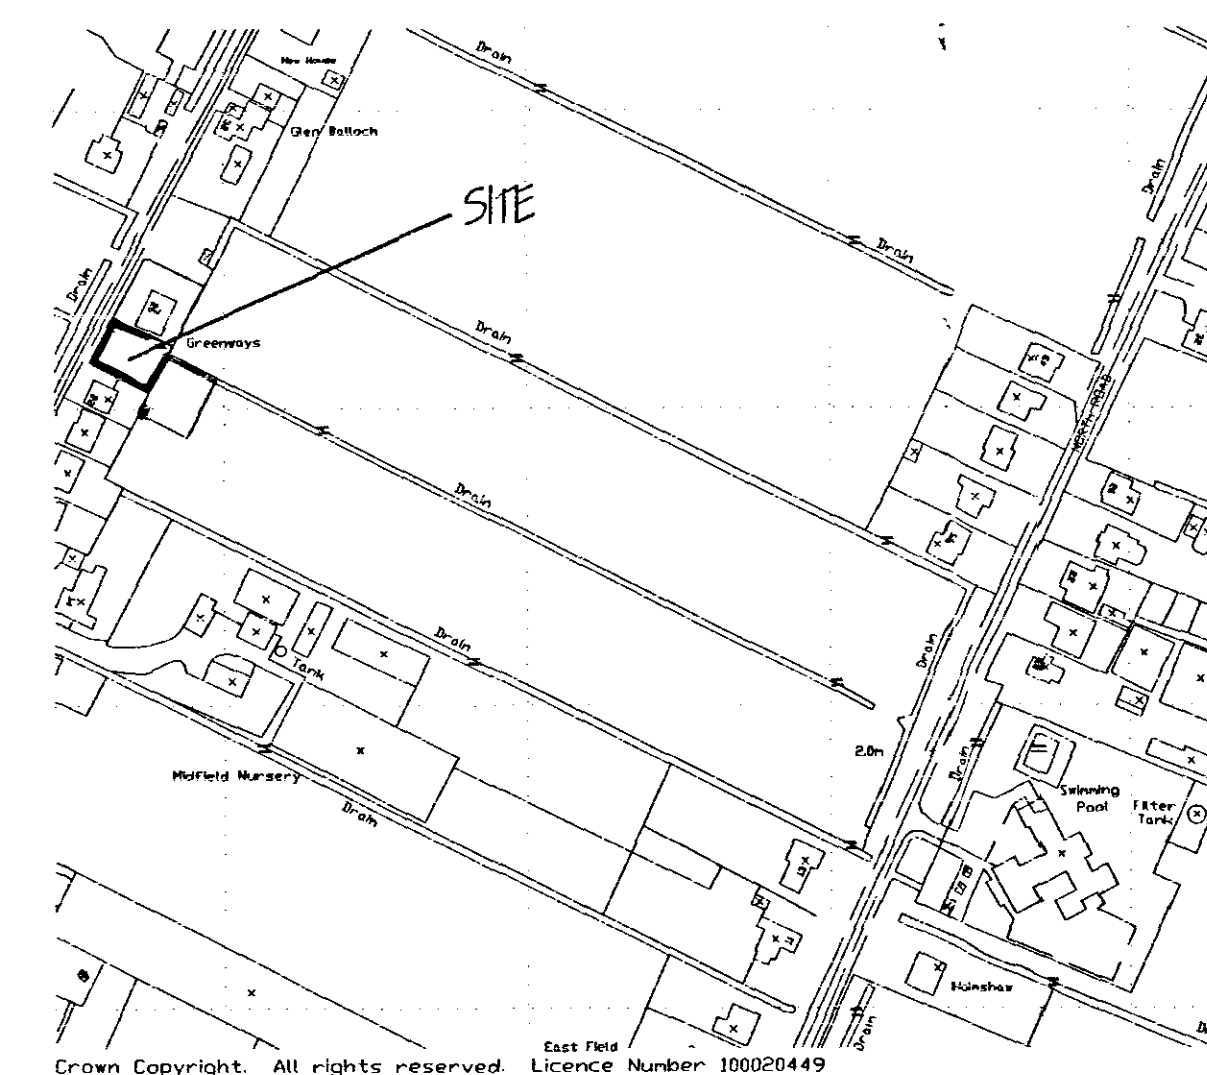

LOCATION PLAN.
1/2500

ref: revision		date
G. R. MERCHANT LTD. I. ENO AMICE FIWO ARCHITECTURAL, STRUCTURAL AND LAND DRAINAGE CONSULTANTS 4 Wrights Mews 12A Park Road, Holbeach, Spalding, Lincs. PE11 2EX Tel: 01406 480800 Fax: 01406 485744 E-Mail: gr.merchant@btconnect.com		
Project PROPOSED CHALET BUNGALOW & GARAGE, ADJ. GREENWAYS, 26 WEST DROVE NORTH, GEDNEY HILL.		
Client MR. & MRS. M. MINNALL.		
Drawing SITE LAYOUT & LOCATION PLANS.		
Job Ref. 1544-07.	Drawing No. 05.	
Date JULY '07.	Drawn GRM.	
Scales AS INDICATED.		
DO NOT SCALE FROM THIS DRAWING This drawing is copyright and may not be copied, stored, photographed or used for any other purpose without the written permission of the Architect. All details shown on this drawing including foundations and levels are to be constructed and shall not be subject to any variation or modification without the written permission of the Architect. The Architect shall not be responsible for any errors or omissions in this drawing. 