


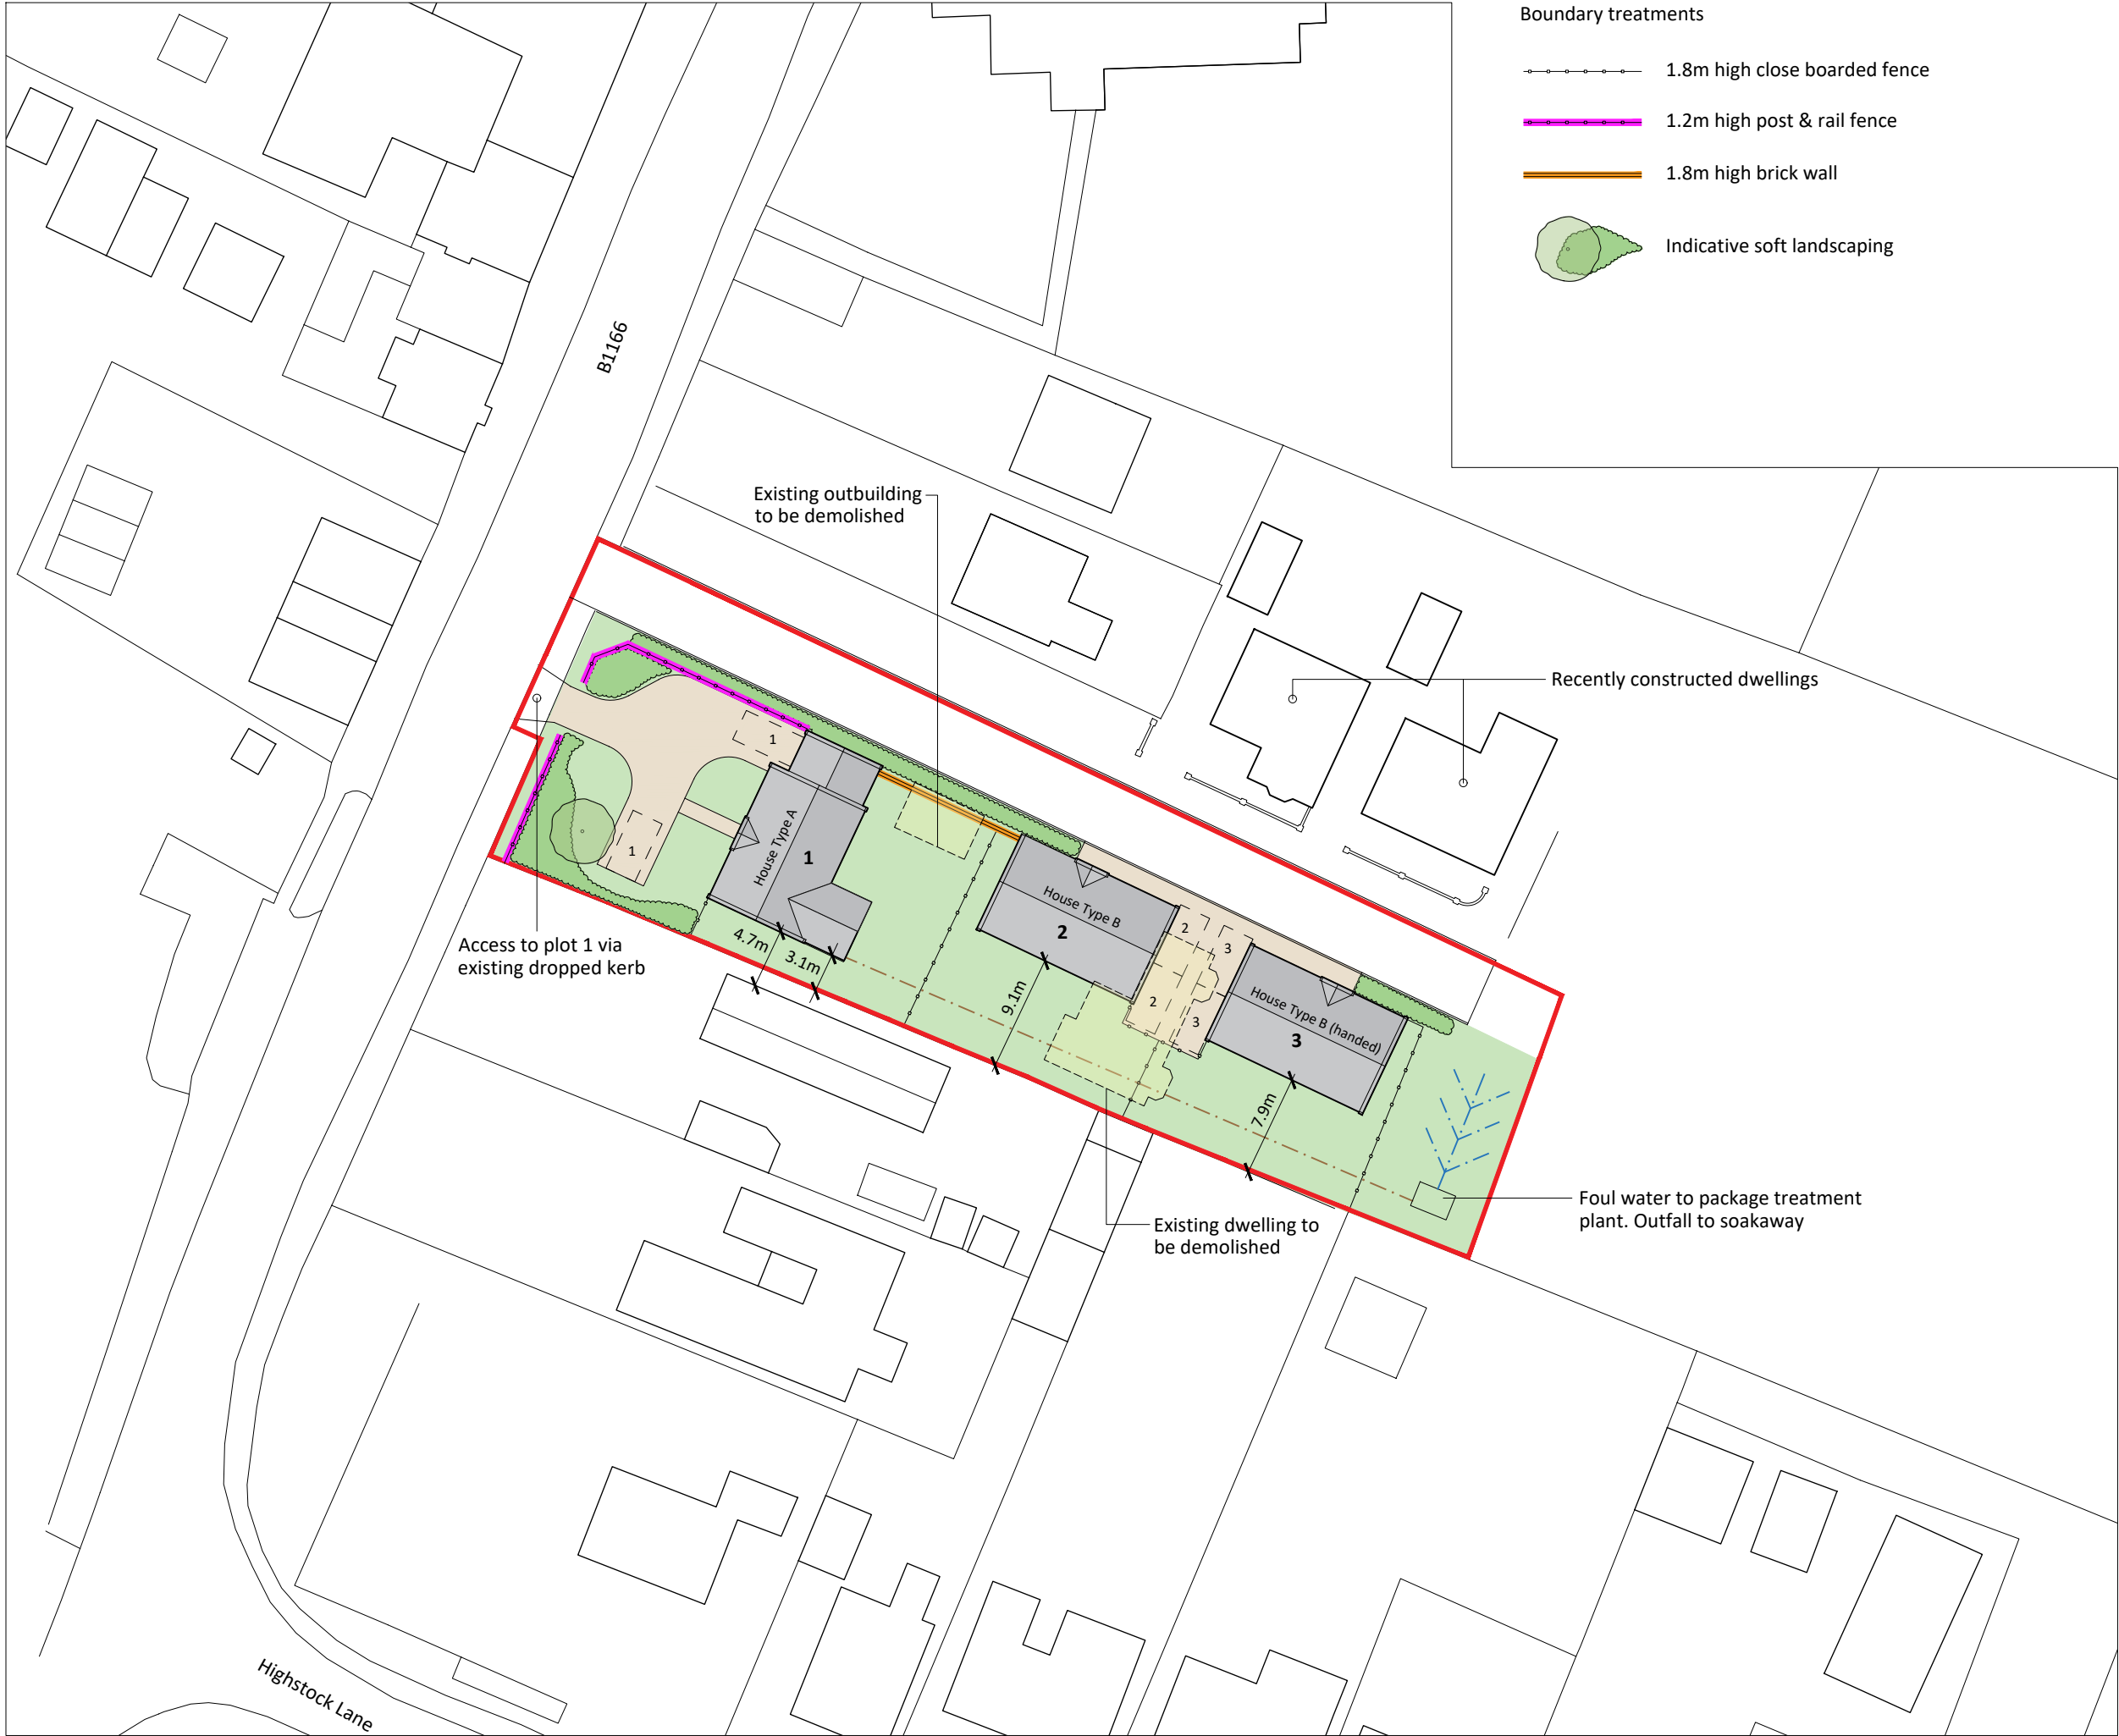

- Boundary treatments
- 1.8m high close boarded fence
 - 1.2m high post & rail fence
 - 1.8m high brick wall
 - Indicative soft landscaping


Notes

Copyright
© Robert Doughty Consultancy Limited.
All rights described in the Copyright, Designs and Patents Act 1988 have been asserted.

Ordnance Survey Map
© Crown Copyright. OS Licence No: AR 100010613.

Dimensions
All dimensions shown are for the purposes of obtaining the relevant planning permission only.

CDM 2015
This drawing is for illustrative purposes and/or obtaining the relevant planning permission only. It should not be used for construction and accordingly, risk identification under the Construction (Design & Management) Regulations 2015 has not been undertaken.

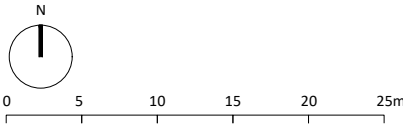

Rev	Description	Date
-----	-------------	------

rdc
Robert Doughty
Consultancy

32 High Street, Helpringham
Sleaford, Lincolnshire, NG34 0RA

Tel: 01529 421646
Email: admin@rdc-landplan.co.uk
Web: www.rdc-landplan.co.uk

Client
Mr S. Kennally

Project
Proposed Residential Development
Gedney Hill

Drawing
Proposed Site Plan

Scale @ A3 1:500		Date 10/09/21
Drawn By WW		Checked By LMS
Job Number 817-13	Status PL	Purpose of Issue Planning

Drawing No. 817-13_PL_SP02	Rev -
--------------------------------------	-----------------