

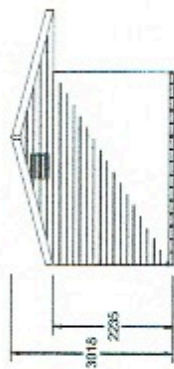
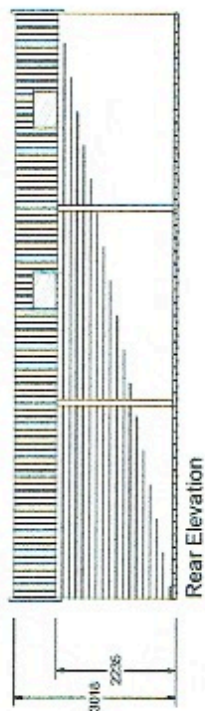



Drawing No.	Rev	0
Drawn by: Mr R Dennis		

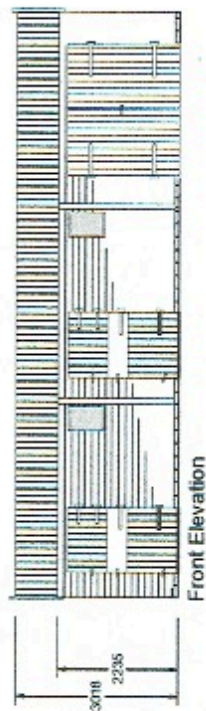

Side Elevations

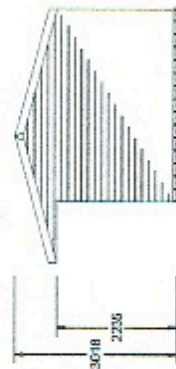

Base Plan

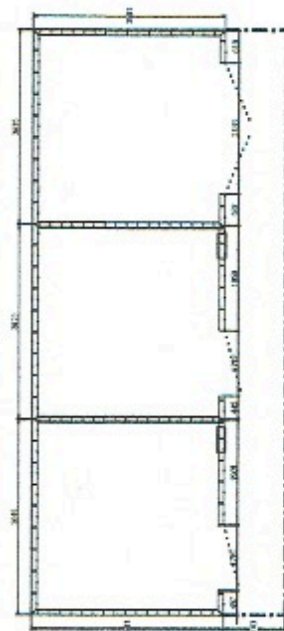

Roof Plan



Drawn by: Fred Prosser Date: 22.10.19

Scale: 1:100 on A3
Client: Mr R Dennis
Sign & Return:

ALL DIMENSIONS ARE IN MM

CHART
STABLES

CHART TIMBER BUILDINGS

2 x 3.5m x 3.5m Stables
1 x 3.5m x 3.5m Hay Store
CLEAN RANGE
Stables Cudding

Order No. / Stage
0

Walls are constructed by using 60mm x 38mm ds spaced at 600mm centres, then covered in pressure impregnated Shiplap exterior cladding. Roof purlins are 127mm x 38mm ds held in place by Jolly Jolt holders on pre-fabricated jusses, then covered with 11mm OSB and Black Onyline roof sheathing. All fittings are galvanised. Roof Pitched at 15°.

This Drawing is NOT intended for Ground Works. When laying a Base refer to Manufacturer for base details in IMPERIAL dimensions.